





PROPOSED FRONT ELEVATION.

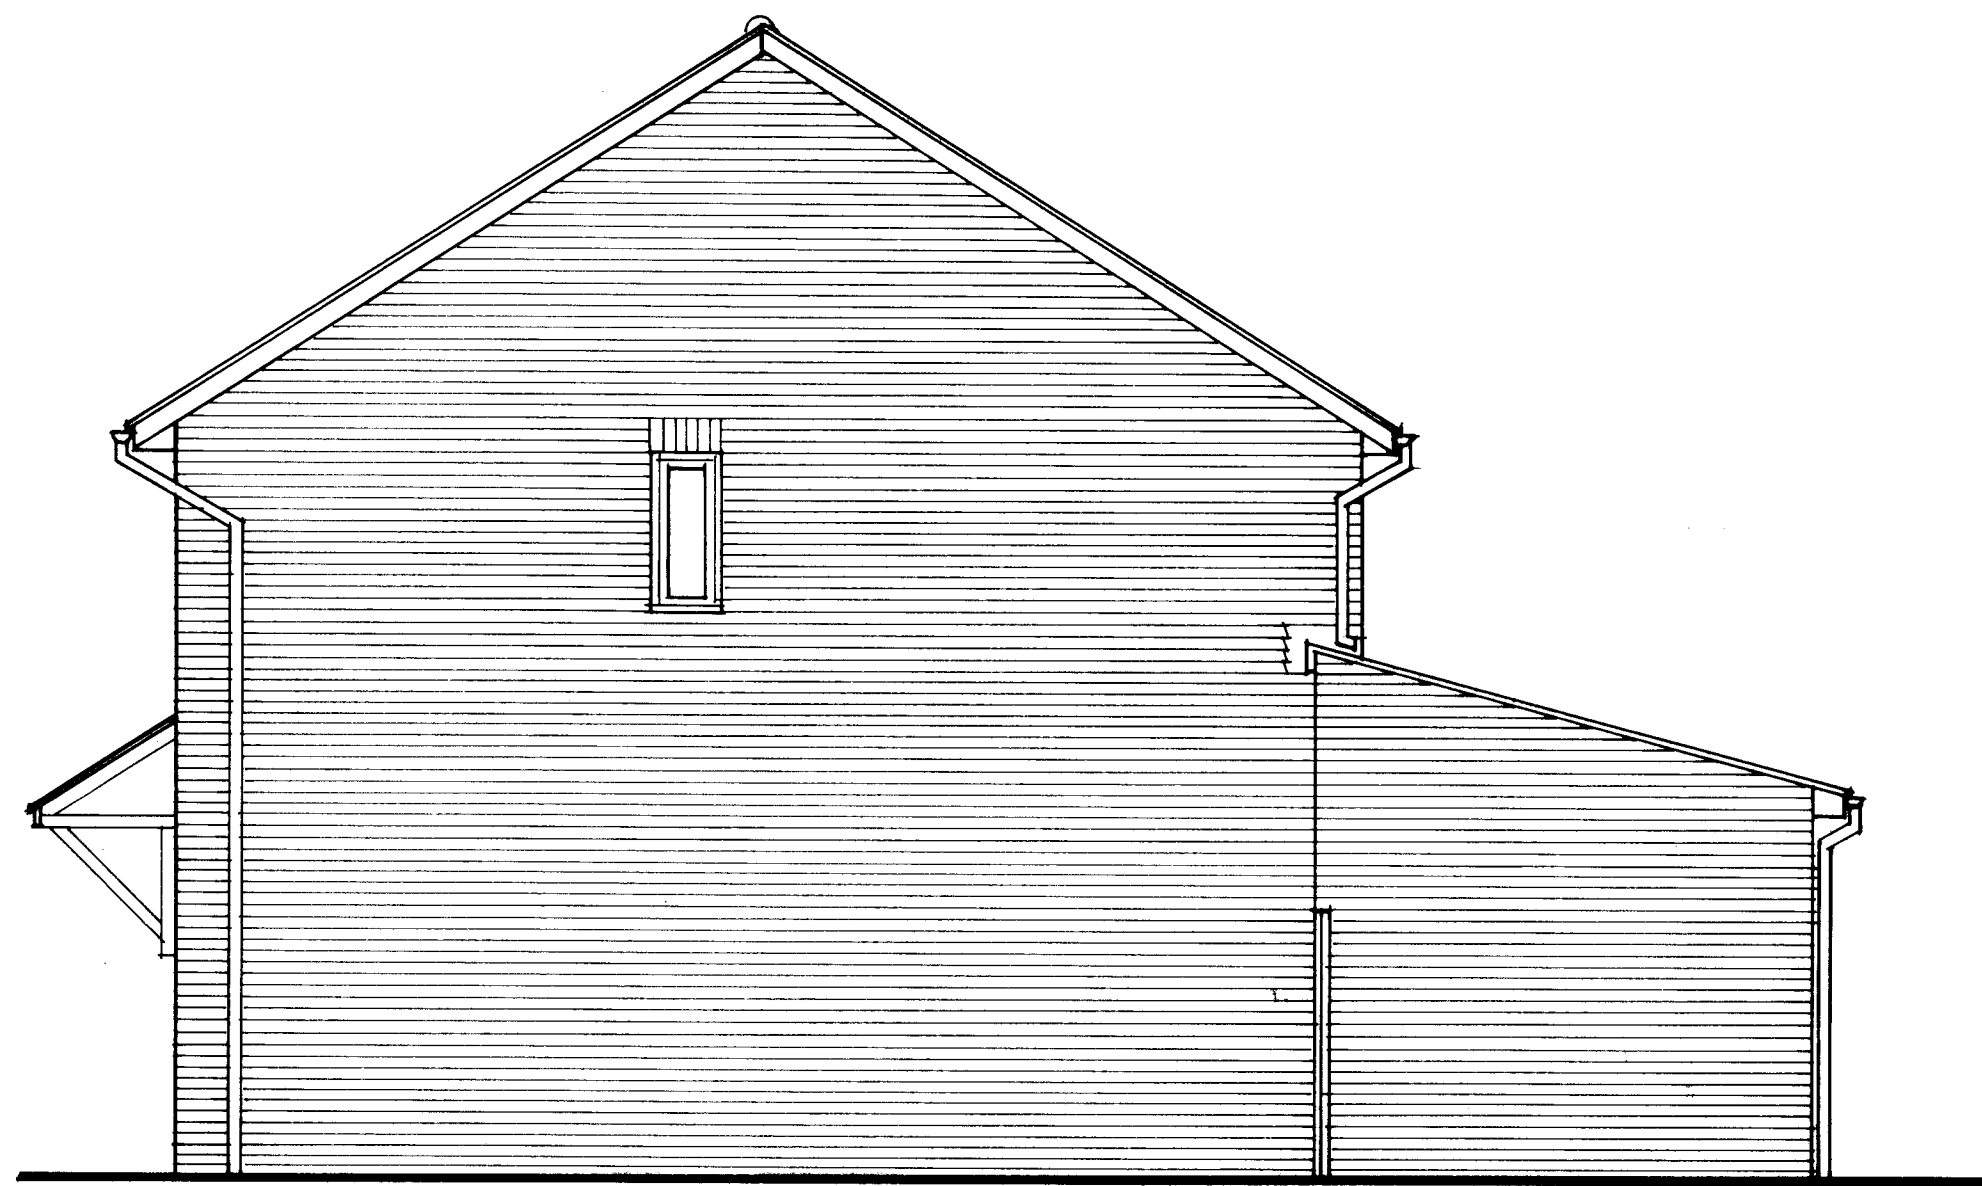


PROPOSED SIDE ELEVATION.




PROPOSED REAR ELEVATION.

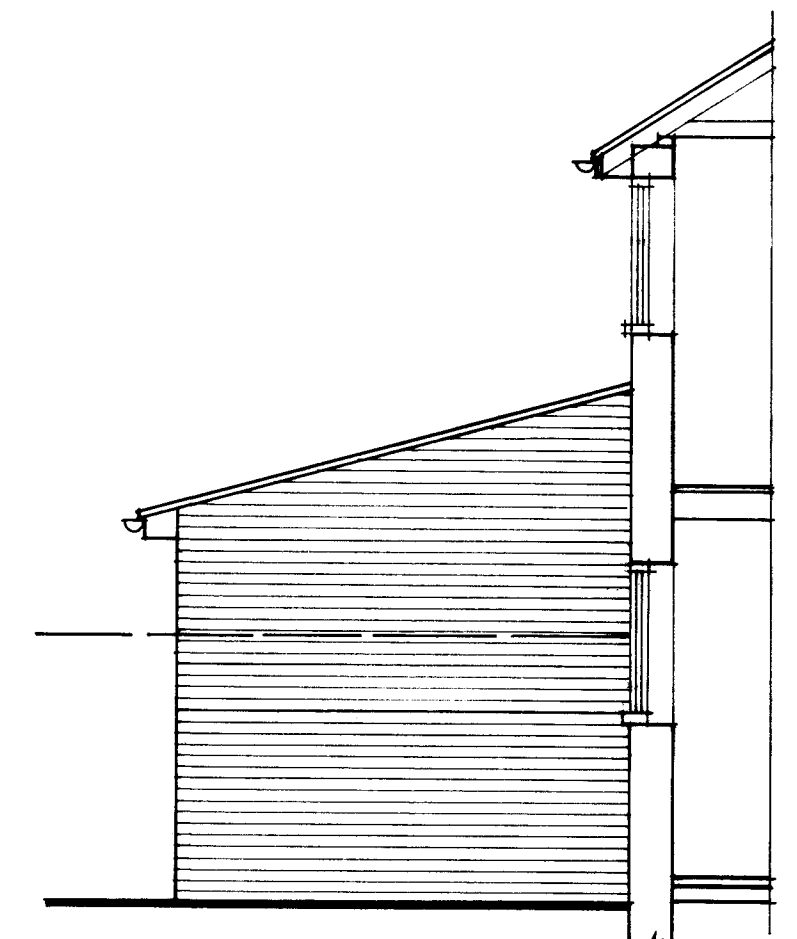


PROPOSED SIDE ELEVATION.
ADJOINING PROPERTY N°10

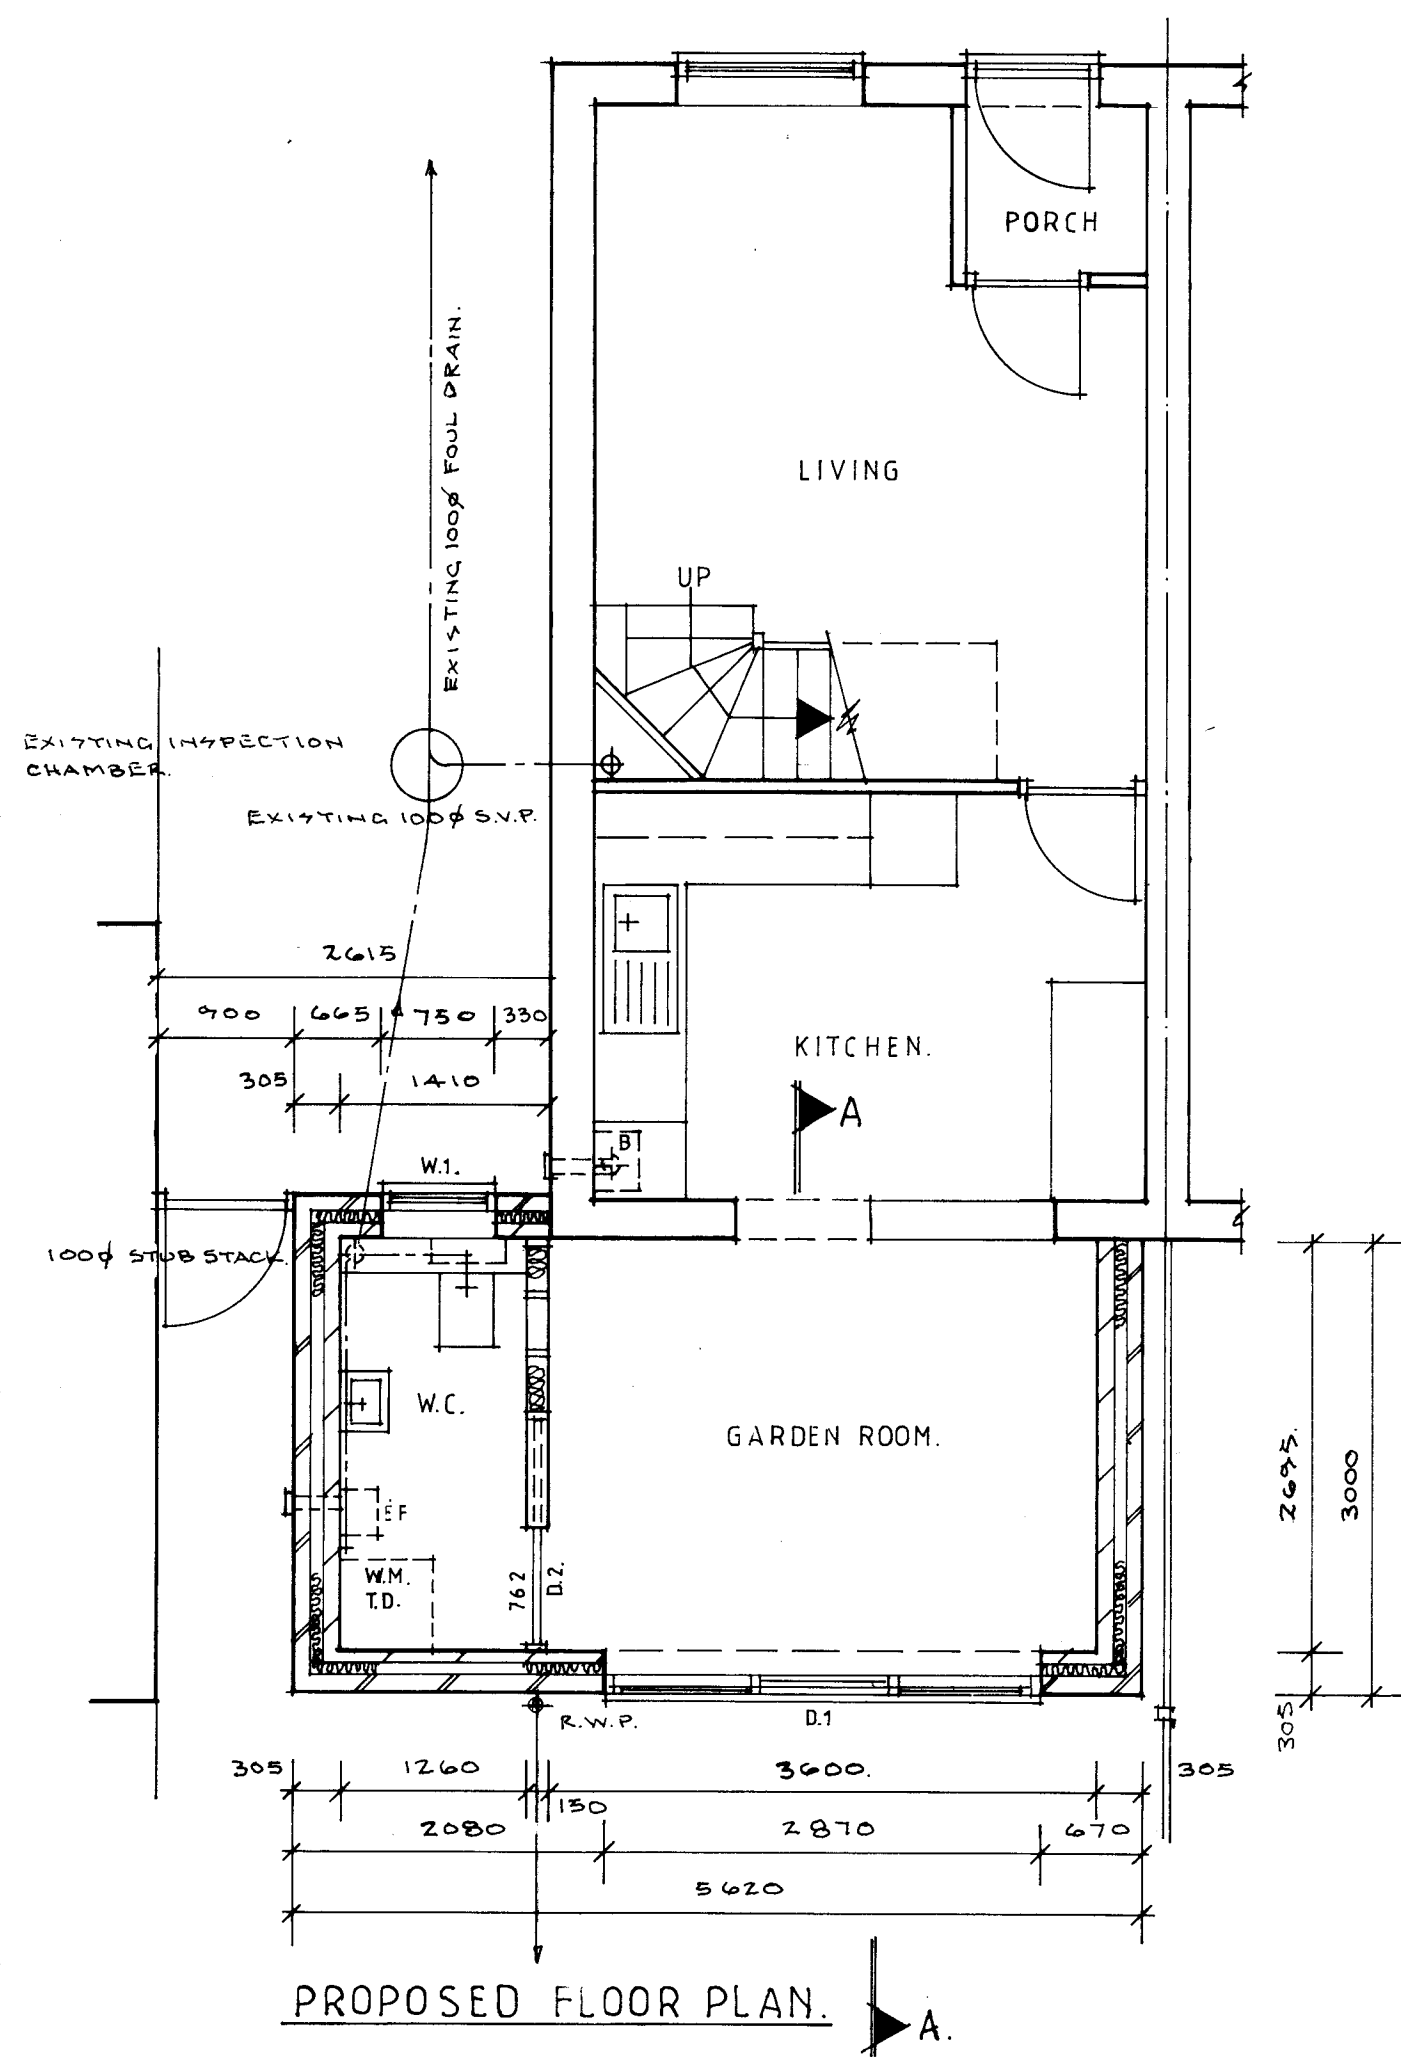


PROPOSED FLOOR PLAN.

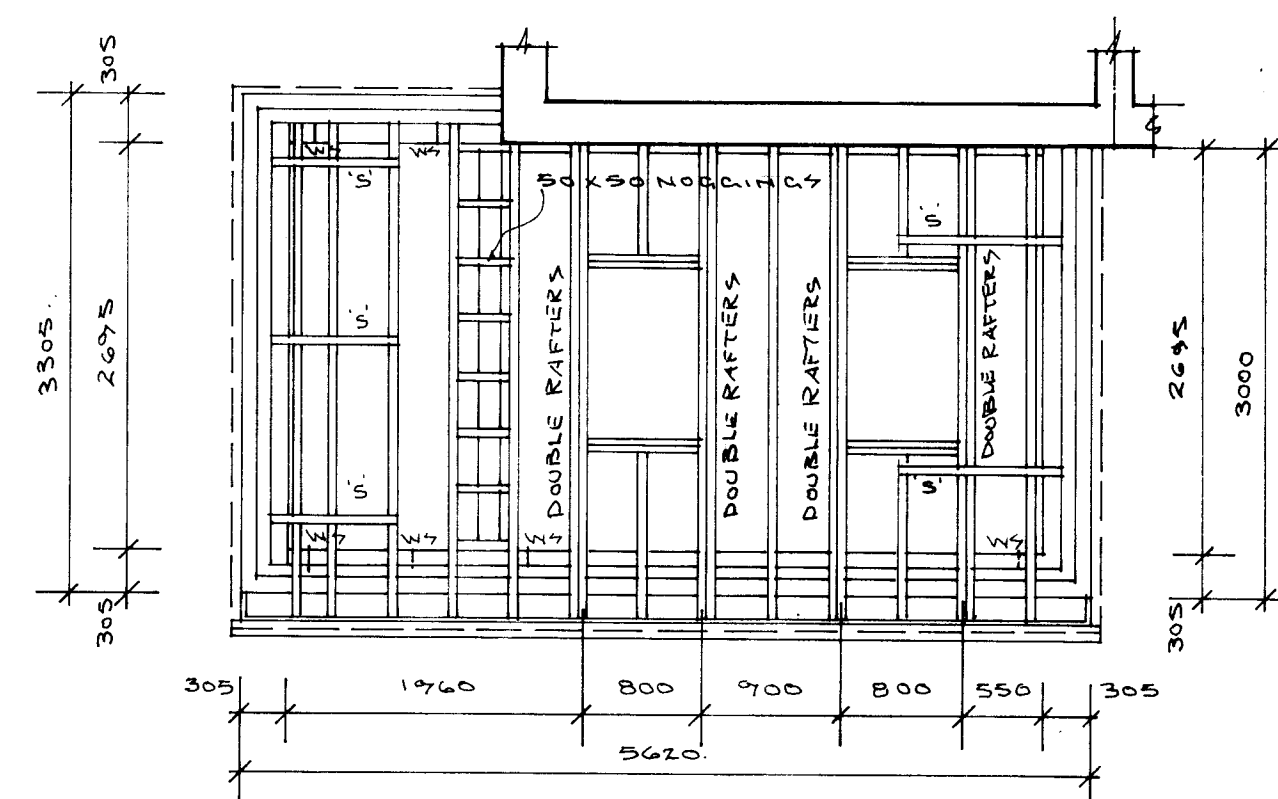

ROOF CARASSING PLAN.

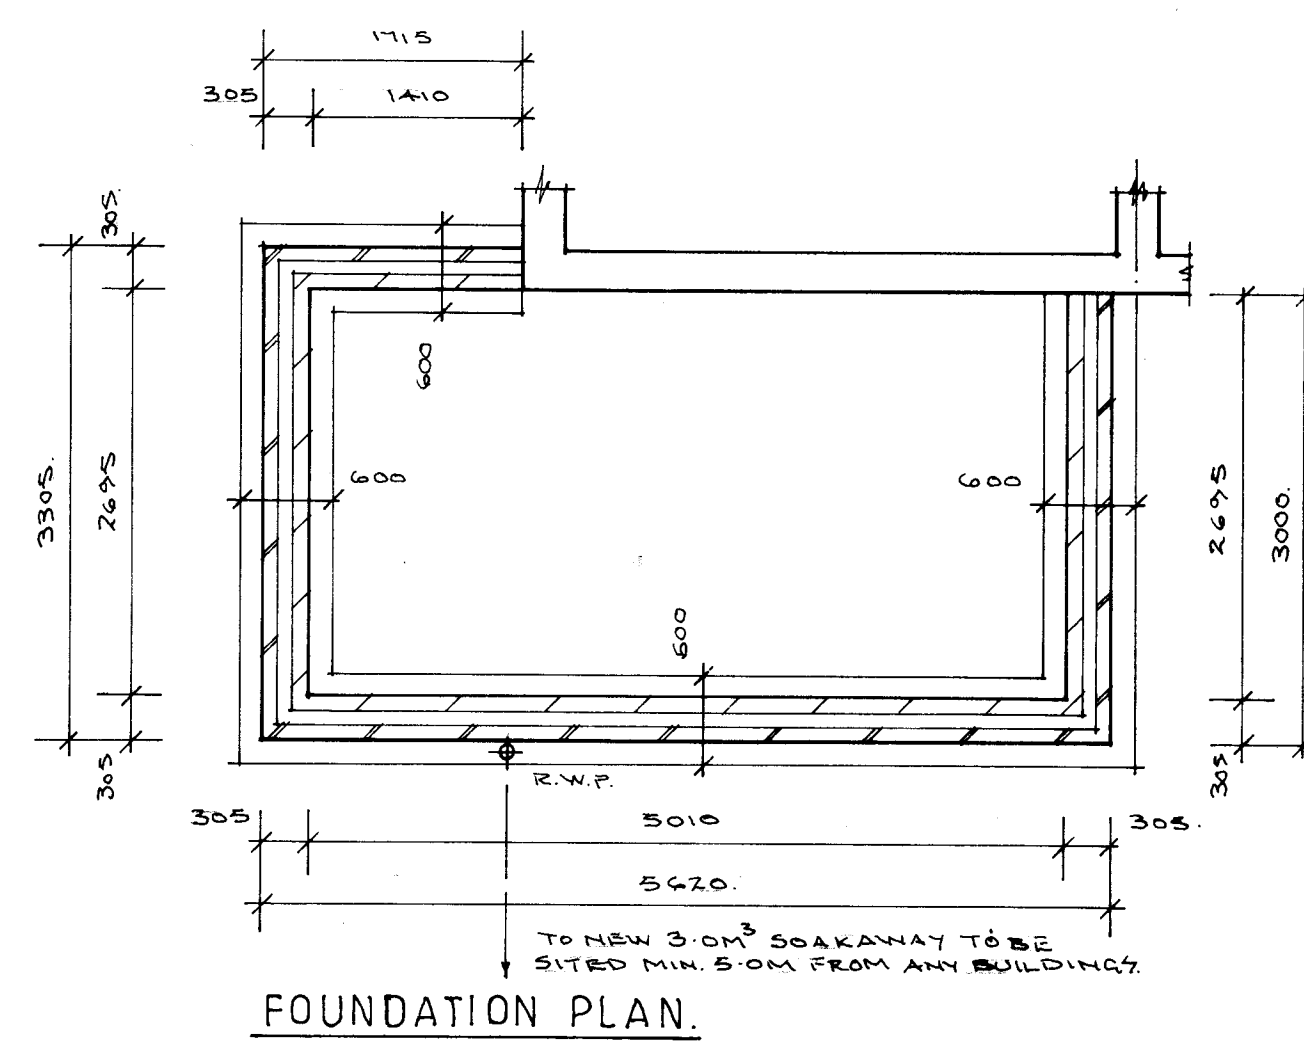

FOUNDATION PLAN.

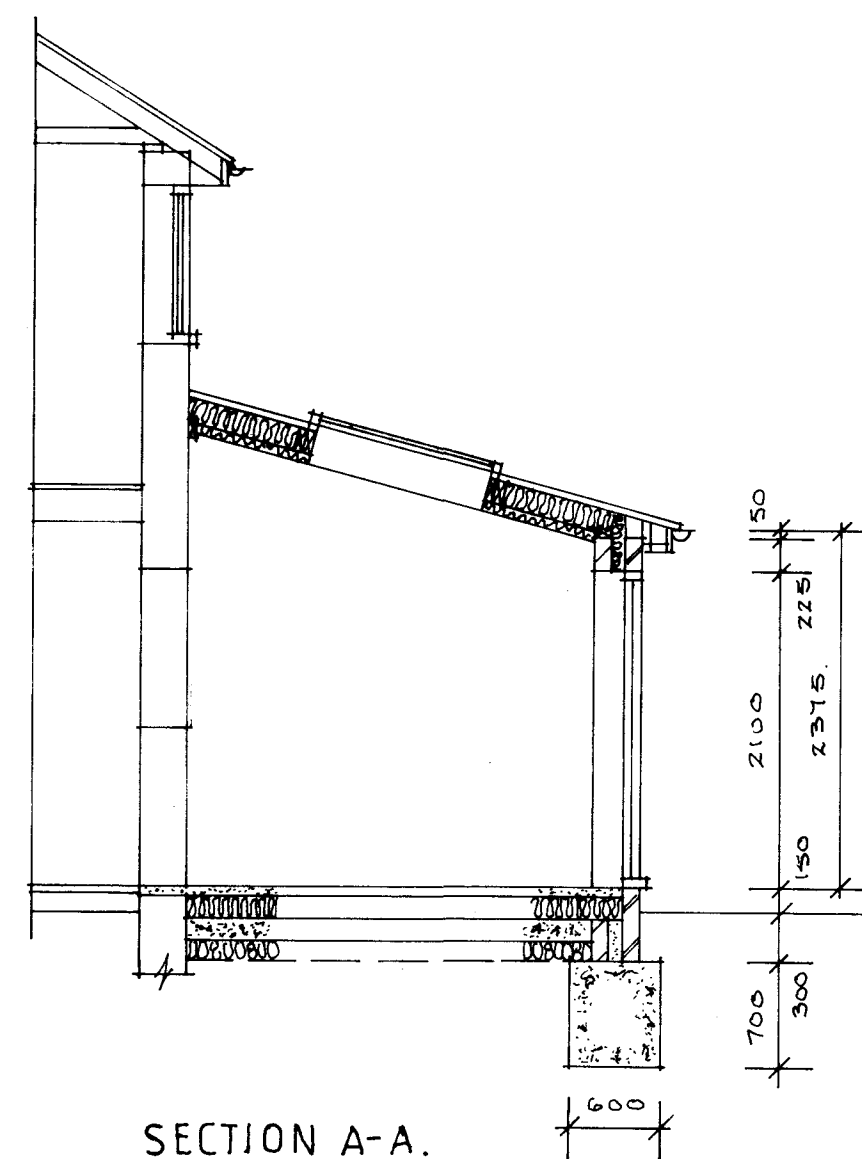

SECTION A-A.

0 1 2 3 4
SCALE BAR: 1:50 METERS.

Client: MISS.Z. WHITE.		
Job: SINGLE STOREY EXTENSION 11 CHADWICK CLOSE NORTH FLEET GRAVESEND		
Drawing: PROPOSED PLAN, SECTION & ELEVATIONS.		
Date MAR.23	Scale 1:50	Drawn by ASB
Job no. 23/07	Drawing no. WD.02.	Revision no.