





Proposed Front Elevation
Scale 1:100

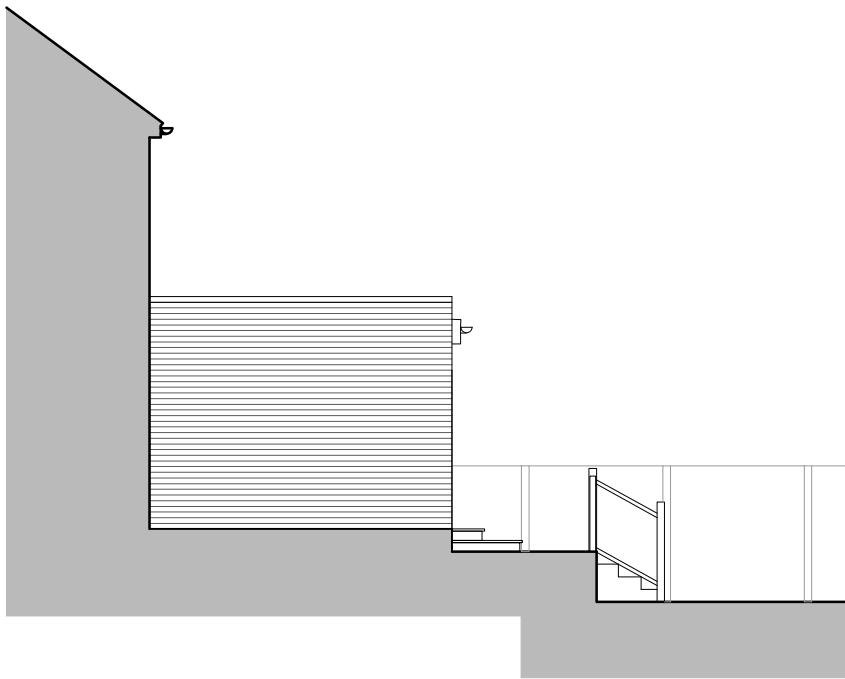


Proposed Side Elevation
Scale 1:100




Proposed Rear Elevation
Scale 1:100

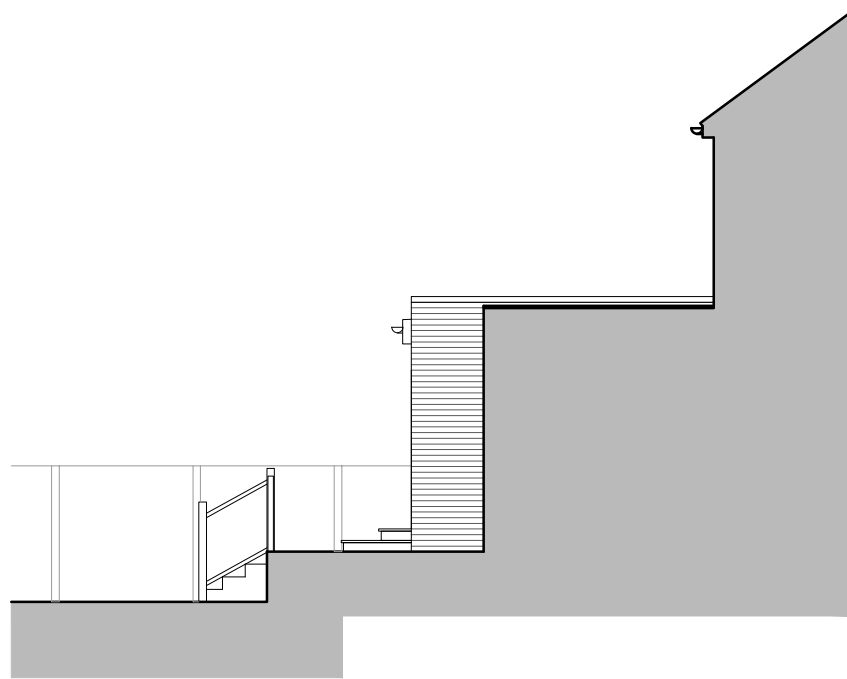


Proposed Side Elevation
Scale 1:100

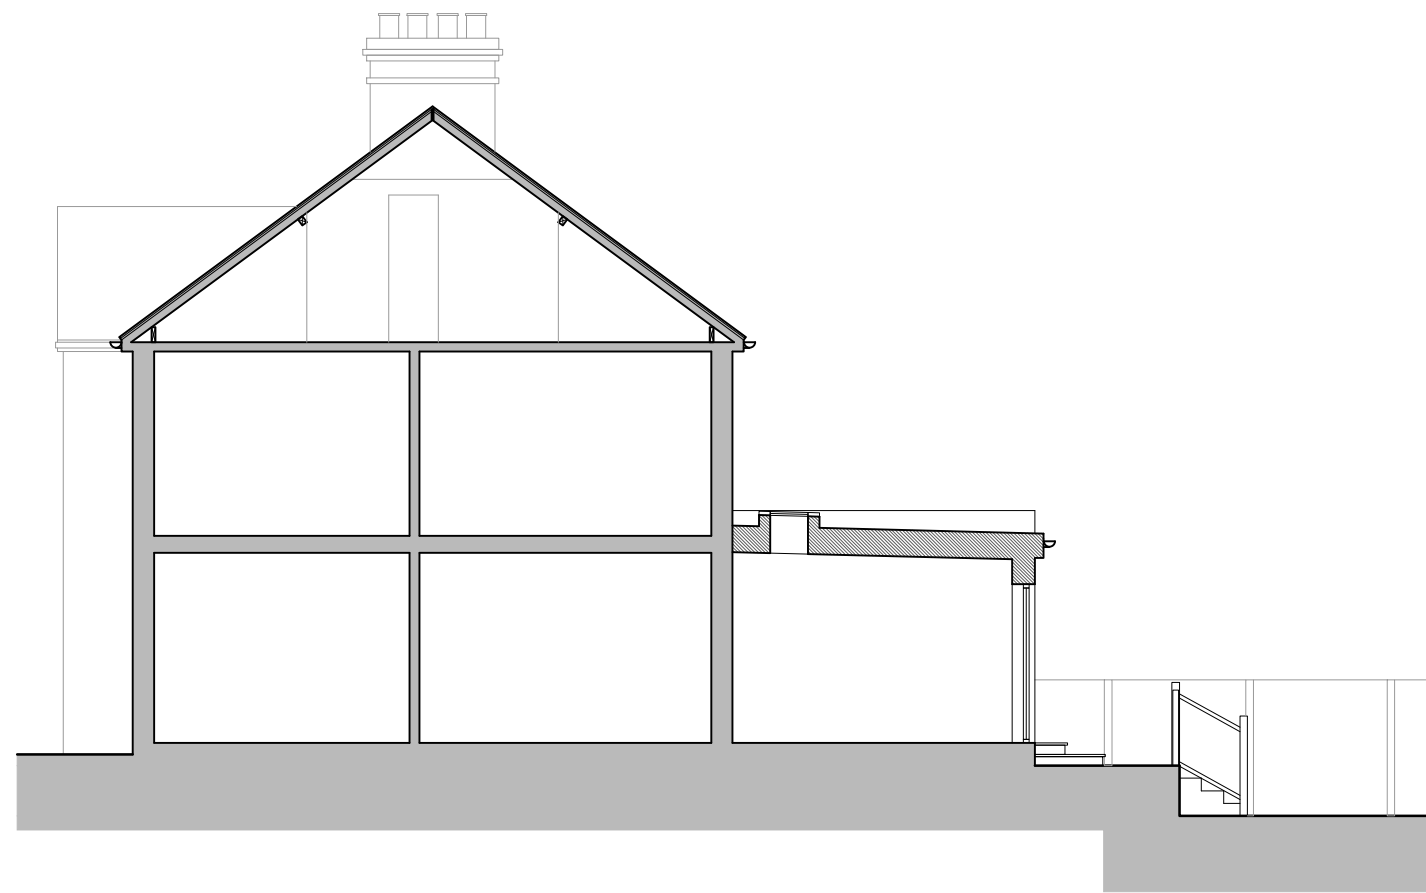


Proposed Indicative Section
Scale 1:100

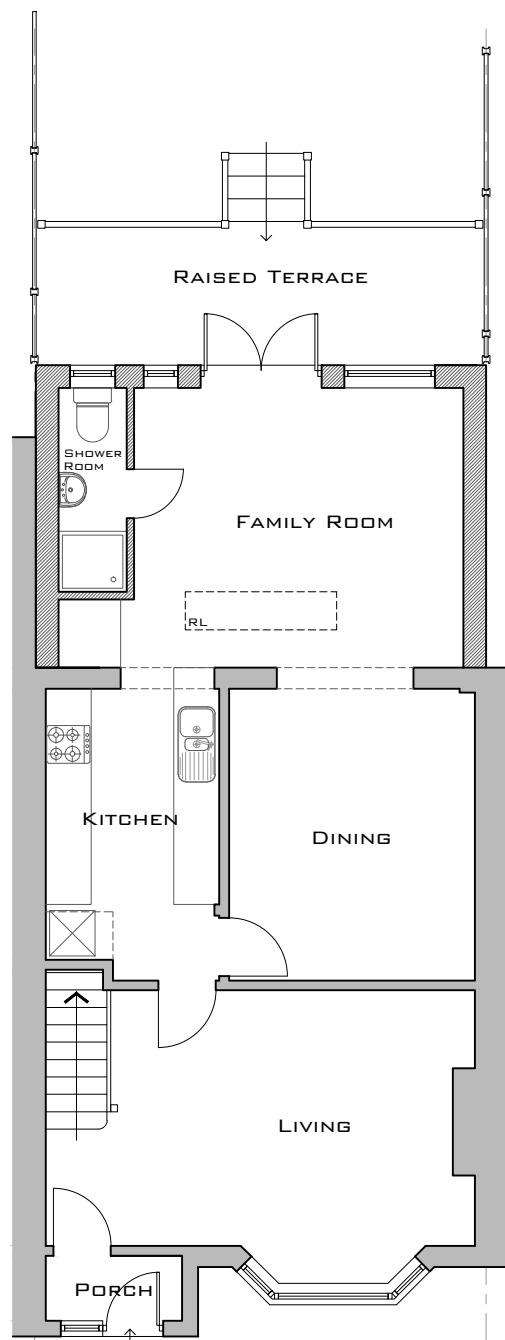


Proposed Ground Floor Plan
Scale 1:100

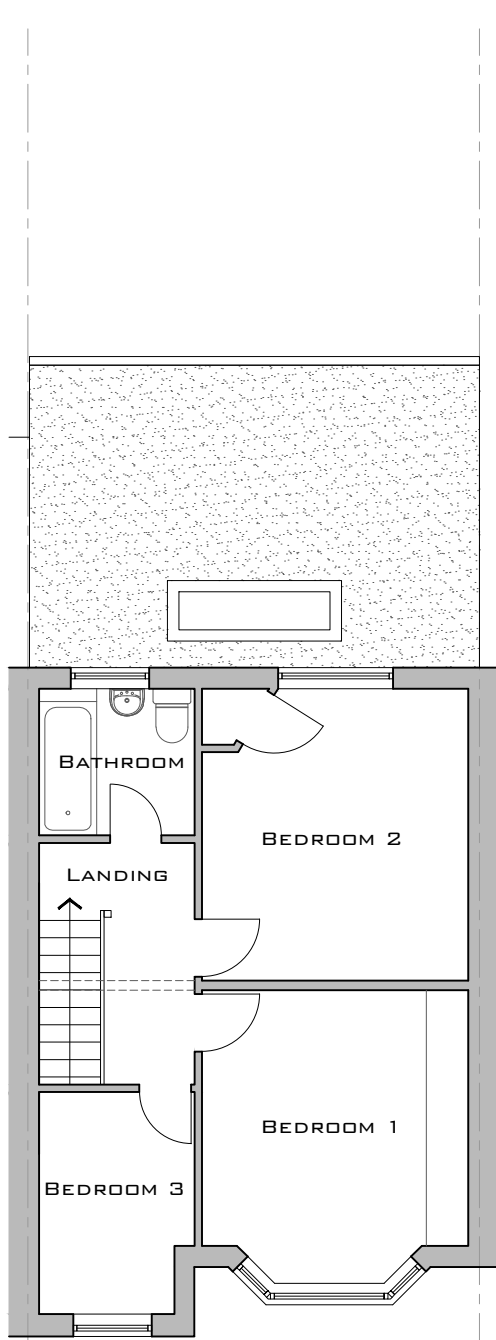




Proposed First Floor Plan
Scale 1:100

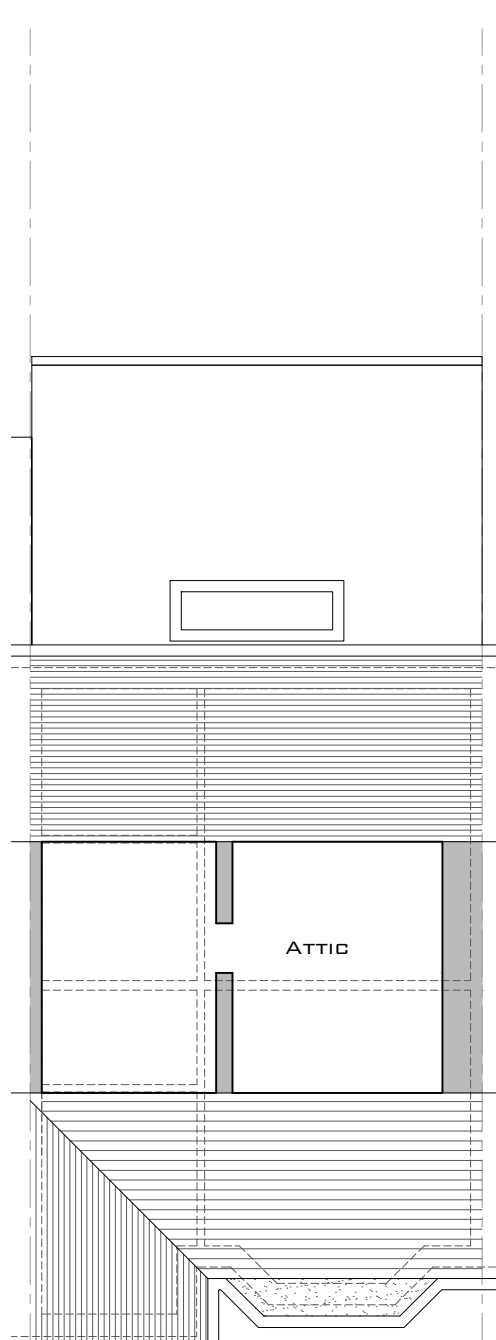

Proposed Attic Plan
Scale 1:100

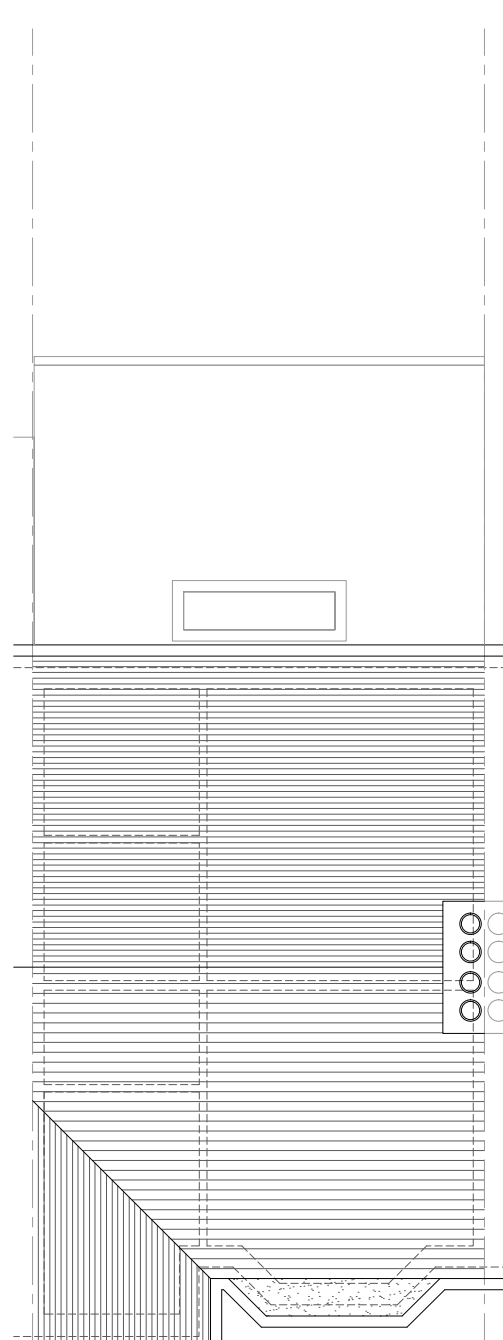

Proposed Roof Plan
Scale 1:100

 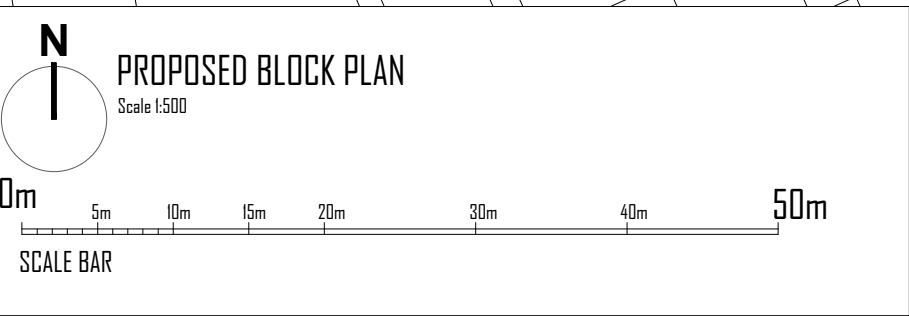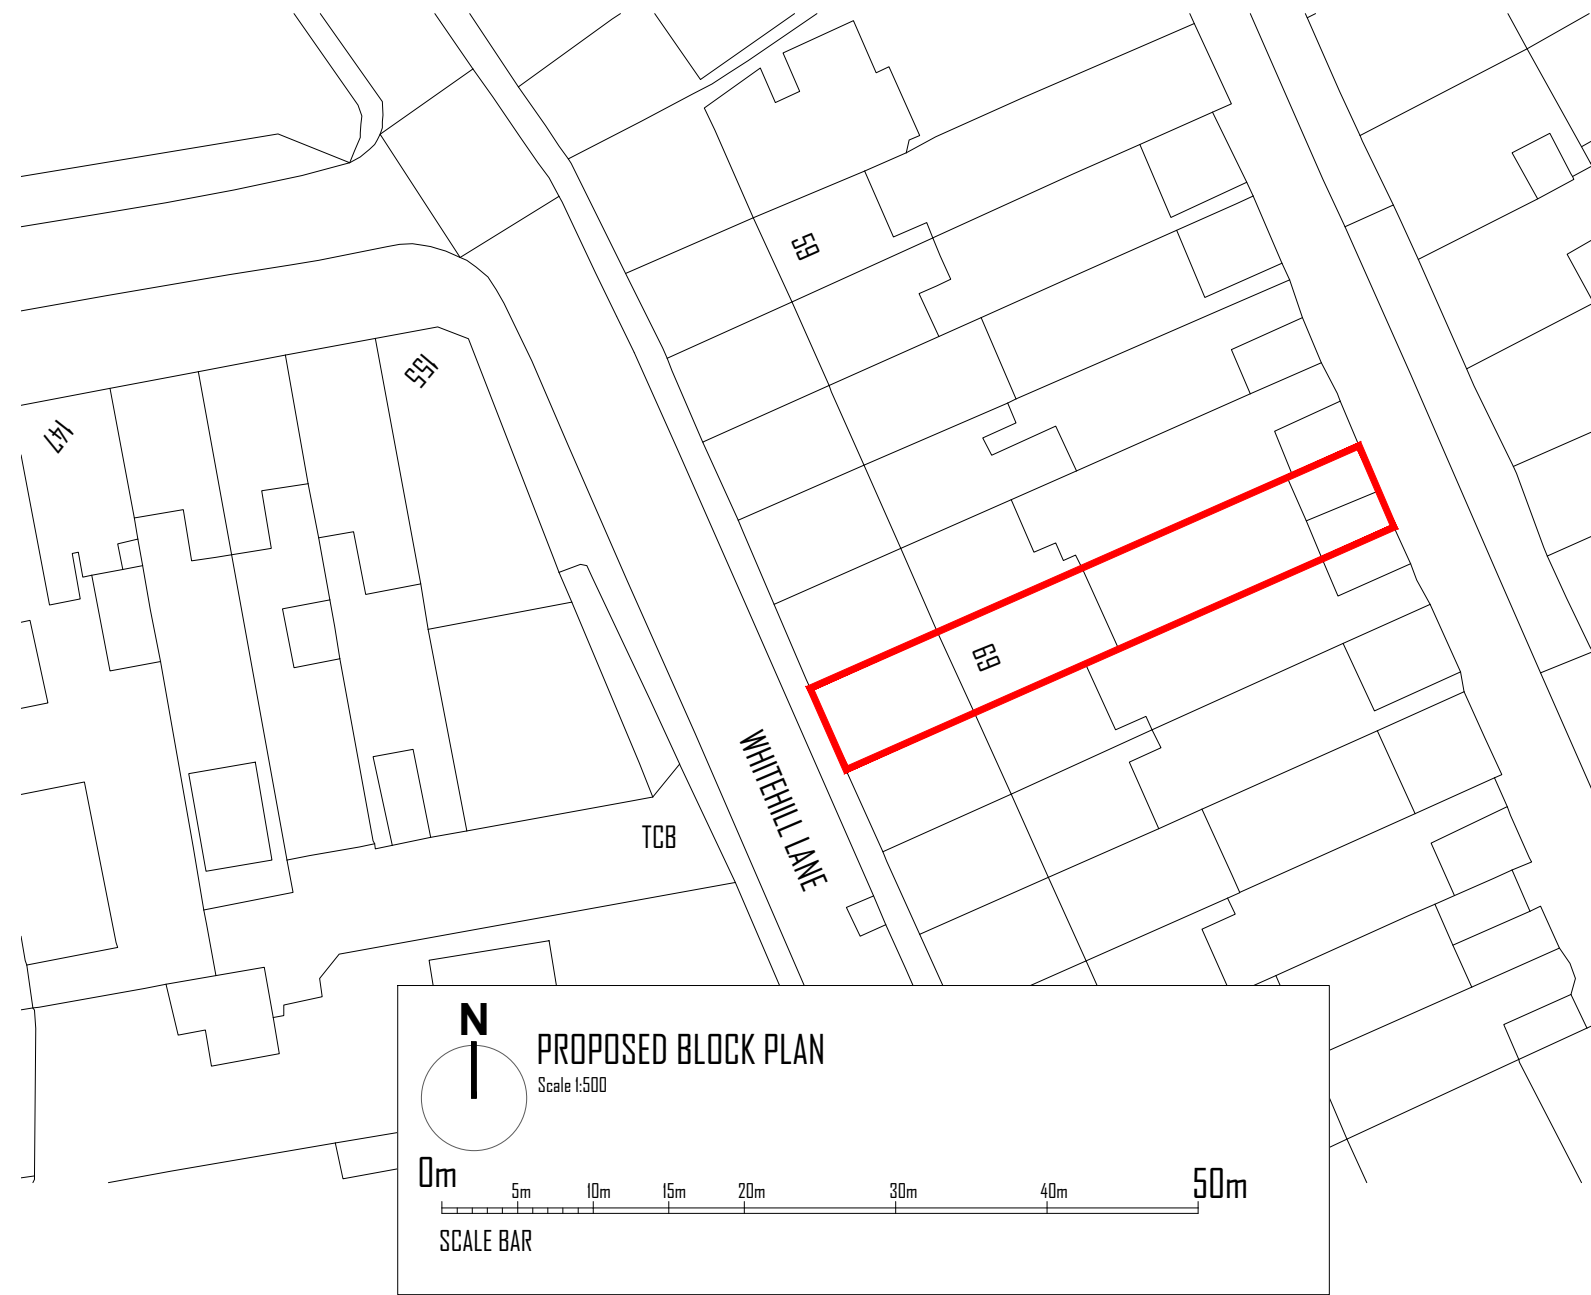

Revision	Date	Description
PLANNING		
Project		
69 Whitehill Lane Gravesend DA12 5LT		
Title		
Proposed - OPTIONS A, B & C Plans		
Project No.		Date
PL - 169		March 2023
Drawing No.		Revision
PL-169-02		
Scale		
1:100 @ A1 / 1:200 @ A3		