






Existing Front (West) Elevation
Scale 1:100 @ A1

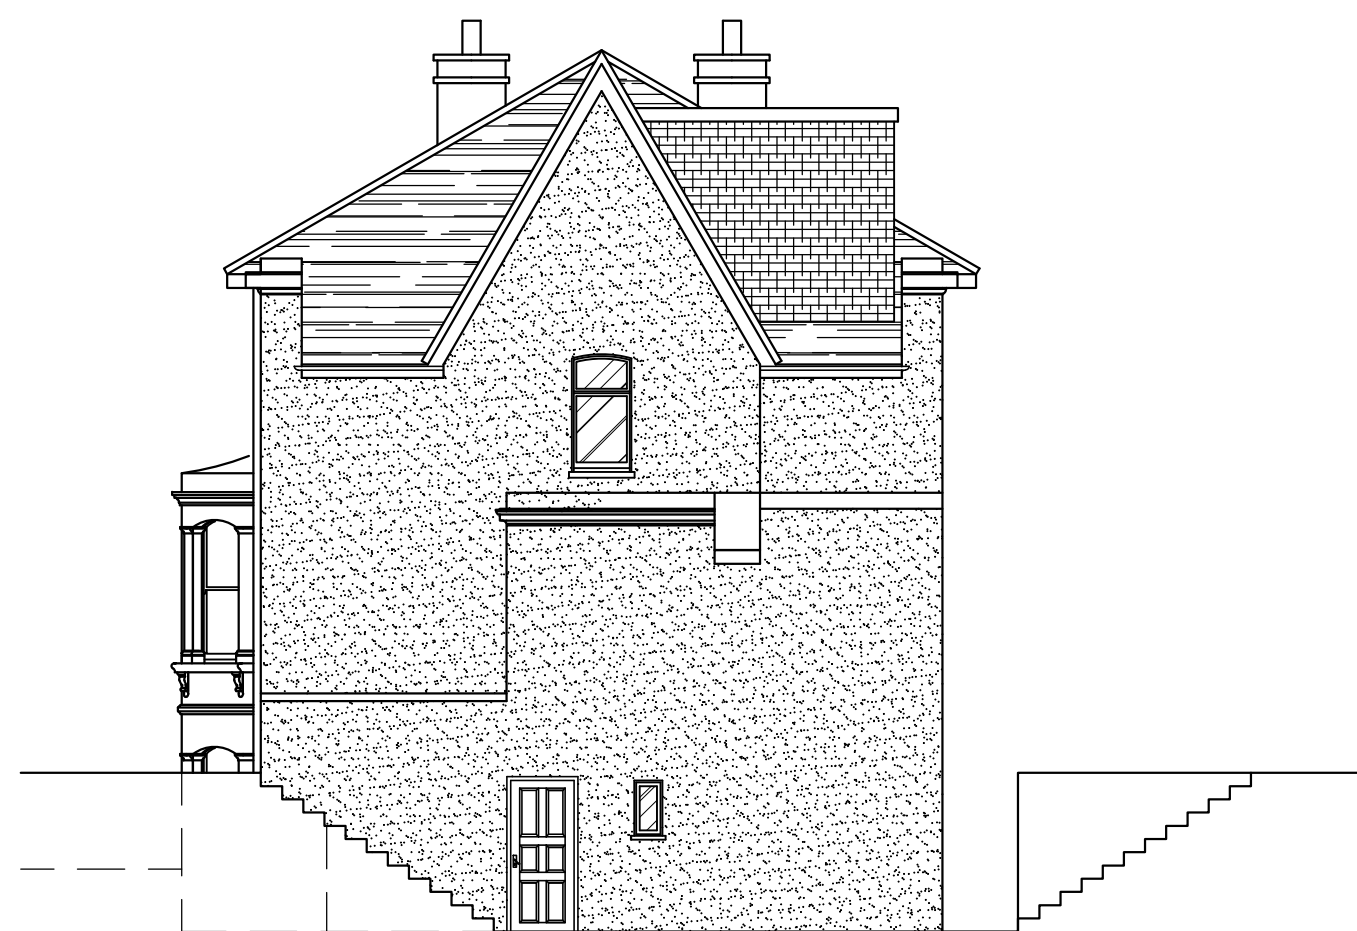


Existing Side (South) Elevation
Scale 1:100 @ A1

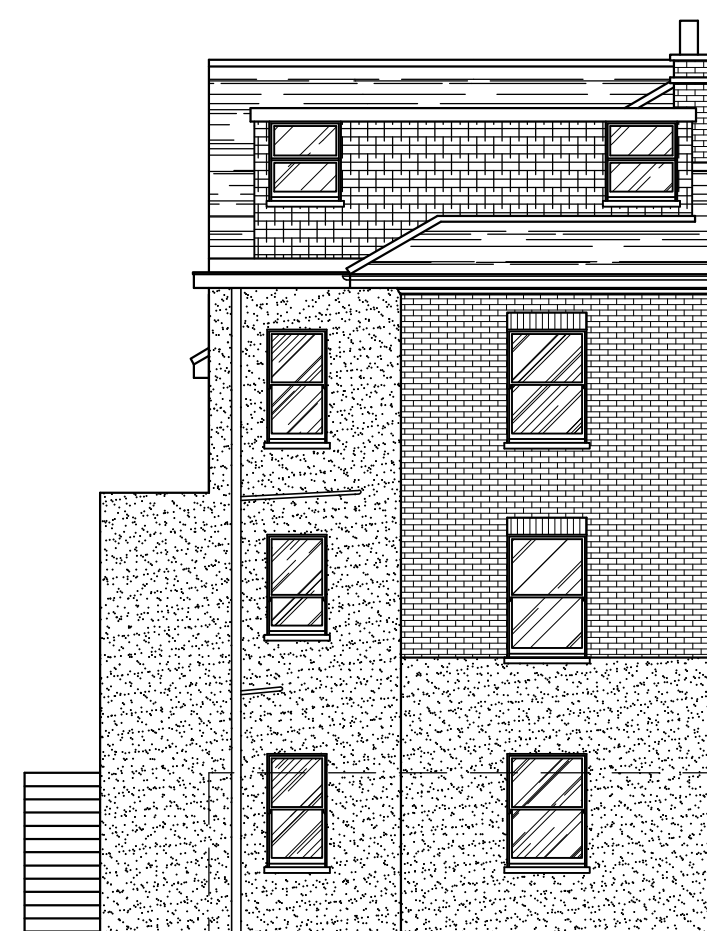




Existing Rear (East) Elevation
Scale 1:100 @ A1

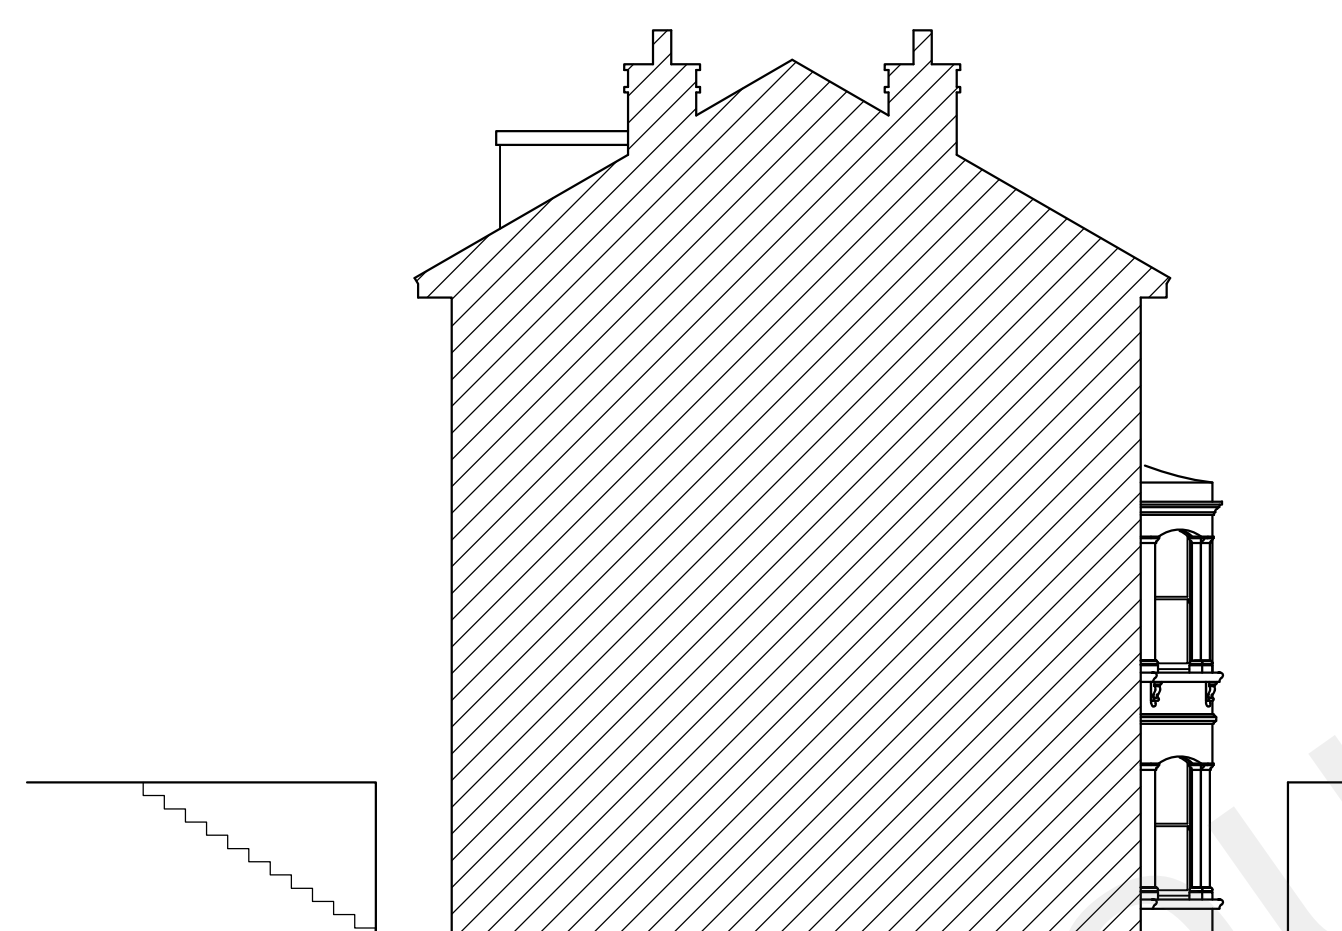


Existing Side (North) Elevation
Scale 1:100 @ A1

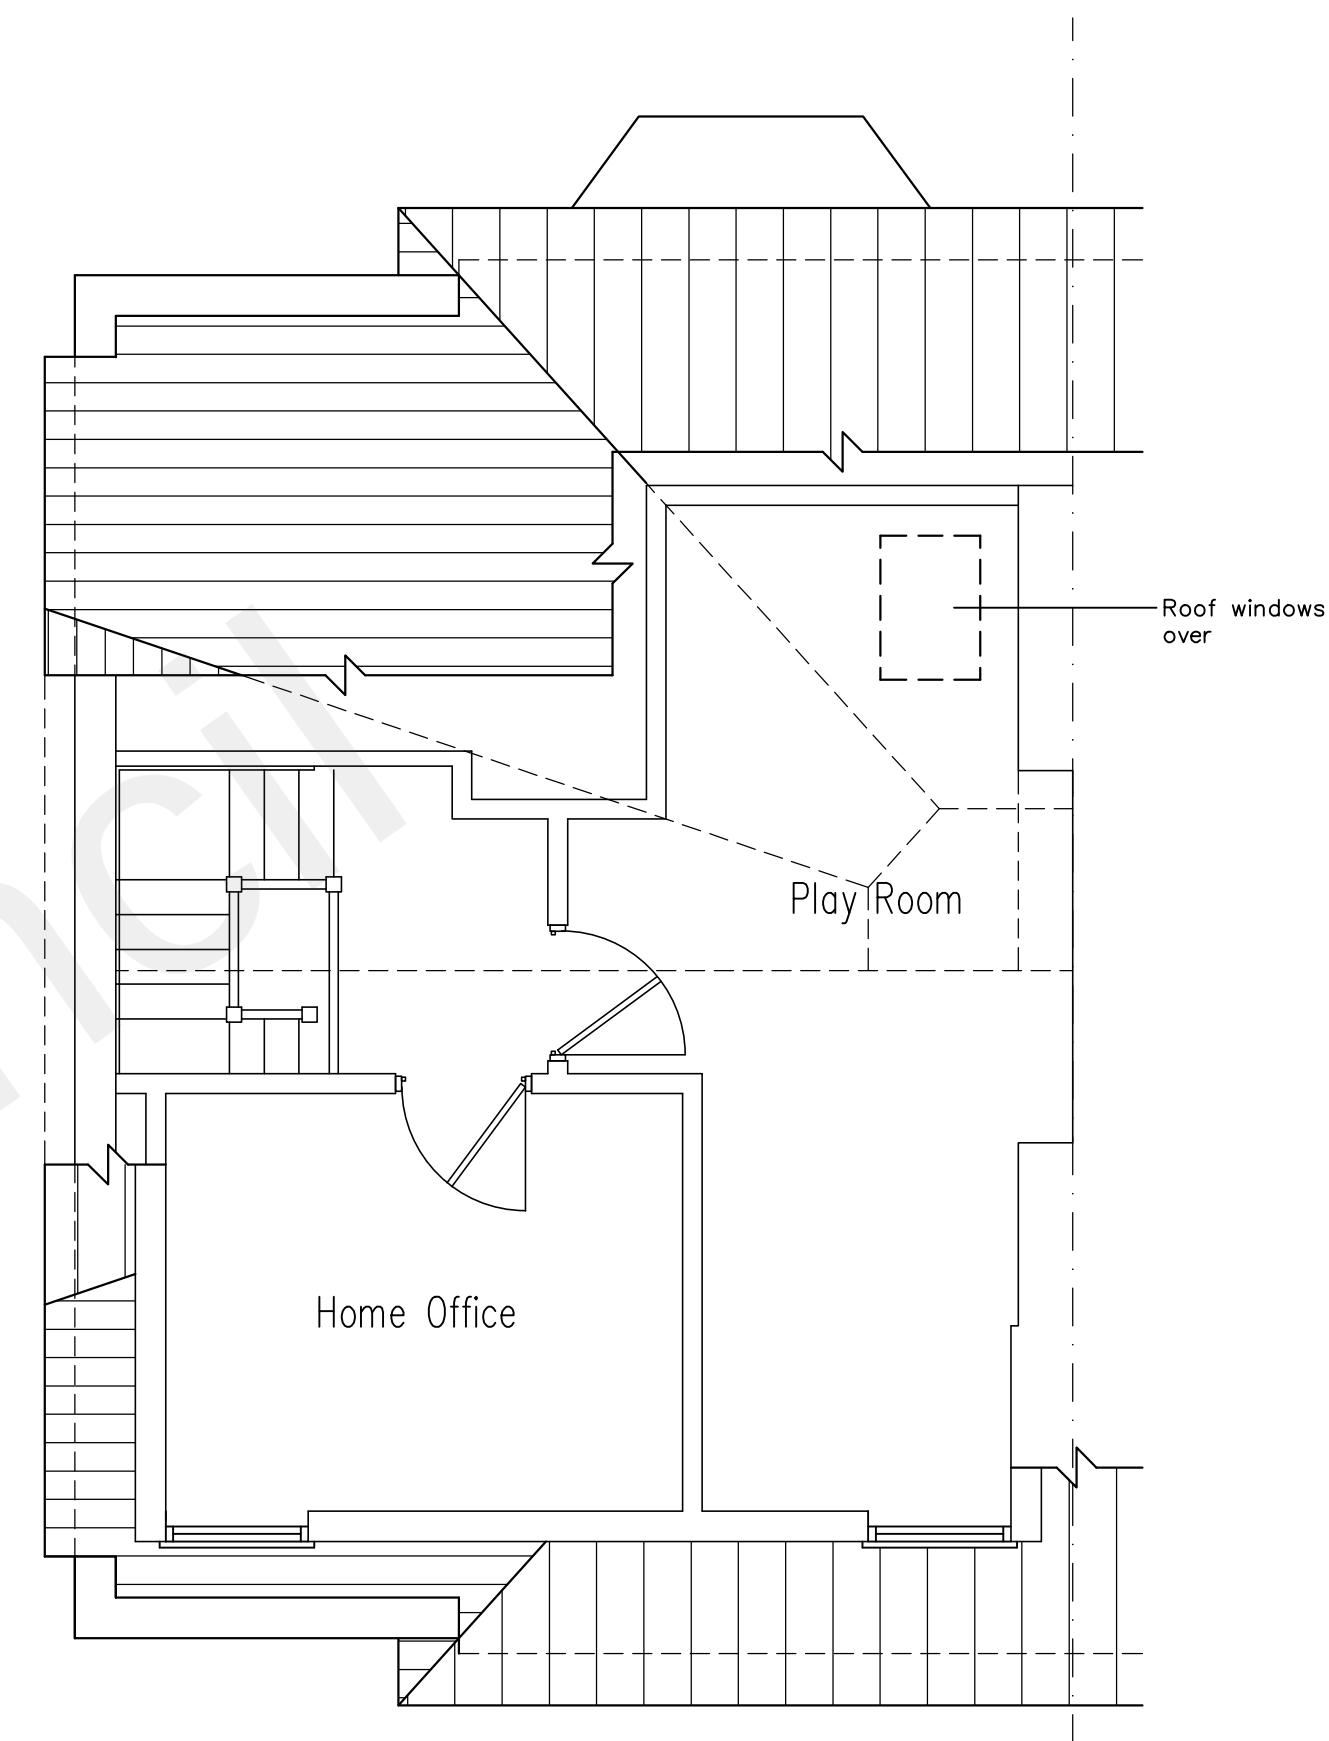


Existing Second Floor Plan
Scale 1:50 @ A1

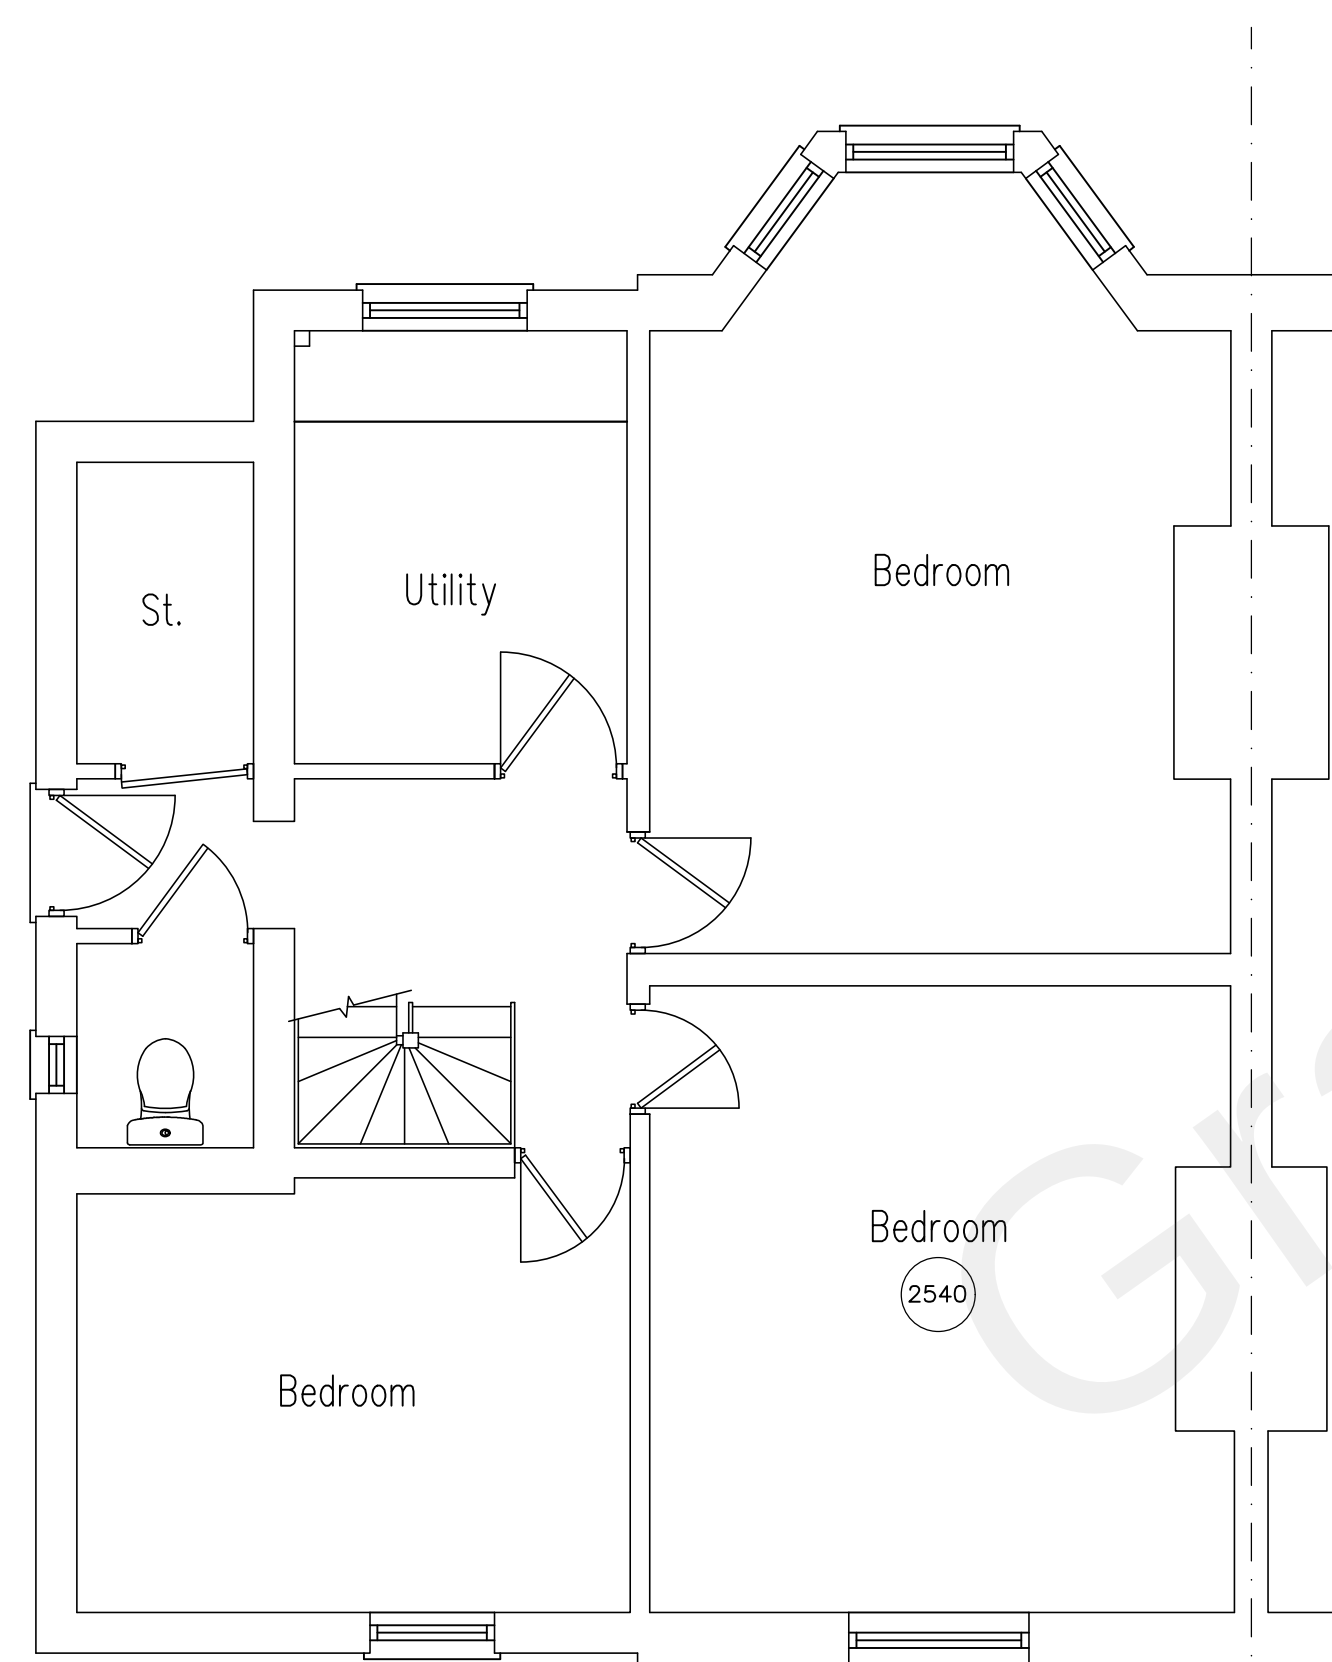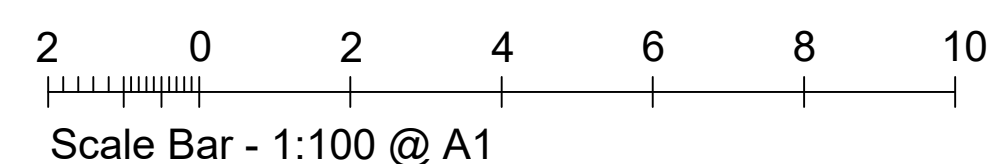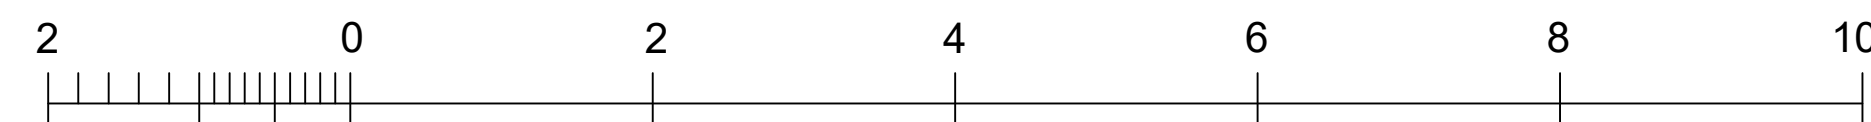

Existing Lower Ground
Floor Plan
Scale 1:50 @ A1

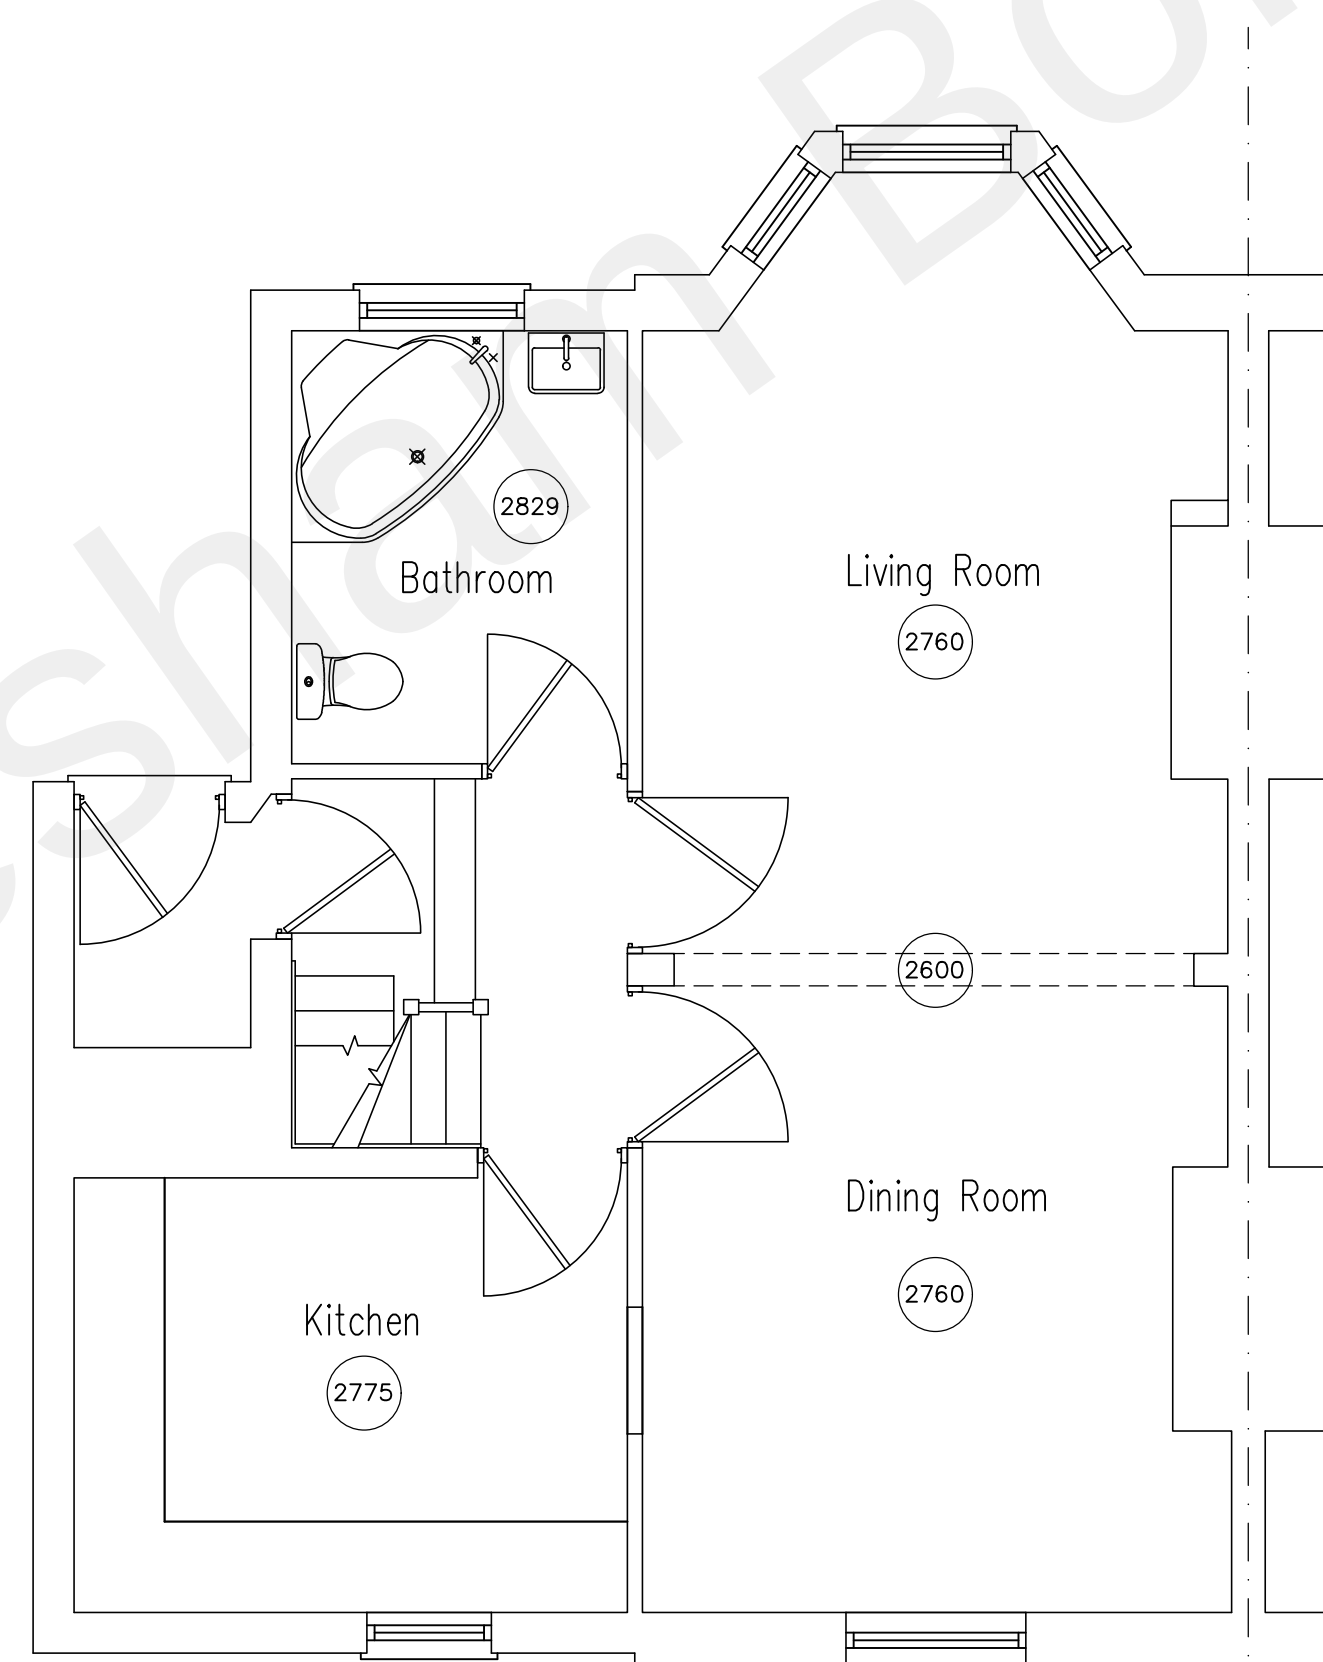

Existing Ground Floor Plan
Scale 1:50 @ A1

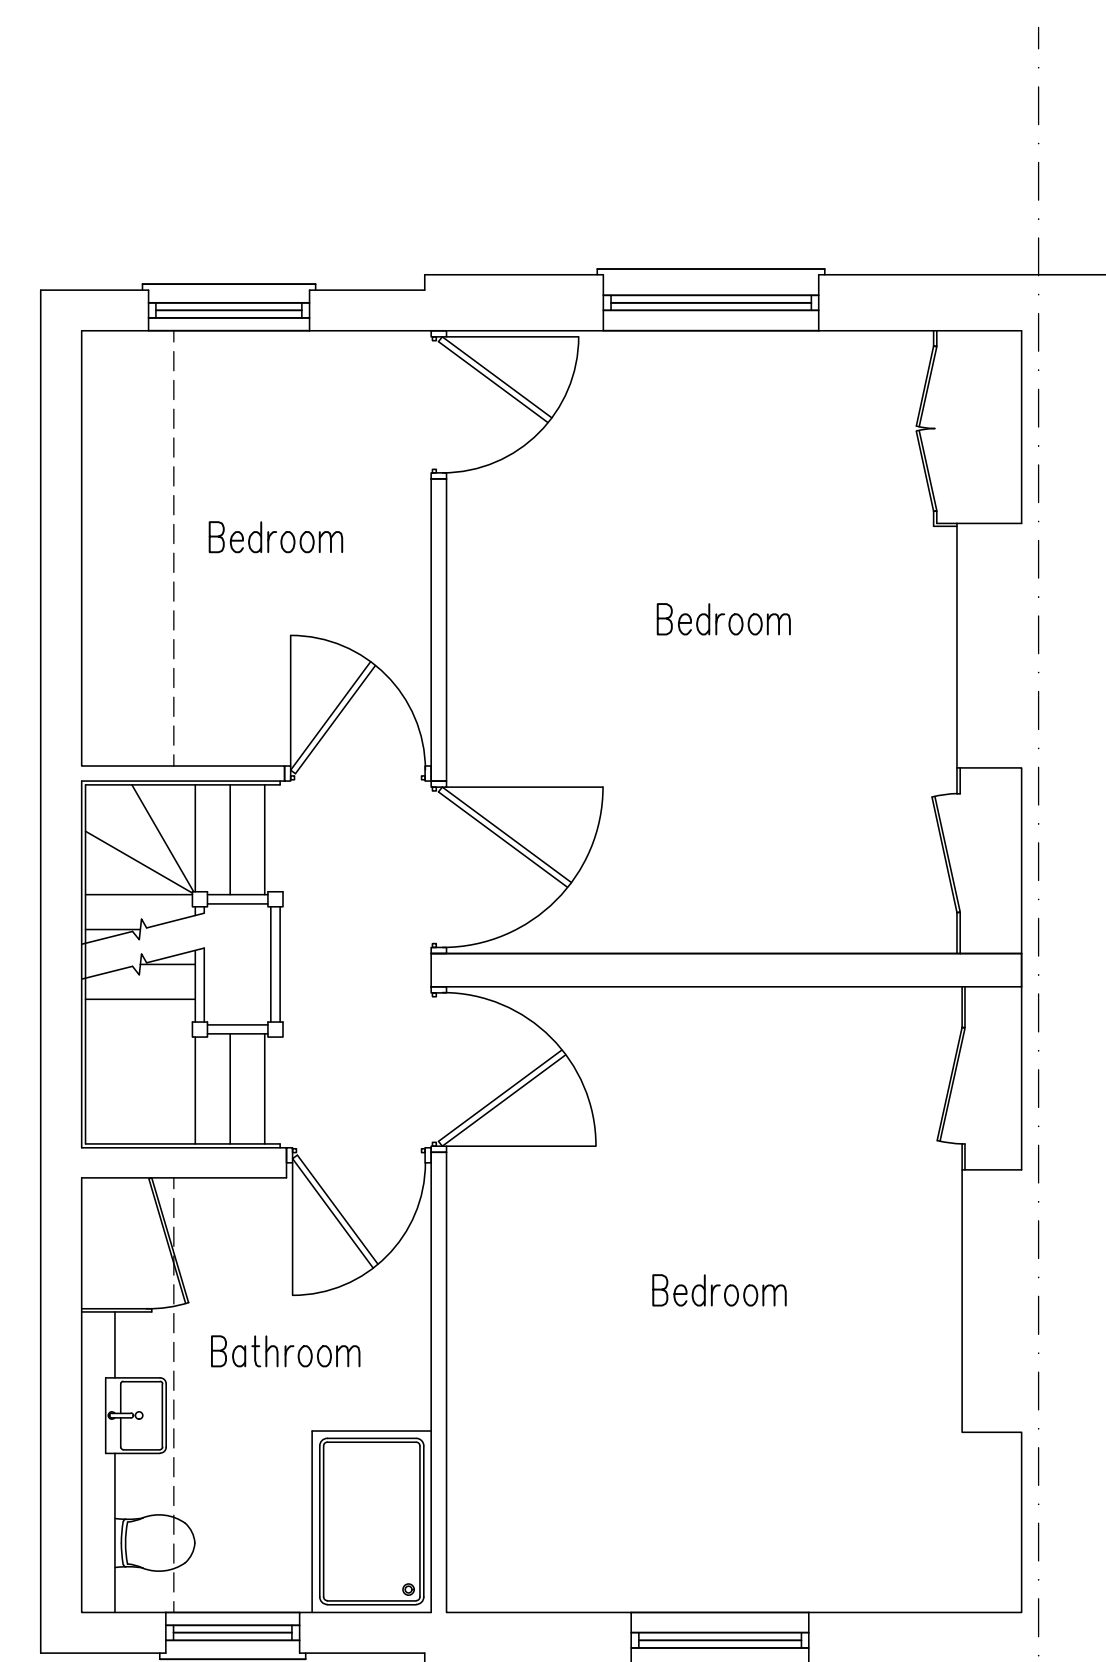

Existing First Floor Plan
Scale 1:50 @ A1

PROJECT: 13 The Grove, Gravesend Kent DA12 1DX		 BRELEY DESIGN LTD Breley Design Ltd, Harrier House Aviation Way, Southend on Sea Essex SS2 6UN, England. Telephone: +44 (0)1702 541300 Facsimile: +44 (0)1702 543123 Email: info@breleydesign.com
TITLE: Existing Floor Layouts, Elevations		
SCALE: as shown @ A1	DATE: May 22	
Drawing No. 1455-01	REV. D	
Copyright of this drawing shall remain the property of Breley Design Limited. It may not be used in whole or part by any other parties for any other purpose without prior consent. All dimensions to be checked on site and any discrepancies reported to Breley Design Limited before work commences.		