


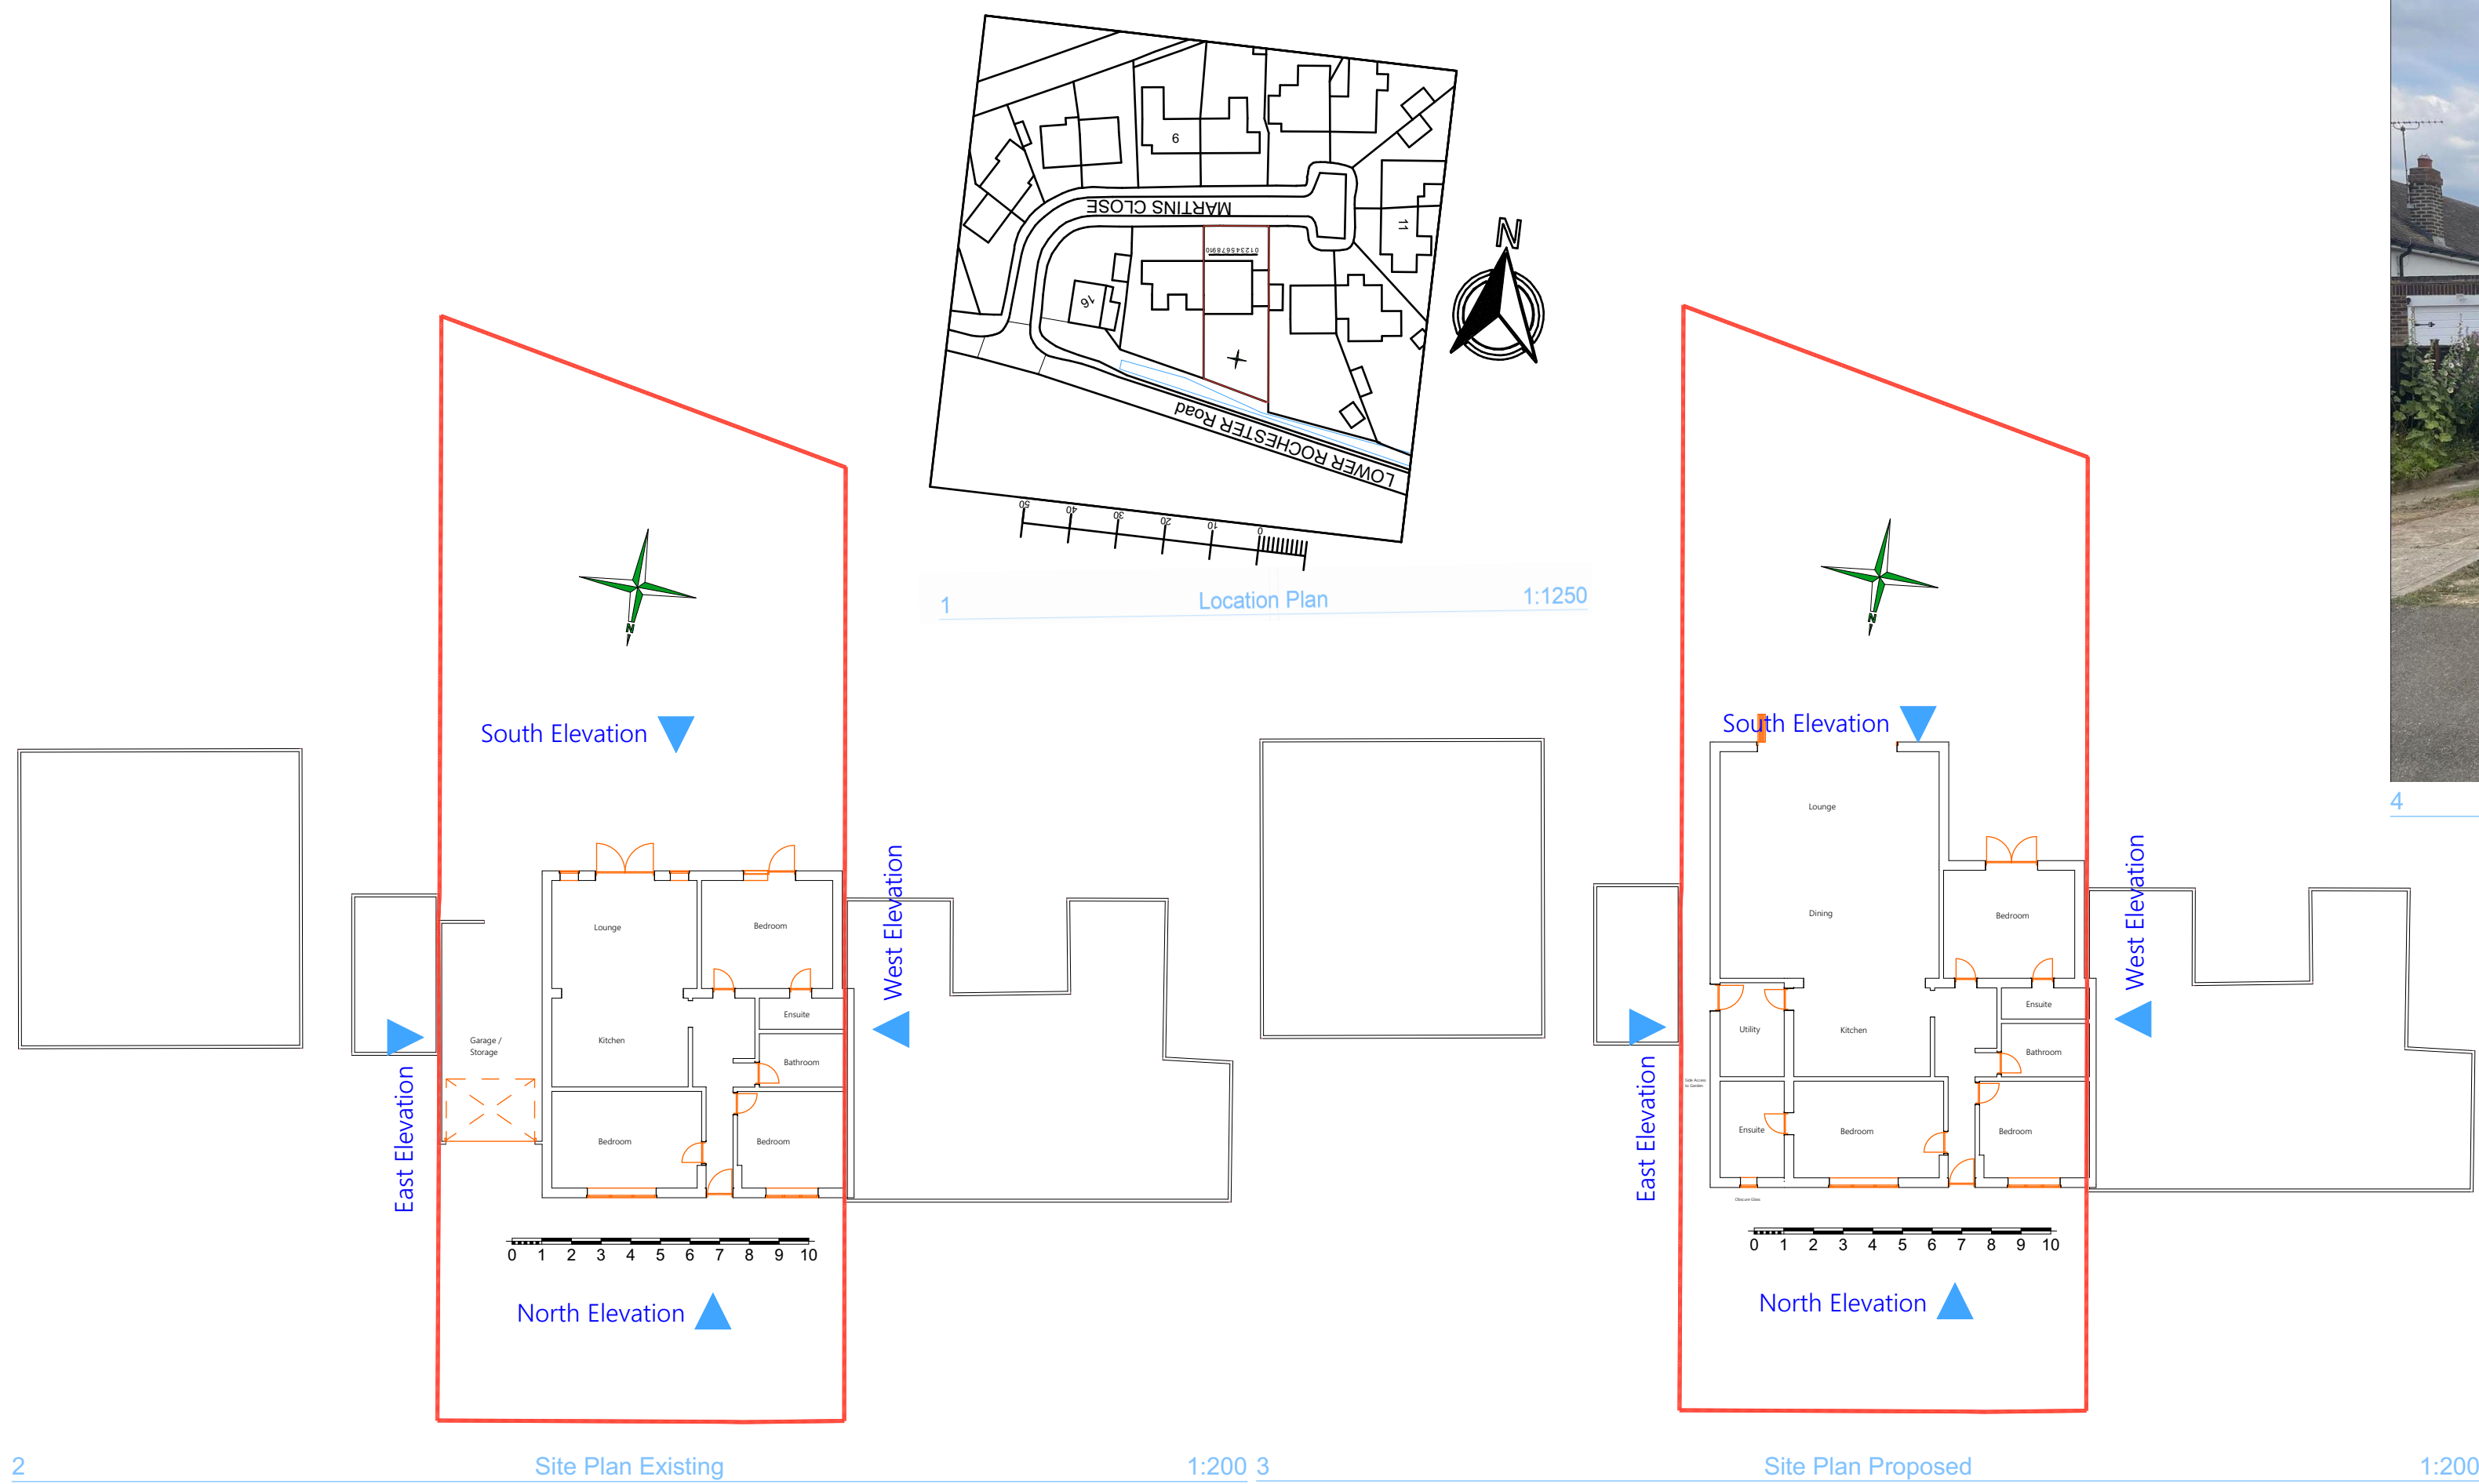

4 Front 1:2.22



5 Rear 1:2.22




6 3D Front Existing (Not Materials) 1:100



8 3D Front Proposed (Not Materials) 1:100



7 3D Rear Existing (Not Materials) 1:100

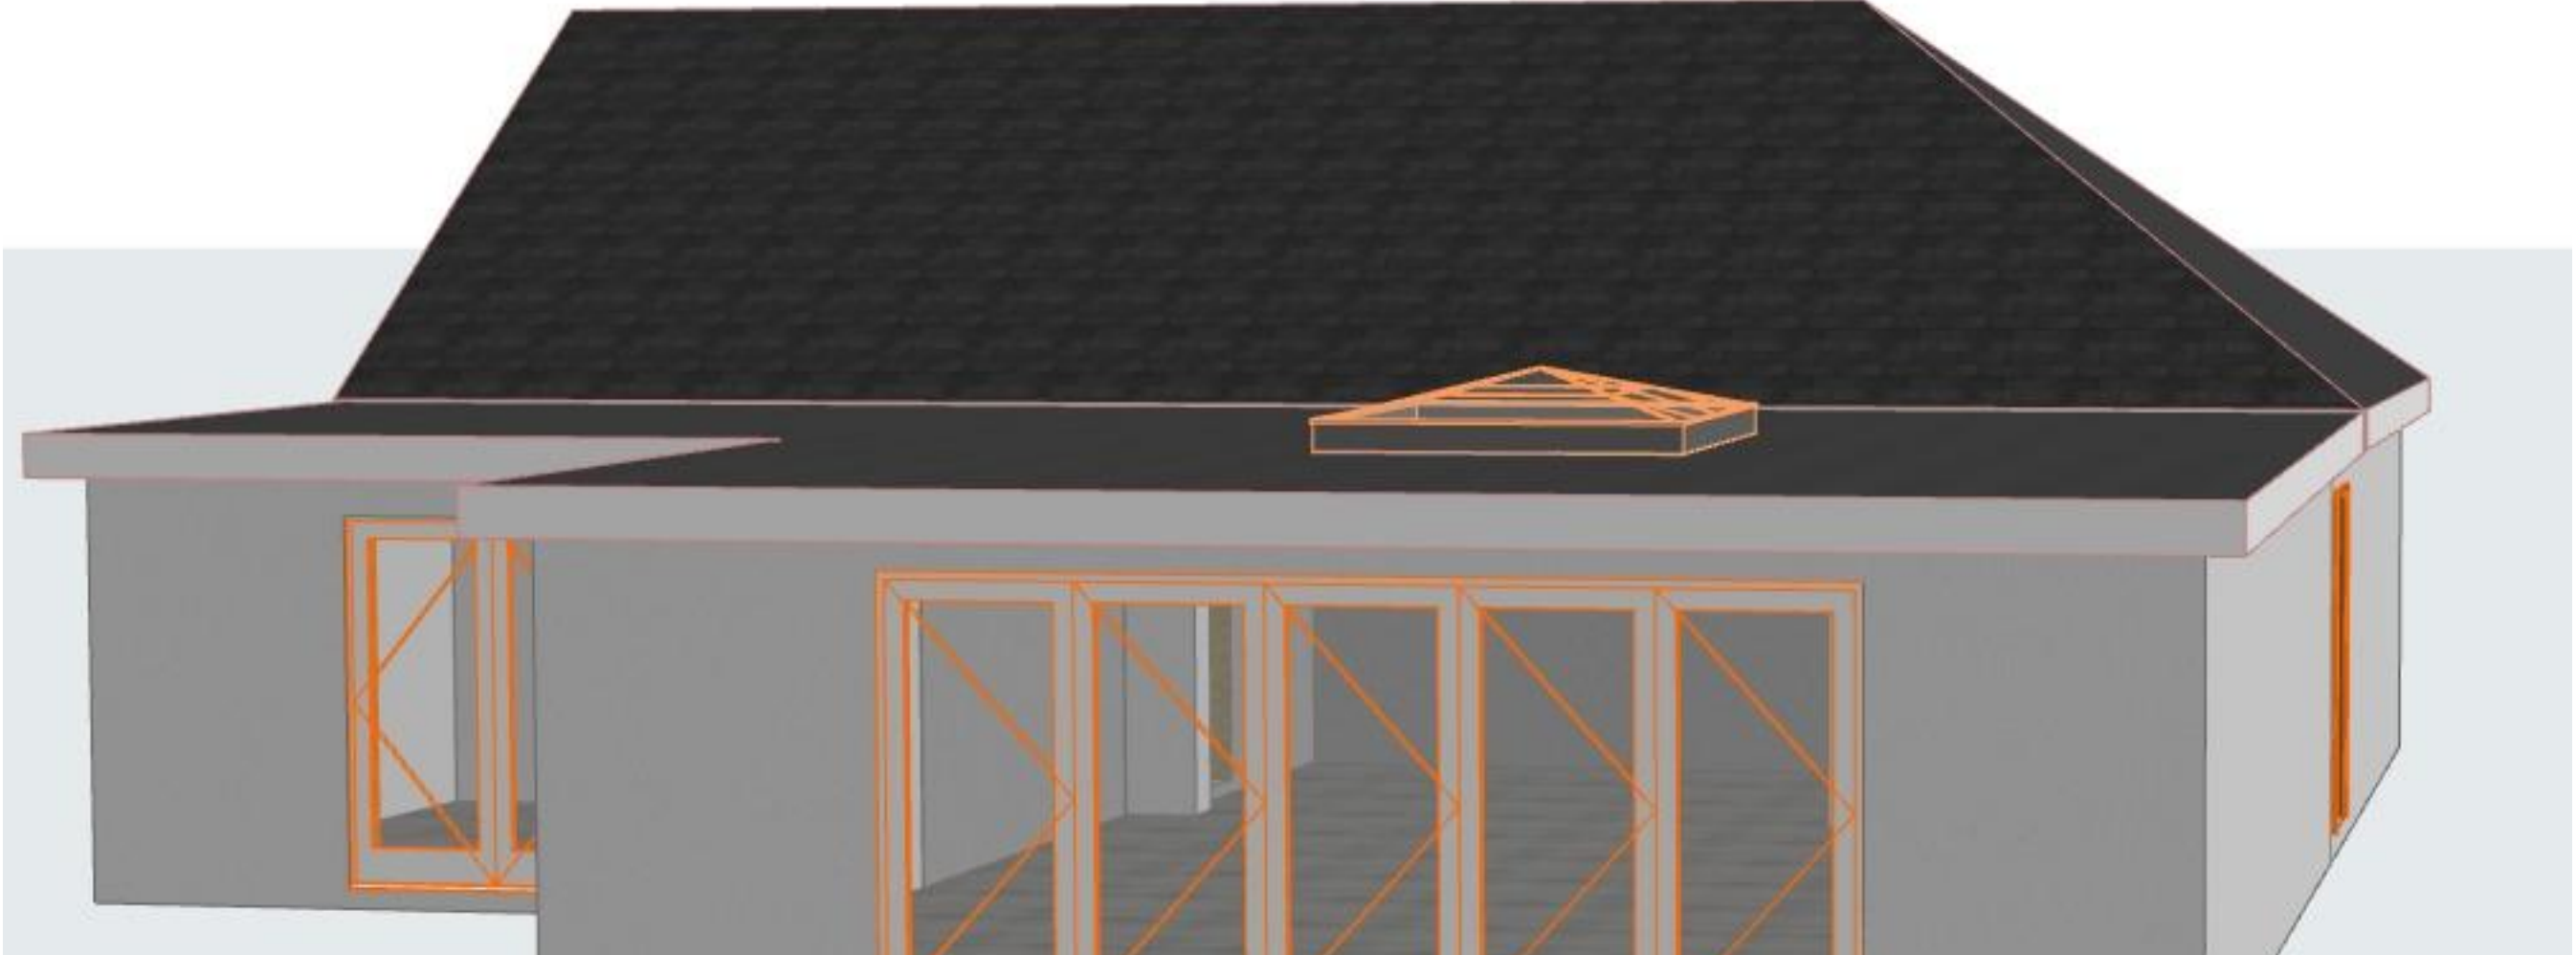

9 3D Rear Proposed (Not Materials) 1:100

ARCHITECHNOLOGY. DESIGN

This document and its design content is copyright ©. It shall be read in conjunction with all other associated project information including models, specifications, schedules and related consultants documents. Do not scale from documents. All dimensions to be checked on site. Immediately report any discrepancies, errors or omissions on this document to the Originator. If in doubt ASK.

Scales @ A1		Date
1:1250, 1:200, 1:2.22		2022-08-25
Client Approval		
1:100		
A - Approved		
B - Approved with Comments		
C - Do Not Use		
Layout Title		
Site Plan		
Architecttechnology.design		www.architecttechnology.design
179 Edwin Road Rainham, Kent ME8 0AH		Tel: 07957 350204
Project		info@architecttechnology.design
14 Martins Close - Adrian Austin - ME3 7HE - SR SSE		
status		
Planning Application		
Site Address		
14 Martins Close Higham Kent ME3 7HE		
Drawing Number		
project	originator	zone
level	type	role
number	number	rev
Layout ID		01
		01 - WIP