



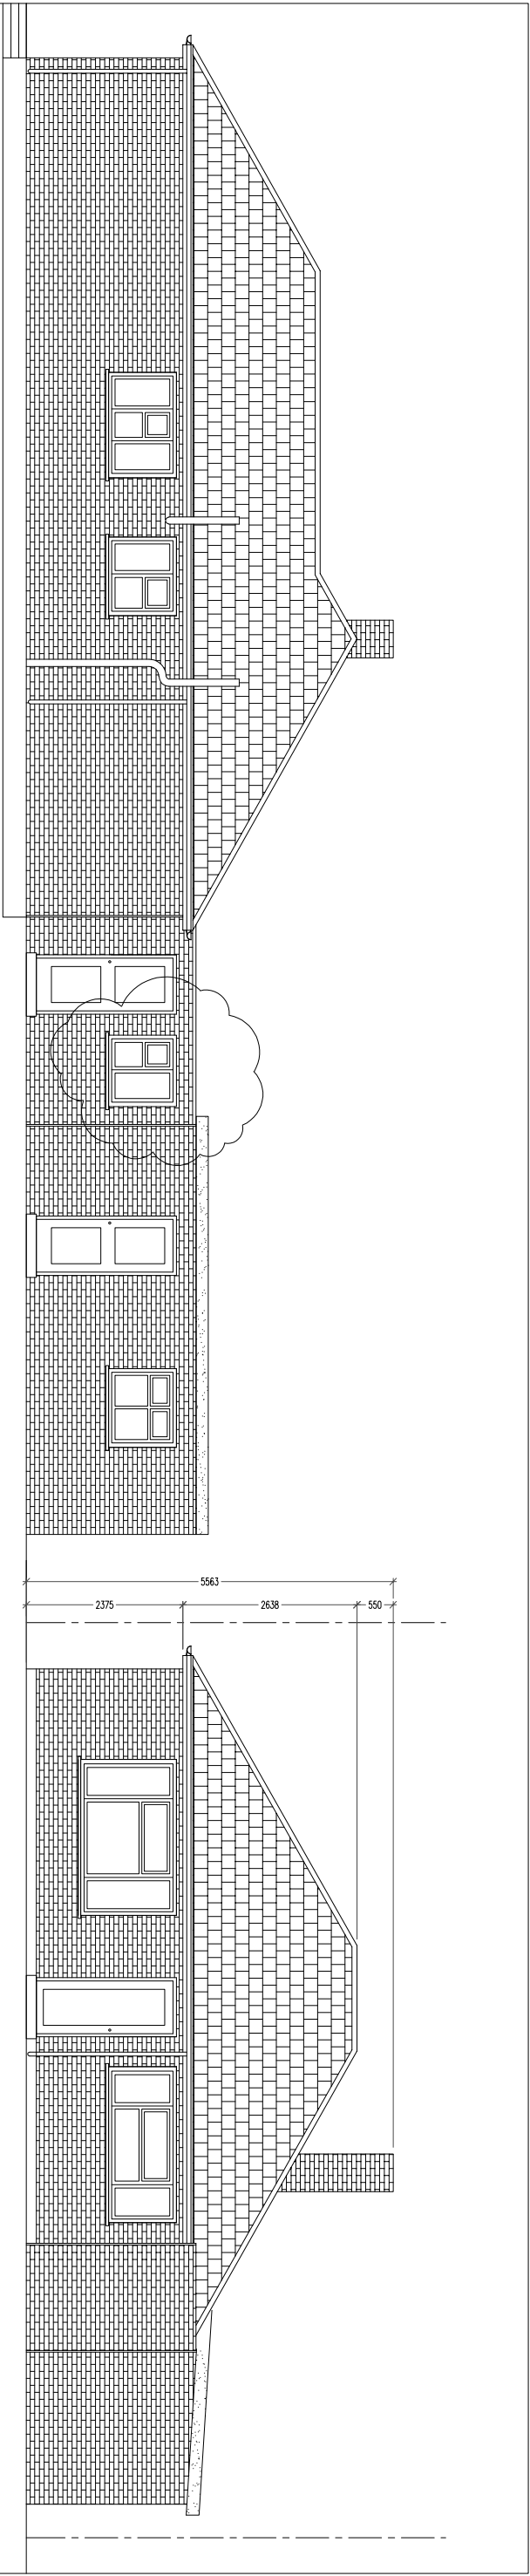

EXISTING SIDE ELEVATION

EXISTING REAR ELEVATION

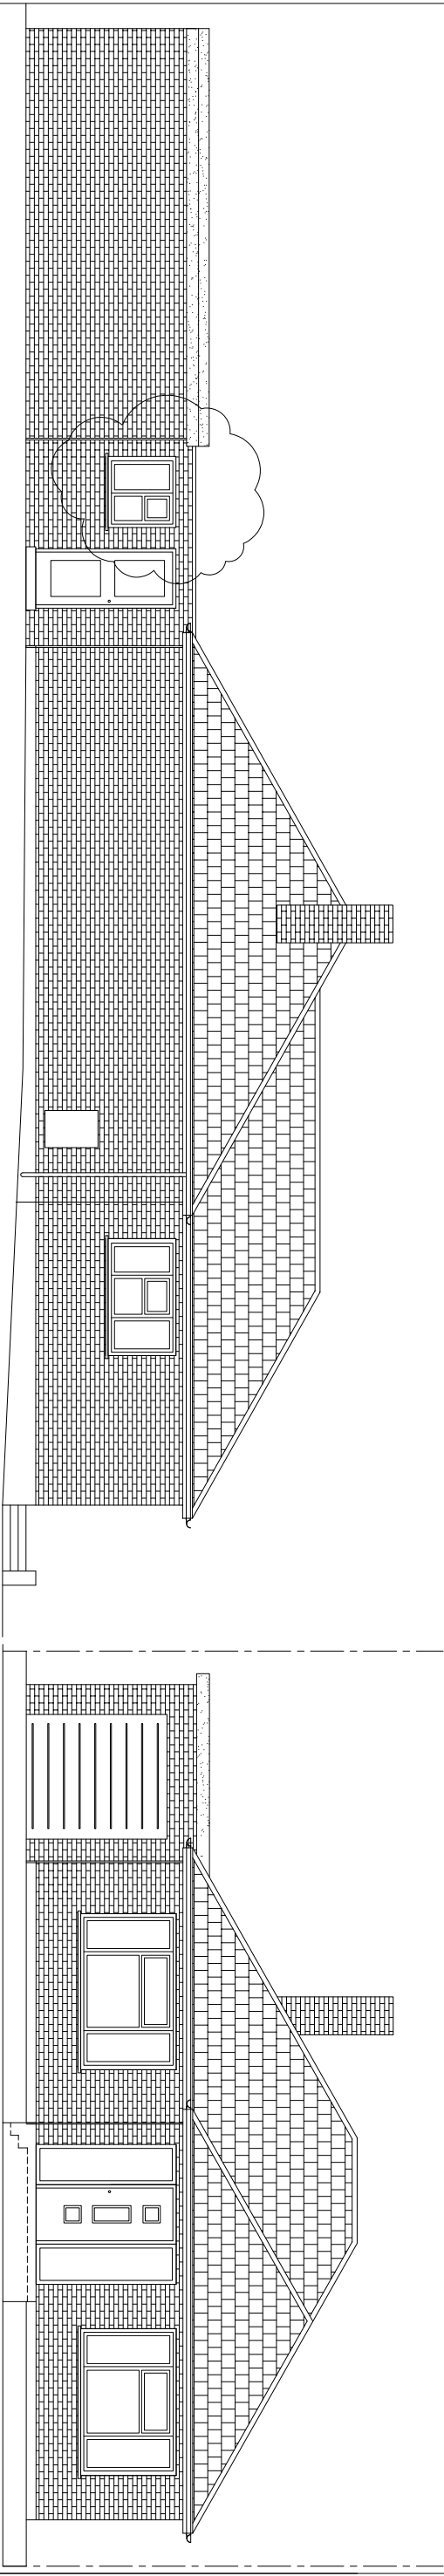

EXISTING SIDE ELEVATION

EXISTING FRONT ELEVATION

										Scale			
										1:100@A3			
					Drawing Title					Drawing No.		Revision	
					EXISTING ELEVATIONS					2501-005		01	
										Scale 1:100@A3		Date June 25	
										Computer File No.		Project No.	
										Drawn By Raj Bhatti		Checked By	
										Coordinated By		Approved By	