

Copyright in the design and this drawing is the property of RESI.

Reproduction in whole or in part is forbidden without written sanction of RESI.

All dimensions to be cross-checked on site prior to completing a Planning, structural engineering, the party wall process and construction.

Print to scale (as actual size)

NOTES

GENERAL KEYS

- Proposed floor / ceiling levels
- Existing floor / ceiling levels
- Boundary line
- Existing walls
- Existing removed
- Proposed walls

REV	DESCRIPTION	DRN	CHK
PP06	PLANNING DRAWINGS	14.06.2022	14.06.2022



Job Title
One storey extension at
23 Vicarage Lane, DA12 4TF

Drawing Status
Planning Drawings


Client
Alan Ring

Drawing Title
Proposed Elevations


Scale
1/50 @ A2, 1/100 @ A4
Date
June 22

Drawn
DK
Checked
FD

Drawing No.
22-0975 - 13

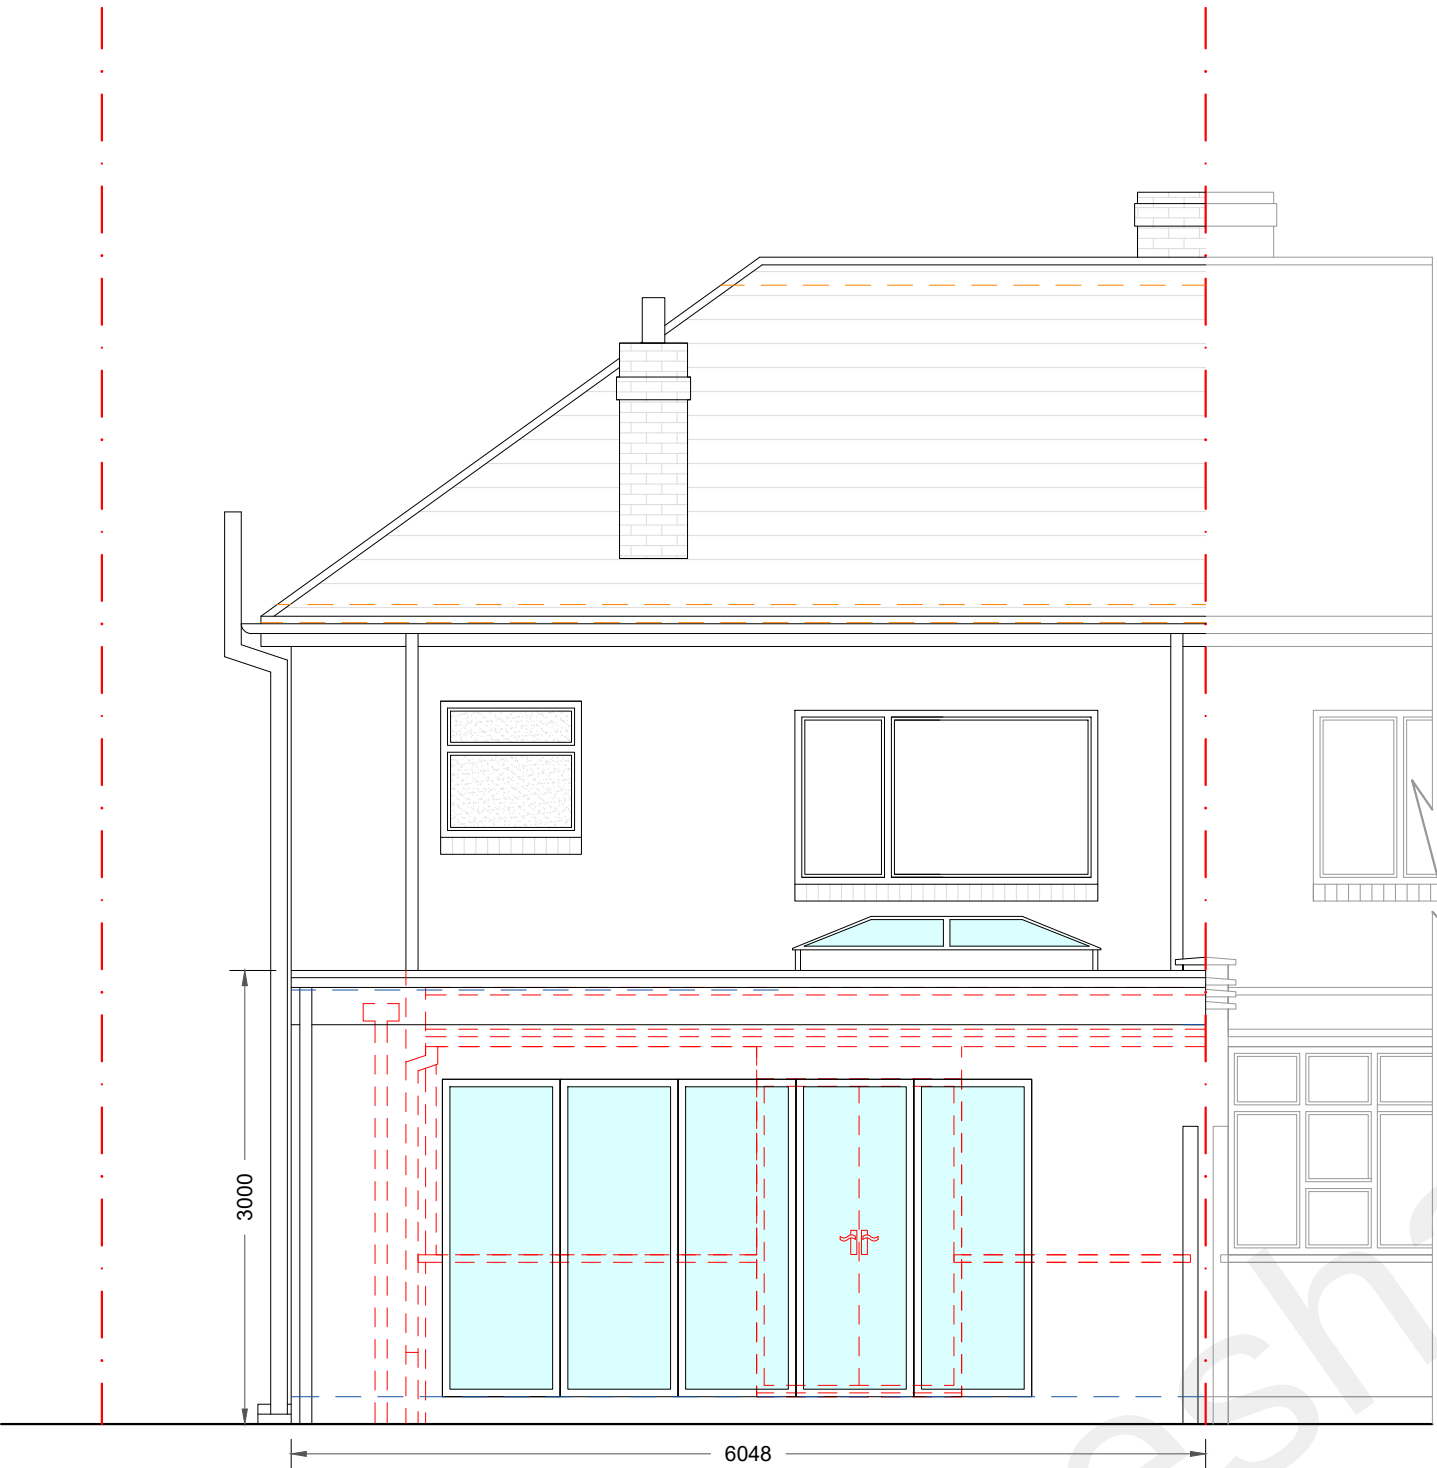

Proposed Rear Elevation

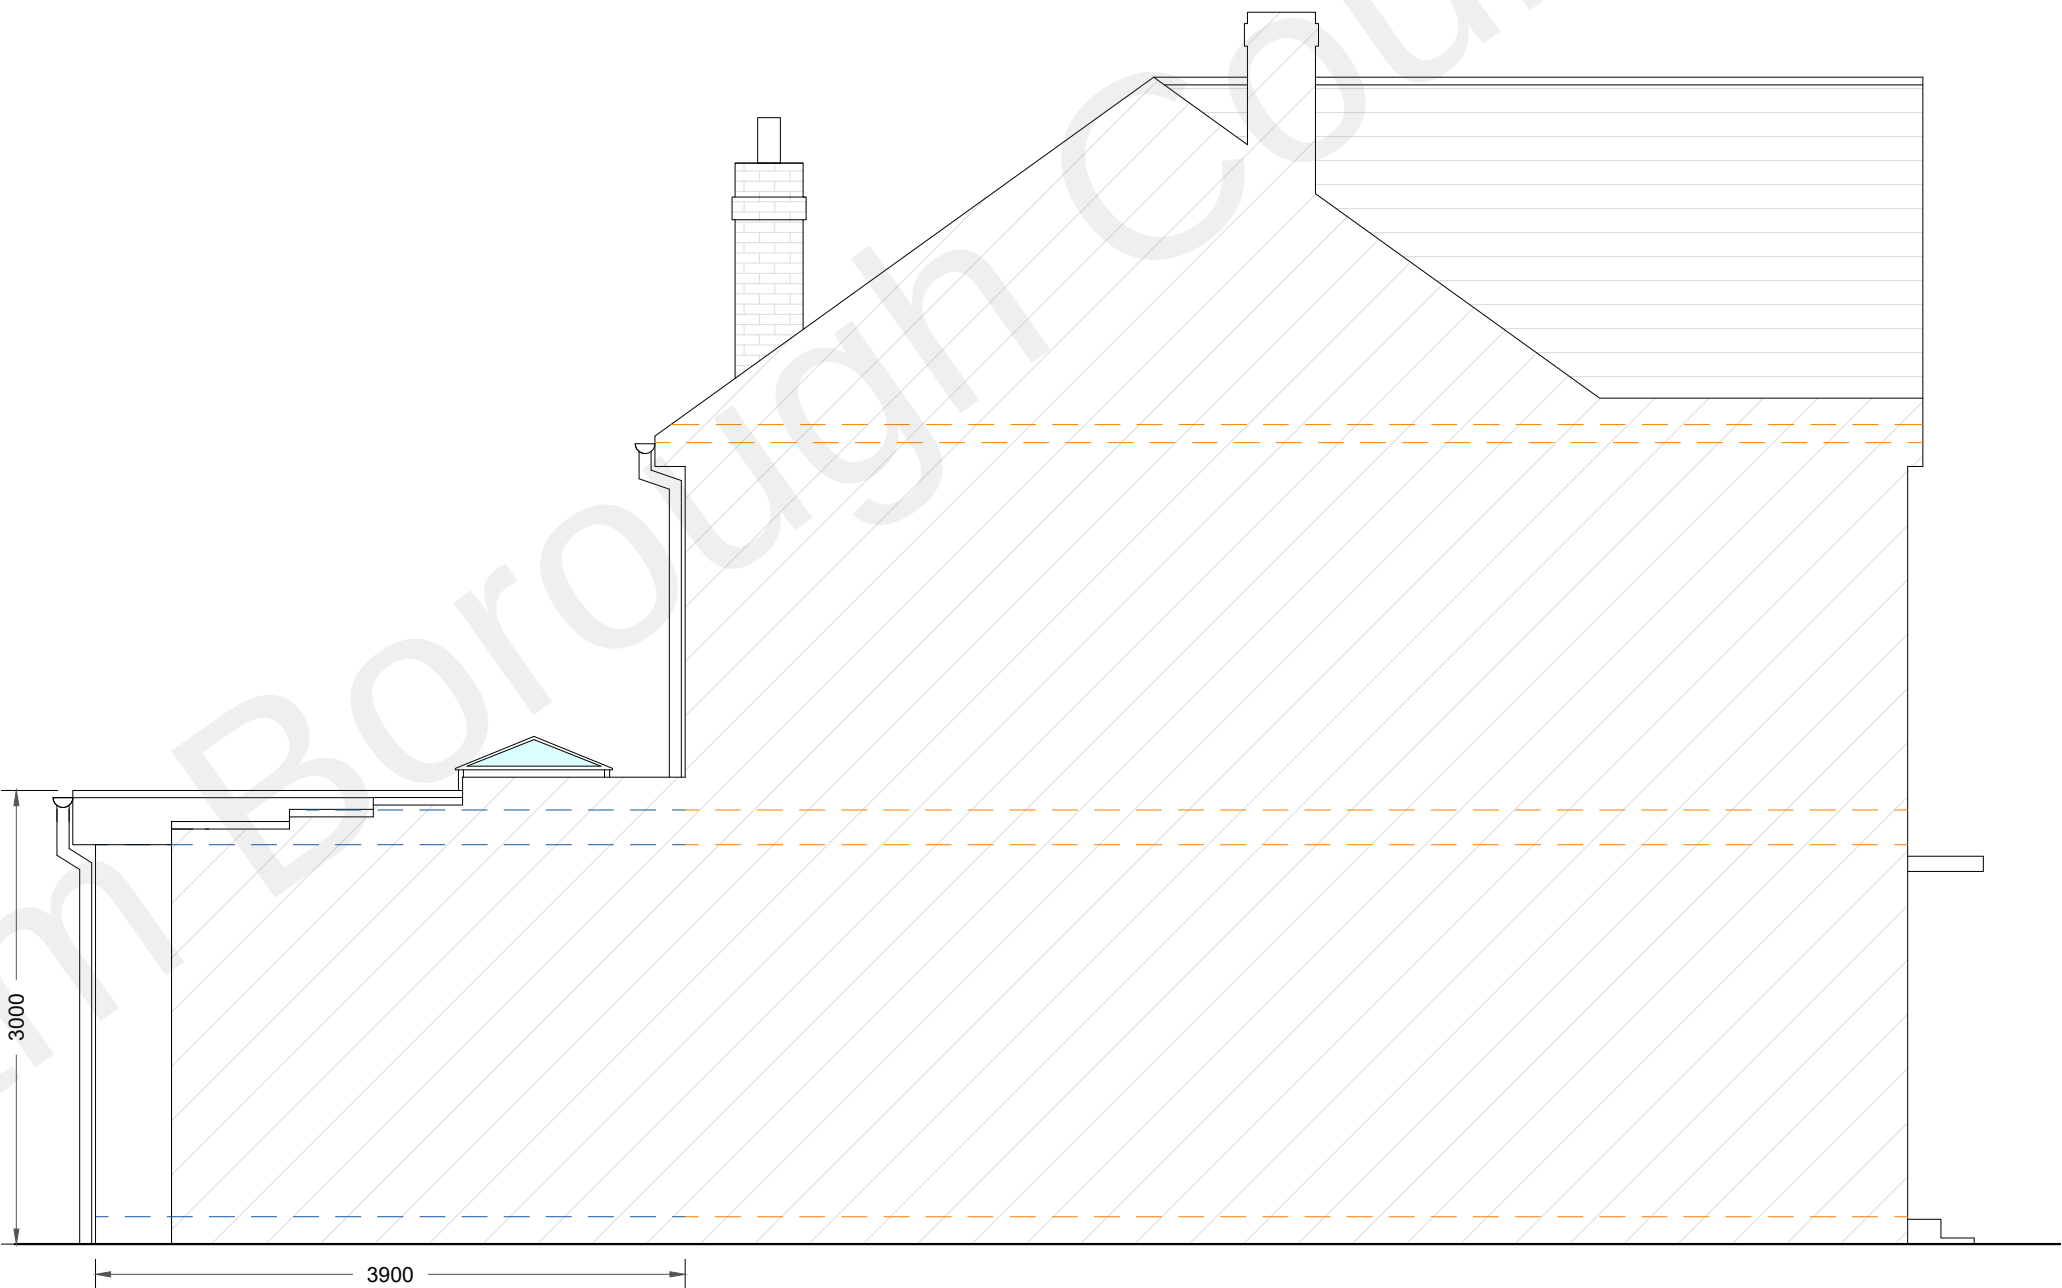

Proposed Left Side Elevation

