


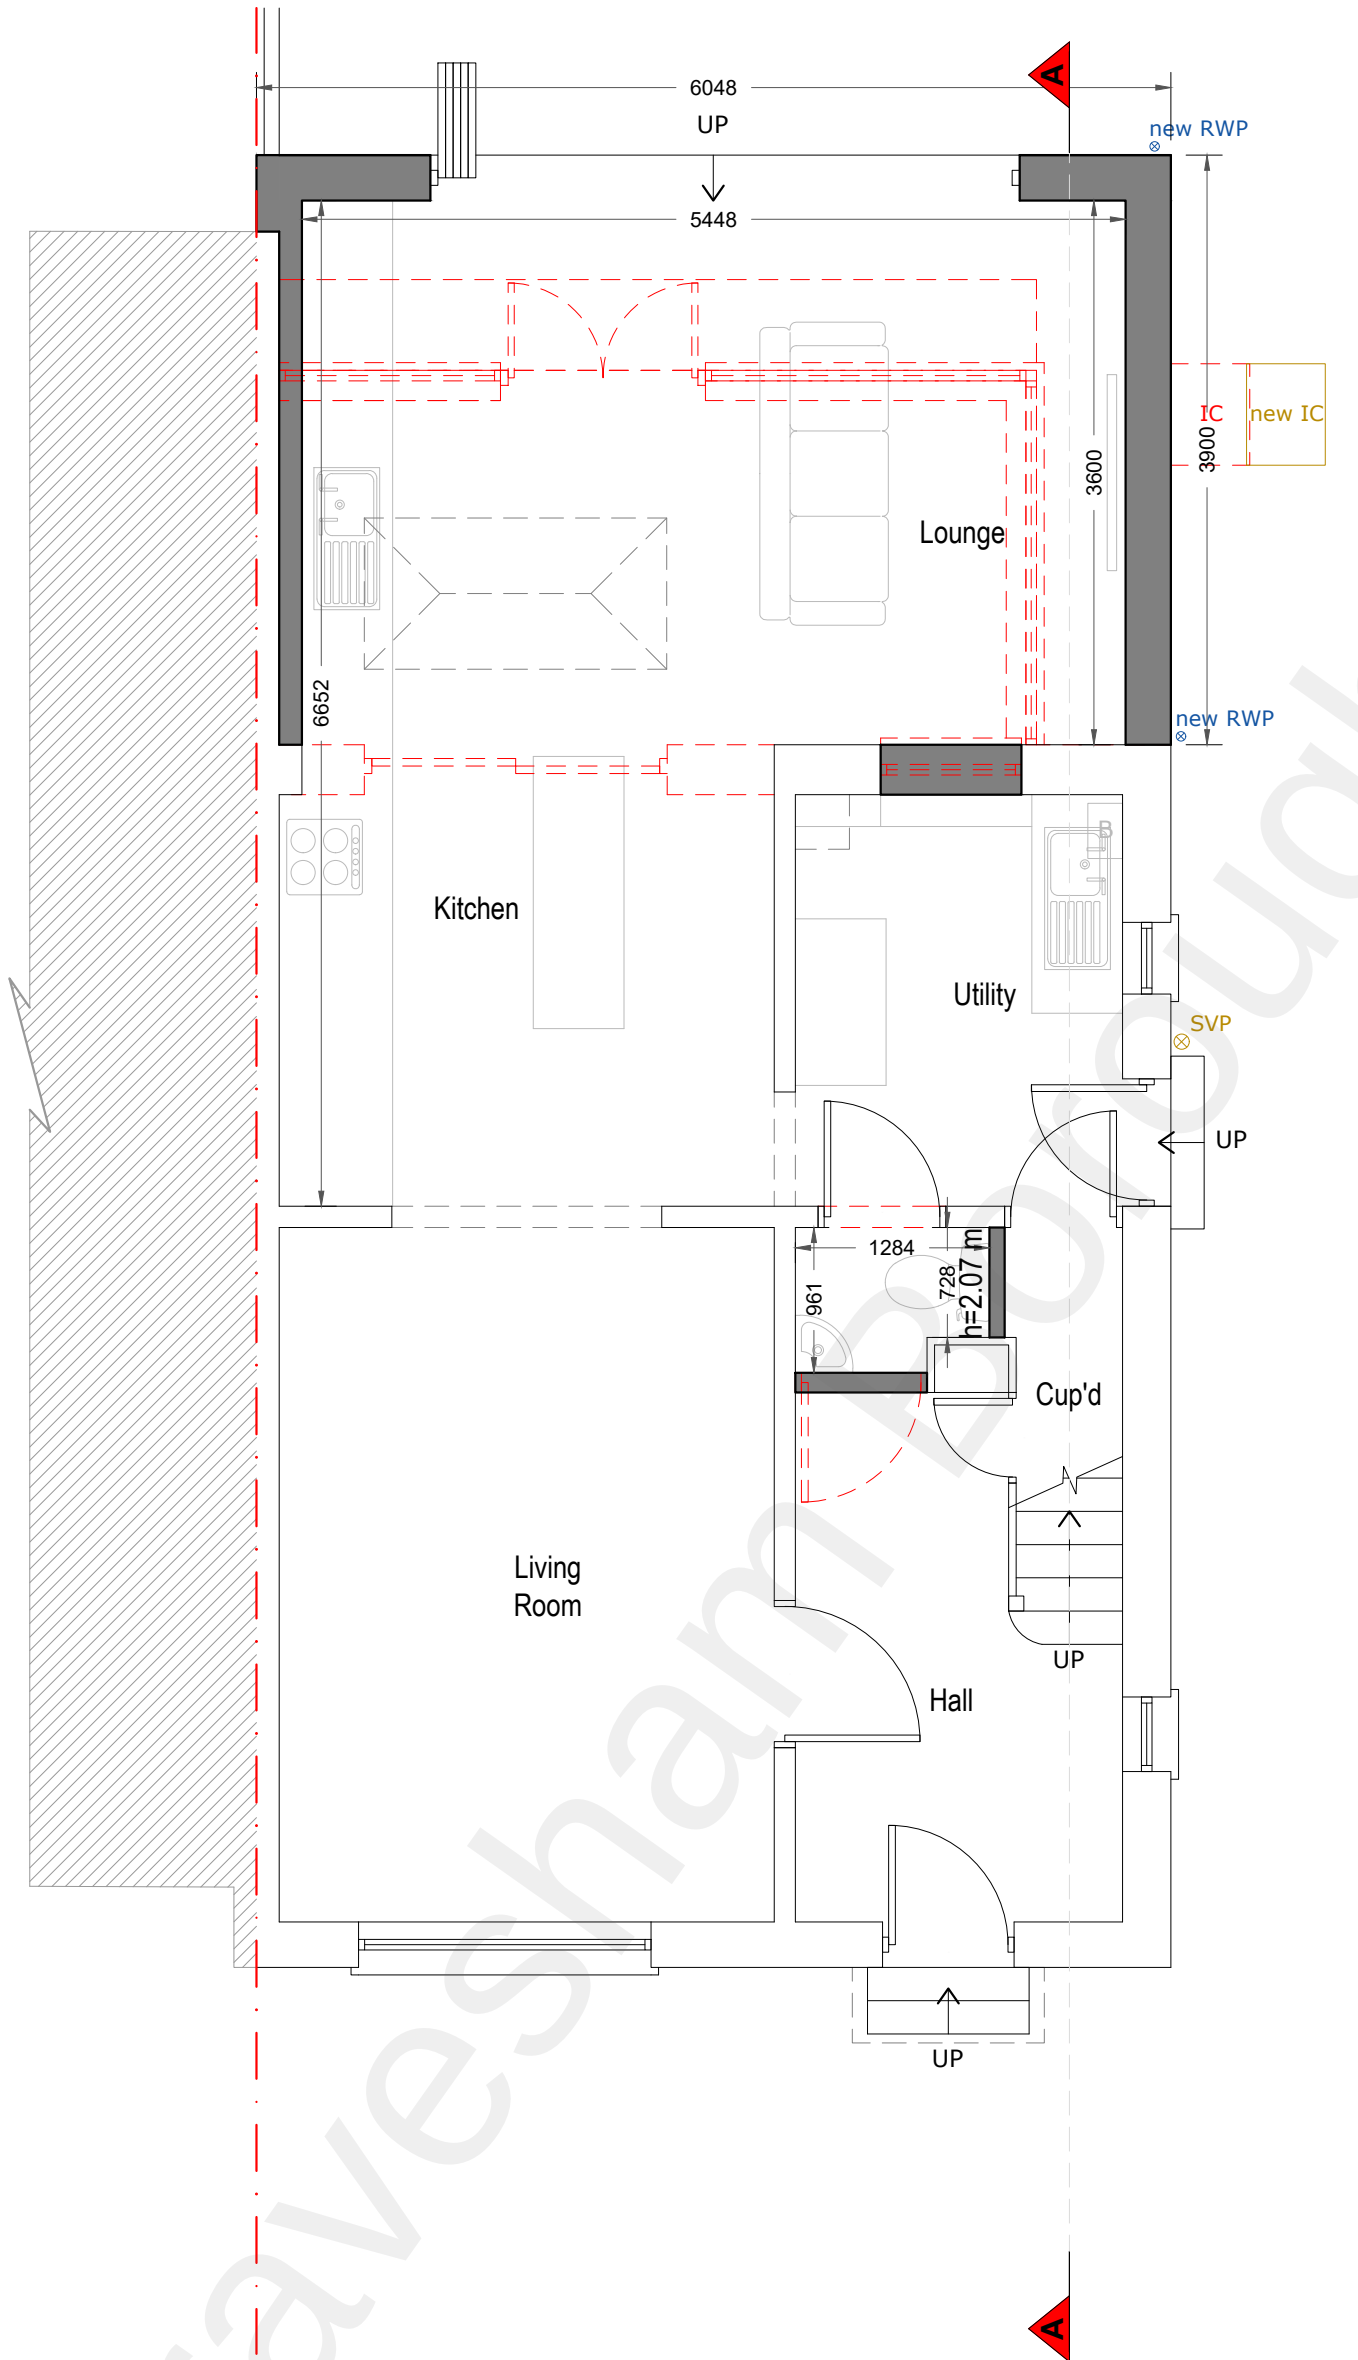

Proposed Ground Floor Plan

Copyright in the design and this drawing is the property of RESI.

Reproduction in whole or in part is forbidden without written sanction of RESI.

All dimensions to be cross-checked on site prior to completing a Planning, structural engineering, the party wall process and construction.

Print to scale (as actual size)

NOTES

Proposed ground floor area ca. 63.07 m²
Additional Area: 8.94m²

DRAINAGE KEYS

 RWP Rainwater downpipe

 SVP Soil vent pipe

 Flow direction

 Sewer pipes

GENERAL KEYS

 Boundary line

 Existing walls

 Existing removed

 Proposed walls

 Proposed Rooflight

REV	DESCRIPTION	DRN	CHK
PP06	PLANNING DRAWINGS	DK	FD
		14.06.2022	14.06.2022



Job Title
One storey extension at
23 Vicarage Lane, DA12 4TF

Drawing Status
Planning Drawings

Client
Alan Ring

Drawing Title
Proposed Ground Floor Plan

Scale
1/50 @ A2, 1/100 @ A4

Drawn
DK

Date
June 22

Checked
FD

Drawing No.
22-0975 - 03



0 1.0 2.0 5.0 metres