



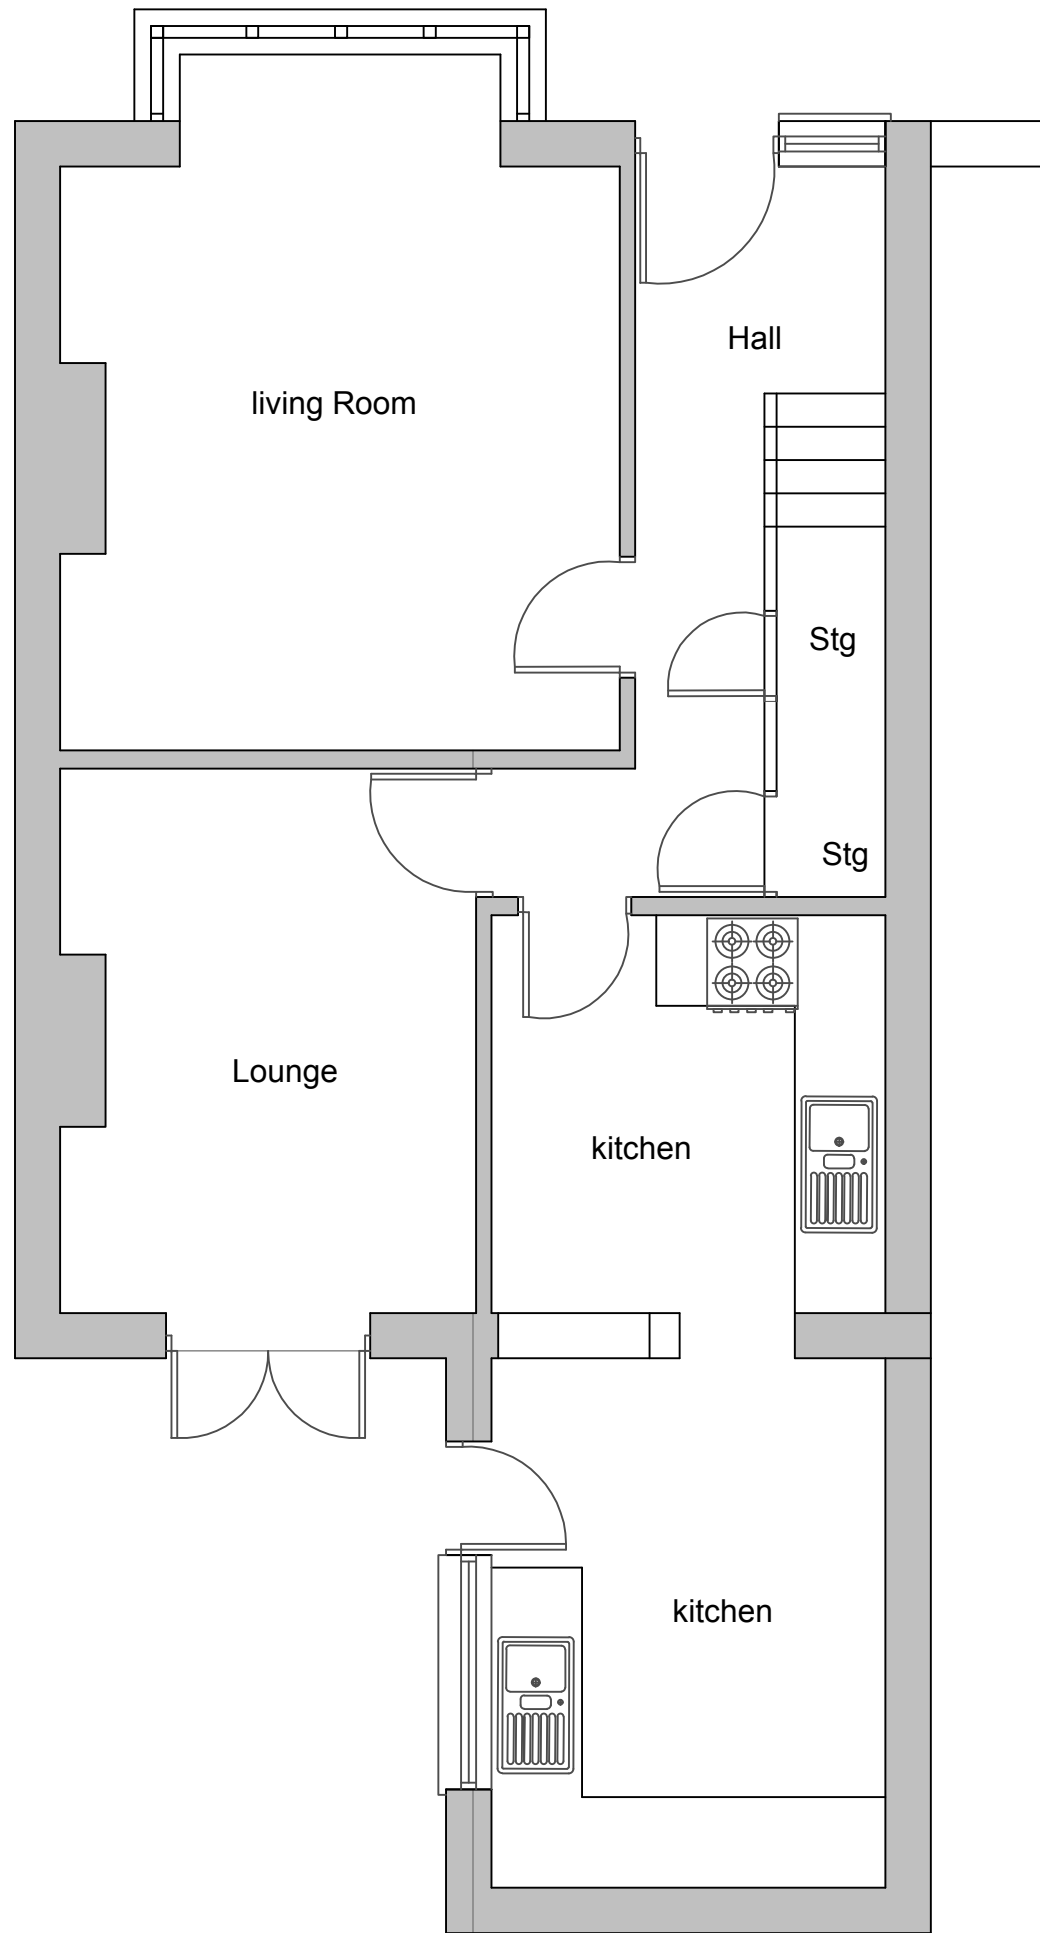

Existing Ground Floor

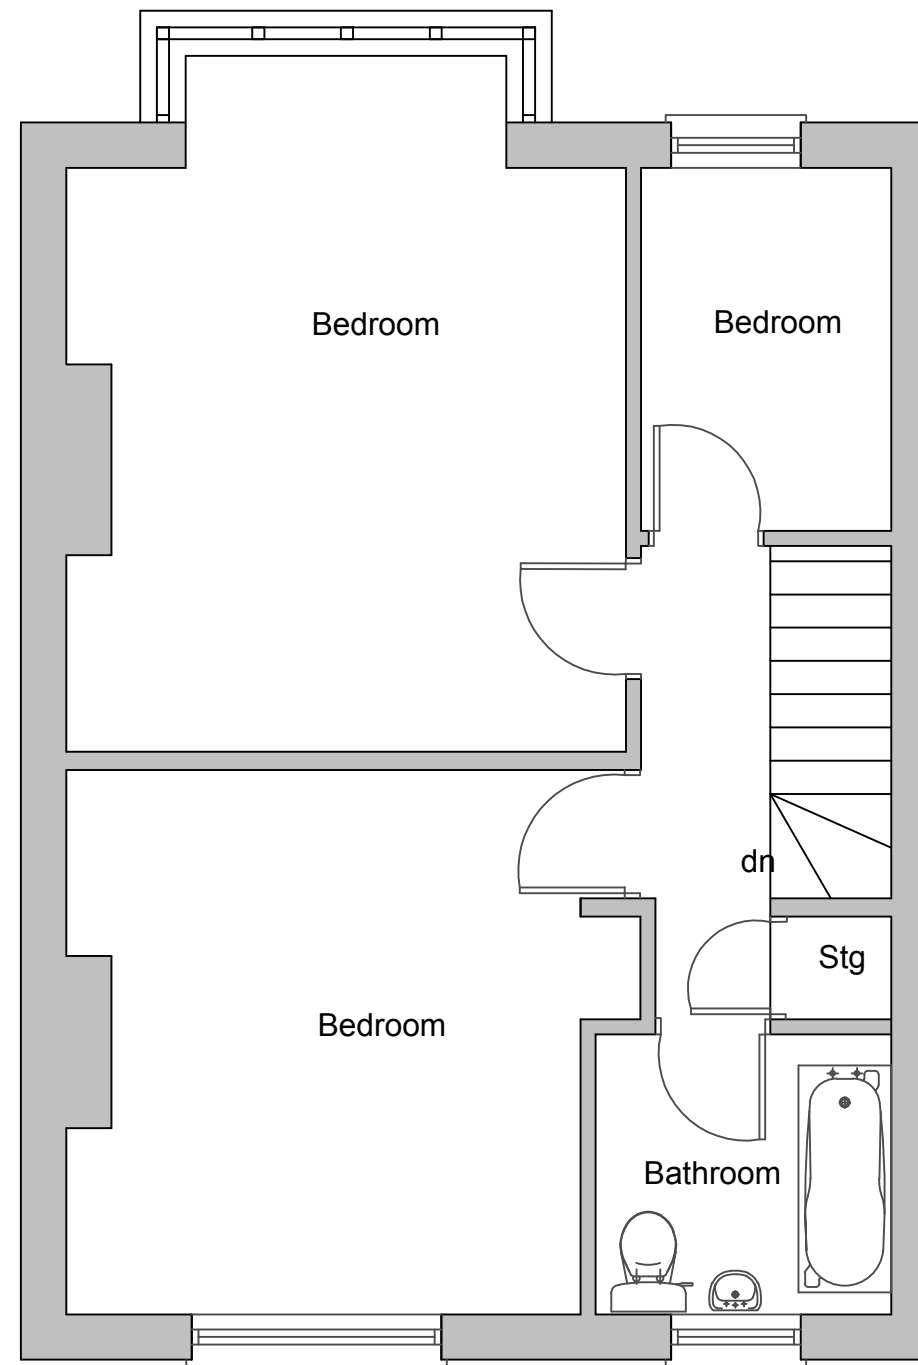

Existing First Floor

O A Falusi Ltd.
 Architectural Consultants
 02037295571/07782645280
 www.olajidefalusi.com
 info@olajidefalusi.com

Client:

Devine Children's Home

Project:

**56 St James Avenue
 Northfleet
 DA11 0EY**

Title:

**Proposed Change Of Use From
 Residential C3 To Children's
 Home Centre C2**


Existing Floor Plans (No Change).

Drawing No. **NOV/A1/01**

Scale : **1:50 & A3**

Date : **November 2023**

Scale Bar 1:100

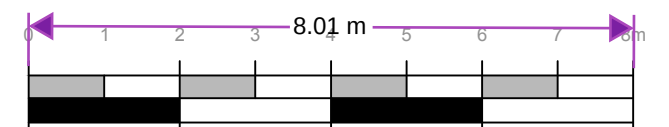

Scale Bar 1:50

