



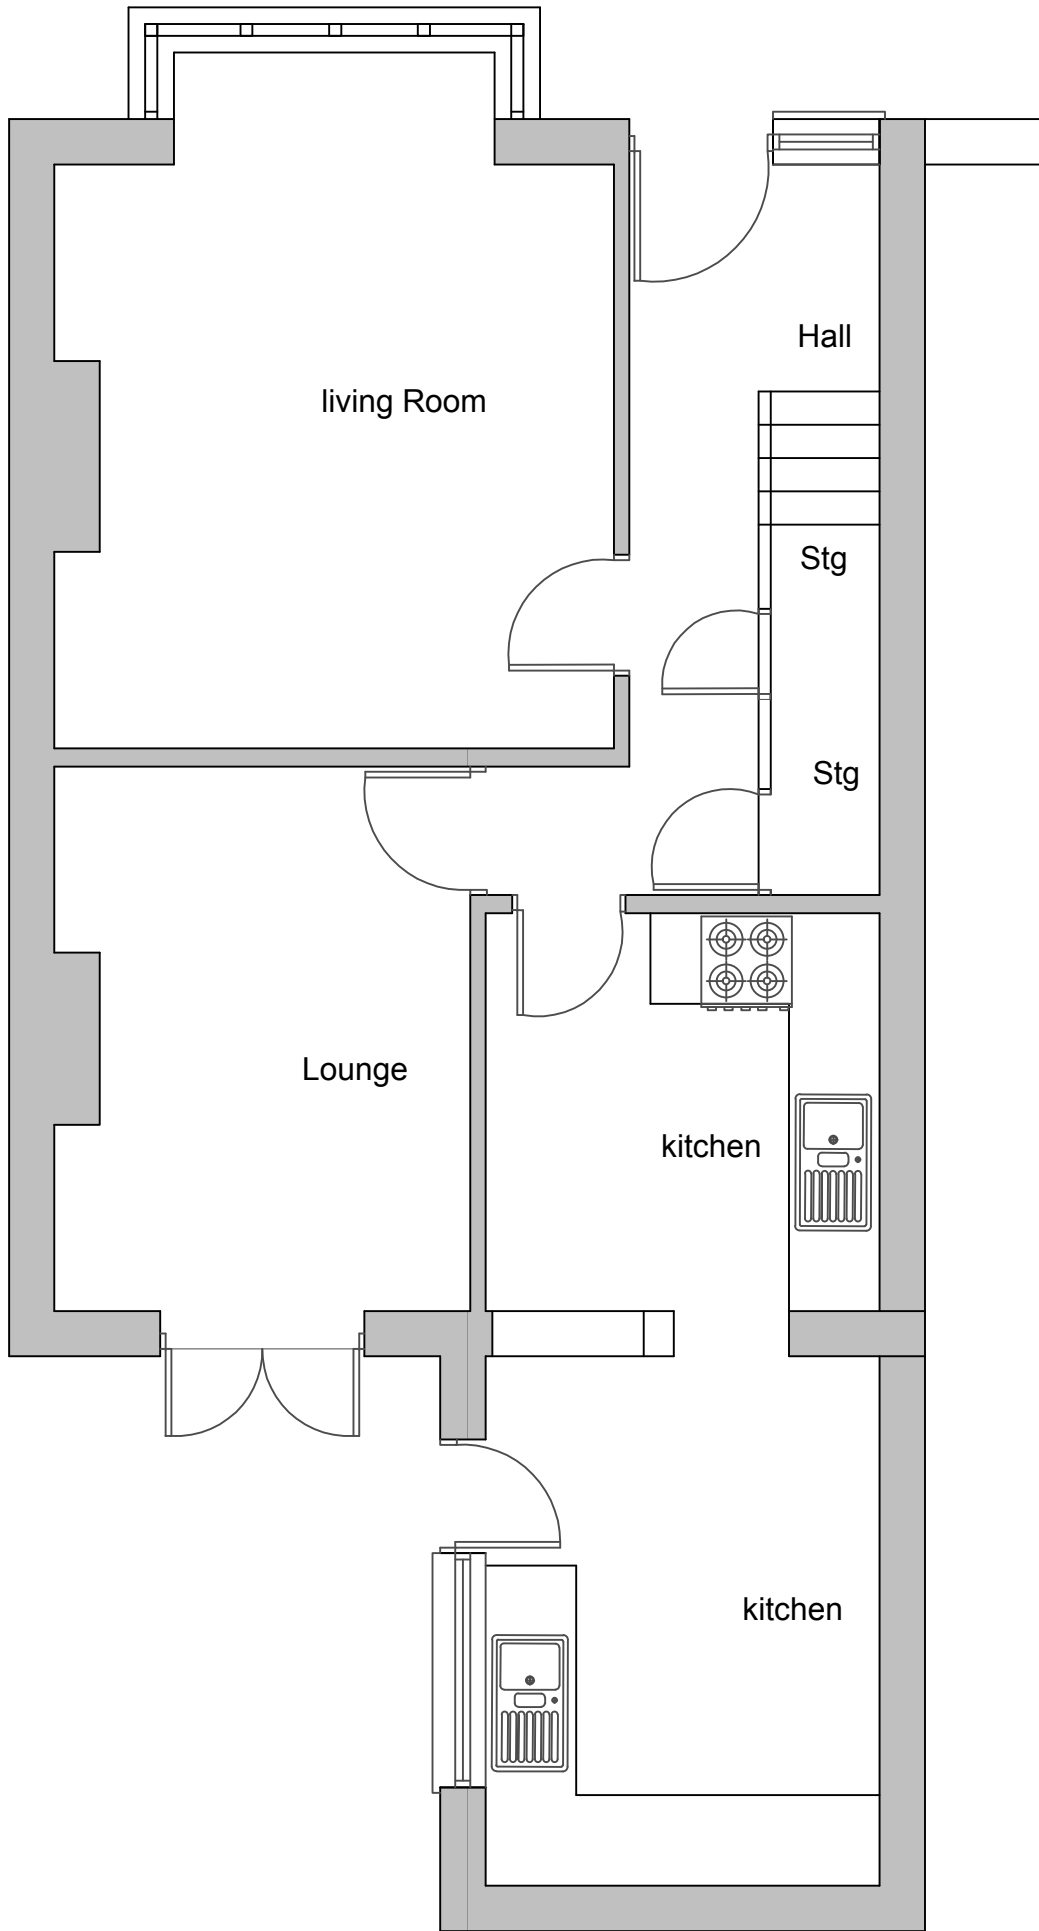

**Proposed Ground Floor
No Change**

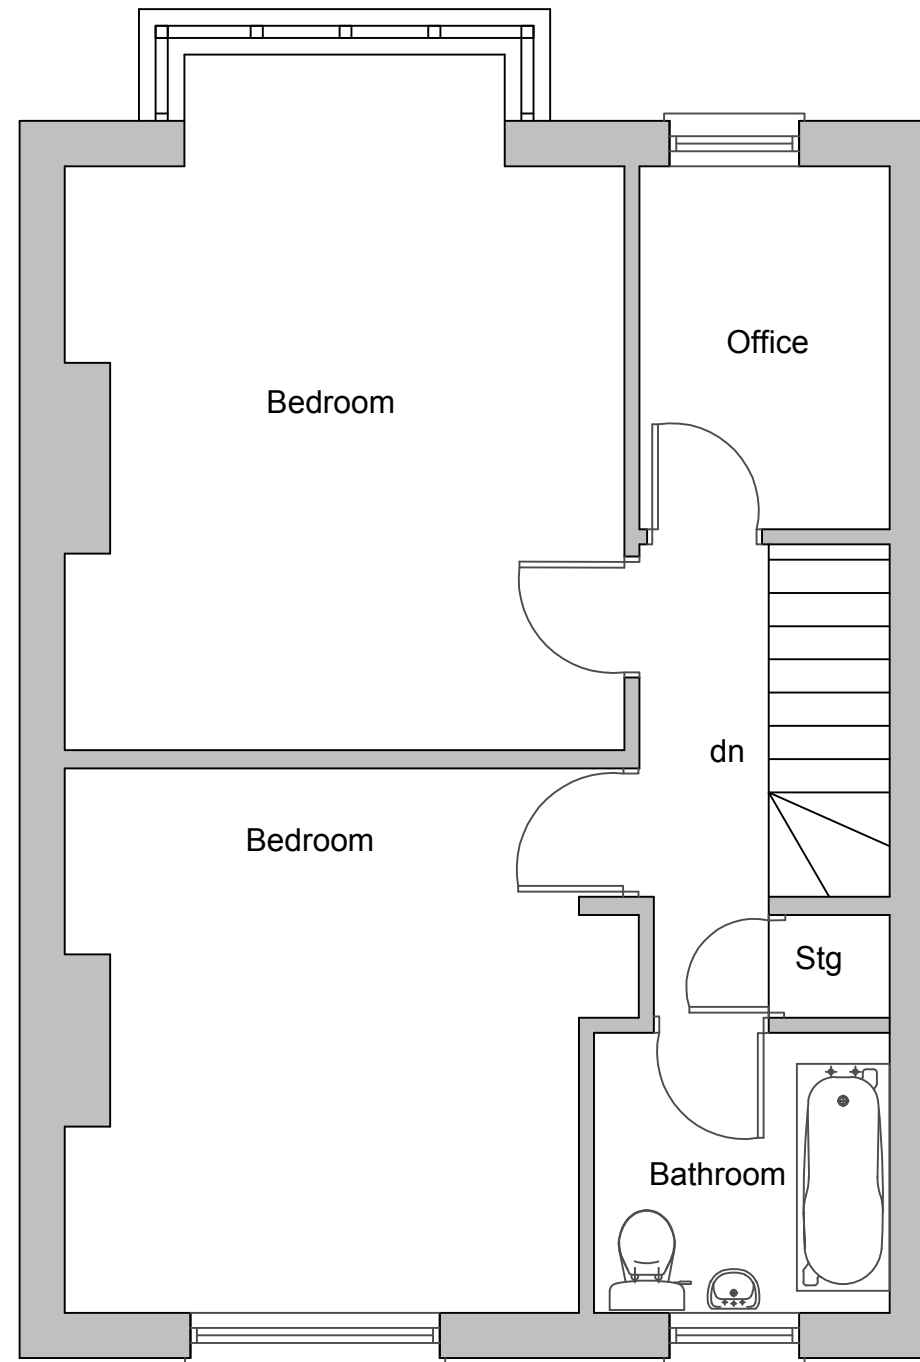

Proposed First Floor

O A Falusi Ltd.
Architectural Consultants
02037295571/07782645280
www.olajidefalusi.com
info@olajidefalusi.com

Client:

Devine Children's Home

Project:

**56 St James Avenue
Northfleet
DA11 0EY**

Title:

**Proposed Change Of Use From
Residential C3 To Children Home
Centre C2**


**Proposed Floor Plans (No
Change)With Dimensions**

Drawing No. **NOV/A1/02**

Scale : **1:50 & A3**

Date : **November 2023**

Scale Bar 1:100

 

Scale Bar 1:50

