
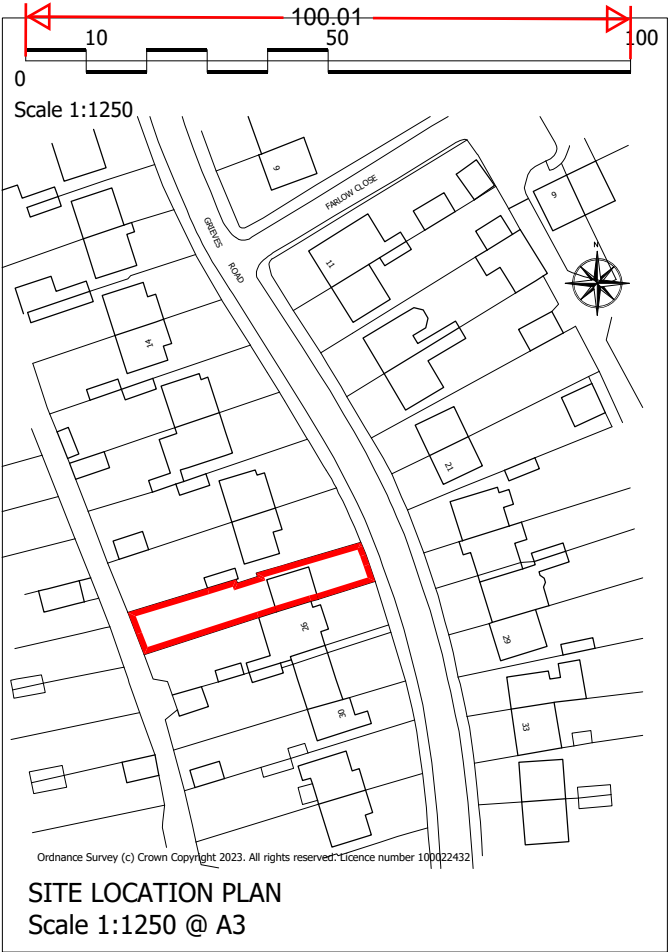
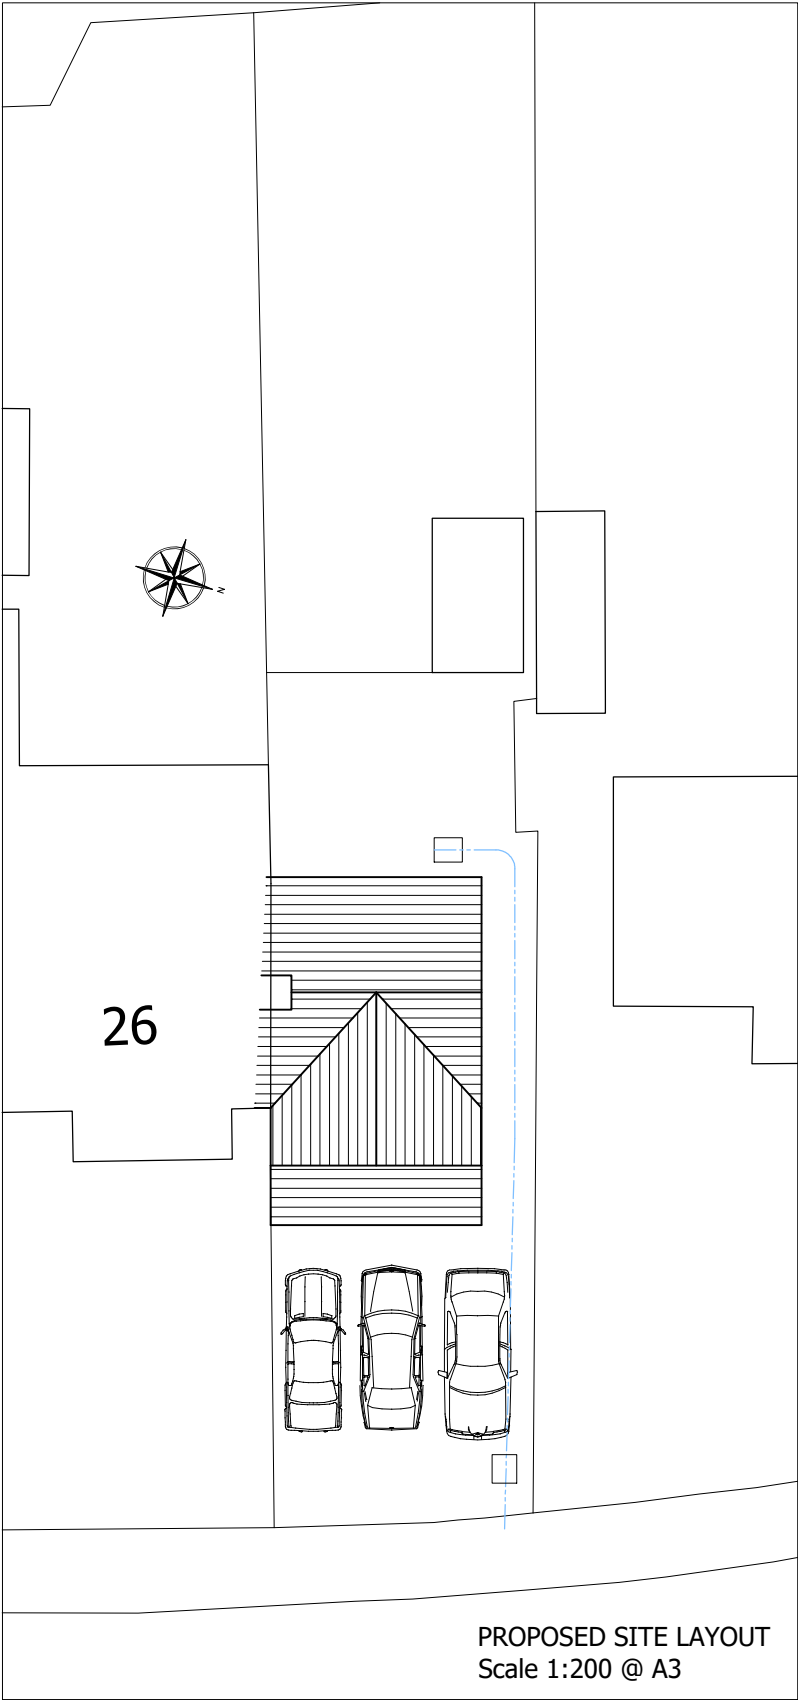


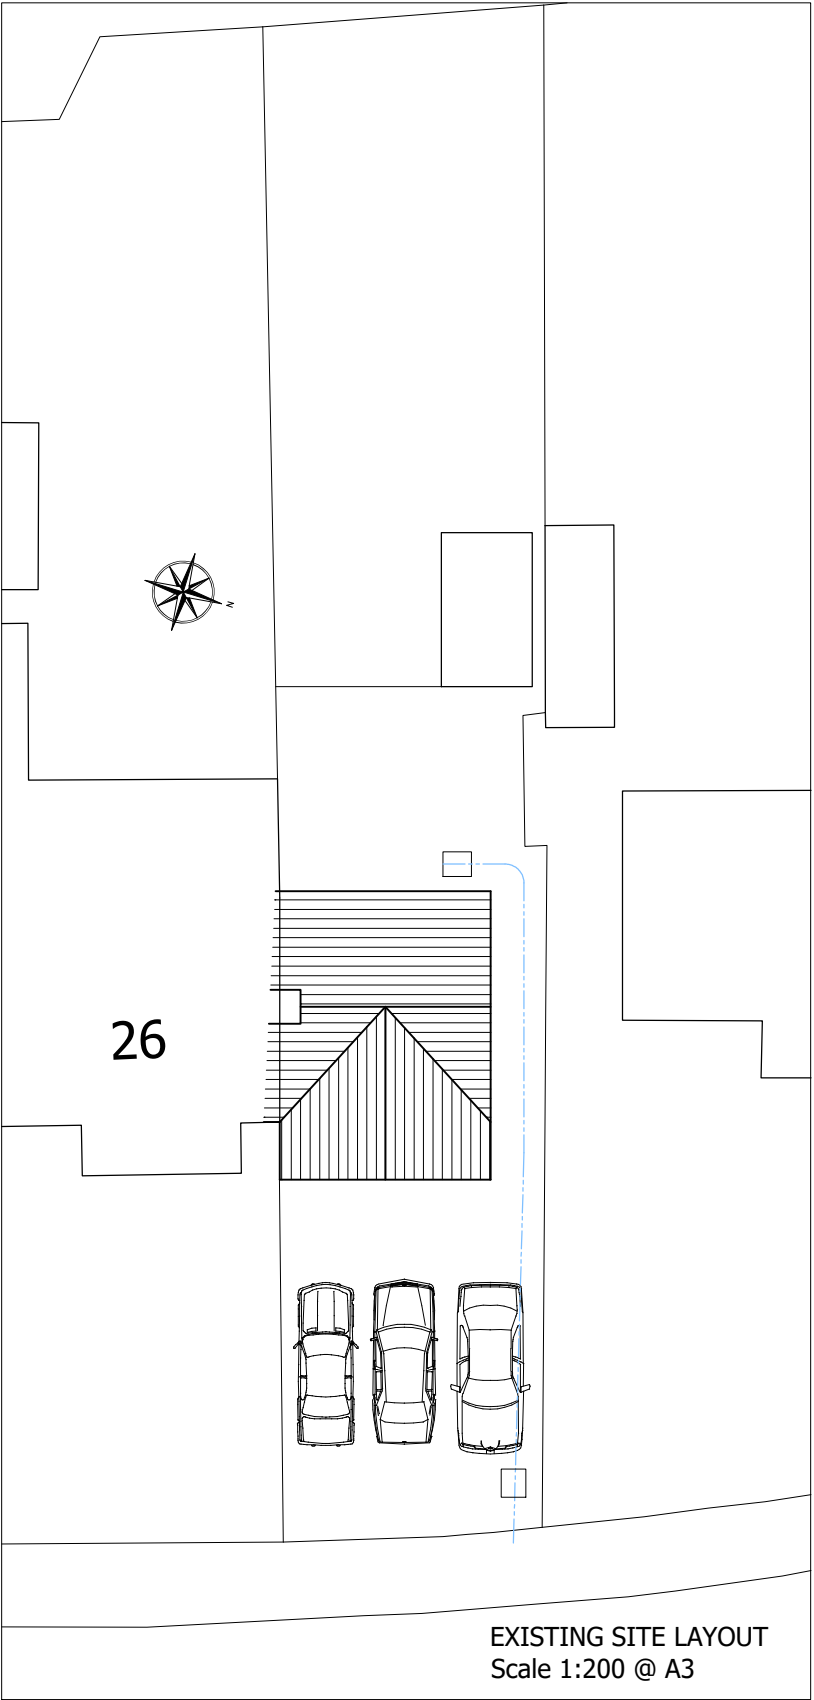


Please note:
Drawings can be scaled for planning purposes only.
All dimensions to be checked on site. Drainage and
services are to be checked and located prior to
commencement of work

All work to be carried out in accordance with the
building Regs. 2000 or any subsequent amendments
and to the satisfaction of the local building control
inspector

Proprietary components must be installed in strict
accordance with the manufacturers instructions and
details. Contractors are responsible for verifying
component suitability for intended purpose.

Proposals are subject to structural engineers designs
and approval.

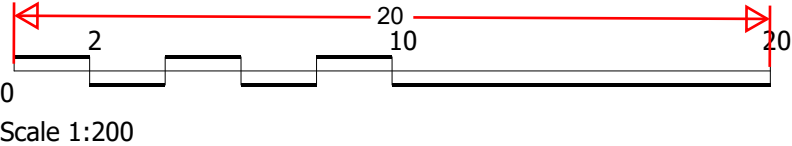

- GENERAL NOTES:
THIS DRAWING MUST BE READ IN
CONJUNCTION WITH THE FOLLOWING:
- WD 00 CONSTRUCTION NOTES
 - WD 01 EXISTING PLANS & ELEVATIONS
 - WD 02 GROUND FLOOR PLAN
 - WD 03 ELEVATIONS
 - WD 04 SECTIONS
 - WD 05 FOUNDATION PLAN
 - WD 06 GROUND FLOOR SERVICES
 - WD 07 SITE PLANS

client	Job No.	
Mr & Mrs Deadman	2023_39	
project	Revisions	
Alterations at 24 Grieves Road, Northfleet Gravesend, Kent, DA11 7JG		
drawing title	Revision	
Site Plans	-	
WORKING DRAWINGS		
scale	dwg No.	date
As Noted @ A3	2339-WD07	Oct 2023
MRW Design Ltd The Ridge Golf Club, Chartway Street Maidstone, Kent. ME17 3JB 07763463754 matthew@mrw-design.co.uk		

