


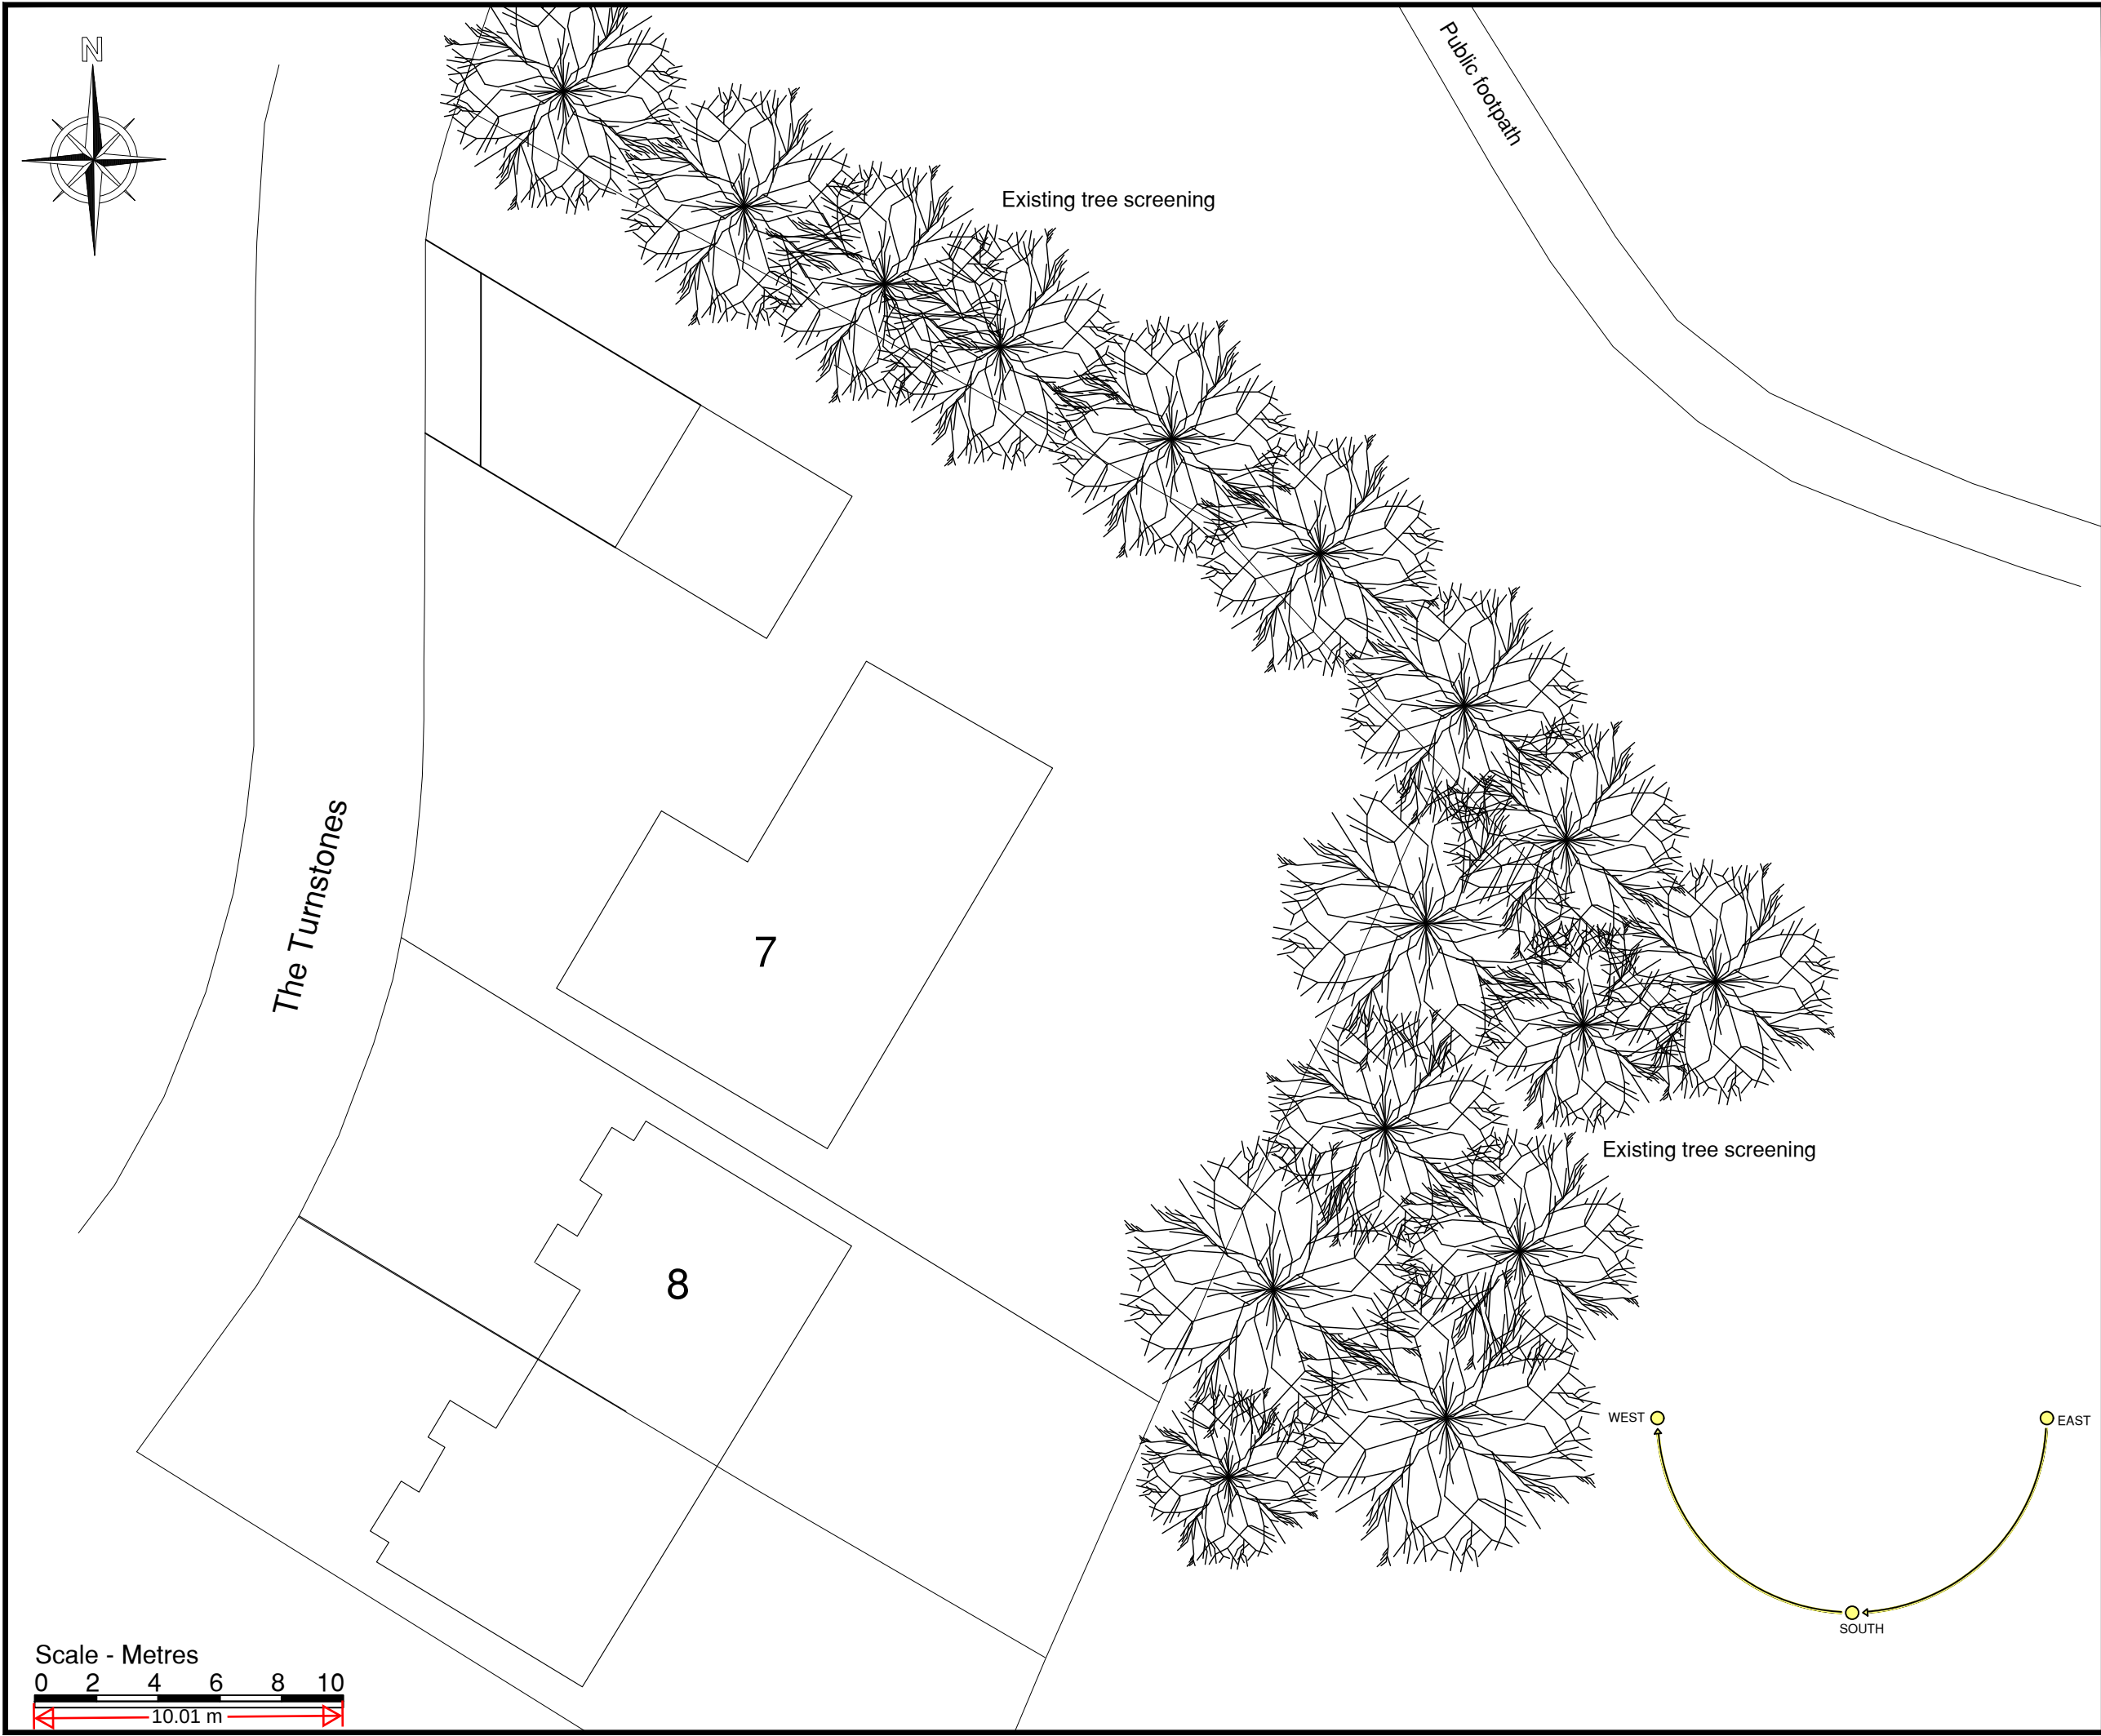

NOTES		
This drawing is the copyright of the Client and cannot be reproduced in any form without express consent. Written and scaled dimensions to be checked on site, any discrepancies reported prior to work commencing. IF IN DOUBT PLEASE ASK		
REVISIONS		
REV	DATE	DESCRIPTION
A	8.4.24	KCC footpath added
PROJECT		
7 The Turnstones Gravesend		
CLIENT		
Mr & Mrs S.Randhawa		
TITLE		
Existing Site Plan		
DATE		SCALE (A3 Size)
Oct 20		1:200
DRAWING NUMBER		REVISION
TT/002		A