



ALL DIMENSIONS TO BE VERIFIED BY THE CONTRACTOR ON SITE

Note:-


- All dimensions where indicated are approximate and are for guidance purposes only. Actual dimensions should be checked on site.
- Contractor to assume design responsibility under CDM2015.
- Note, all structural information noted should be checked against detailed structural engineers information / calculation sheets.

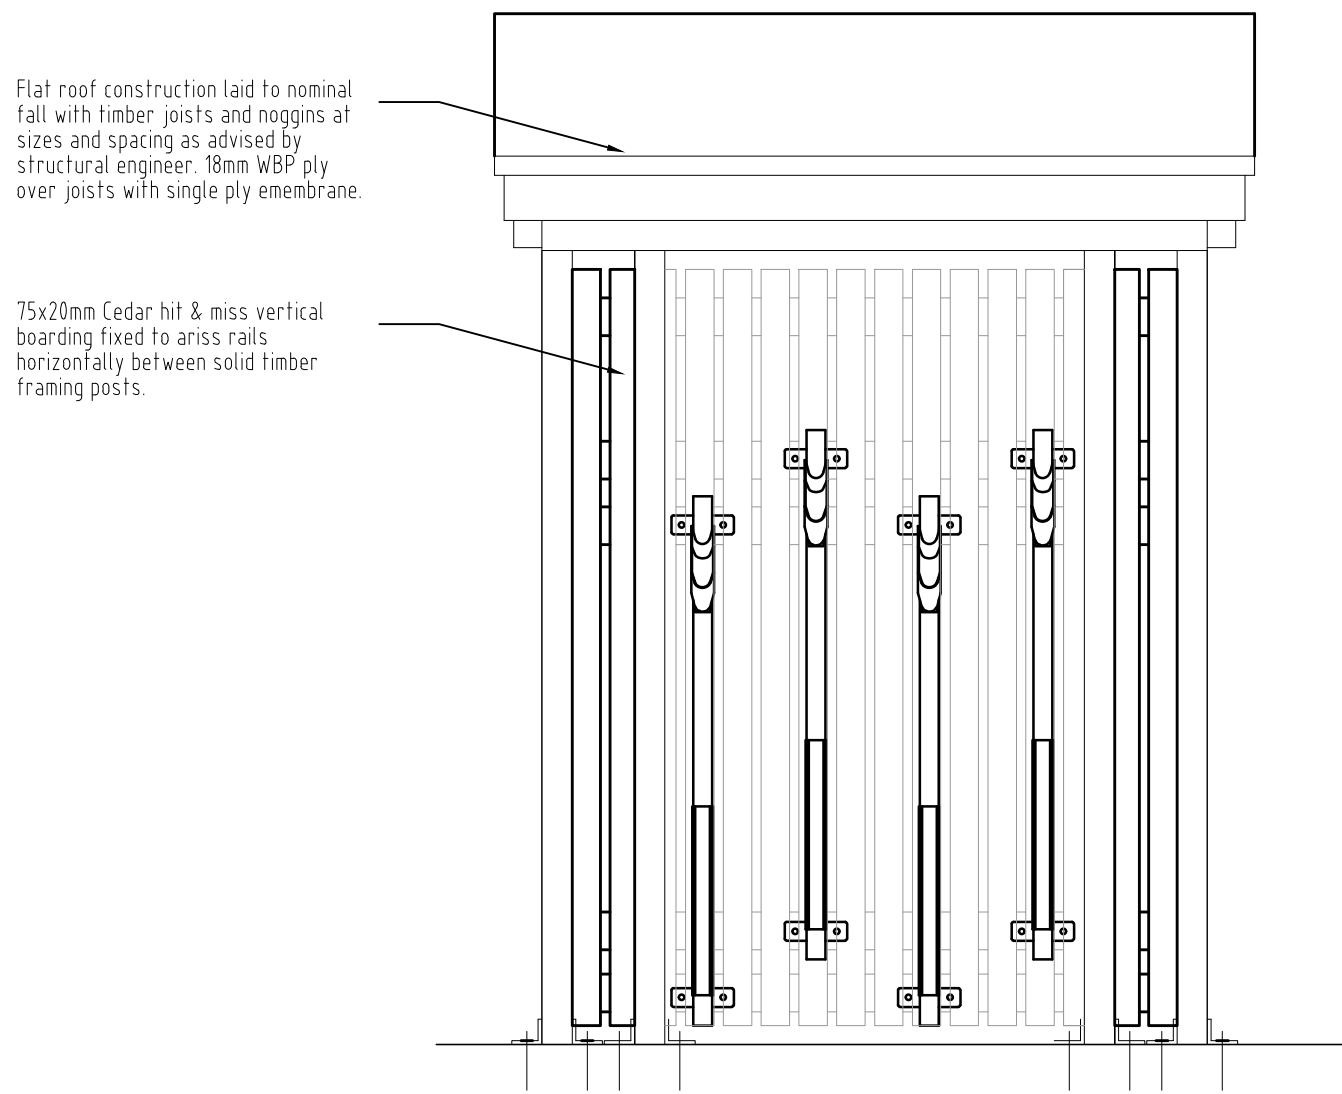


Front Elevation

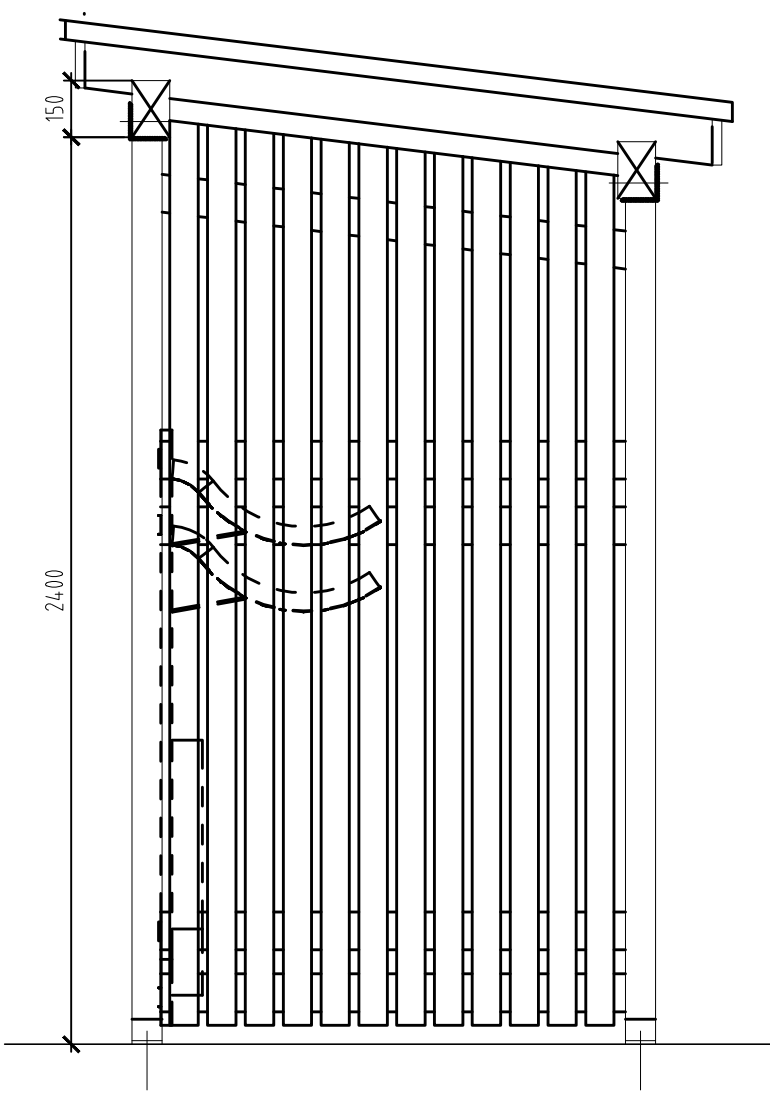

Side Elevation

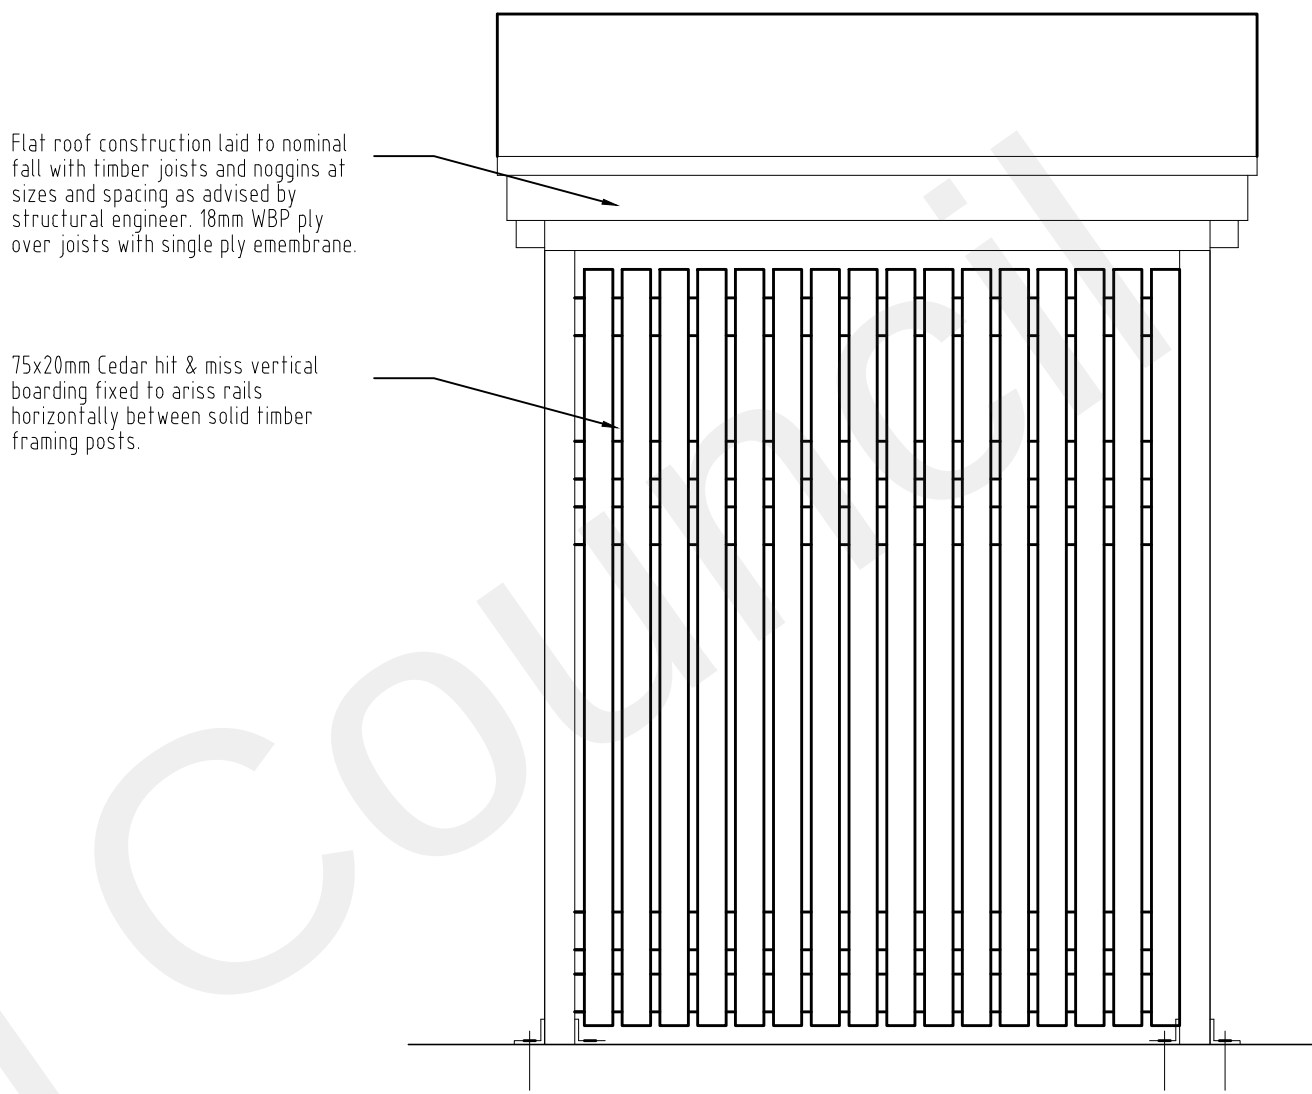

Rear Elevation

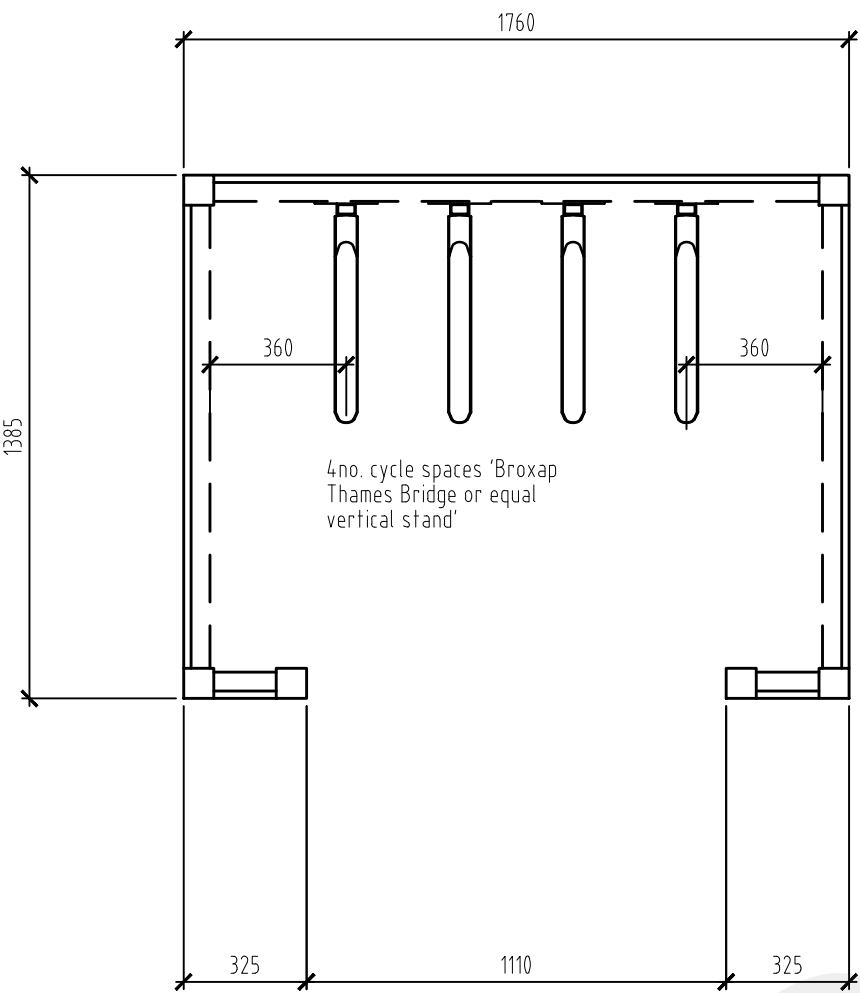

External Cycle Store Enclosure
4no. Vertical Stacked Cycle Spaces
Scale 1:20


REV	DESCRIPTION	DATE	INT	CHKD
STATUS	FOR INFORMATION			

Client
Mr T Panaser

Project
Land Rear Of 2-3 Cobham Street,
Gravesend, Kent, DA11 0SB

Title
Proposed Cycle Enclosure

1:20 Scale

 

Scale	Date	Drawn	Checked
1:20@A1	25.08.20	N/A	N/A
Project No:	Drawing No.	Revision	
2019/069	209	~	