



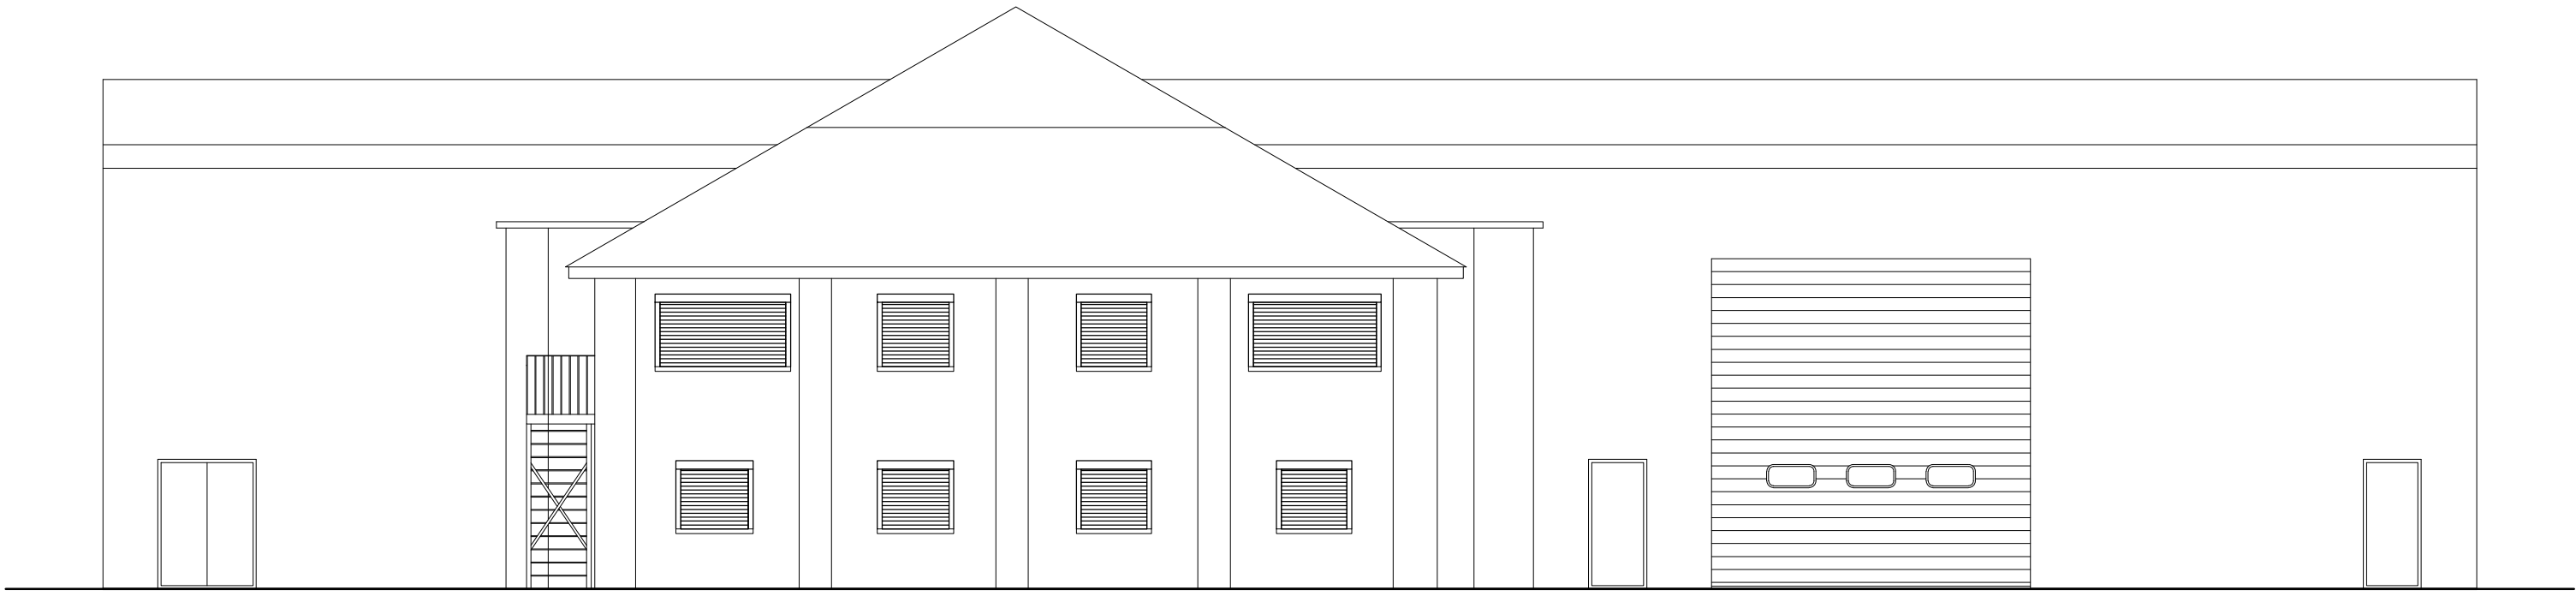

Existing South Elevation
Scale 1:100

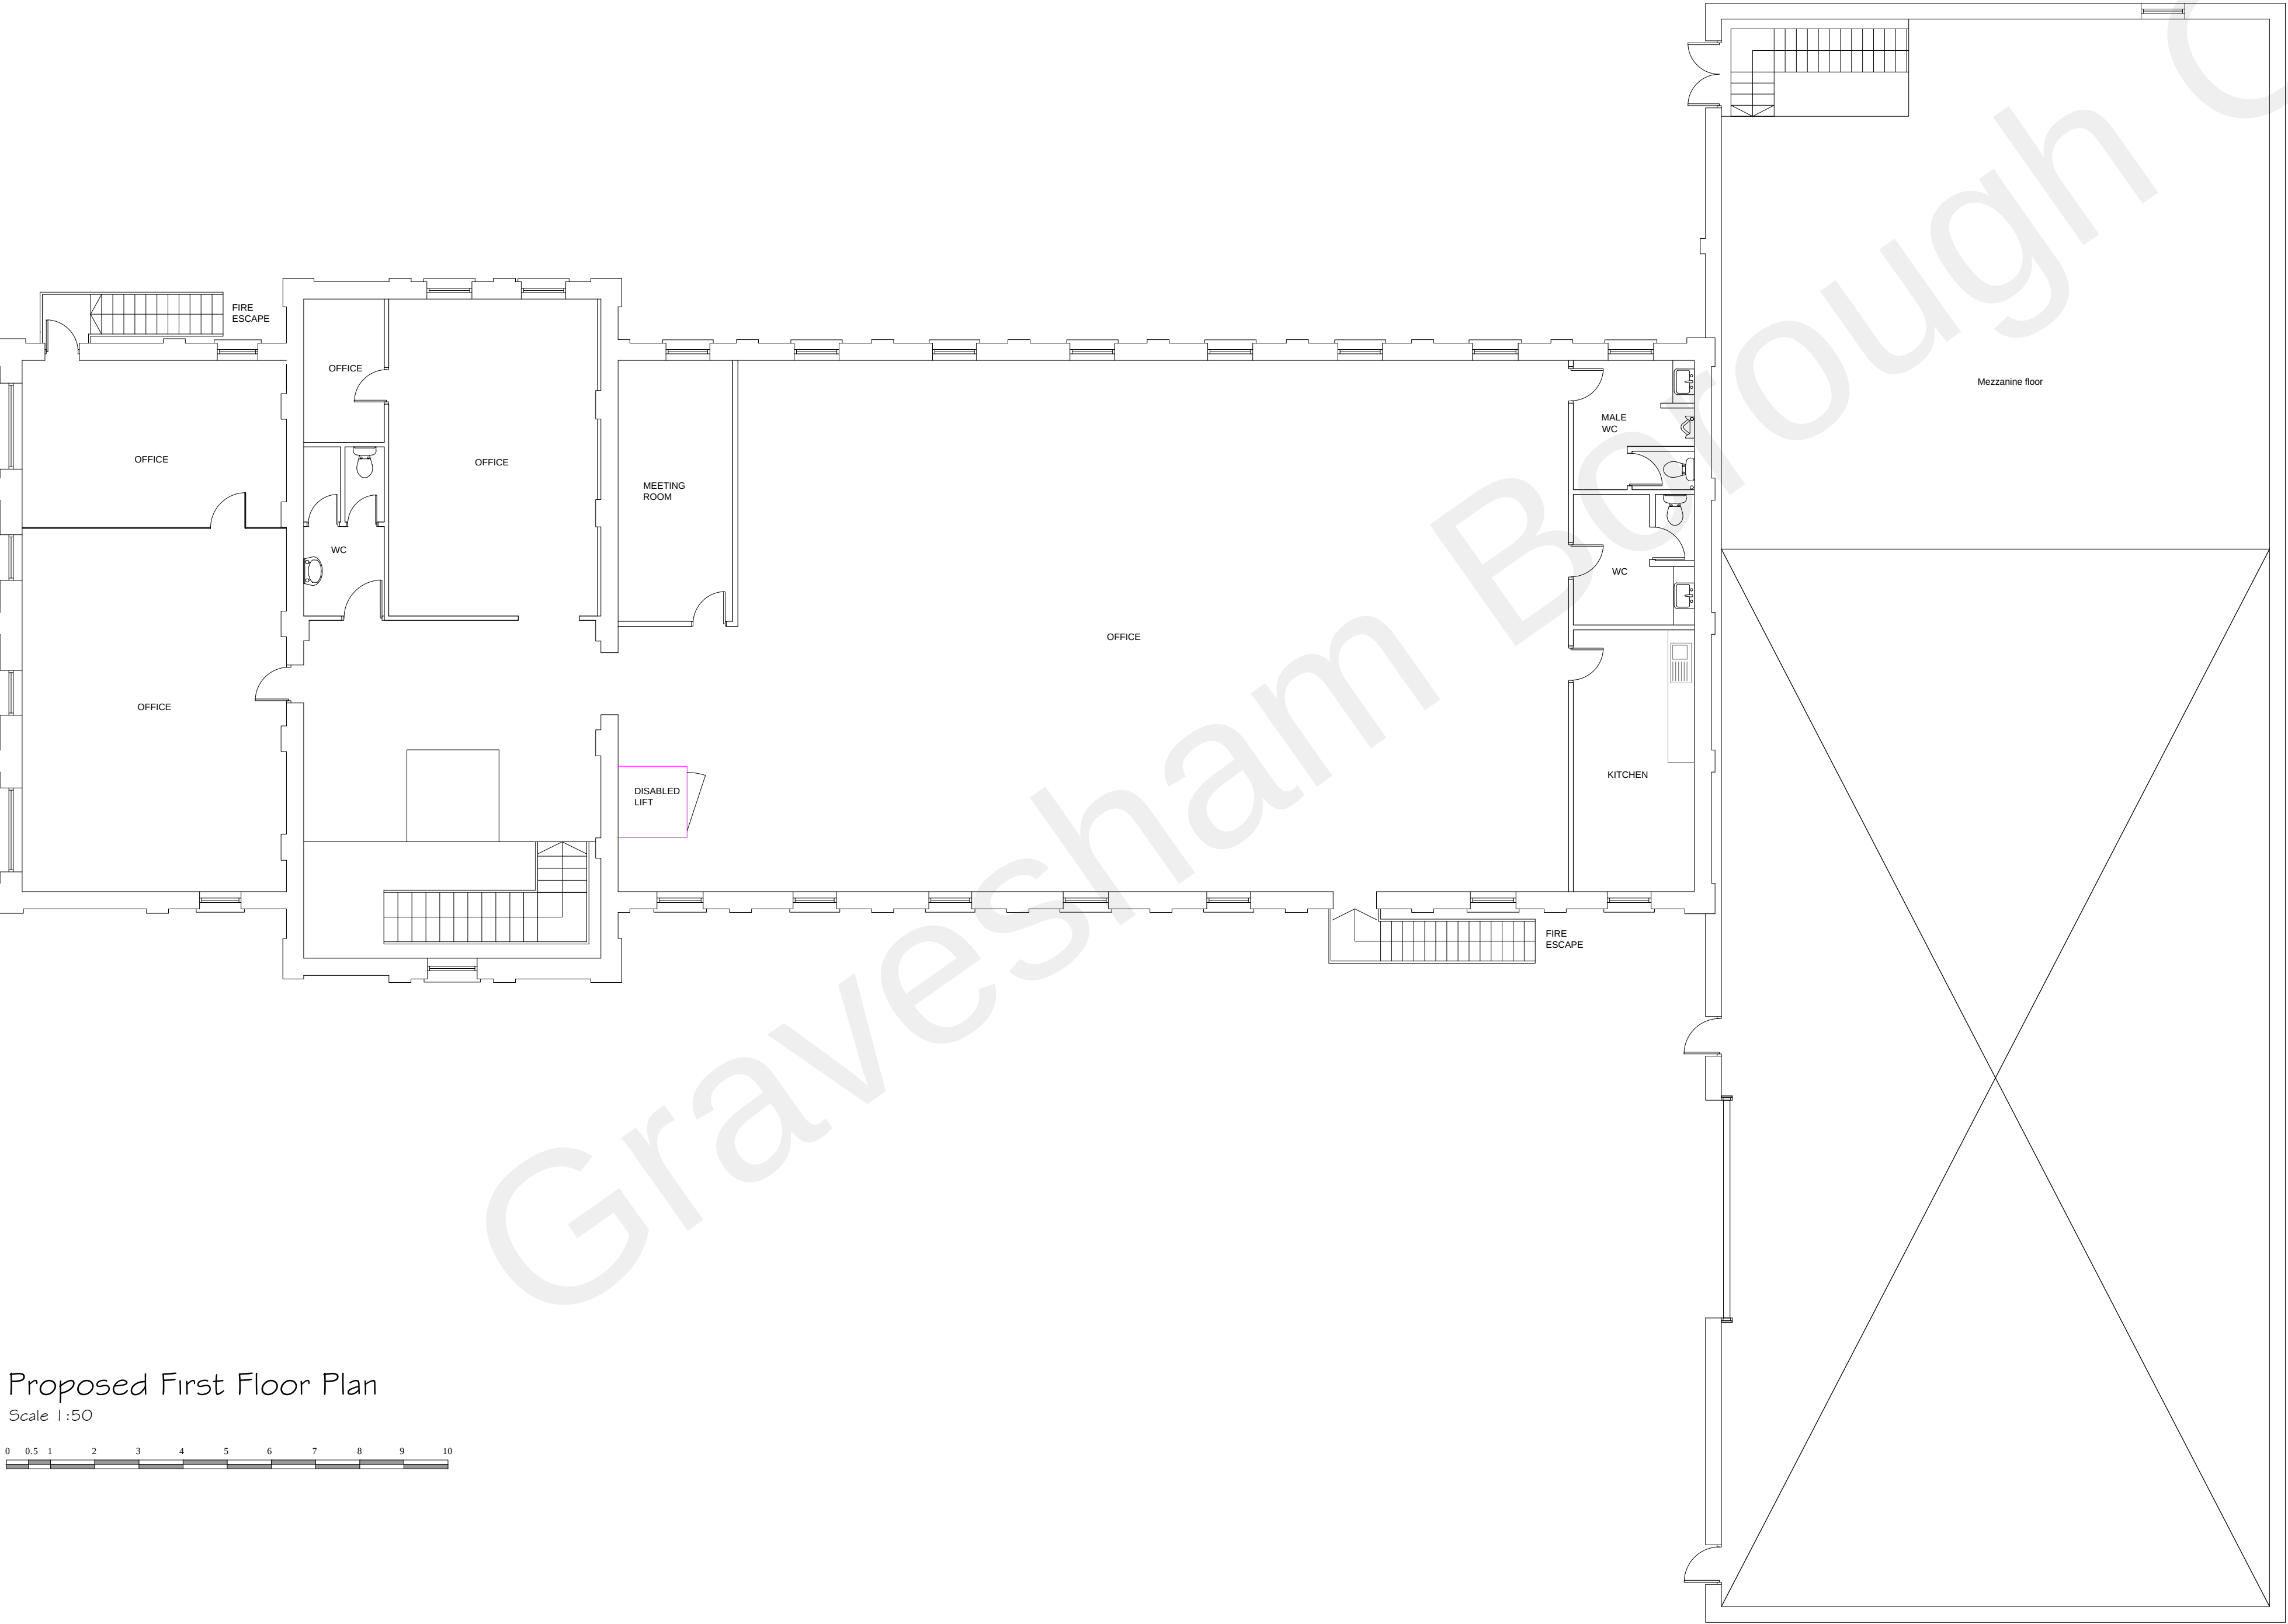

Proposed First Floor Plan
Scale 1:50

Rev A- First floor kitchen and office removed.		11 May 2017
Copyright		
Synergy Planning & Property Consultants Ltd Bowes Business Park Wrotham Road Meopham Kent DA13 9QB		
Client	City Praise Centre	
Address	The Maltings Lower Higham Road Gravesend Kent	
Drawing title	Proposed Plans and Elevations	
Scale	1:100 at A1	
Date	April 2017	Drawn by
Drawing No	17/194/04	A