

The drawings comply with TEF Standard ICNIRP guidelines.
Designed in accordance with CORNERSTONE document: SDN0013 v1.0


ALL DIMENSIONS ARE IN mm UNLESS NOTED OTHERWISE

N.G.R | E: 569602 N: 171139

DIRECTIONS TO SITE:

FROM THE M25 CONTINUE ONTO A282 AND FOLLOW FOR 4.4 MILES AND THEN EXIT LEFT ONTO THE A2 TOWARDS CANTERBURY. CONTINUE FOR 7.7 MILES AND THEN TAKE THE EXIT TOWARDS COBHAM. AT T JUNCTION TURN RIGHT ONTO BREWERS ROAD AND FOLLOW FOR 0.4 MILES. TURN LEFT ONTO WOODLANDS LANE. CONTINUE FOR 0.4 MILES THEN TURN LEFT ONTO TANYARD HILL. FOLLOW FOR 0.2 MILES THEN TURN RIGHT ONTO SWILLER'S LANE. FOLLOW TARMAC COVERED ROAD TILL END & THEN CONTINUE ONTO DIRT TRACK. CONTINUE FOR APPROX 115m THEN PASS THROUGH GAP IN TREES TO ENTER FIELD ON RIGHT HAND SIDE. CONTINUE TO FOLLOW FIELD EDGE EASTWARD FOR APPROX. 150m AND SITE WILL BE LOCATED WITHIN CORNER OF FIELD.


SITE LOCATION

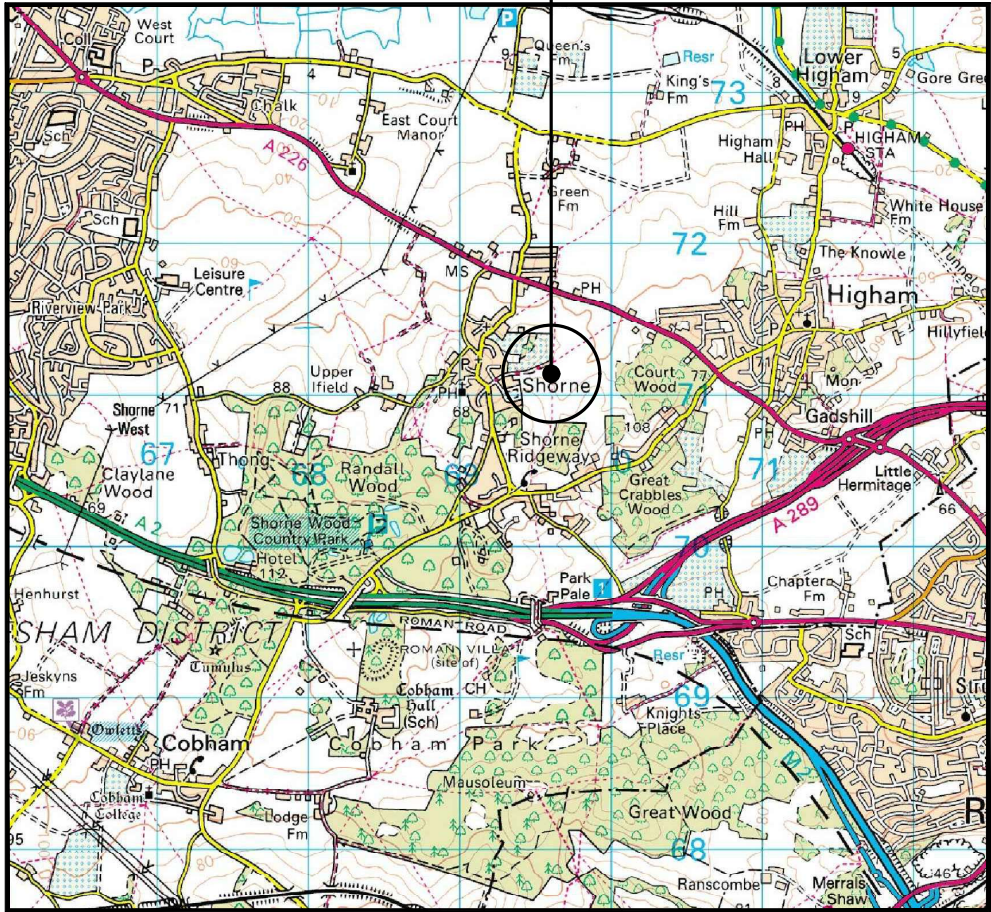


0 1km 2km
Scale
SITE LOCATION
(Scale 1:50000)



SITE IMAGE

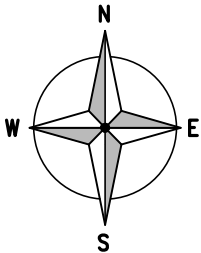

SITE LOCATION

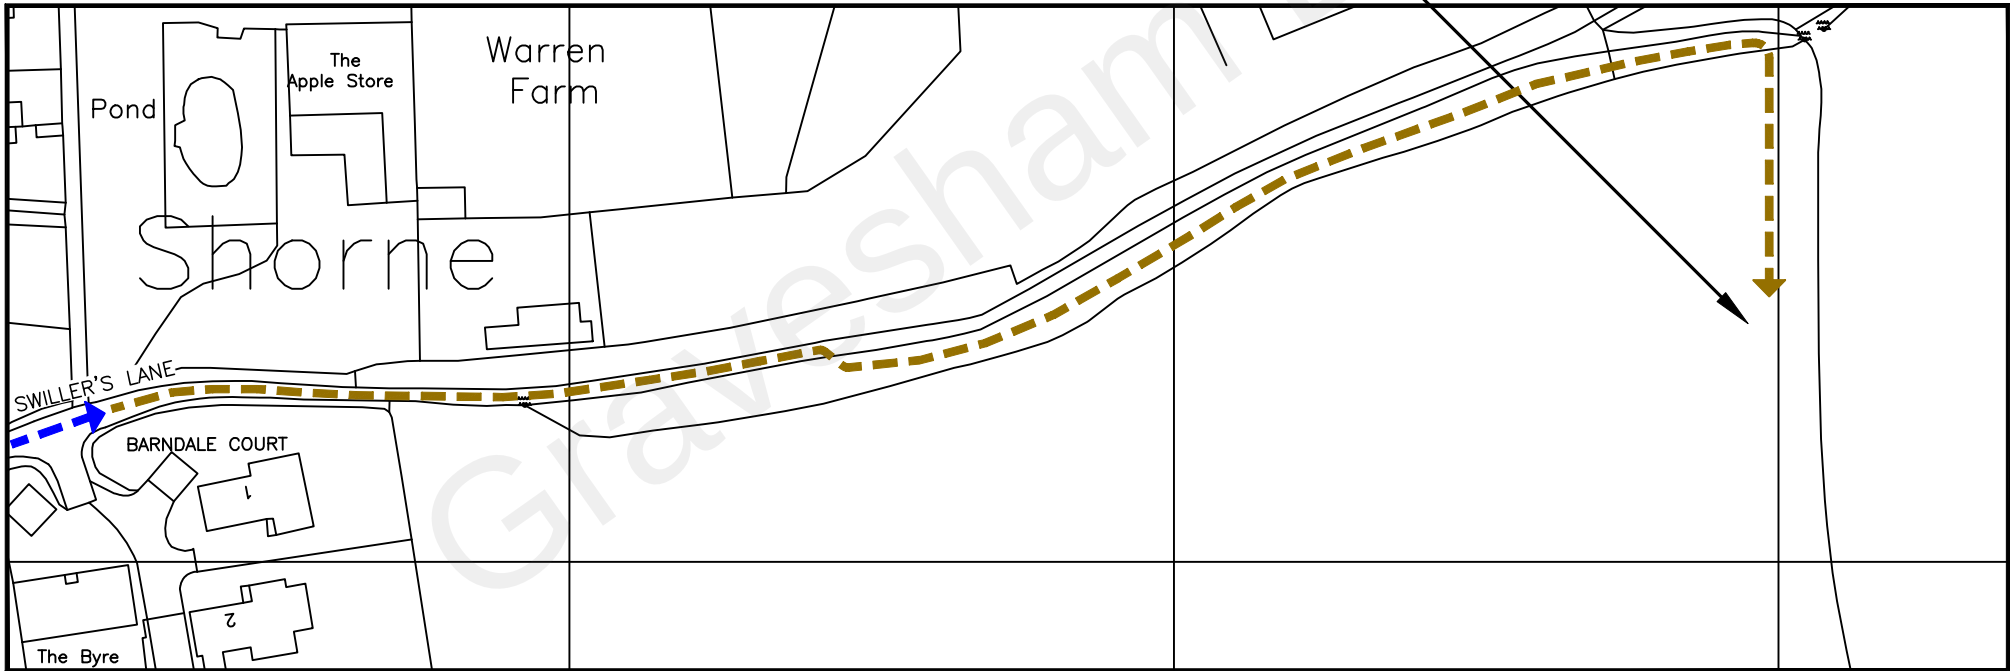

DETAILED SITE LOCATION
(Scale 1:1250)

Based upon Ordnance Survey map extract
with the permission of the Controller of
Her Majesty's Stationary Office.
Crown copyright.
Licence No. 100020449

50 0 50 100 150
ORIGINAL SCALE AT A3 - 1:1250
ALL DIMENSIONS IN METRES



Cell Name	Opt.
SHORNE GTG	M

Cell ID No		
CORNERSTONE	TEF	VF
20765520	076994	N/A

Site Address / Contact Details		
SWILLER'S LANE SHORNE KENT DA12 3ED		


Drawing Title:	SITE LOCATION MAPS
----------------	--------------------

Purpose of issue:	PLANNING	Dwg Rev:
-------------------	----------	----------

Drawing Number:	100	A
-----------------	-----	---

Surveyed By:	JTP	Original Sheet Size:	A3	Pack Issue:
--------------	-----	----------------------	----	-------------

Drawn:	DJF	Date:	02.03.22	Checked:	JTP	Date:	02.03.22	A
--------	-----	-------	----------	----------	-----	-------	----------	---

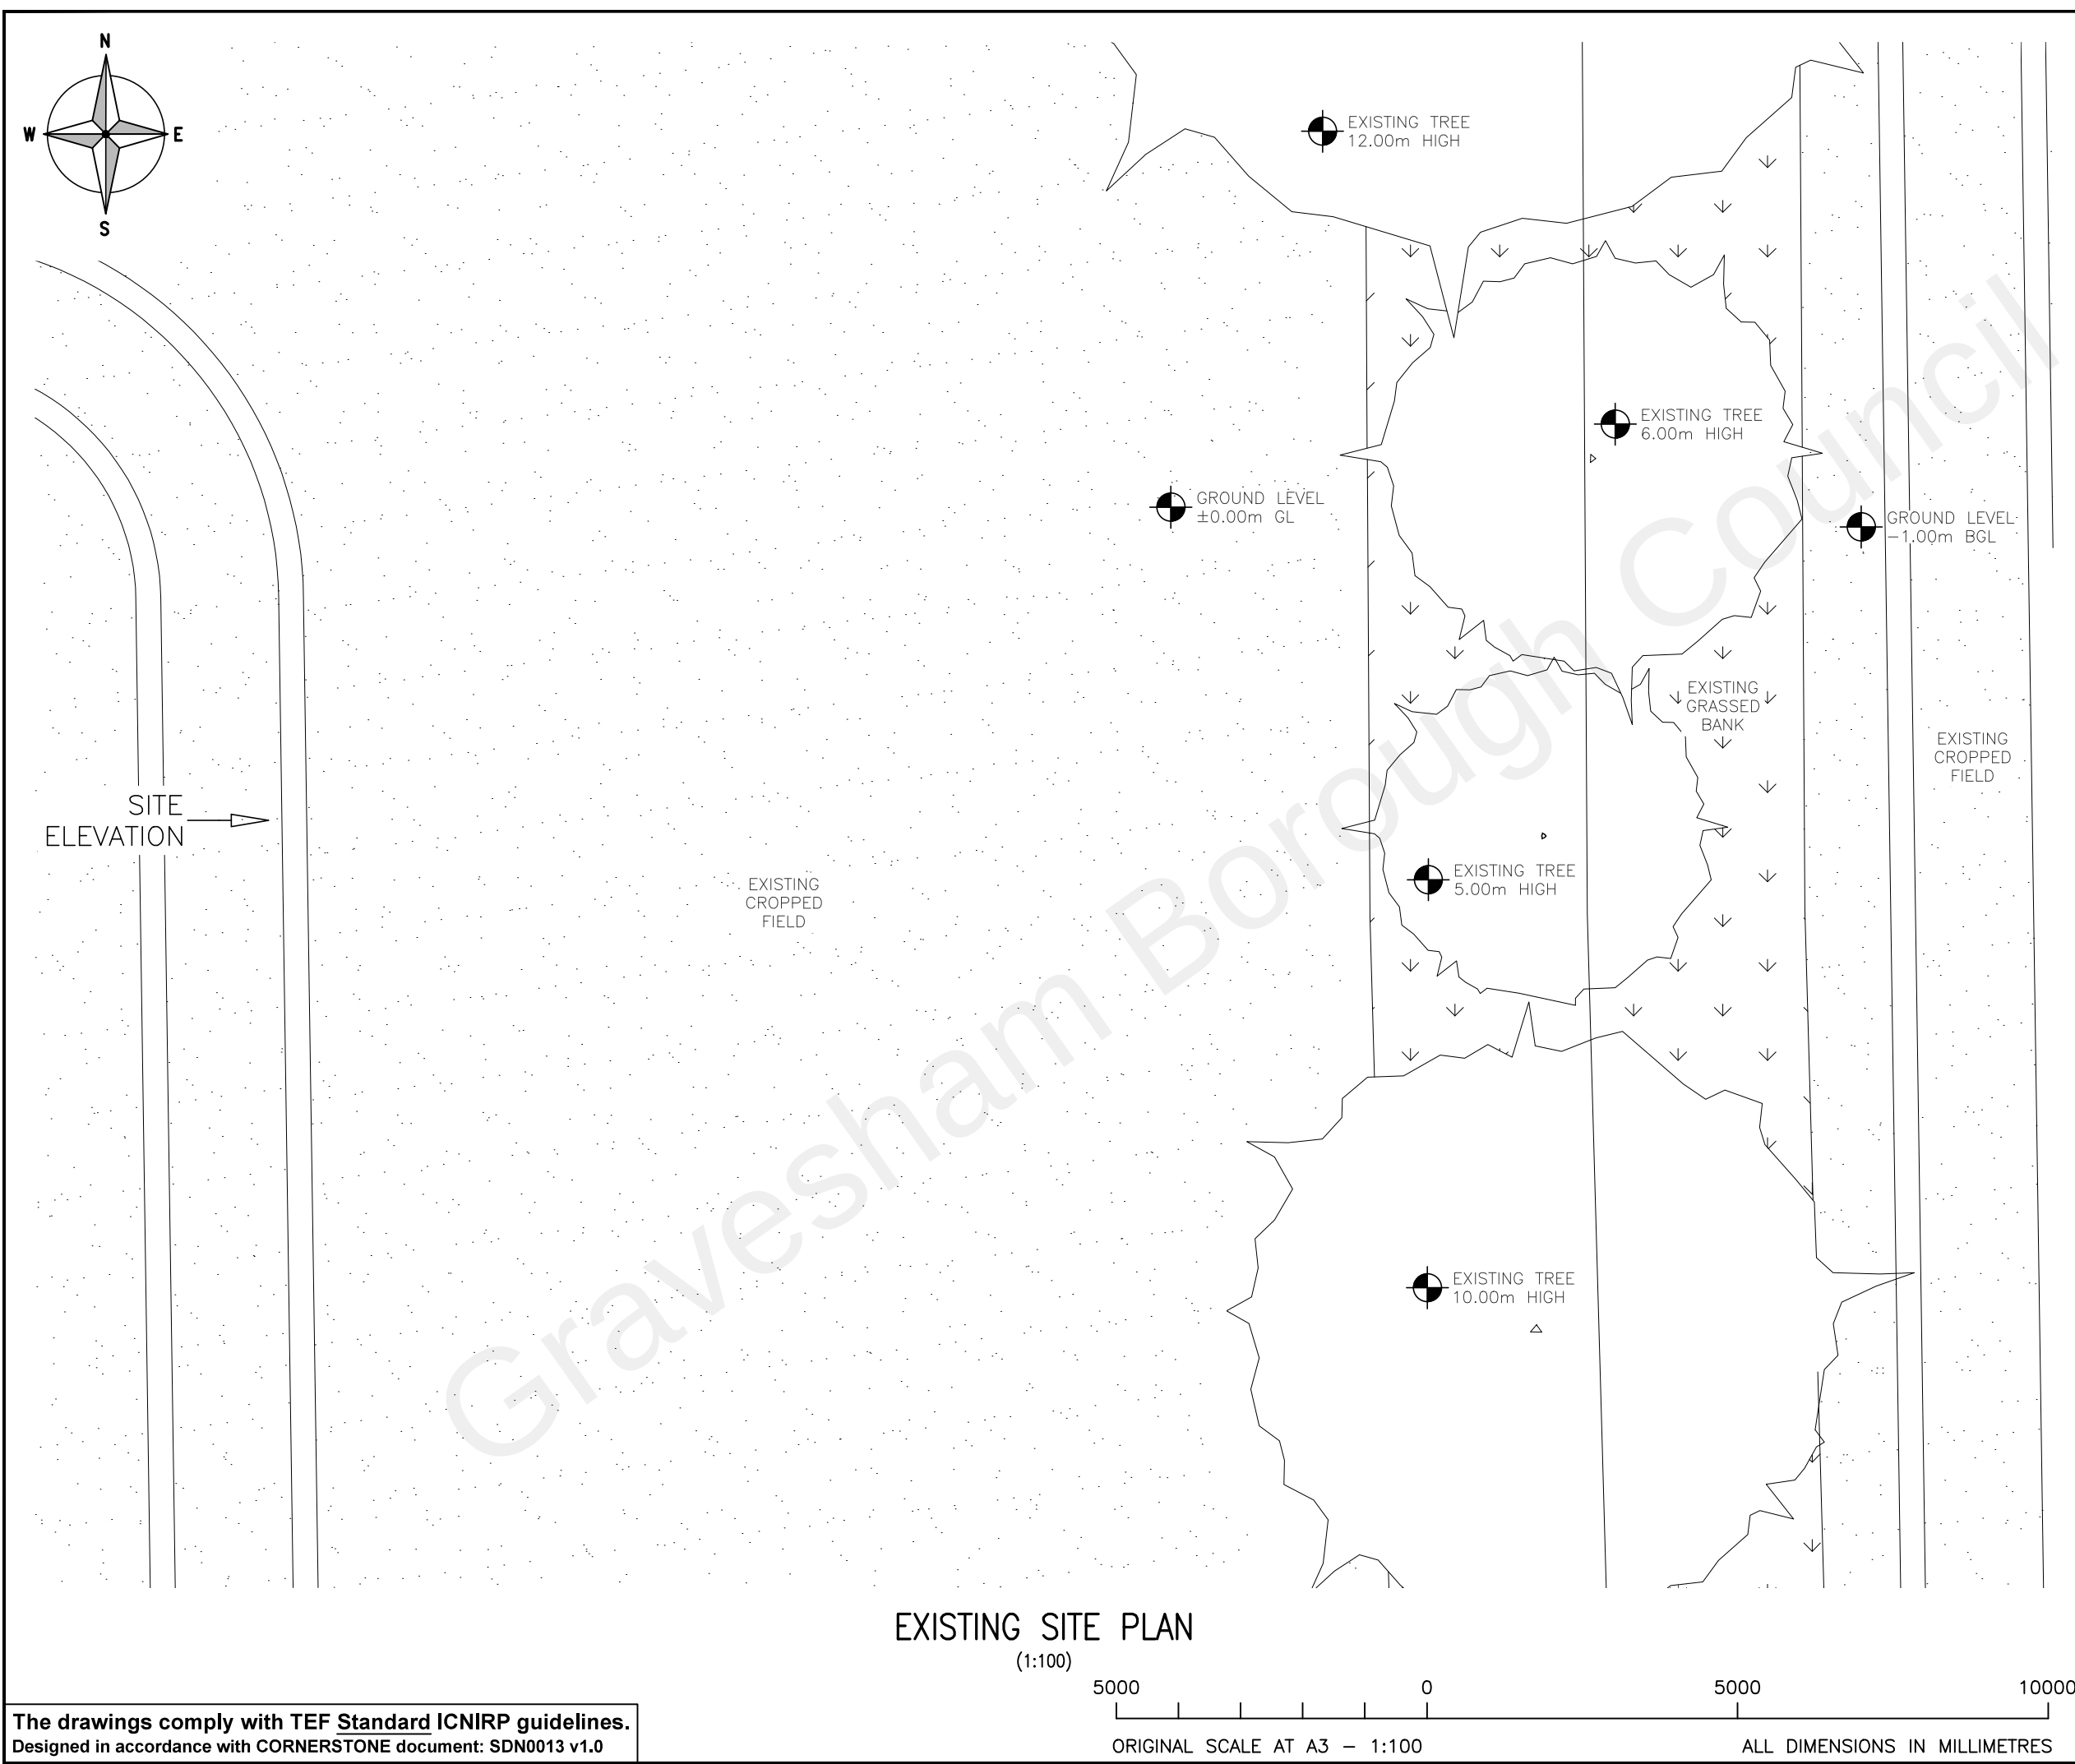

ALL DIMENSIONS ARE IN mm UNLESS NOTED OTHERWISE

N.G.R	E: 569602	N: 171139
-------	-----------	-----------


A	Issued for Approval.	DJF	JTP	02.03.22
REV	MODIFICATION	BY	CH	DATE

CORNERSTONE - BEACON

Cell Name		Opt.
SHORNE GTG		M
Cell ID No		
CORNERSTONE	TEF	VF
20765520	076994	N/A
Site Address / Contact Details		
SWILLER'S LANE SHORNE KENT DA12 3ED		
Drawing Title: EXISTING SITE PLAN		
Purpose of issue: PLANNING		Dwg Rev:
Drawing Number: 200		A
Surveyed By: JTP	Original Sheet Size: A3	Pack Issue:
Drawn: DJF	Date: 02.03.22	Checked: JTP
	Date: 02.03.22	A

The drawings comply with TEF Standard ICNIRP guidelines.
Designed in accordance with CORNERSTONE document: SDN0013 v1.0

ORIGINAL SCALE AT A3 – 1:100
ALL DIMENSIONS IN MILLIMETRES

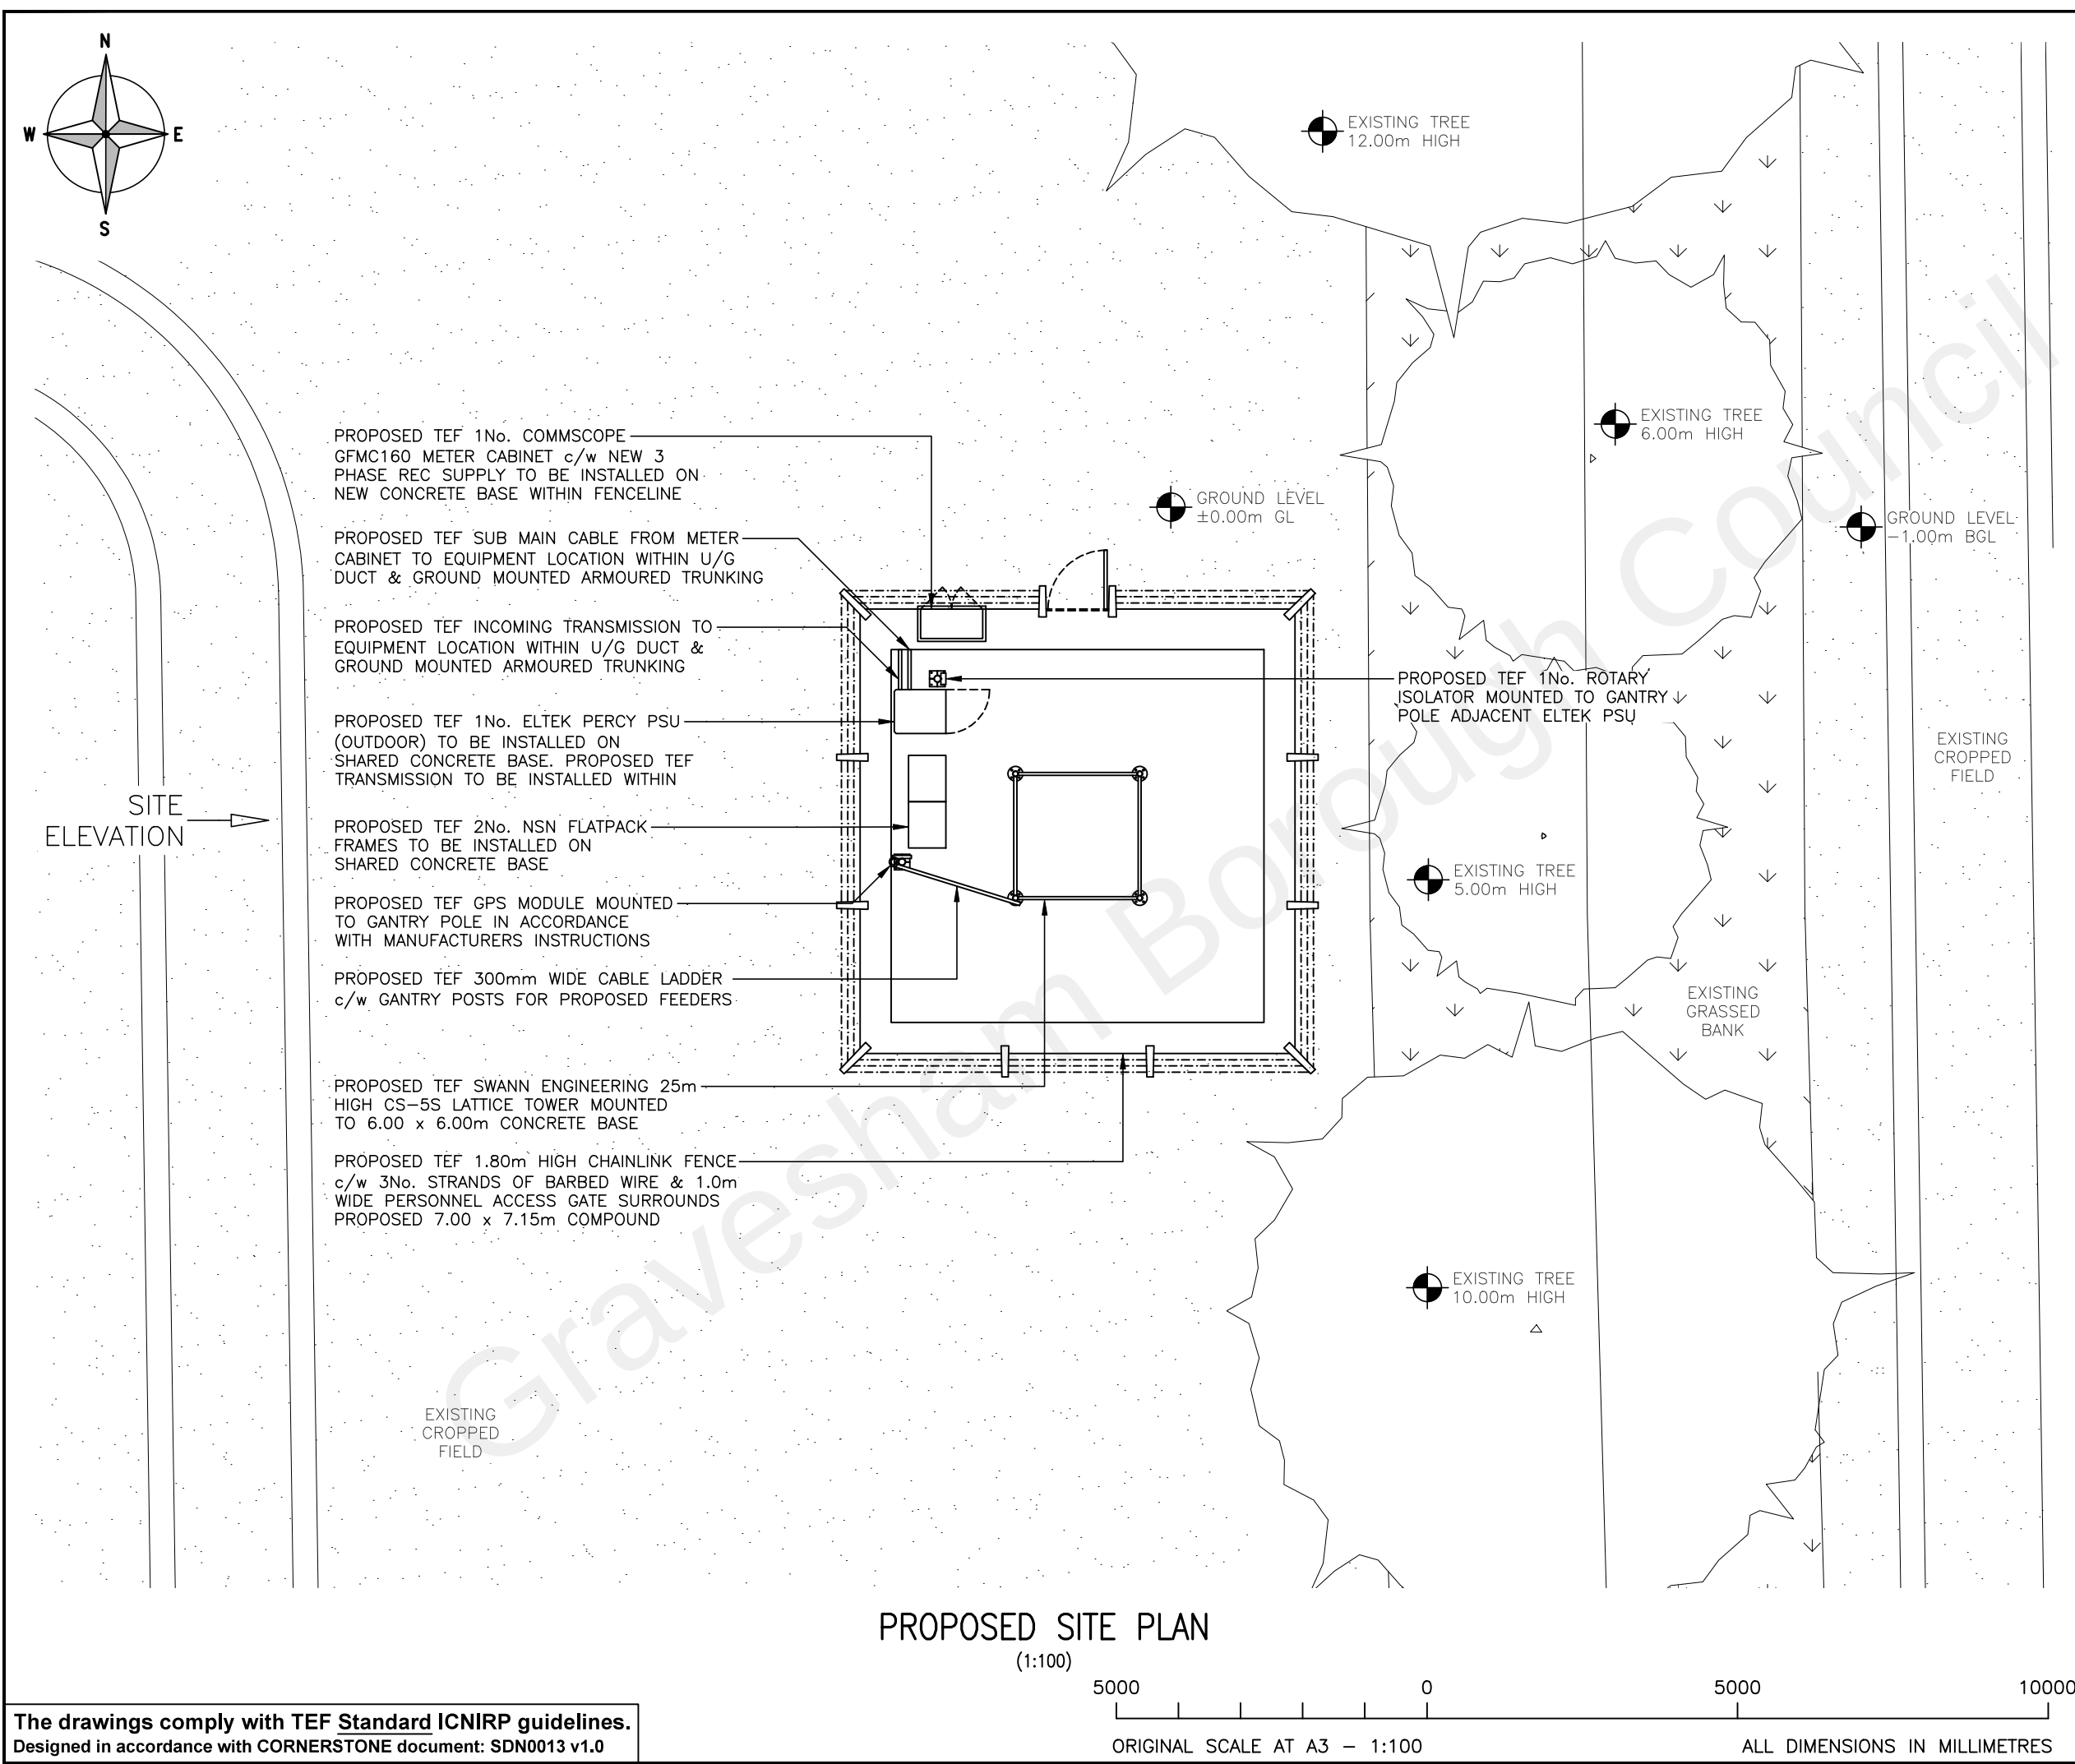

The drawings comply with TEF Standard ICNIRP guidelines.
Designed in accordance with CORNERSTONE document: SDN0013 v1.0

ALL DIMENSIONS ARE IN mm UNLESS NOTED OTHERWISE

N.G.R

E: 569602

N: 171139

A	Issued for Approval.	DJF	JTP	02.03.22	
REV	MODIFICATION	BY	CH	DATE	

CORNERSTONE - BEACON


Cell Name		Opt.
SHORNE GTG		M
Cell ID No		
CORNERSTONE	TEF	VF
20765520	076994	N/A

Site Address / Contact Details


SWILLER'S LANE
SHORNE
KENT
DA12 3ED

Drawing Title:
PROPOSED SITE PLAN

Purpose of issue:		Dwg Rev:		
PLANNING				
Drawing Number:		A		
201				
Surveyed By:	Original Sheet Size:	Pack Issue:		
JTP	A3			
Drawn:	Date:	Checked:	Date:	A
DJF	02.03.22	JTP	02.03.22	

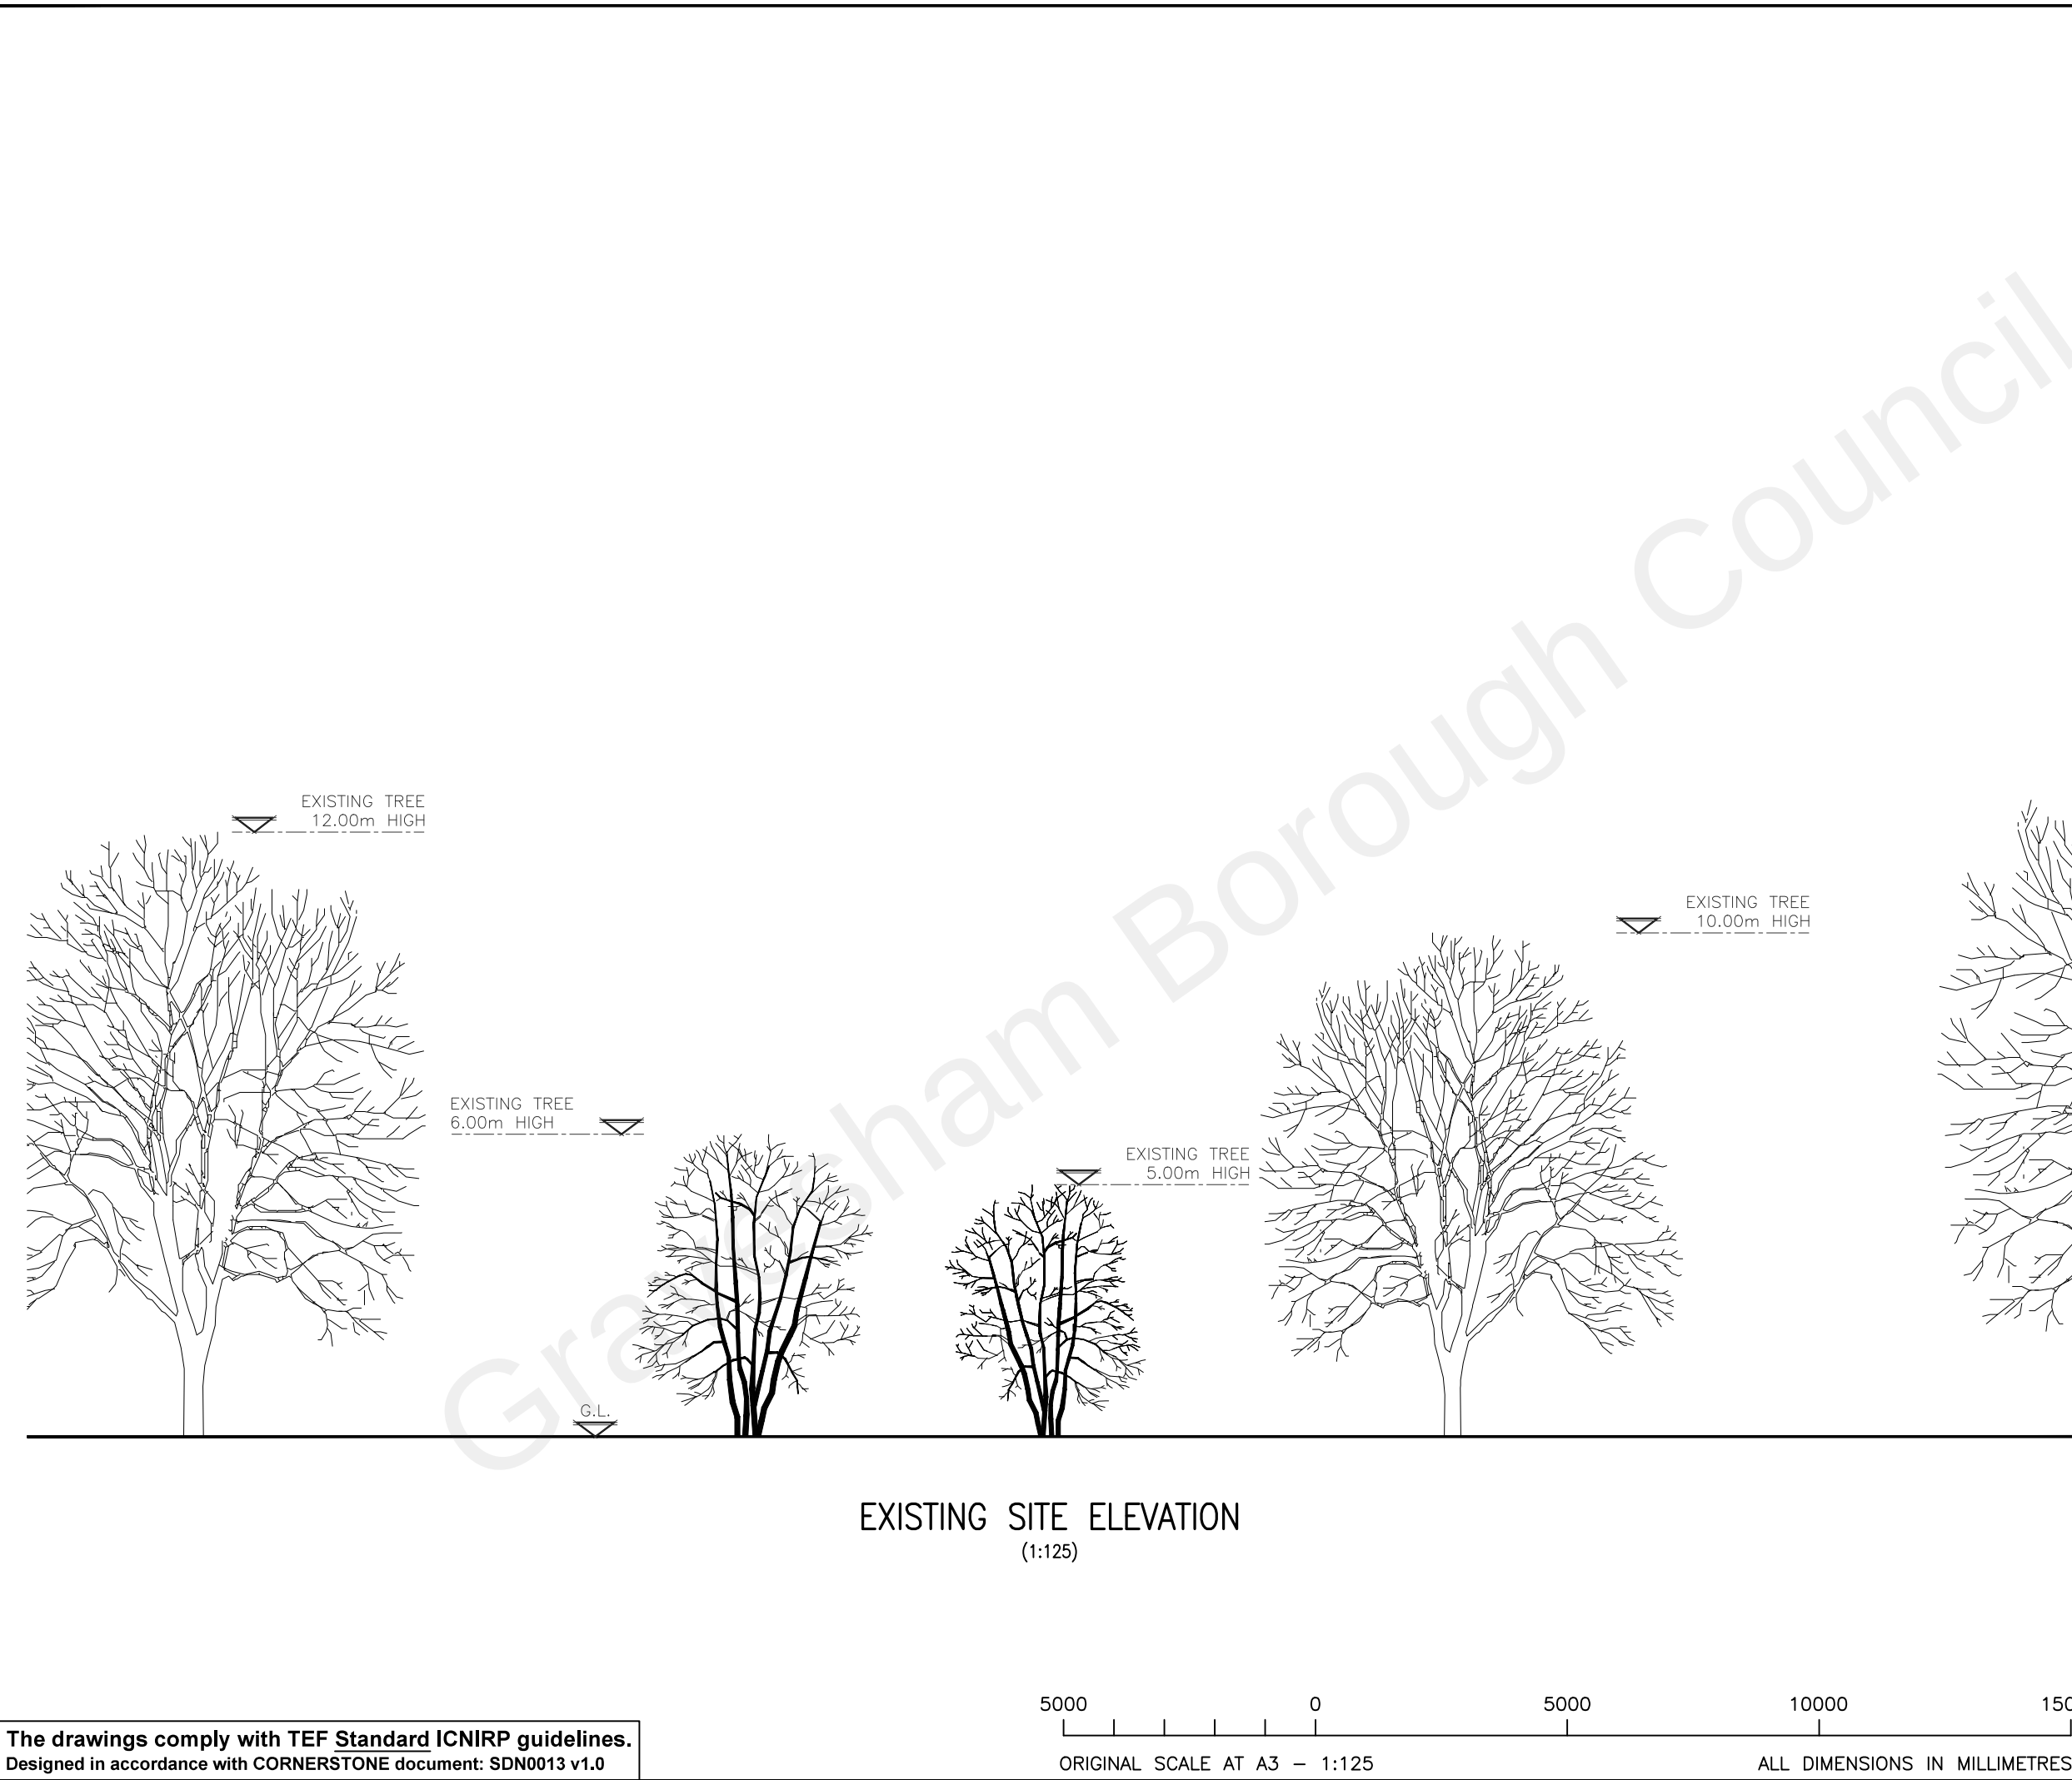

EXISTING SITE ELEVATION
(1:125)

 

The drawings comply with TEF Standard ICNIRP guidelines.
Designed in accordance with CORNERSTONE document: SDN0013 v1.0

ALL DIMENSIONS ARE IN mm UNLESS NOTED OTHERWISE

N.G.R

E: 569602

N: 171139

A	Issued for Approval.	DJF	JTP	02.03.22
REV	MODIFICATION	BY	CH	DATE

CORNERSTONE - BEACON

Cell Name		Opt.
SHORNE GTG		M
Cell ID No		
CORNERSTONE	TEF	VF
20765520	076994	N/A
Site Address / Contact Details		
SWILLER'S LANE SHORNE KENT DA12 3ED		
Drawing Title: EXISTING SITE ELEVATION		
Purpose of issue: PLANNING		Dwg Rev:
Drawing Number: 300		A
Surveyed By: JTP	Original Sheet Size: A3	Pack Issue:
Drawn: DJF	Date: 02.03.22	Checked: JTP
	Date: 02.03.22	A

