



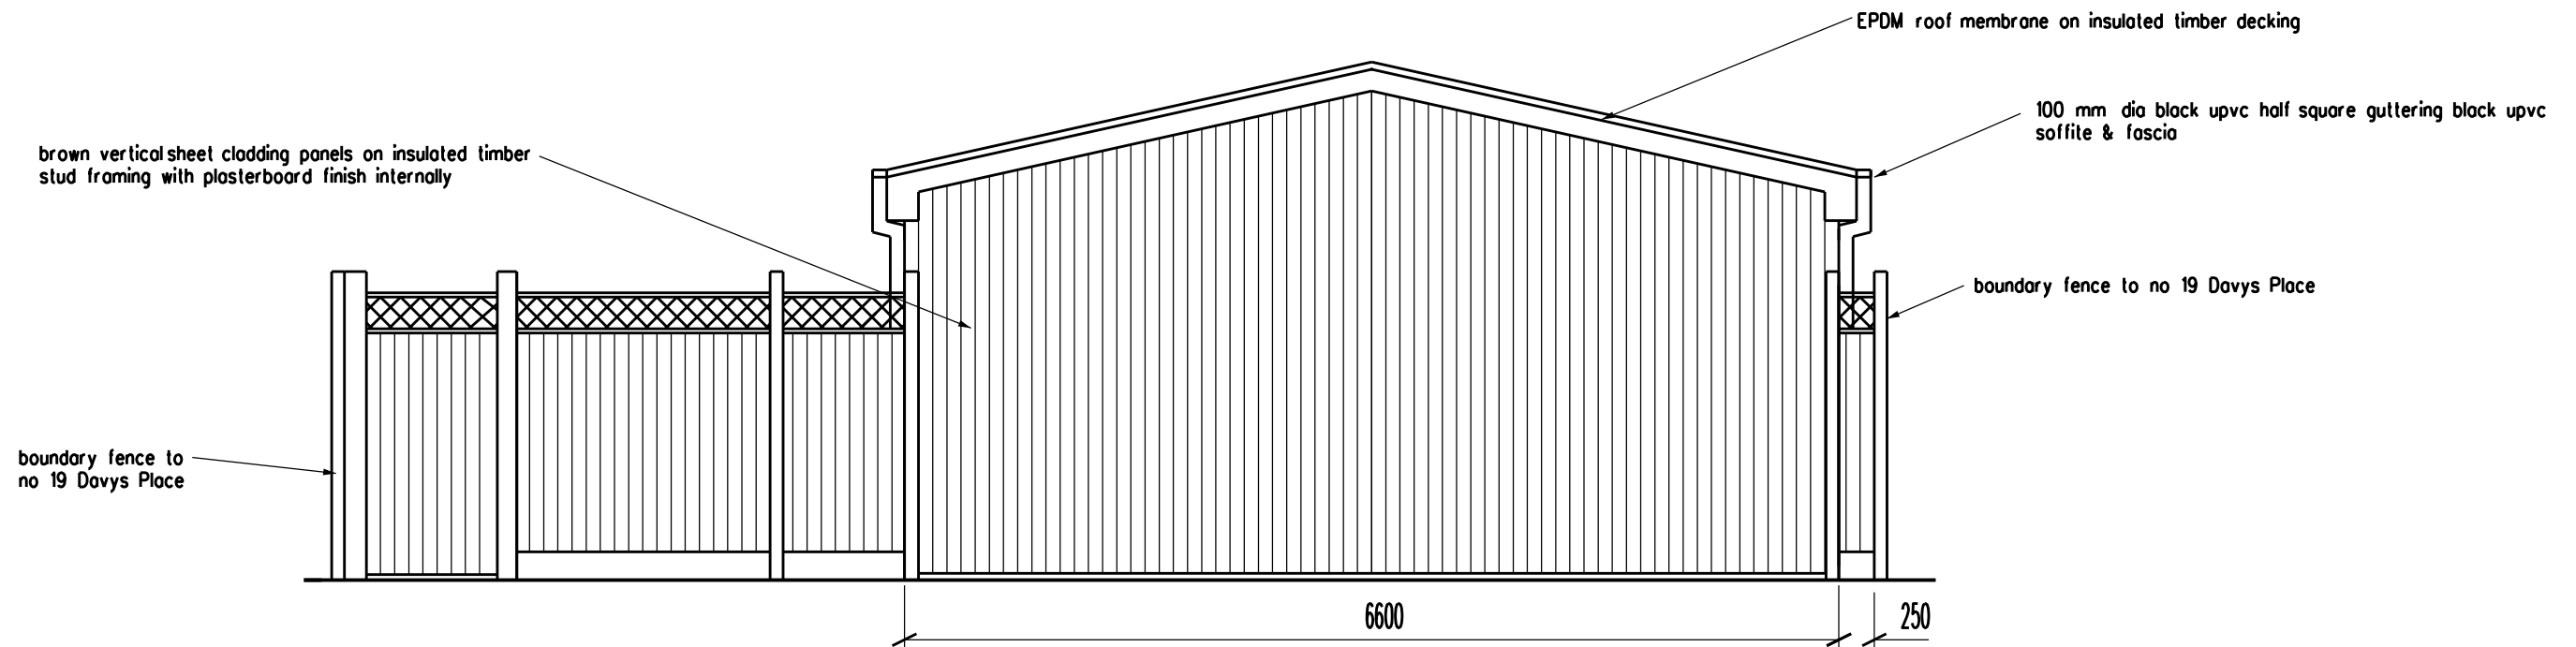

EAST ELEVATION FACING FIELD

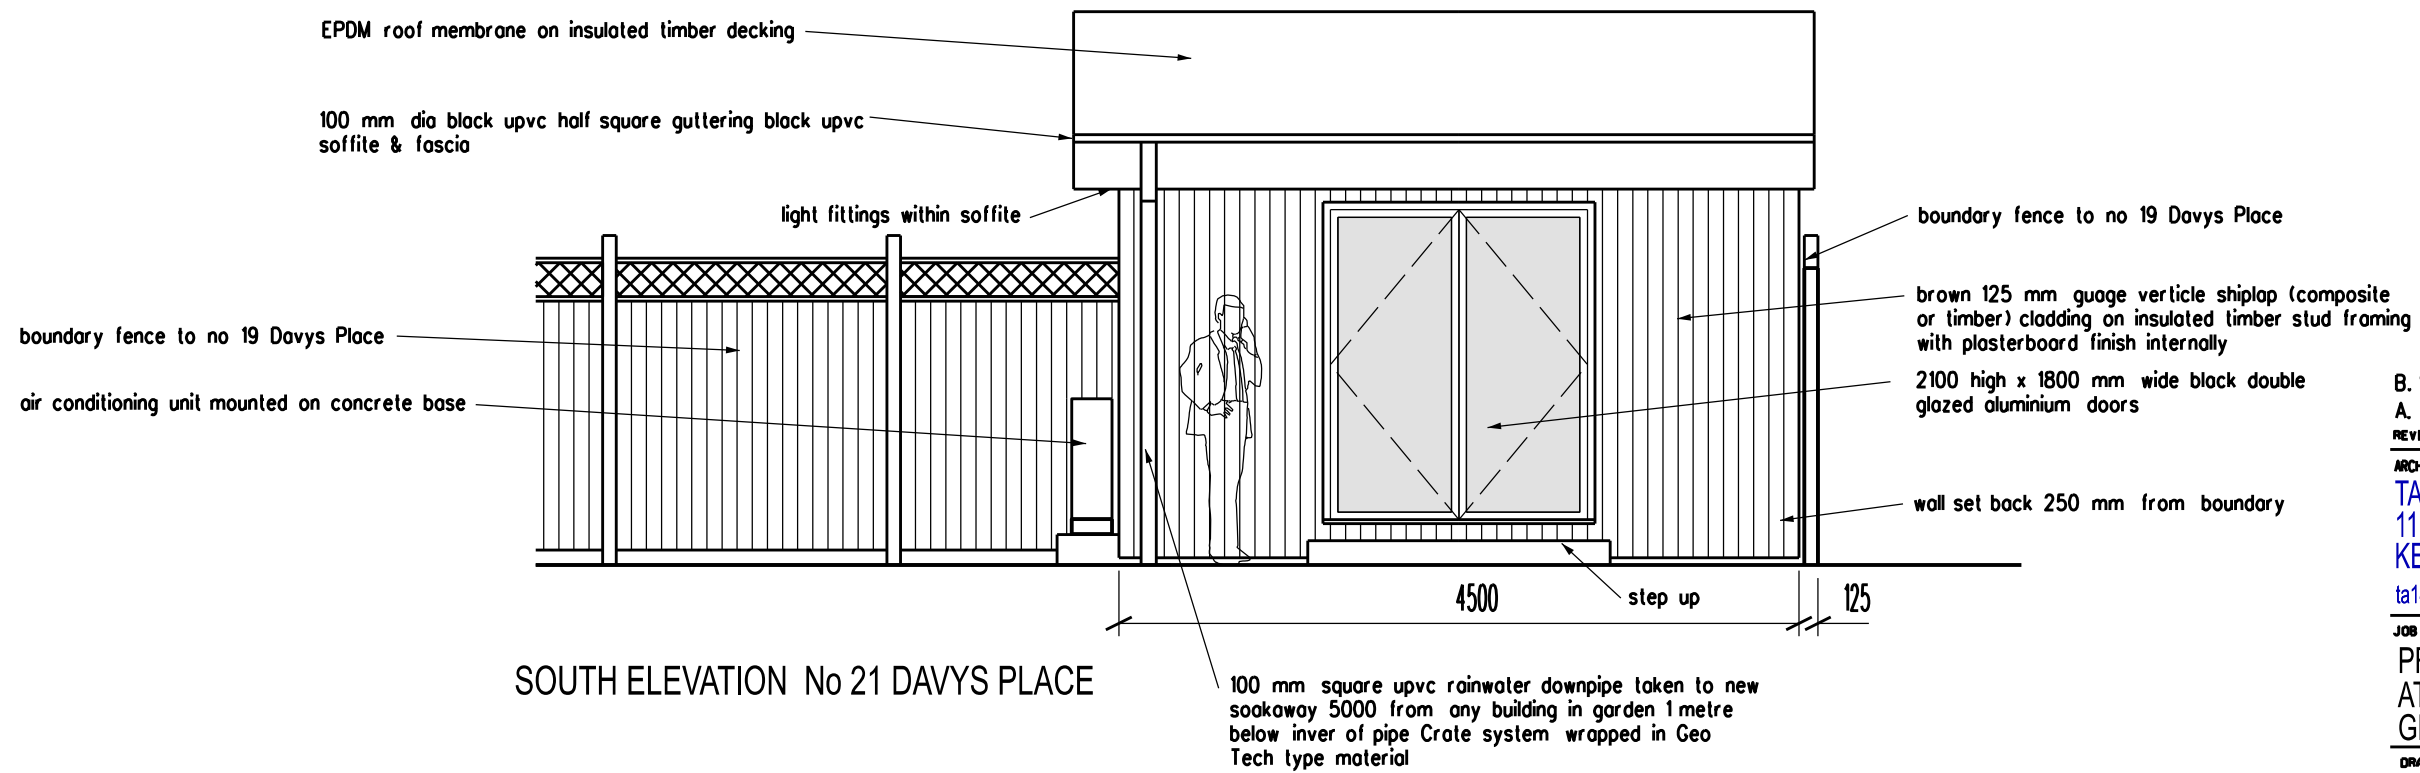

SOUTH ELEVATION No 21 DAVYS PLACE

B. South elevation roof corrected. 14/08/26
A. A/C unit amended. 14/07/26
REVISION DATE

ARCHITECT
TA ARCHITECTS
11 JOYDENS WOOD ROAD BEXLEY
KENT DA5 2HS Tel 07905 130591
ta140256@googlemail.com

JOB
PROPOSED SUMMER HOUSE
AT 19 DAVYS PLACE
GRAVESEND KENT DA12 4DL

DRAWING
PROPOSED ELEVATIONS

SCALE 1:50 AT A3 DATE MAY 2026

DRAWING NO.
JA/06 B