

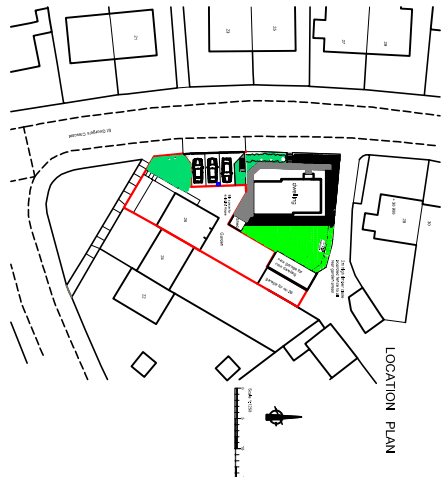



Scale 1:200

 

EXISTING SITE PLAN

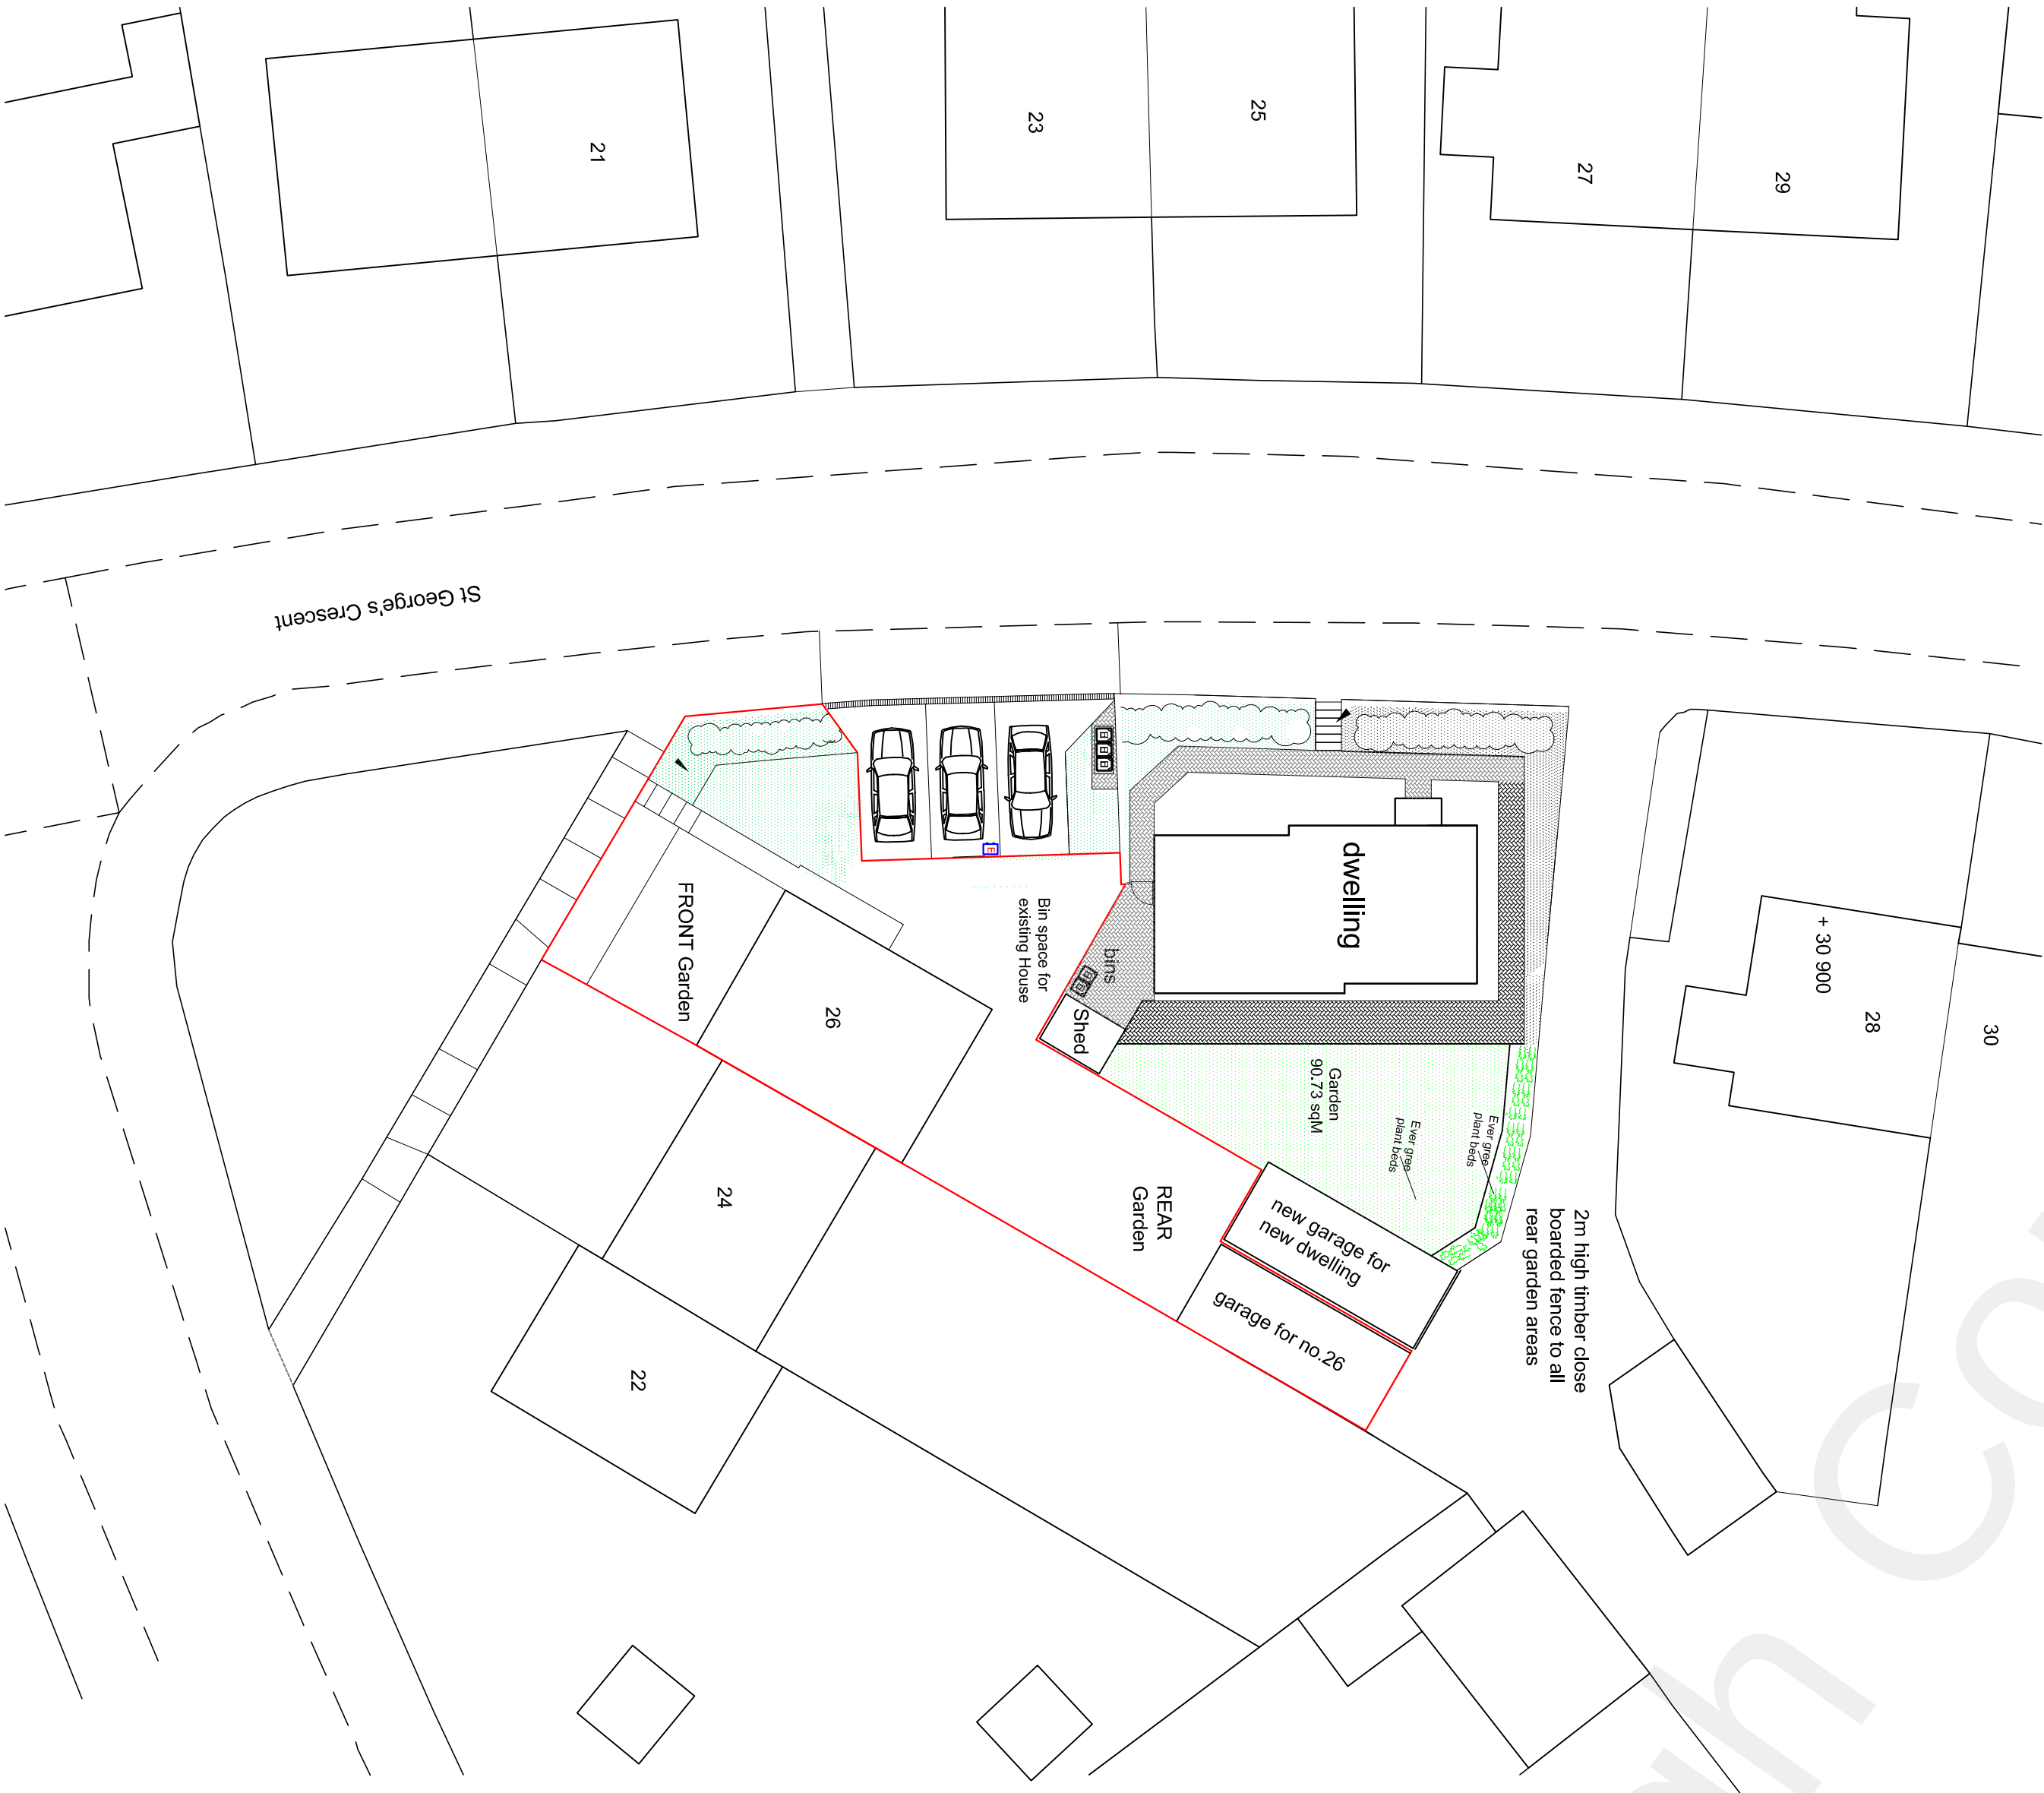

PROPOSED SITE PLAN

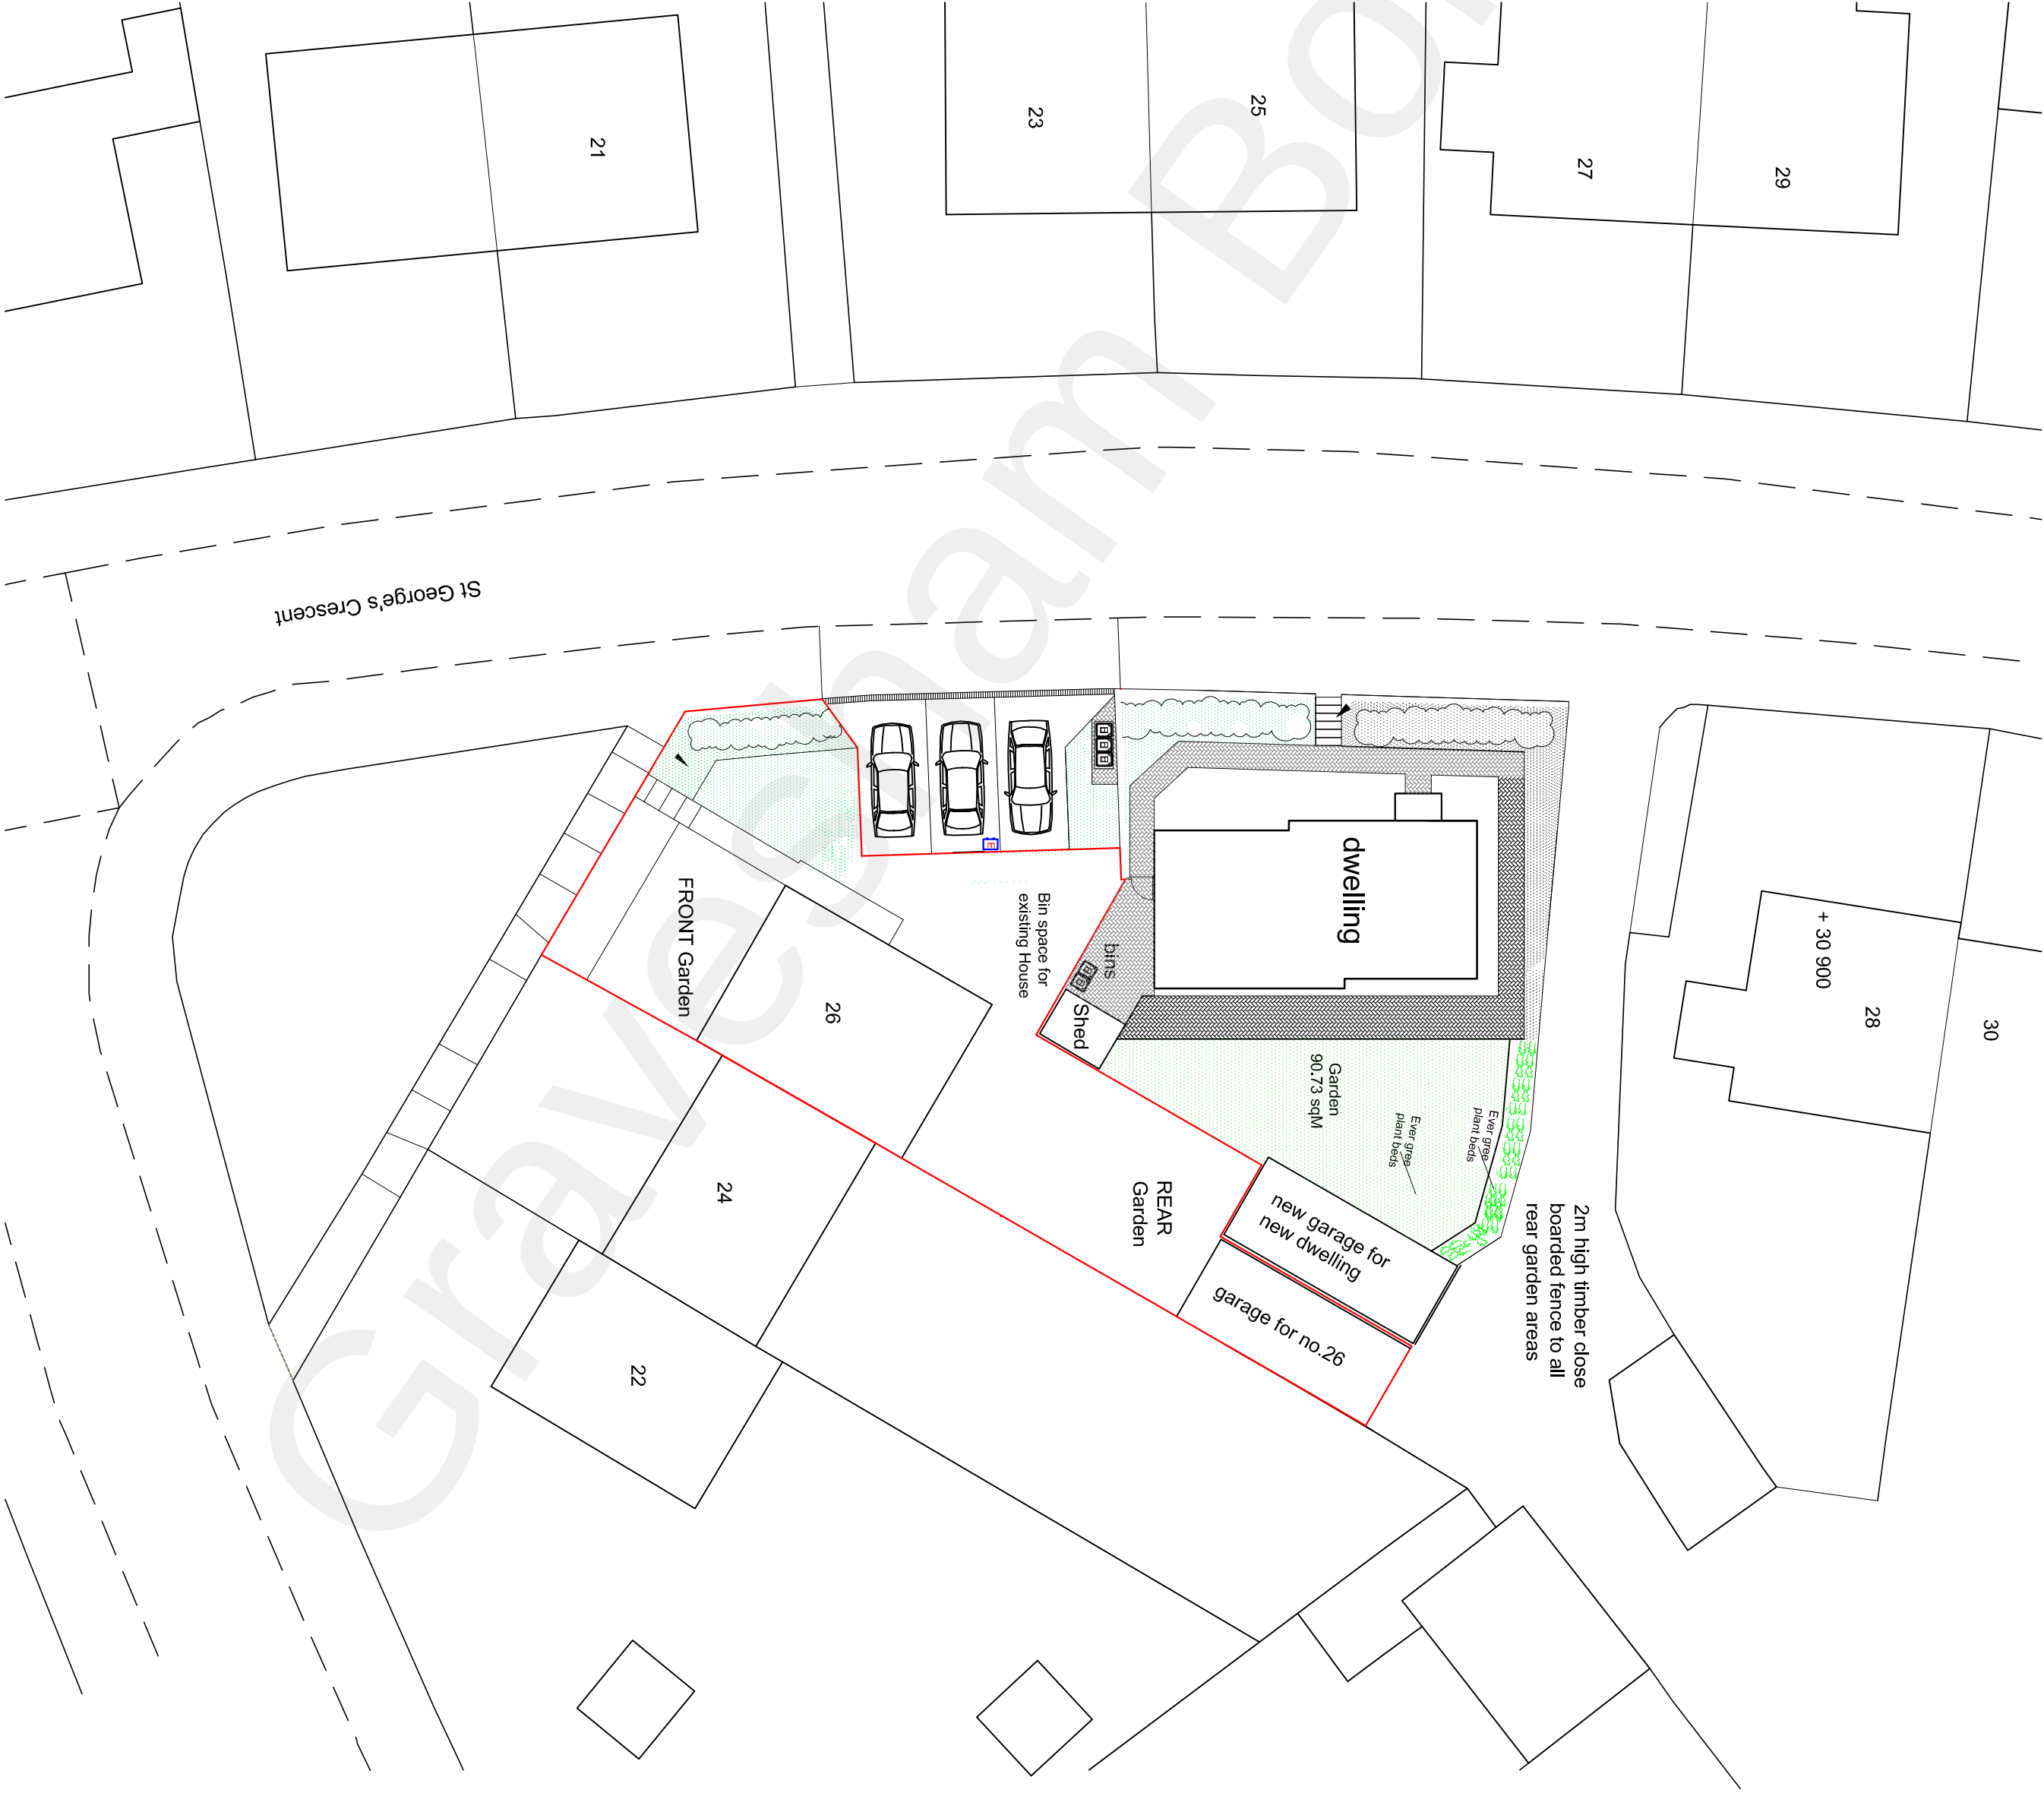

Future Vision
Planning & Development Consultants
Suite -104 ,
344-348 , High Road, Ilford
Essex, IG11 0P
Tel: 0207 7659406
Email: info@futurevision27@gmail.com

CLIENT
Mr S. Singh

JOB TITLE
Proposal for left conversion to include roof changes and formation of dormer in rear roof slope

SITE
26, St George's Crescent,
Gravesend, DA12 4AR

DRAWING TITLE
Site & Location Plans

SCALE	DATE
1:200@A1 : 1:1250	16-06-2022
DRAWING NO.	REVISION-A
FW2022/3 A	