


This drawing is protected by copyright and must not be copied or reproduced without the written consent of Graham Simpkin Planning. All dimensions and sizes to be checked on site. North points are indicative. ©

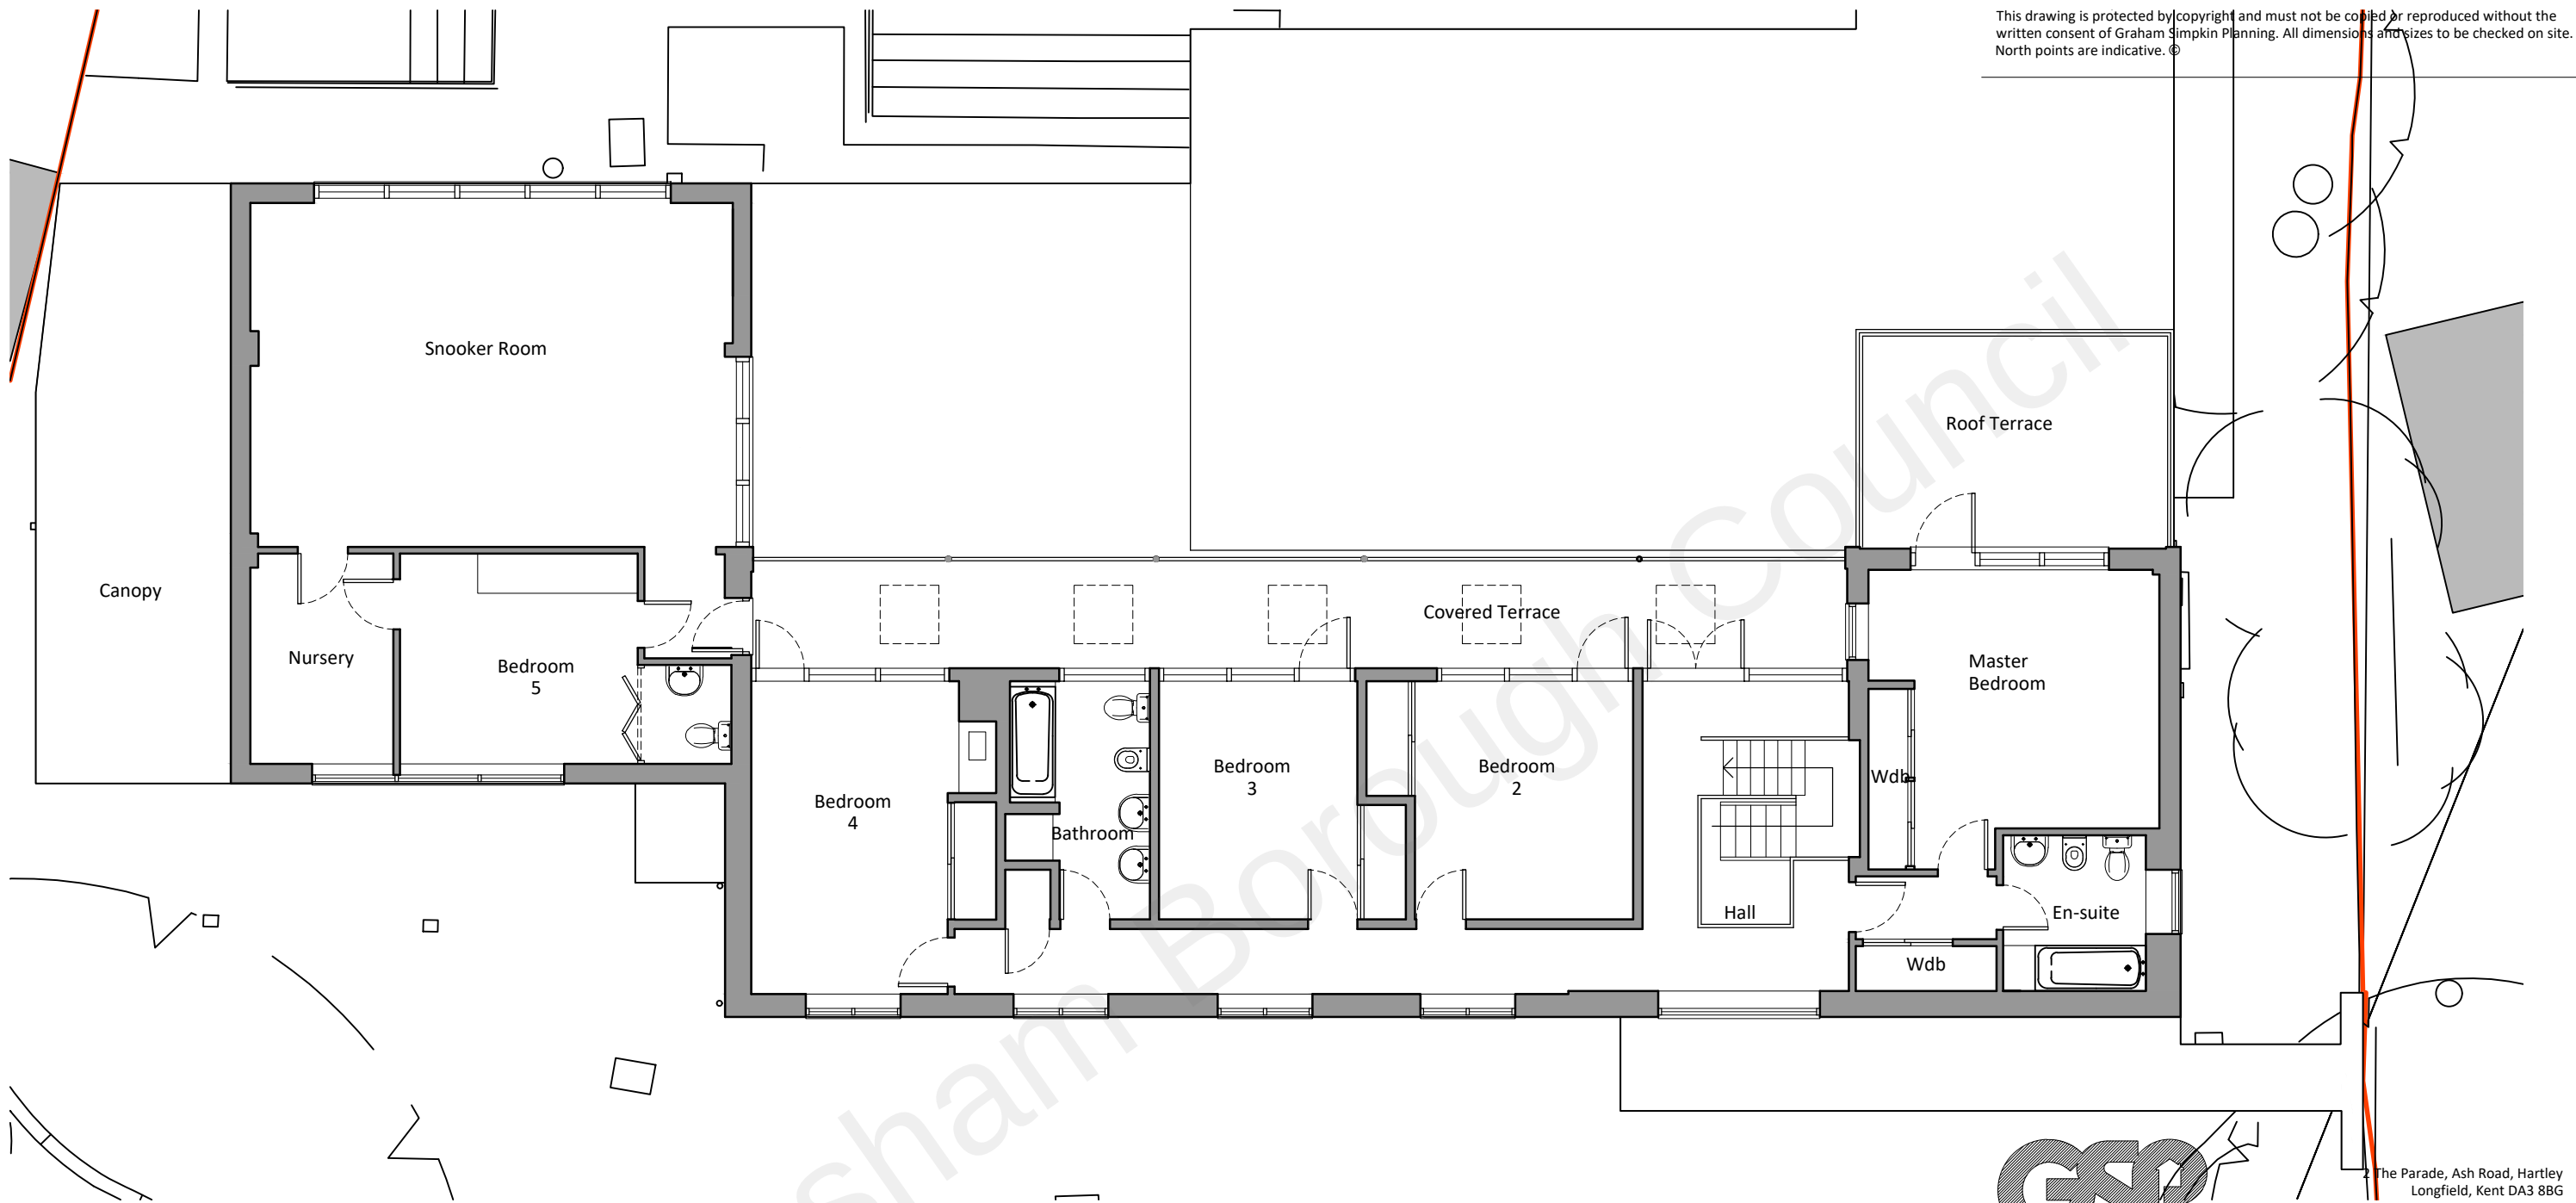

Proposed First Floor Plan (to remain as existing with ground Floor extension below)
1:100

GSP
Graham Simpkin Planning

The Parade, Ash Road, Hartley
Longfield, Kent DA3 8BG
Tel: 01474 703705
www.grahamsimpkinplanning.co.uk
Email: webmail@grahamsimpkinplanning.co.uk

Project Title Long Acre, Pear Tree Lane, Shorne, Kent DA12 3JT		Job No 3569
Drawing Title LDC Rear Extension Proposed First Floor Plan	Drawing No 09	Revision -
Date 23.06.2022	Drawn by DA	Checked by SC
Scale 1:100 @ A3	Note	

