

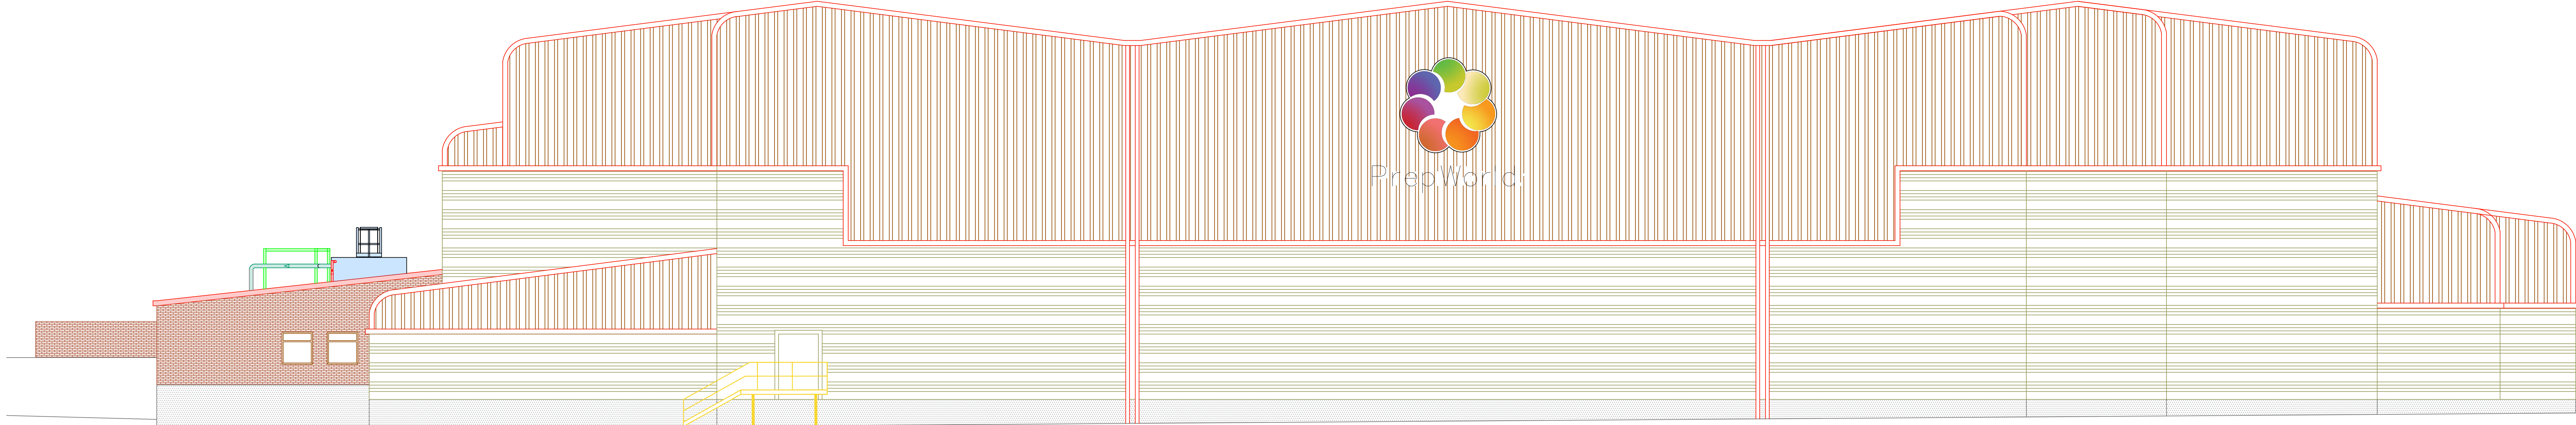
 




EXISTING NORTH ELEVATION

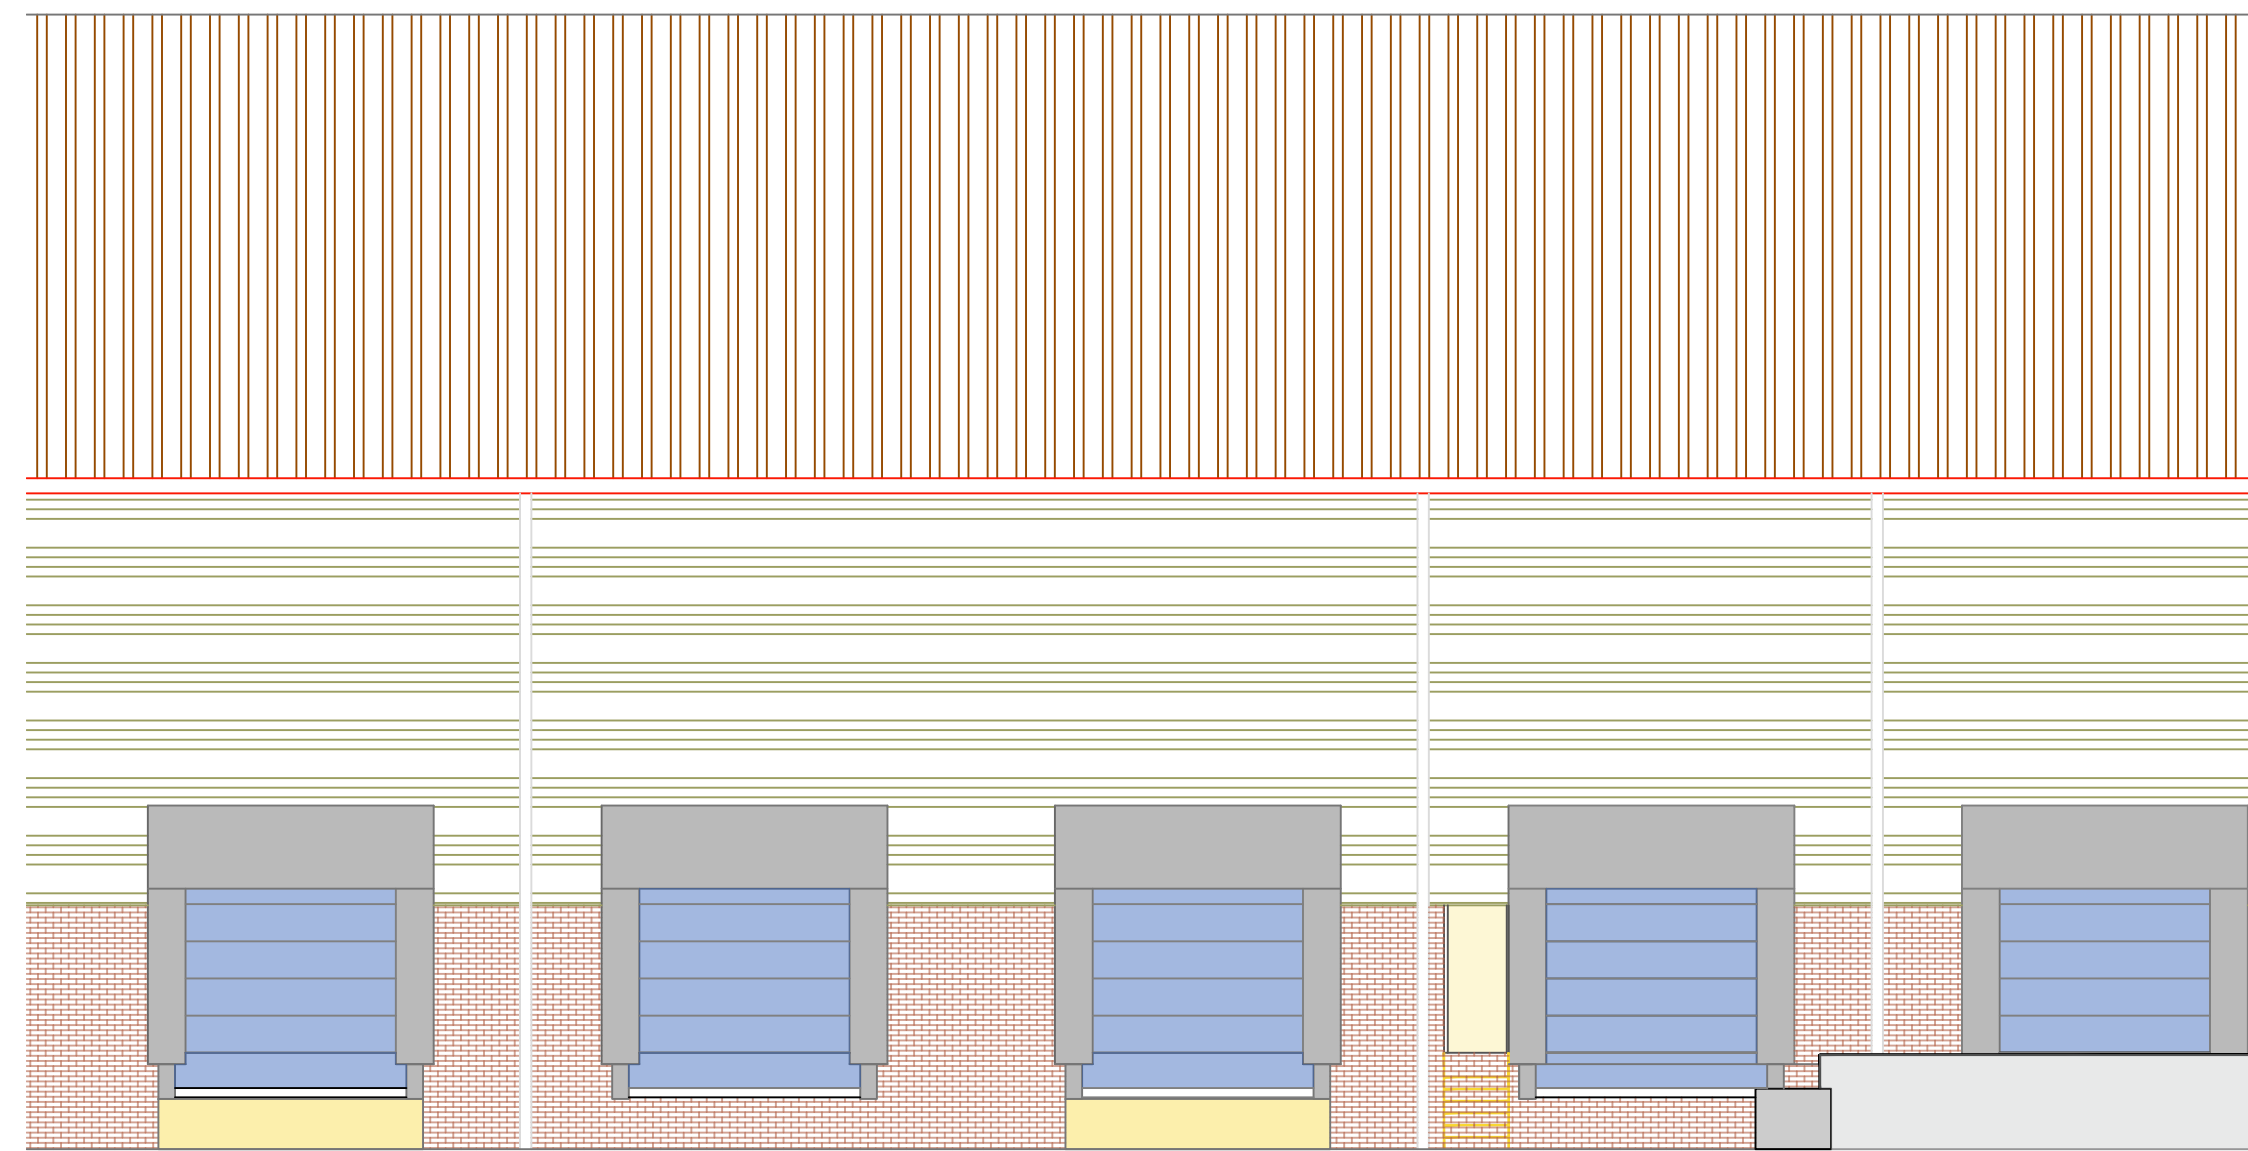



PROPOSED NORTH ELEVATION

 



EXISTING EAST ELEVATION

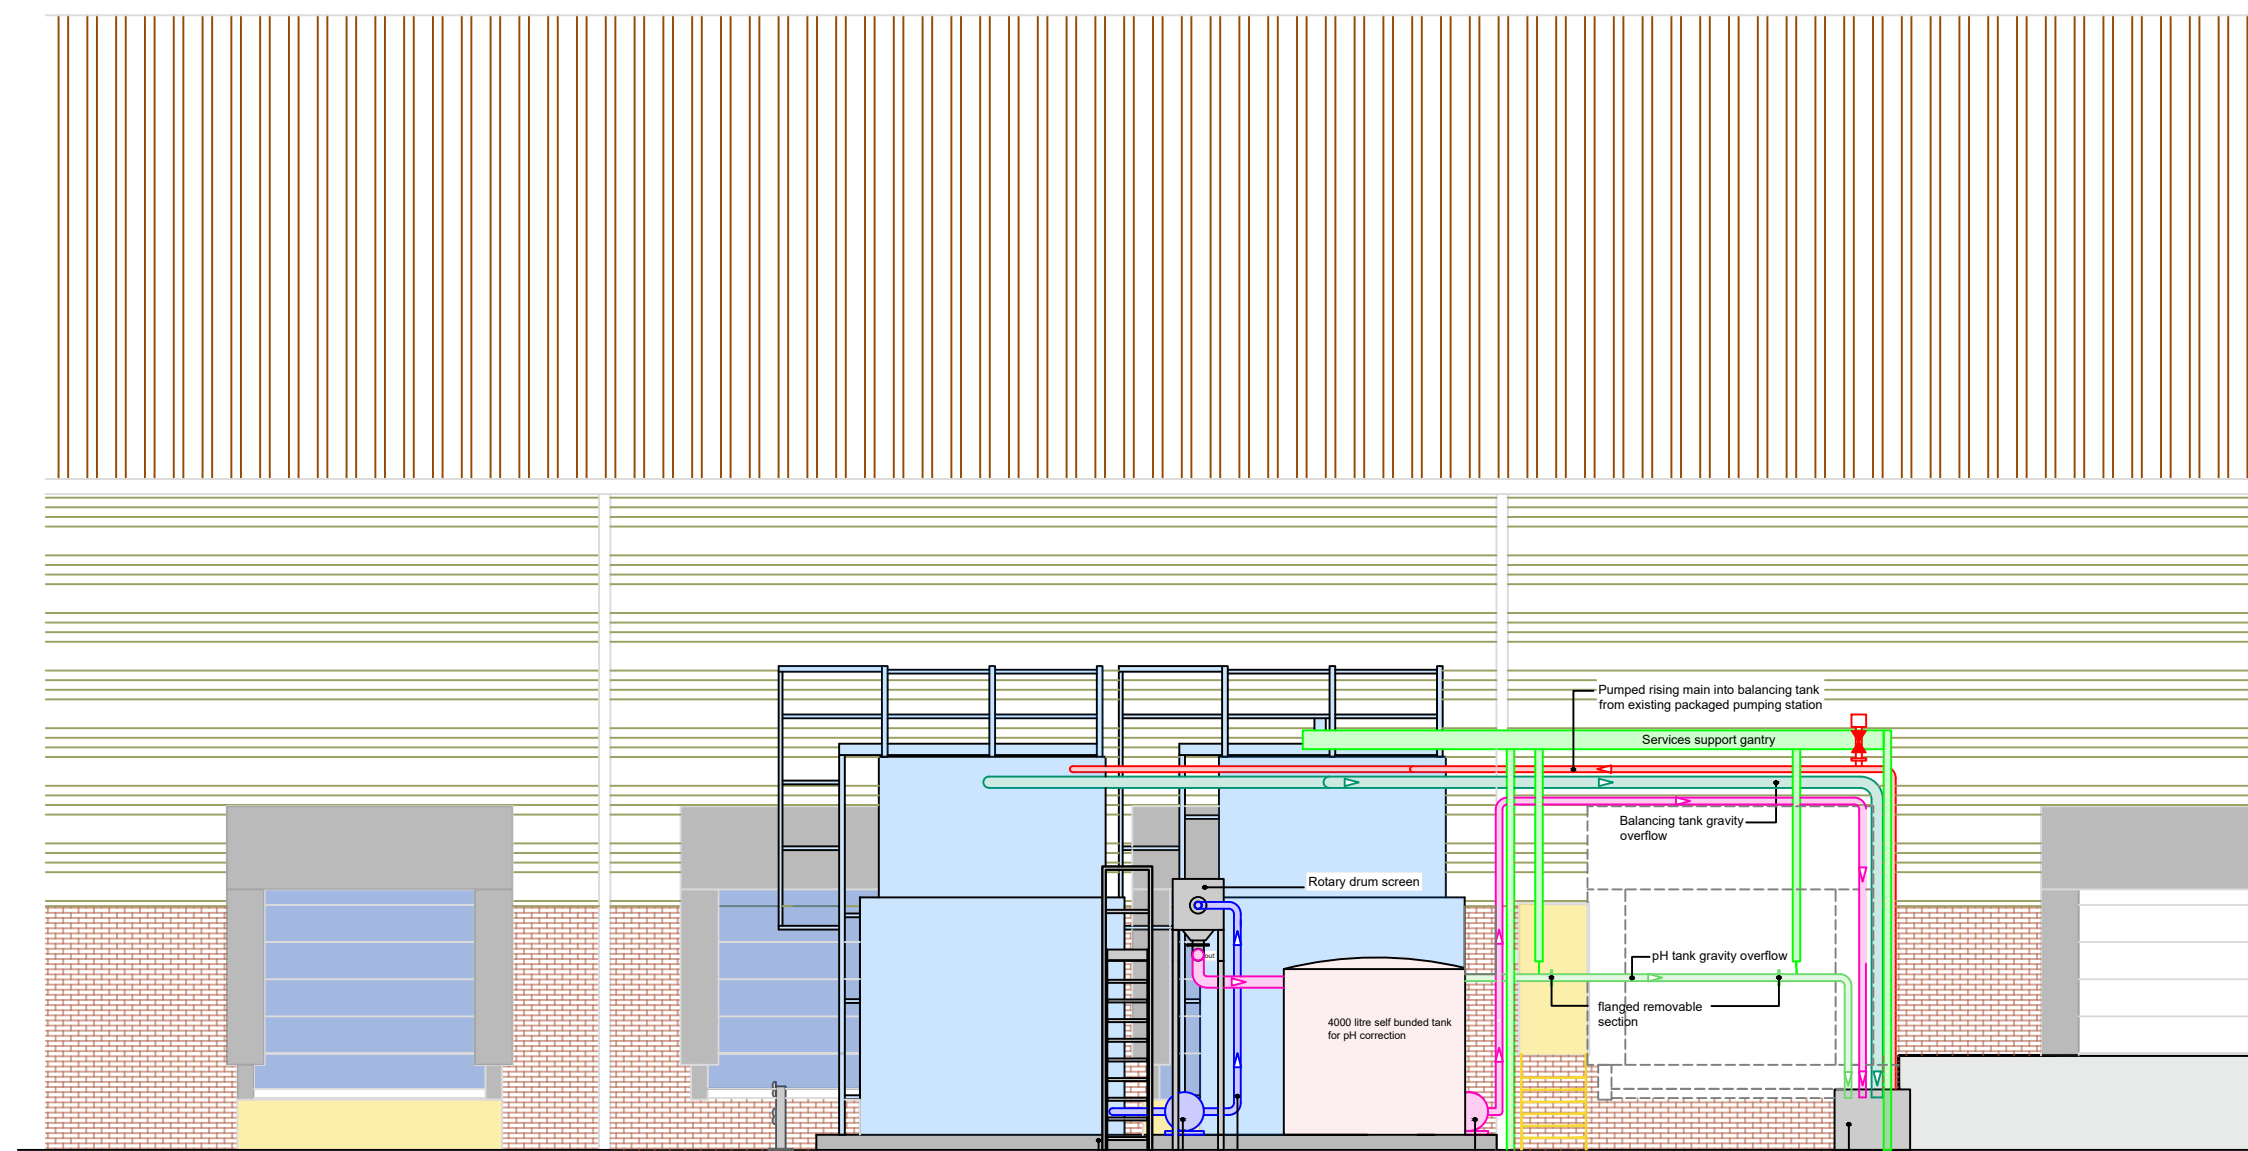 


PROPOSED EAST ELEVATION

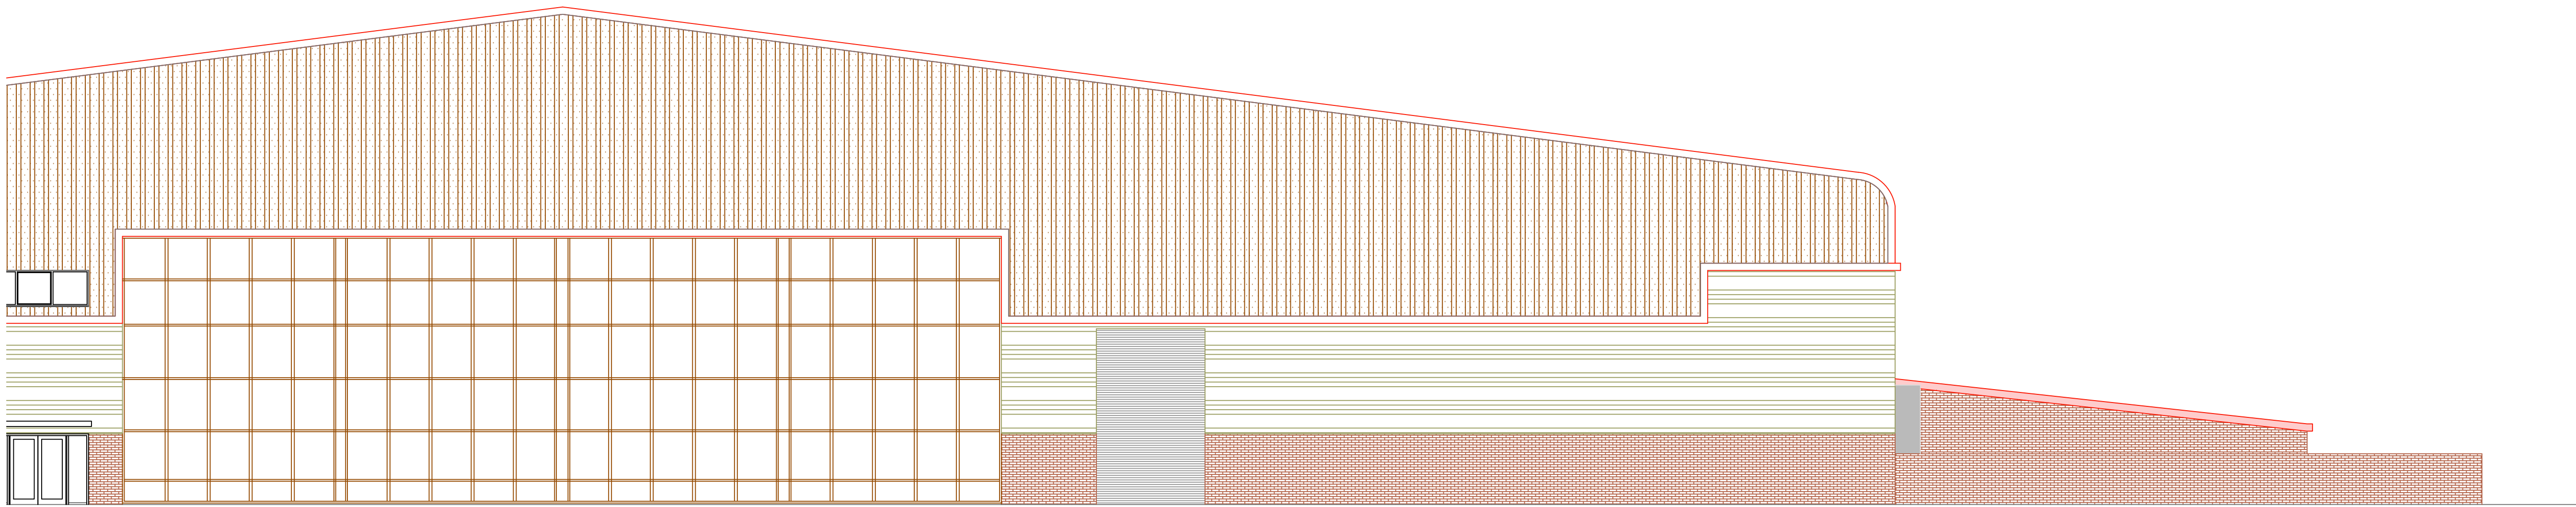 

EXISTING SOUTH ELEVATION

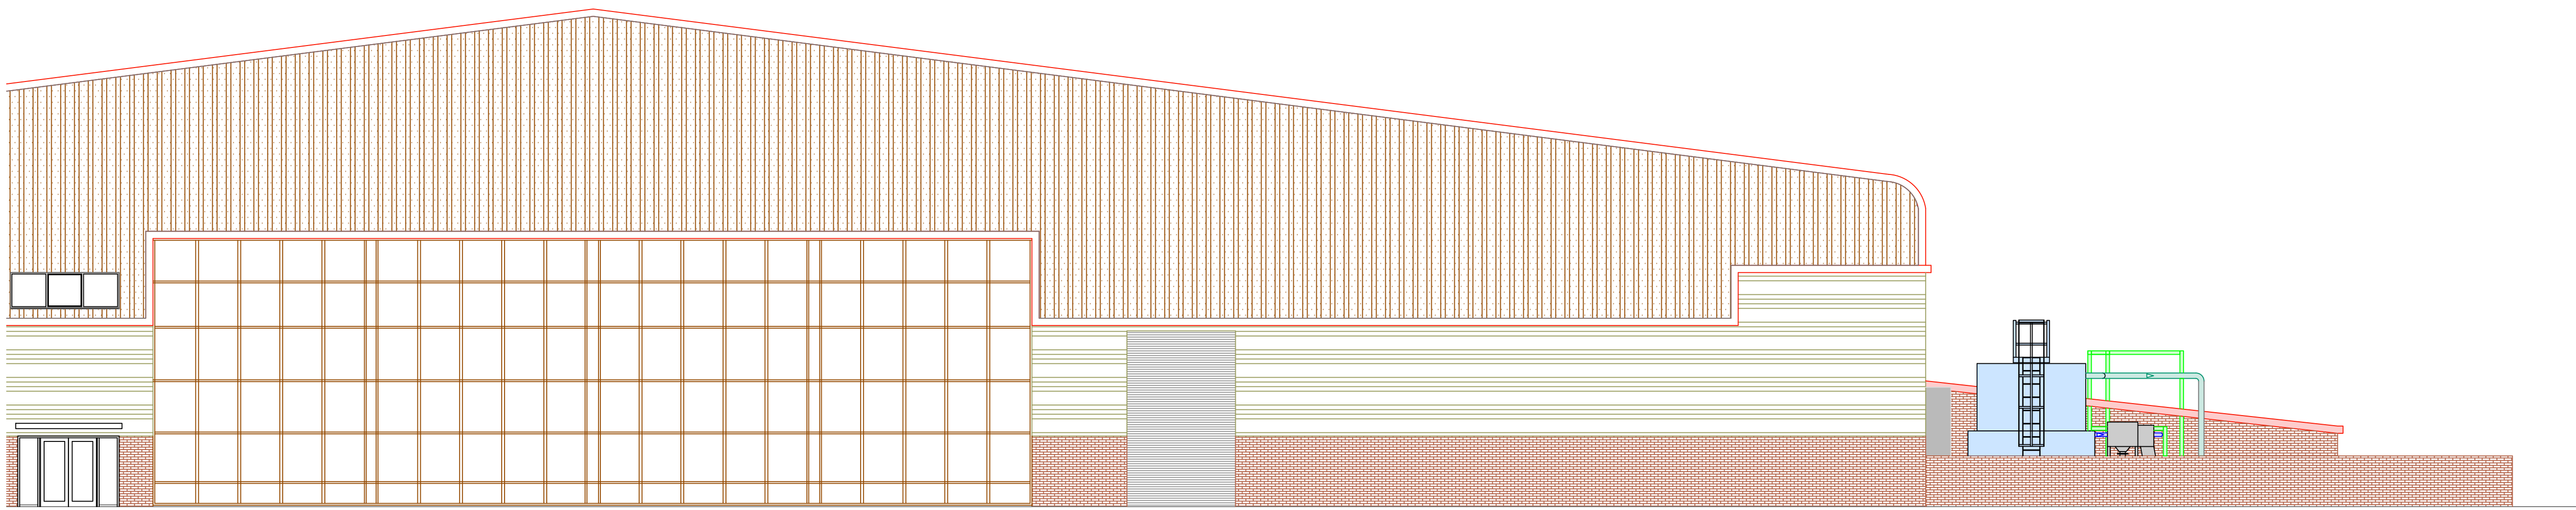 

PROPOSED SOUTH ELEVATION

 

PLANNING

REV	DATE	DESCRIPTION
01	16-07-24	Initial design
02	16-07-24	Final design
CLIENT:		
PrepWorld		
Unit K		
Springhead Enterprise Park		
Northfleet		
Gravesend		
DA11 8HH		
PROJECT TITLE:		
Effluent processing project		
DRAWING TITLE:		
Planning-Elevations		
DRAWN BY:		
PW		
DATE:		
16-07-24		
SCALE:		
1:100		
CHECKED BY:		
DATE:		
DRAWING NO:		
Effluent-008		
A1		
REVISION		
THIS DRAWING OR INFORMATION CONTAINED MUST NOT BE REPRODUCED WITHOUT WRITTEN PERMISSION		
© Copyright Celsius Consulting 2024		