




Scale: 1:100 (Can be scaled for planning purpose only)

 

www.info@kdesign.org.uk

This drawing is the property of K Design copyright is reserved by them and drawing is issued on condition that it is not copied, reproduced, retained, or disclosed to any unauthorised person without prior consent in writing of K Design.
ALL DIMENSIONS TO BE CHECKED ON SITE PRIOR TO WORK COMMENCING AND K DESIGN NOTIFIED OF ANY DISCREPANCIES TO ENABLE US TO ADVISE OCCORDINGLY.

DO NOT SCALE.



Proposed West Elevation




Proposed East Elevation



Proposed North Elevation




Proposed South Elevation

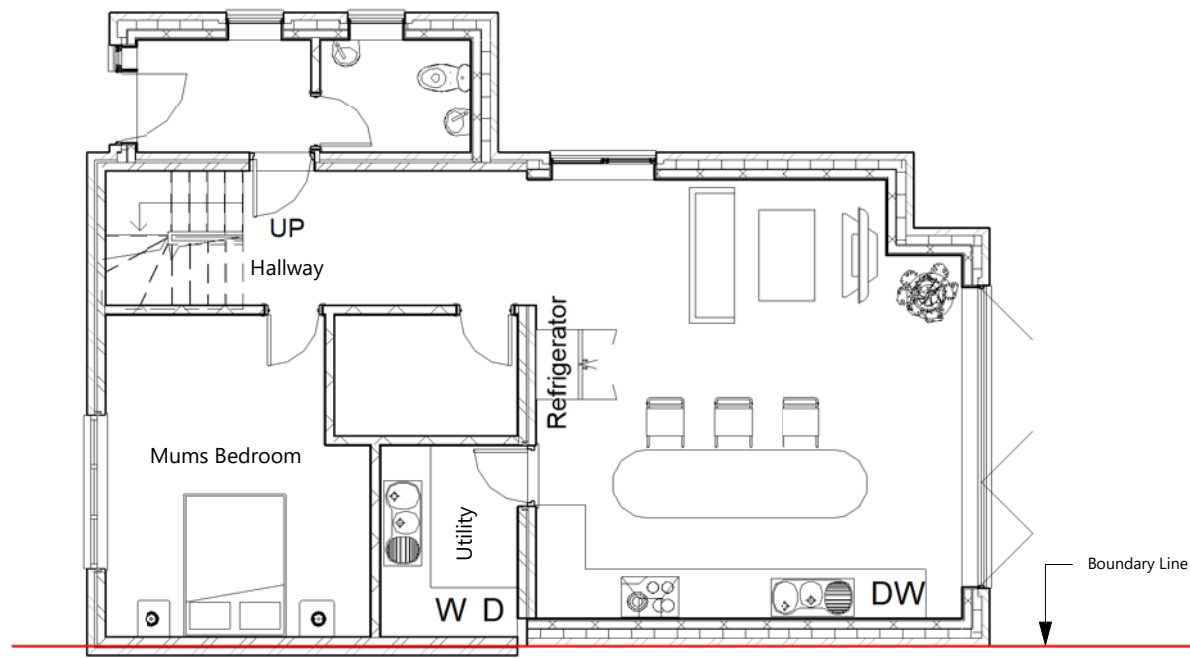

Proposed Groundfloor Layout



Proposed Firstfloor Layout

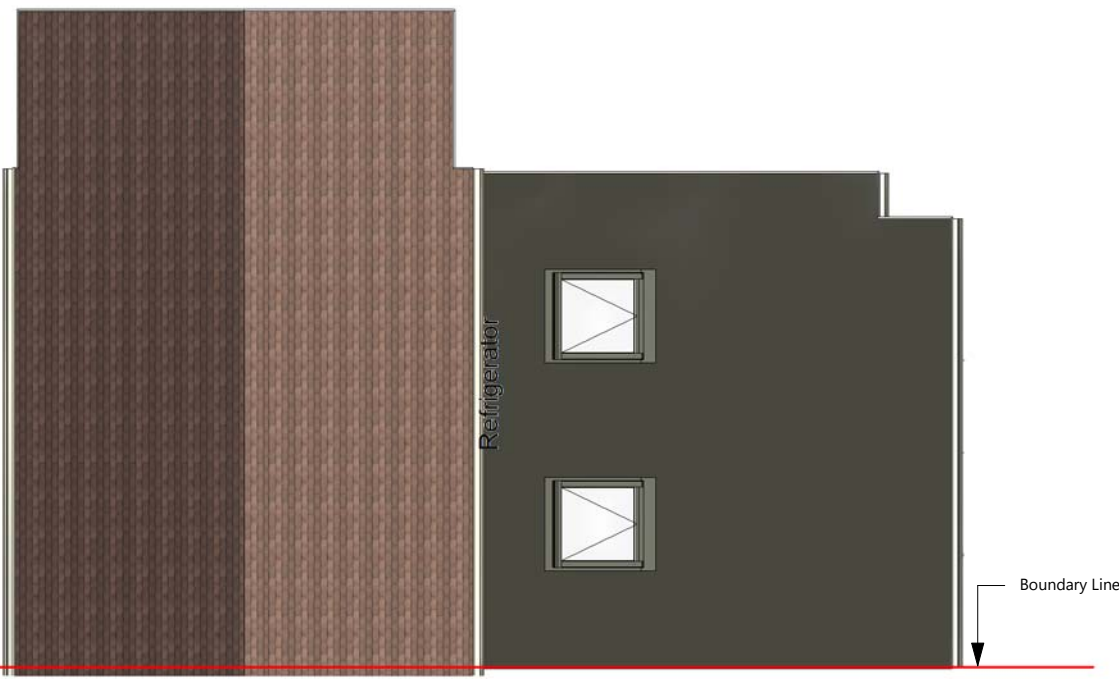

Proposed Roof Plan

Rev.	Description	Date.

PURPOSE OF ISSUE		
Planning		
PROJECT		
Proposed Rear Extension and Porch		
TITLE		
Proposed Elevations and Floor Layouts		
CLIENT		
Mr Sekret Tafhasaj		
DRAWN BY JSP	CHECKED BY N/A	DATE 14/07/2024
SCALE (@ A1) 1 : 100		PROJECT NUMBER 2415
DRAWING NUMBER A102		REV B