
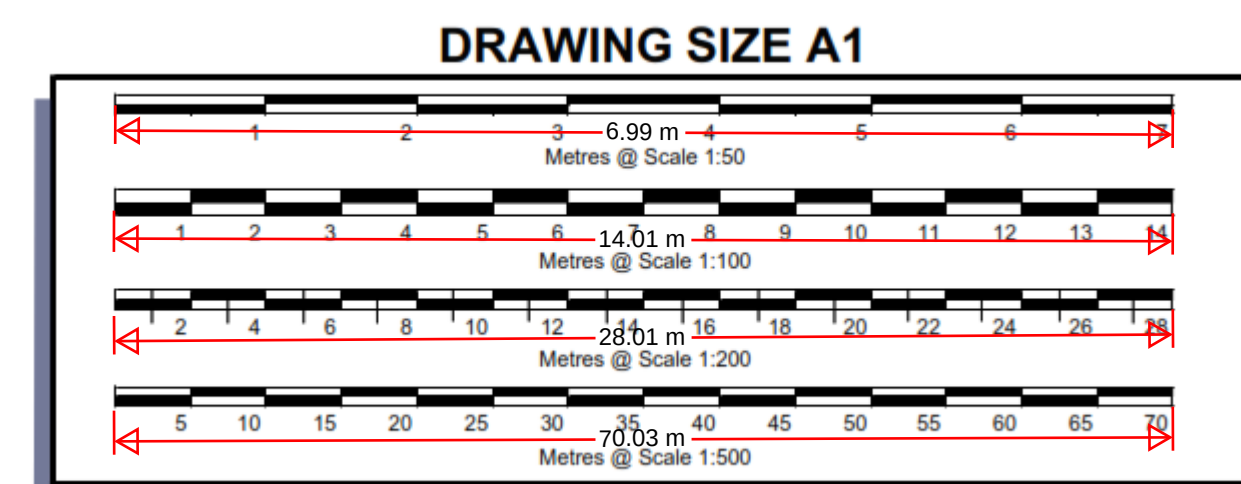
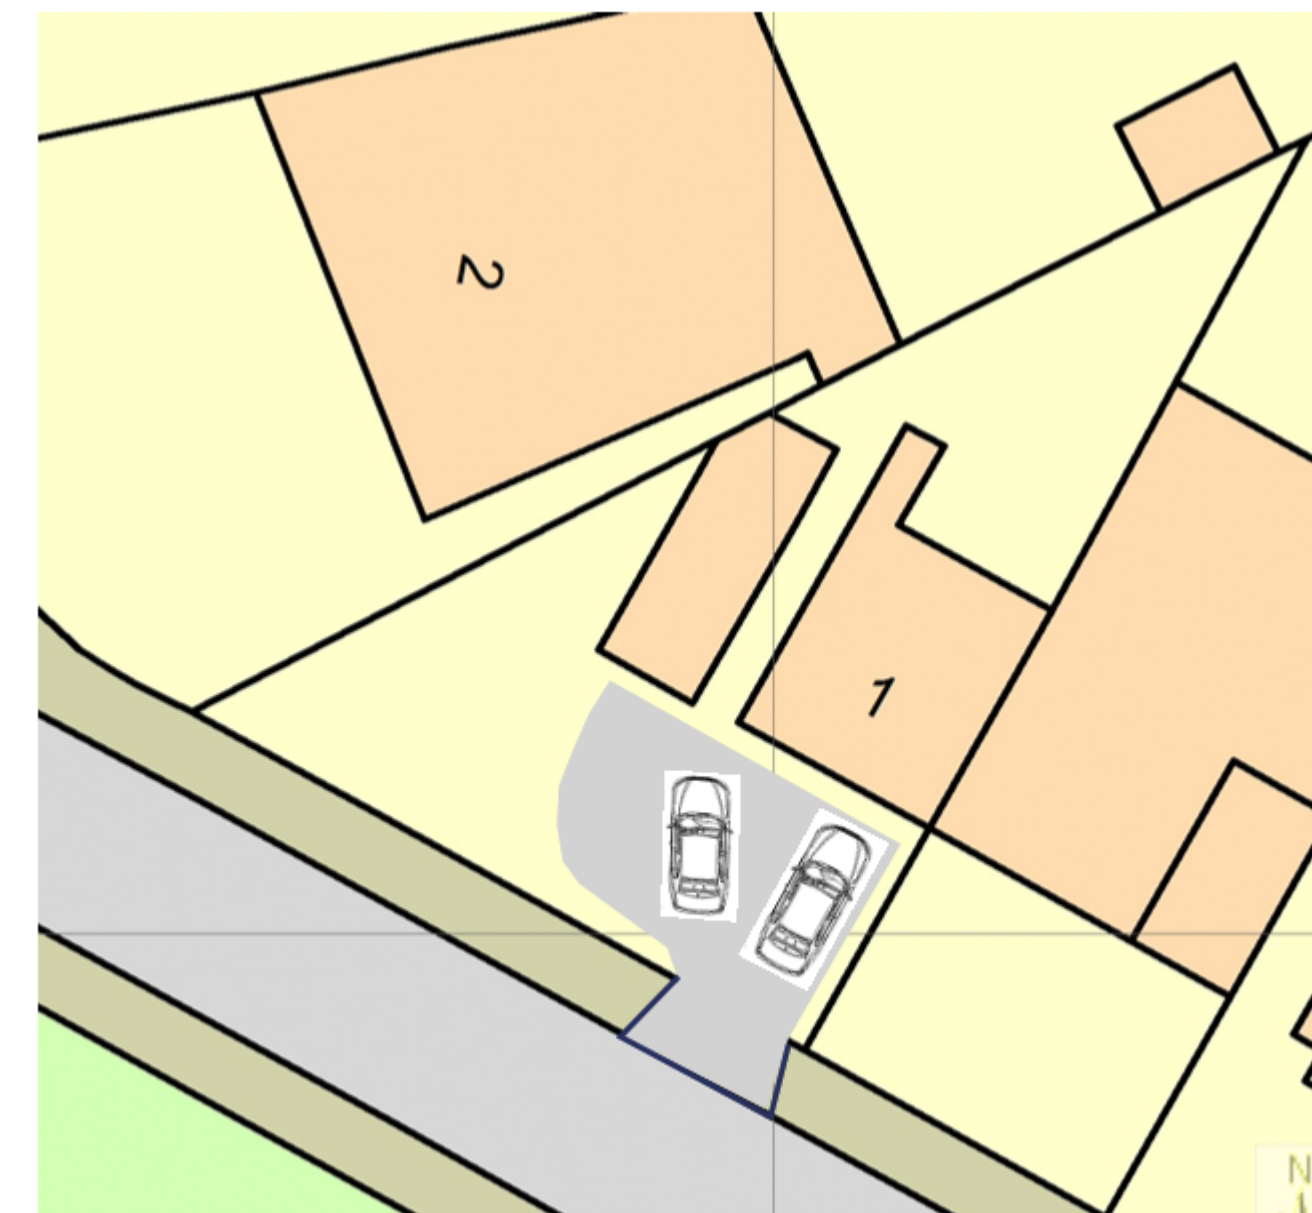
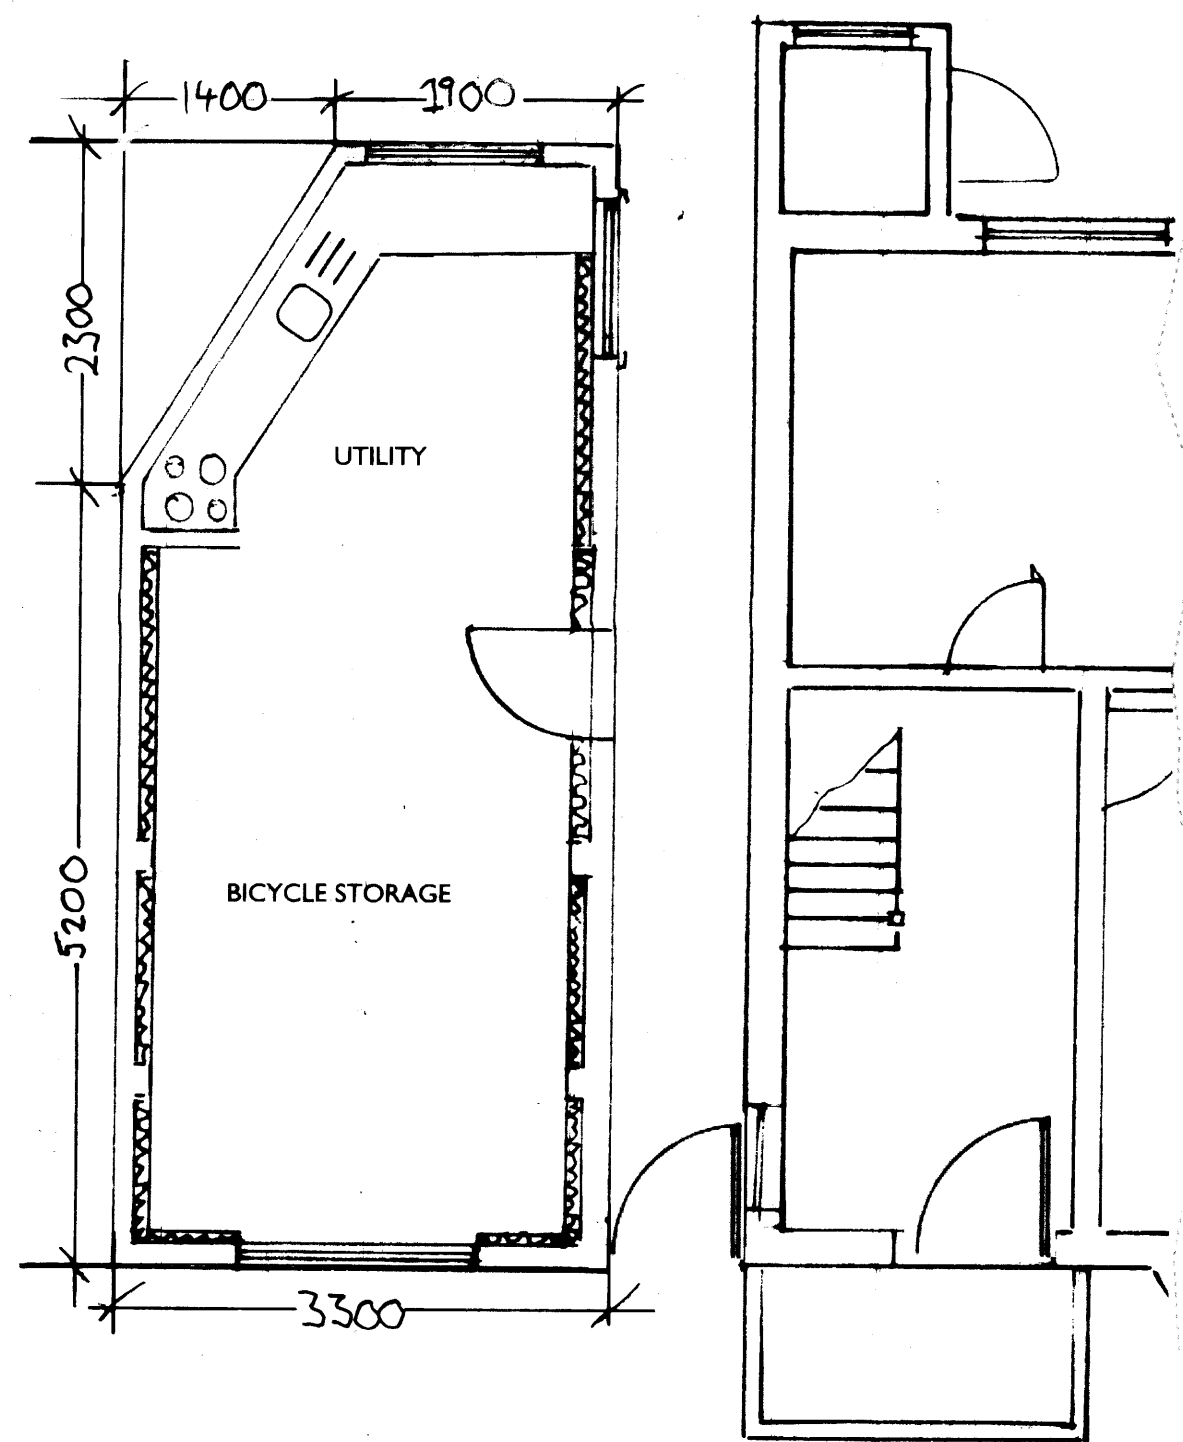
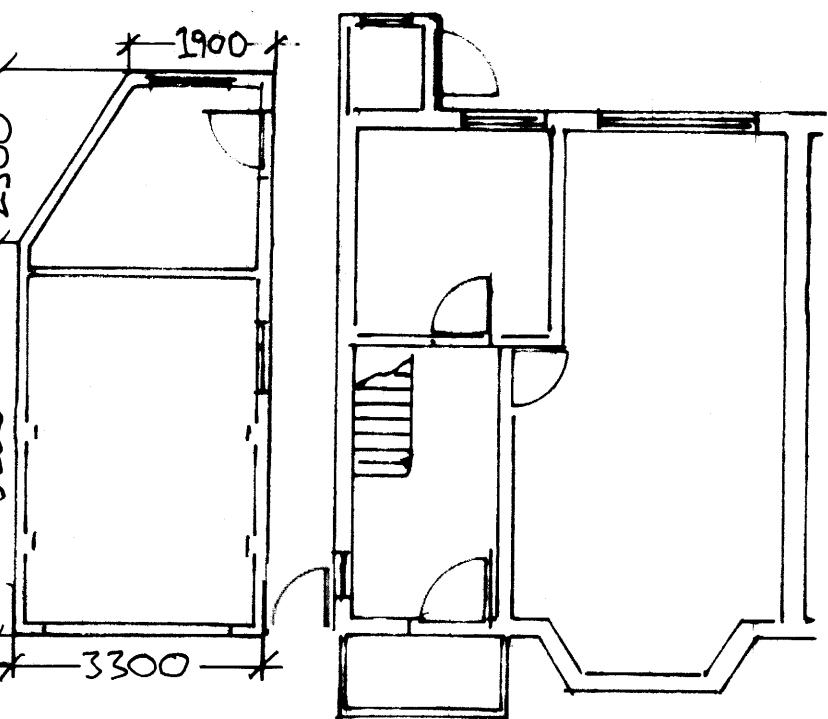
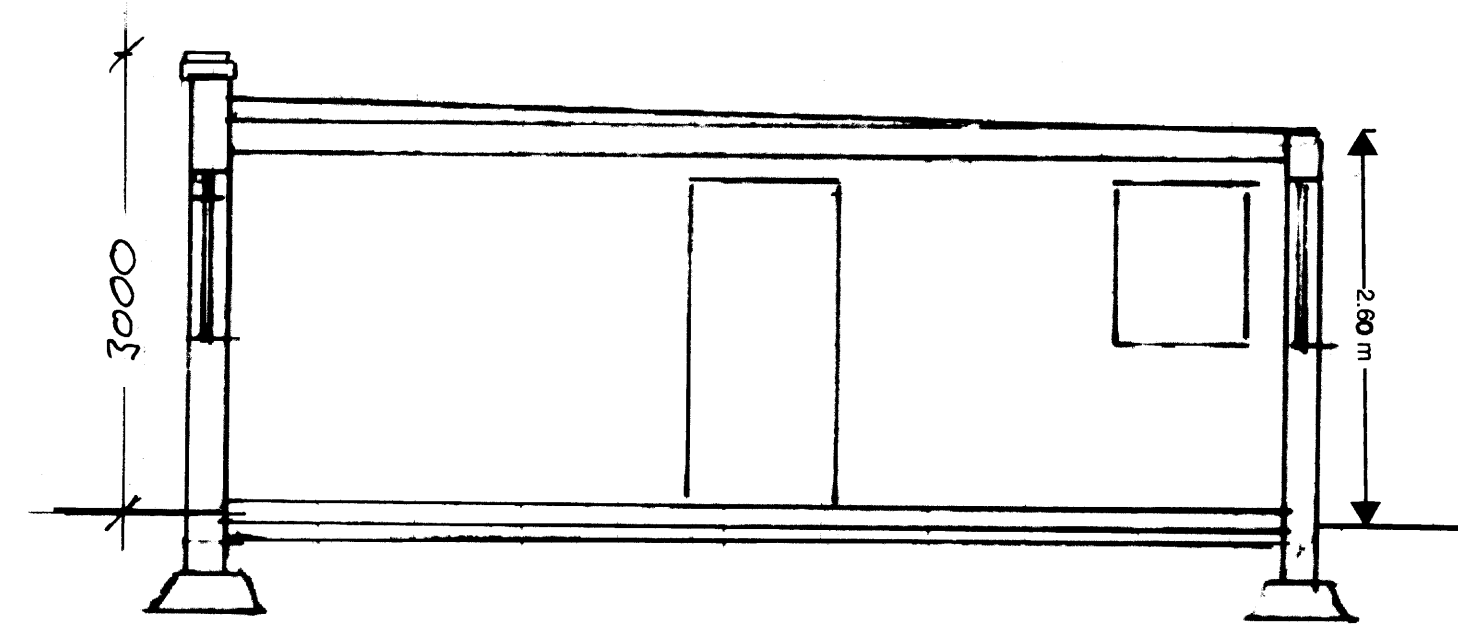
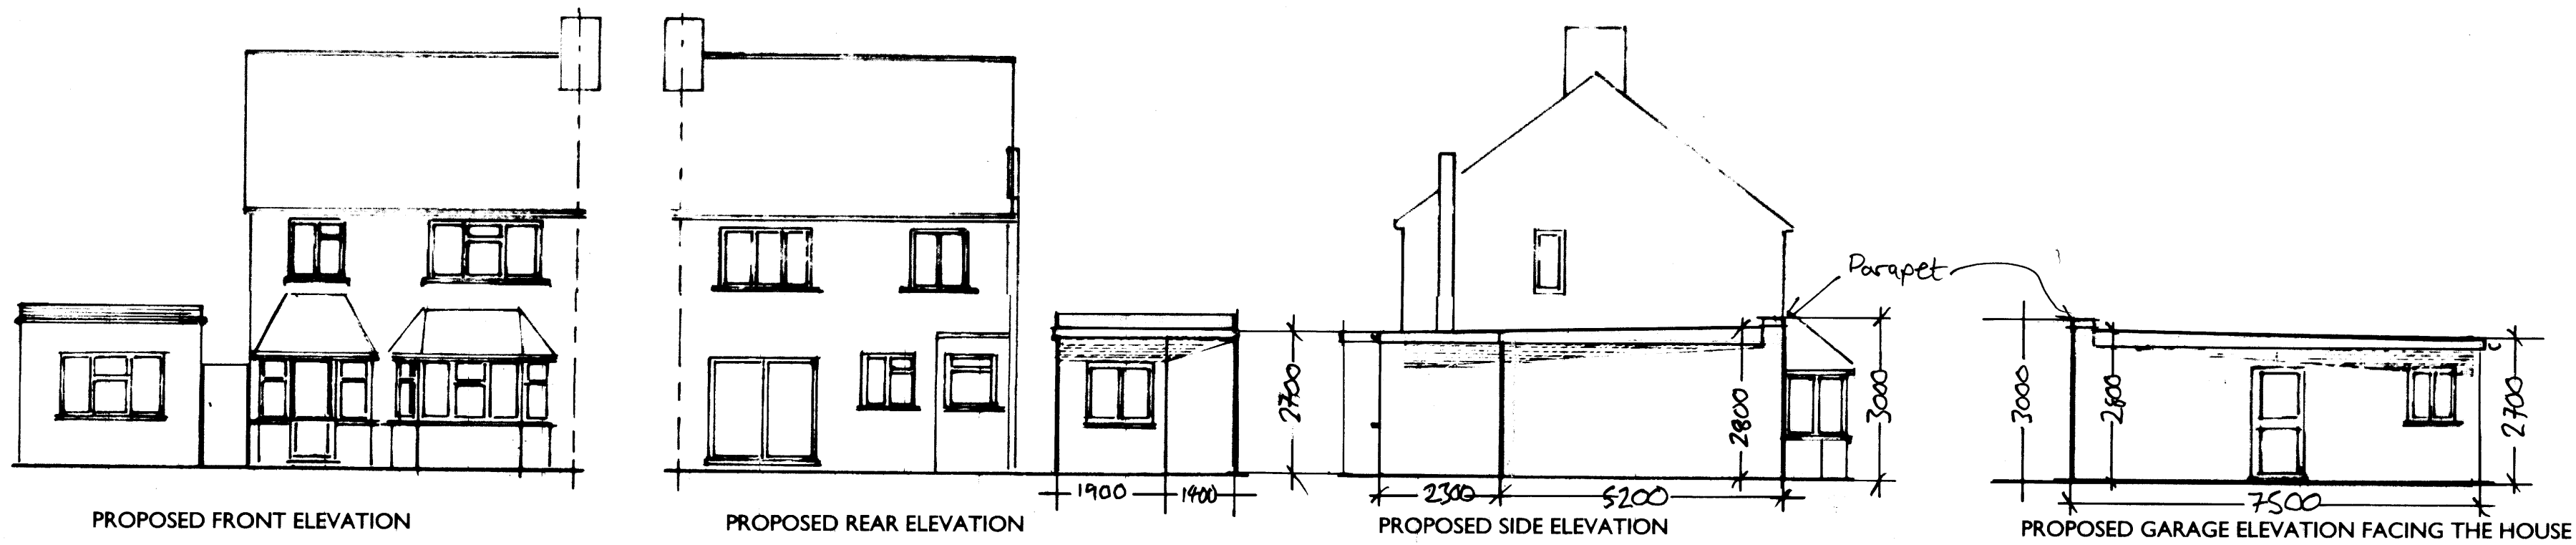


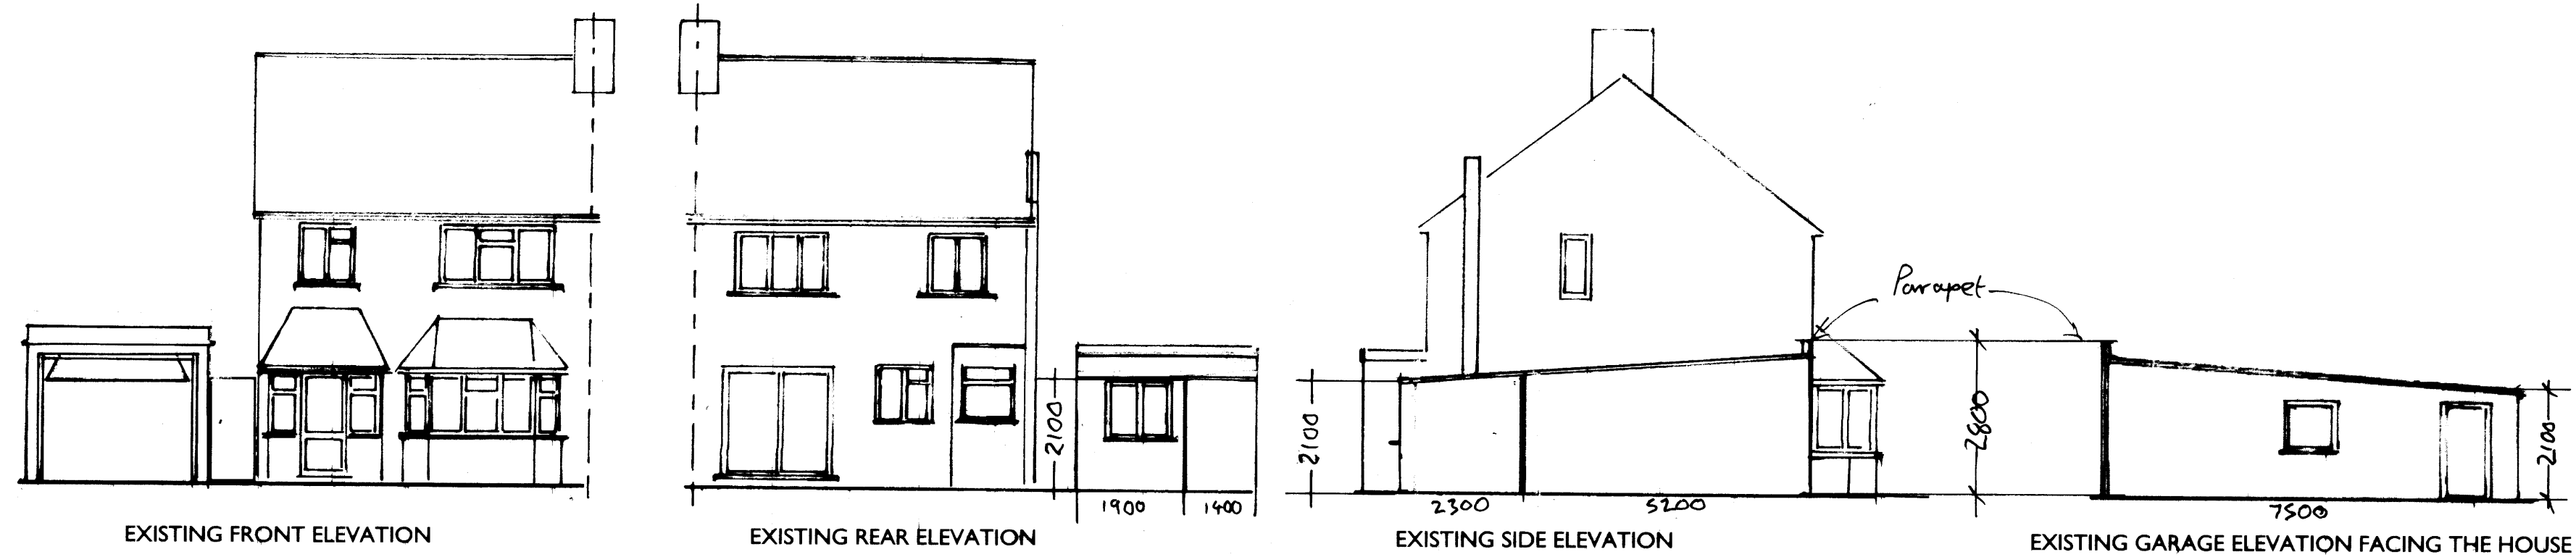

NOTE: All dimensions must be checked on site prior to commencement of works. Figured dimensions take precedence over dimensions scaled off of the drawing. Contractor to ensure that the materials specified are used, if alternatives are proposed, check with designer before proceeding. In any event all workmanship and materials must comply with approved document 7. Any discrepancies between the elevations and plans must be checked with designer before commencing work. The designer accepts no responsibility for works undertaken without full plans approval from building control.		
c	27/8/24	Elevation amendments
B	19/6/24	OFF ROAD PARKING CLARIFIED
A	10/6/24	CORRECTED 'PROPOSED' ELEVATIONS
	Date	Revisions
© copyright		
IDEA PLAN		
1 Forde Avenue, Bromley, Kent, BR1 3EU Telephone 020 8464 5147 mobile 07891 711237 www.idea-plan.co.uk email: info@idea-plan.co.uk		
Clients		
Natasha Catnott		
Job Title		
Increase in roof height and change of use of garage at 1 Masefield Road, Gravessend DA11 8EL		
Drawing Title		
Existing and proposed elevations, floor plans section and location		
Scale		
1:1250; 1:500; 1:100 and 1:50		
Date		
5 June 2024		
Drawing Number		Revision
MASI/ 2		c