



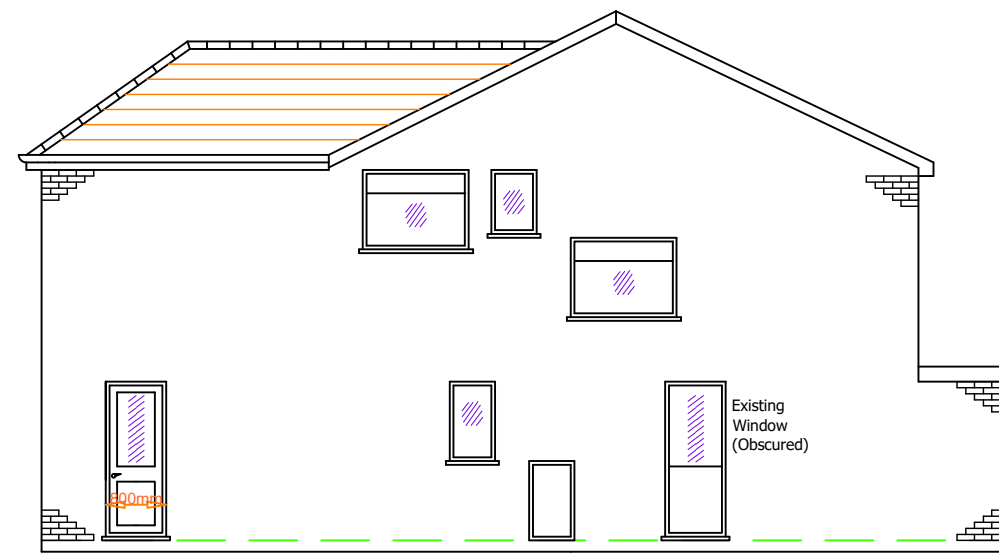

Existing Side (East) Elevation 1:100

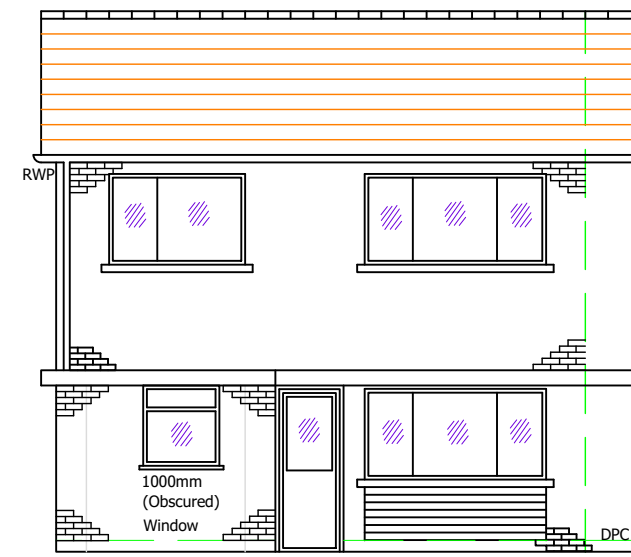


Existing Front (North) Elevation 1:100




Proposed Front (North) Elevation 1:100



Proposed Side (East) Elevation 1:100

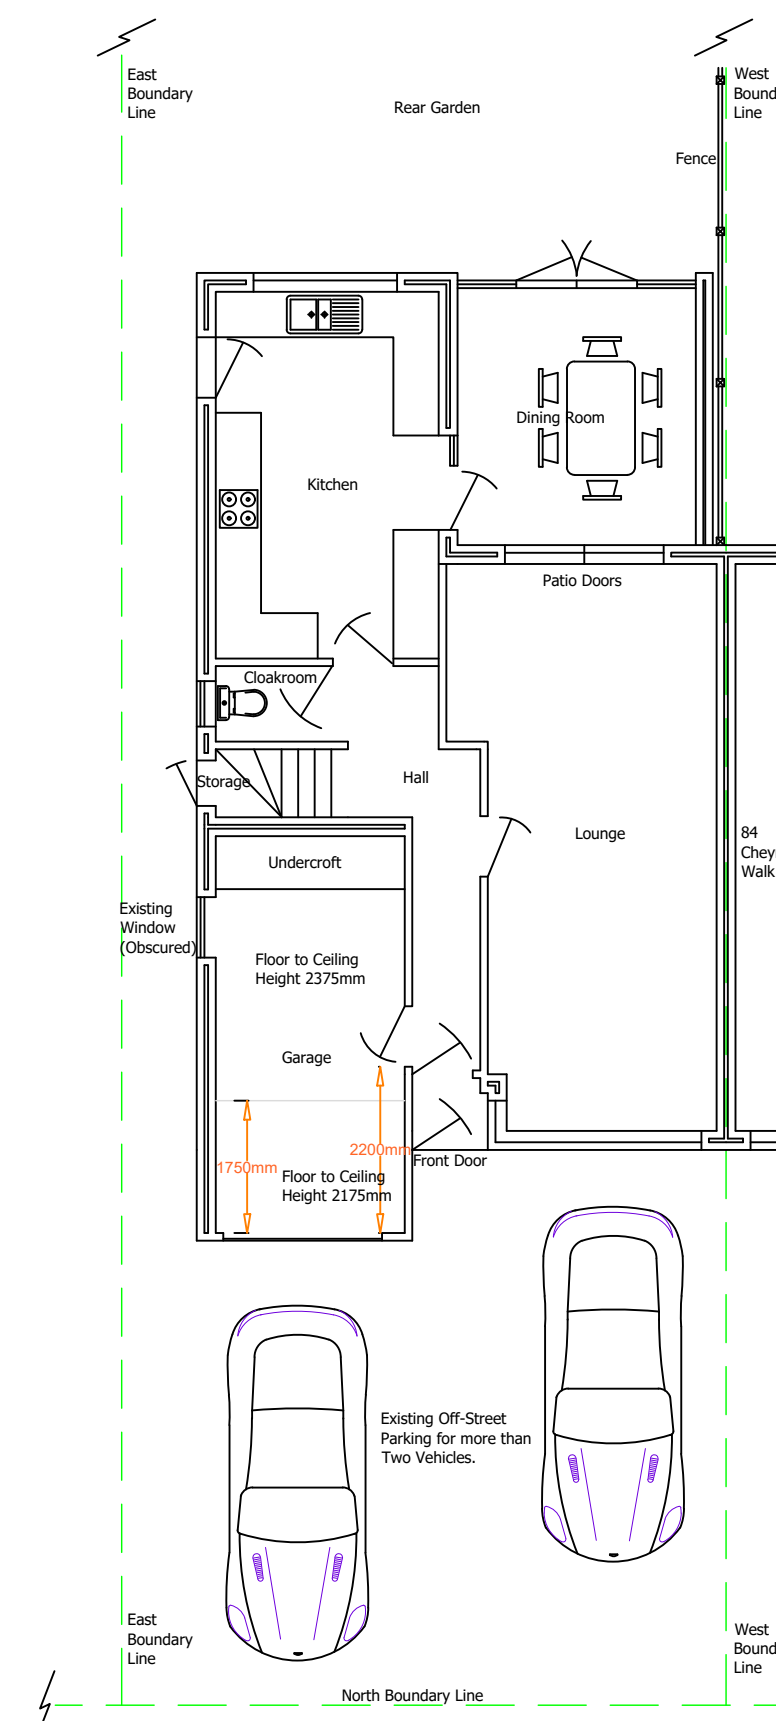

Existing Ground Floor Plan 1:100

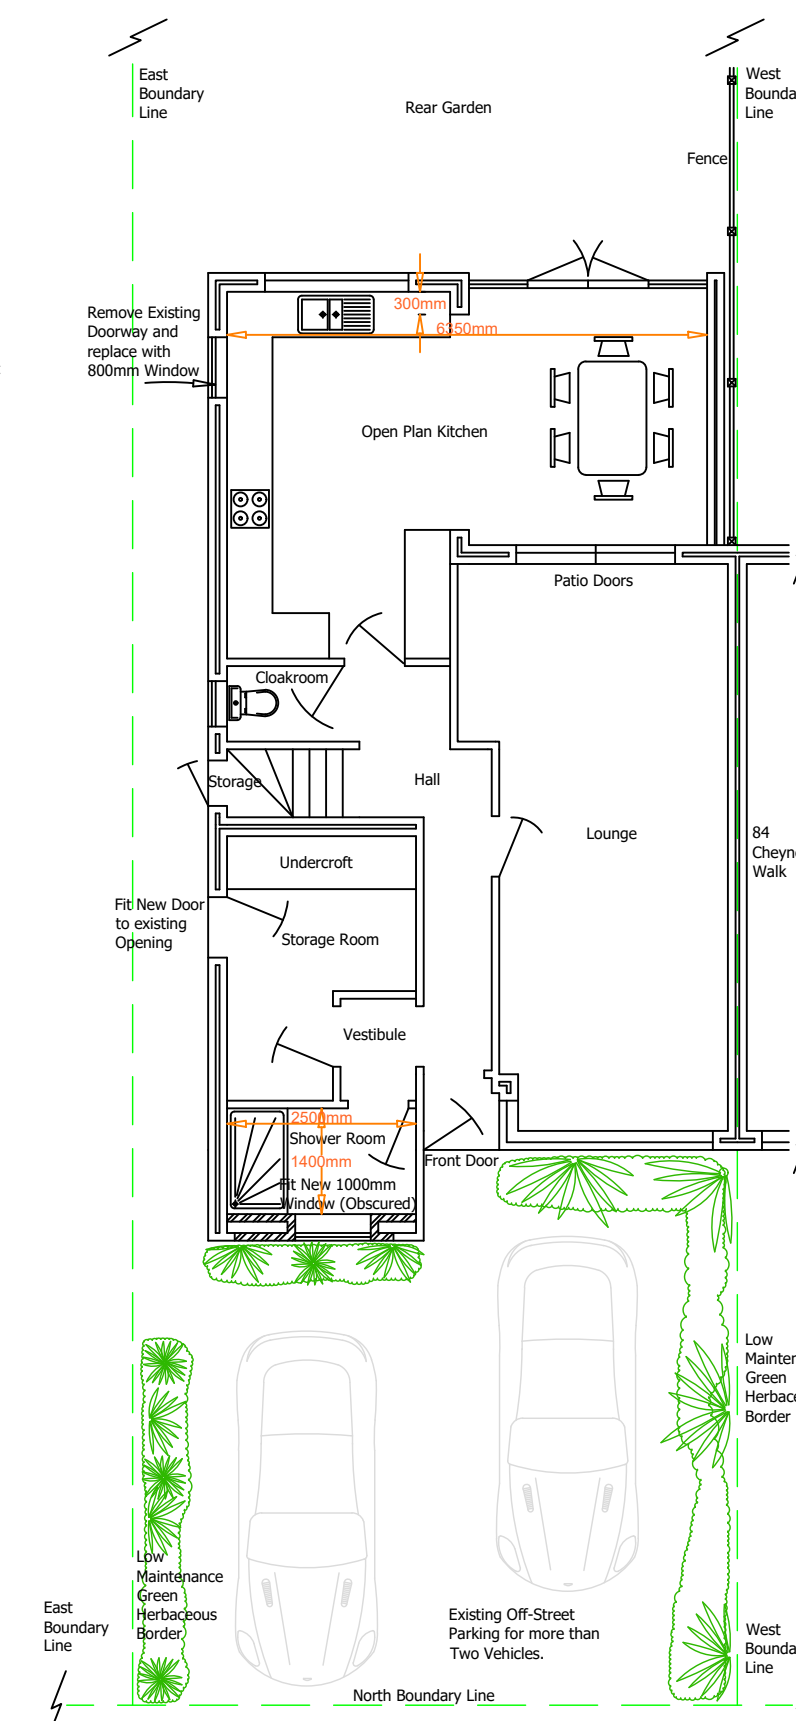

Proposed Ground Floor Plan 1:100

Conversion Chart

100mm	=	4"
0.5m	=	1ft 8"
1.0m	=	3ft 3"
1.5m	=	4ft 11"
2.0m	=	6ft 6"
2.5m	=	8ft 2"
3.0m	=	9ft 10"
3.5m	=	11ft 6"
4.0m	=	13ft
4.5m	=	14ft 8"
5.0m	=	16ft 4"
5.5m	=	18ft
6.0m	=	19ft 8"
6.5m	=	21ft 6"
7.0m	=	23ft
7.5m	=	24ft 8"
8.0m	=	26ft 3"

Important Note - Cavity Wall Insulation

Can be either 100mm thick or 150mm thick.
100mm thick insulation makes new extension
brick & Block walls a Total thickness of 300mm.
150mm thick insulation makes new extension
brick & Block walls a Total thickness of 350mm.
150mm thick Insulation Cavity Batts to be
(TP Dry-Therm) or 90-100mm Insulation thick Rigid
Interlocking Polyisocyanurate (PIR) Cavity Batts.


Planning Application Drawing

Design Notes,

Garage Conversion to form Shower room and
Store room.

Construction Notes

Before any Building work is to commence depending on the design of the existing traditional
trench foundations, and any existing slab foundations are to be excavated and examined to
determine their construction quality and depth, then the design of the new foundations can be
confirmed by the appointed Building Control Officer. These existing foundations may require
exposing at more than one location.
The dimensions on this drawing are for guidance only. The builder is to measure the actual
sizes on site before the commencement of work.
All building materials, components and workmanship is to be constructed in strict accordance
with the relevant British Standards and Approved Codes of Practice (ACOPs), and in strict
adherence to the building material manufactures recommended guidance and instructions.
Simon Vinall and Meopham Architectural Design accept no liability for the builders quotations,
quality of workmanship, and accuracy of any of the dimensions of the on-site construction.
Depending on Design the issuing of Party Wall notices maybe required. (1st June 2023)

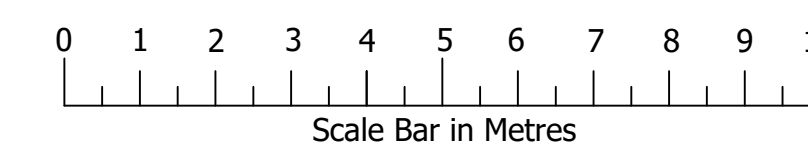

86 Cheyne Walk,
Meopham, Kent, DA13 0PG

Drawing No. MAD-490-07

Drawing Size A1

Date 8th May 2024

Meopham Architectural Design
Park House Gardens, Tunbridge Wells, TN4 0NQ
mob. 07940 888080 ~ office. 01892 539687
web www.madofmeopham.co.uk

mad
meopham
architectural
design
1998 - 2023
25 Years
Creative Solutions
Designed for Life

PROFESSIONAL
DESIGN &
PLANNING