





SIDE ELEVATION AS PROPOSED
(SCALE 1:50@A1)




FRONT ELEVATION AS PROPOSED
(SCALE 1:50@A1)

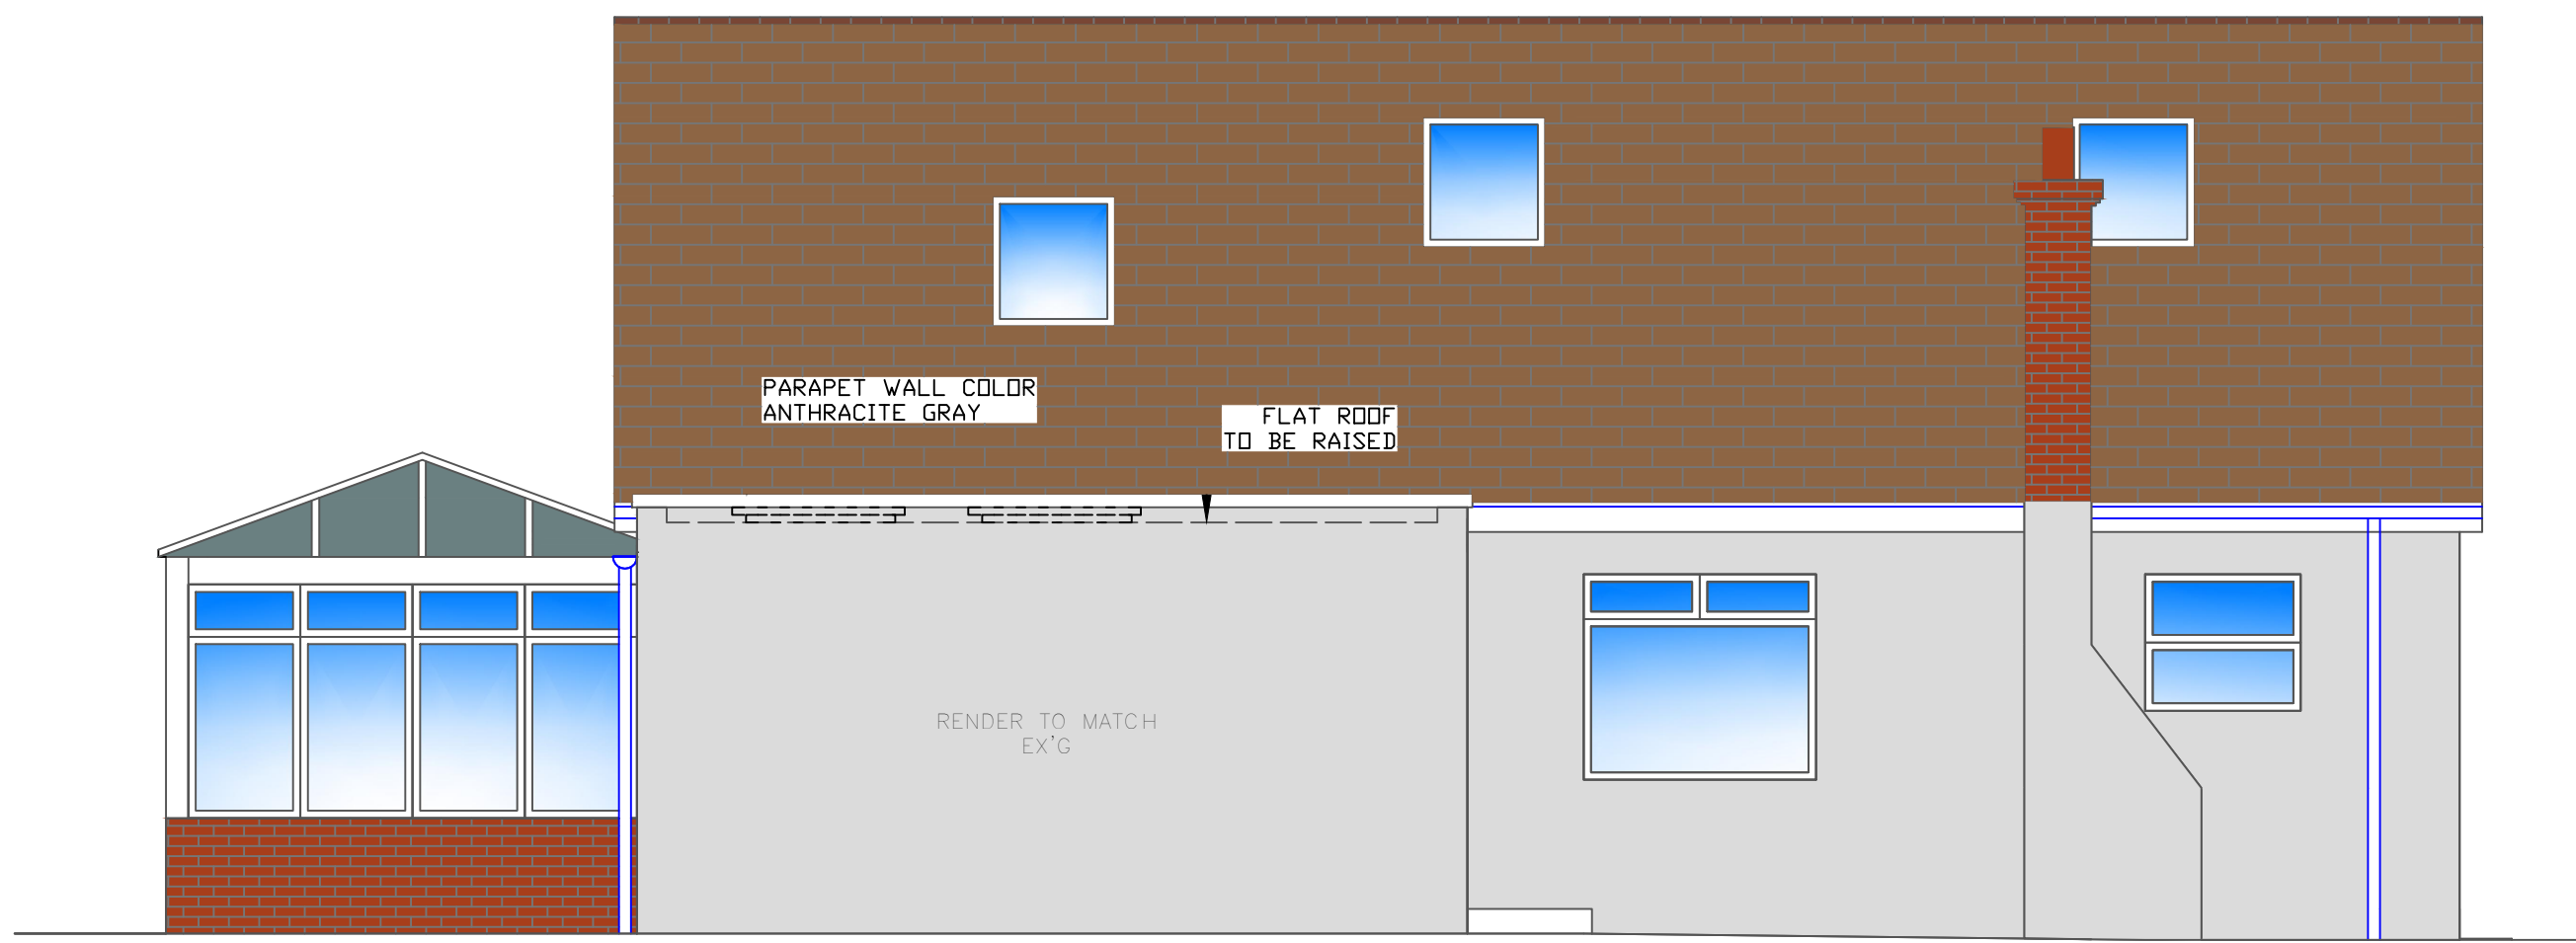


REAR ELEVATION AS PROPOSED
(SCALE 1:50@A1)

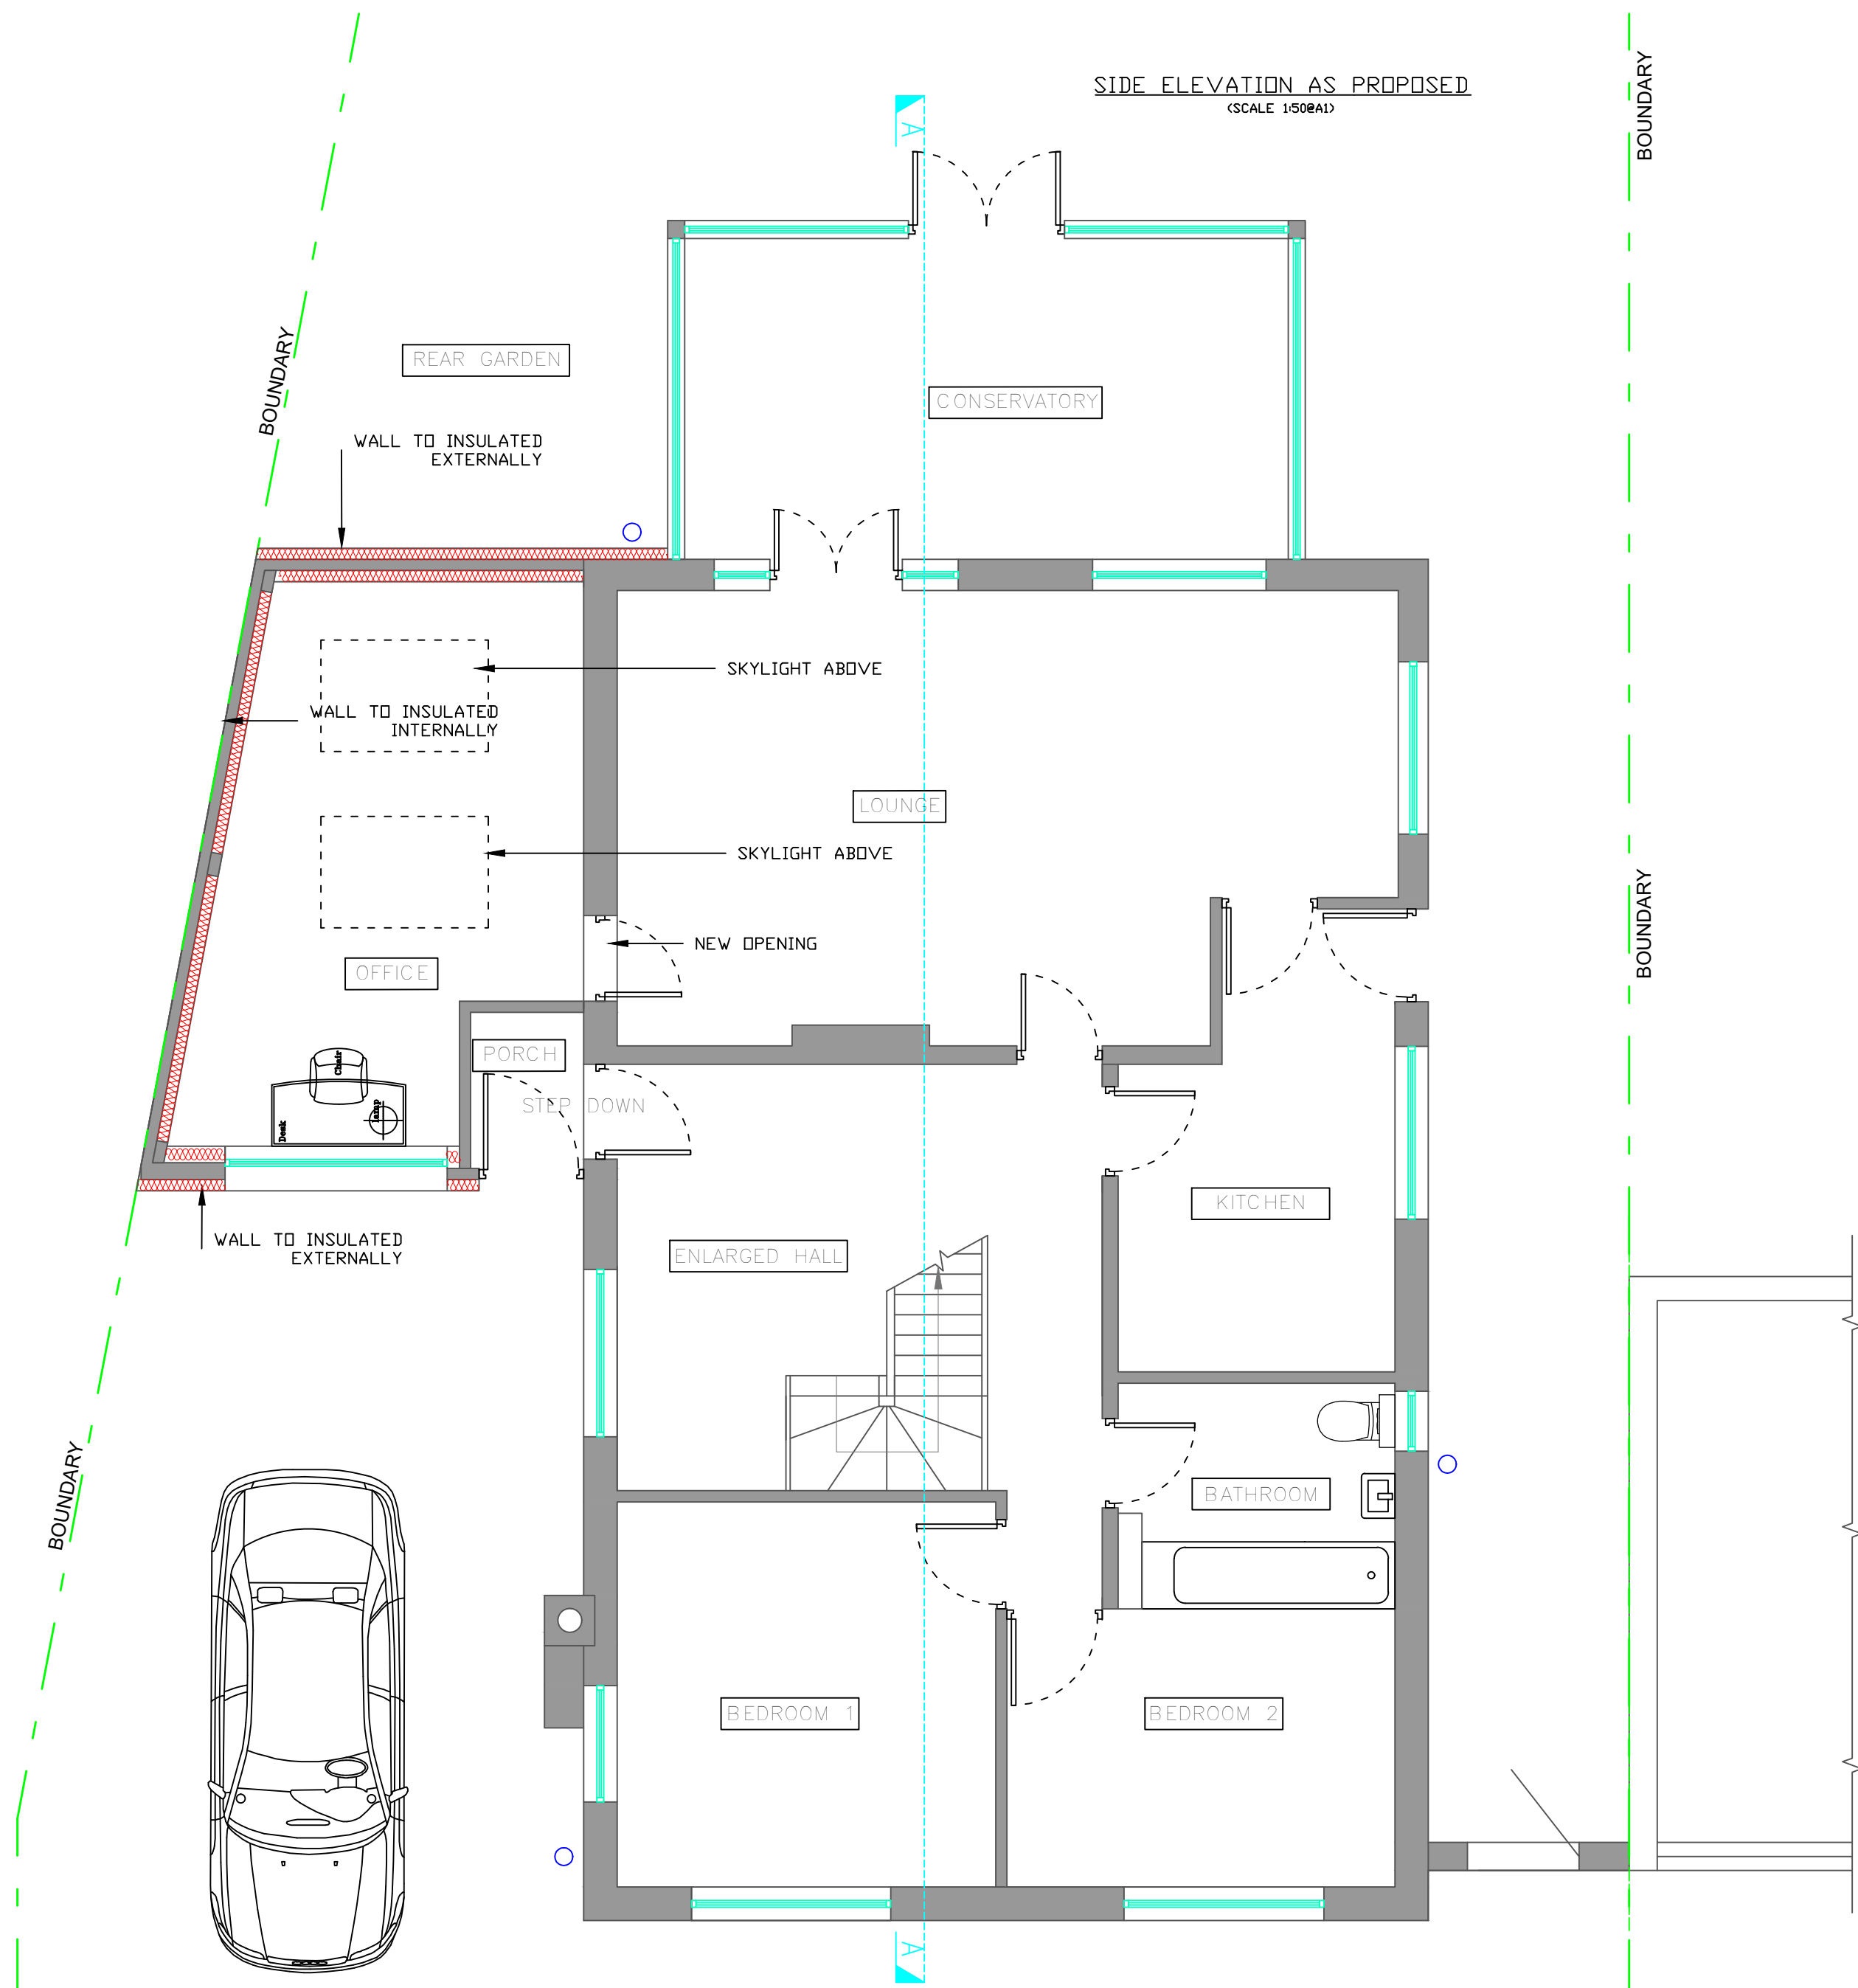

GROUND FLOOR PLAN AS PROPOSED
(SCALE 1:50@A1)

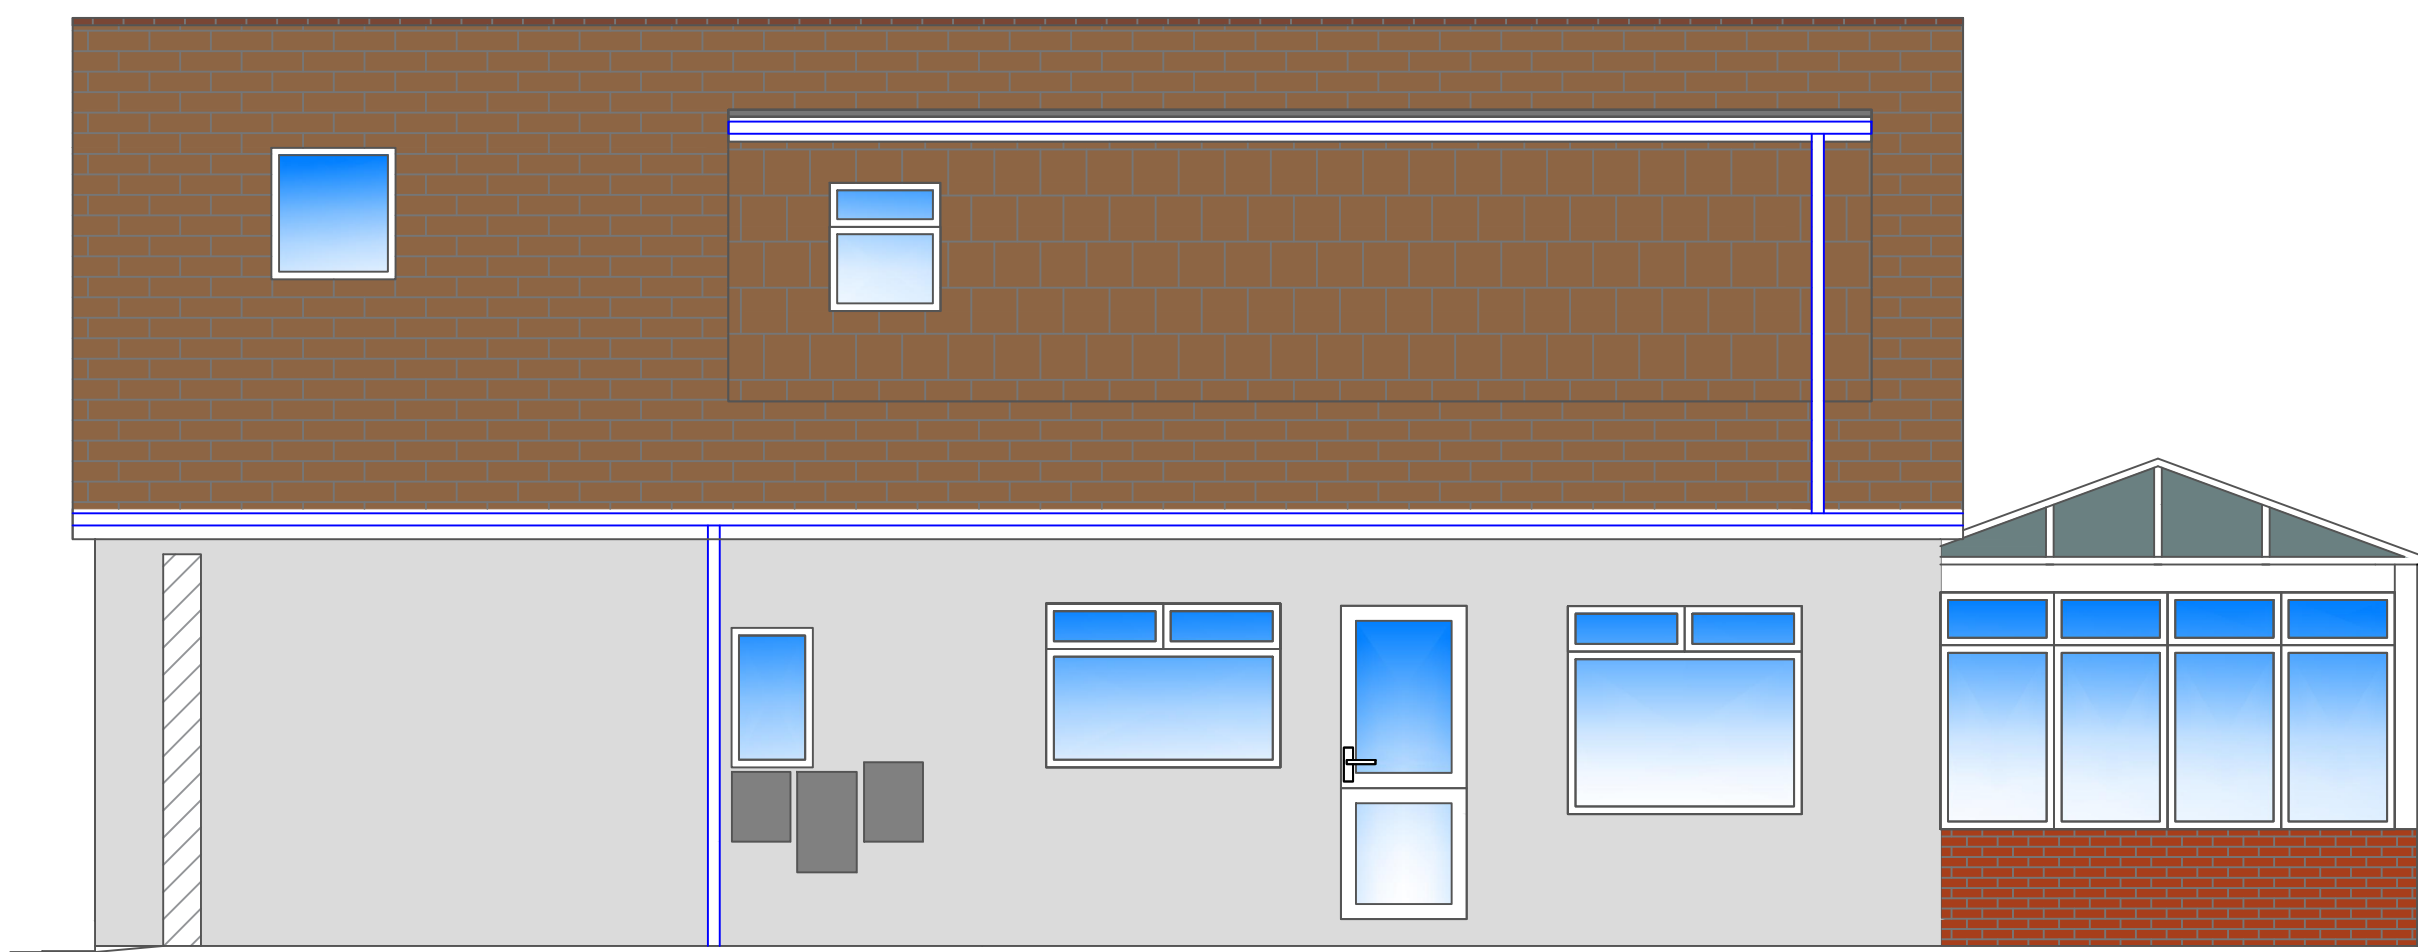

SIDE ELEVATION AS PROPOSED
(SCALE 1:50@A1)

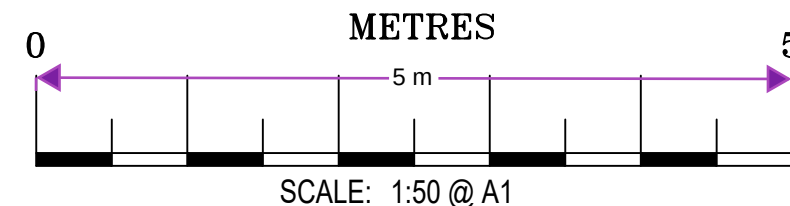

SCALE: 1:50 @ A1

THIS DRAWING IS THE PROPERTY OF
AR. DESIGN
AND MUST NOT BE COPIED OR REPRODUCED EXCEPT
WITH THEIR EXPRESS PERMISSION, NOR MAY THE DESIGN
OR ANY INFORMATION SHOWN THEREON
BE DISCLOSED TO ANY THIRD PARTY.
WE WILL NOT BE RESPONSIBLE FOR OTHER CONTRACTUAL
DIMENSIONS.
© THIS DRAWING IS COPYRIGHT

REV:	AMENDMENT:	BY:	DATE:

TITLE:
FRONT, REAR AND SIDE ELEVATIONS AS
PROPOSED

SITE ADDRESS:
66 MILTON HALL ROAD, DA12 1QW

JOB No. 20101 CLIENT: DMITRIJUS ZATURSKIS

SCALE: 1:50 @ A1 DWG SHEET: A02

DWG No. A02 REV: B

DRAWN BY: AR DATE: 29/03/2024

APPROVED BY: *** DATE: **/**/****

ARCHITECTURE,
PLANNING &
ENGINEERING
EMAIL: AR.DESIGN@CONSTRUCTION.GMAIL.COM
Tel: 074 2955-6396

