




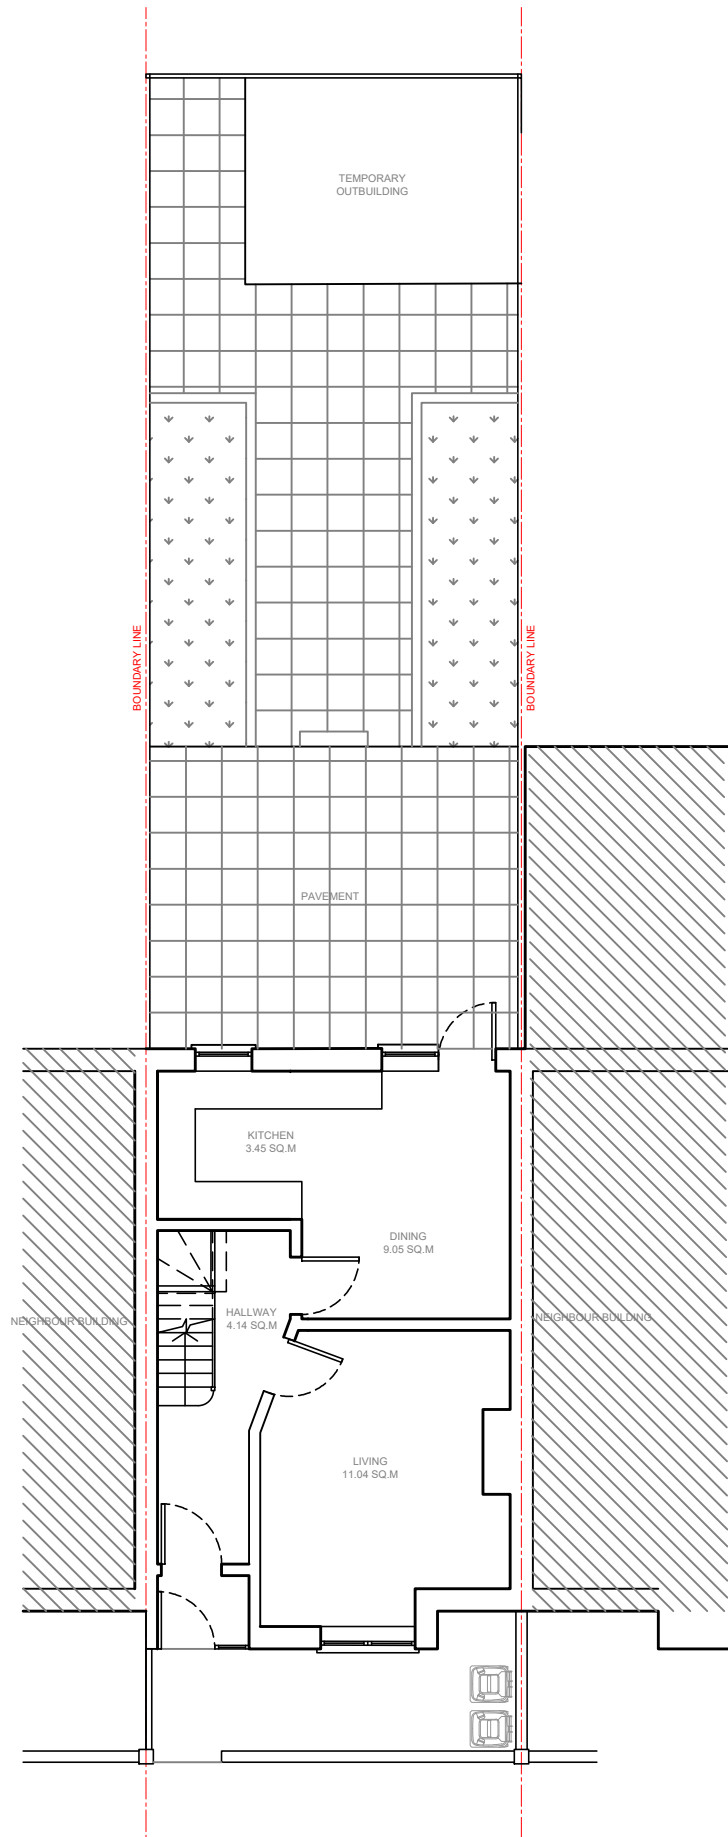


EXISTING GROUND FLOOR

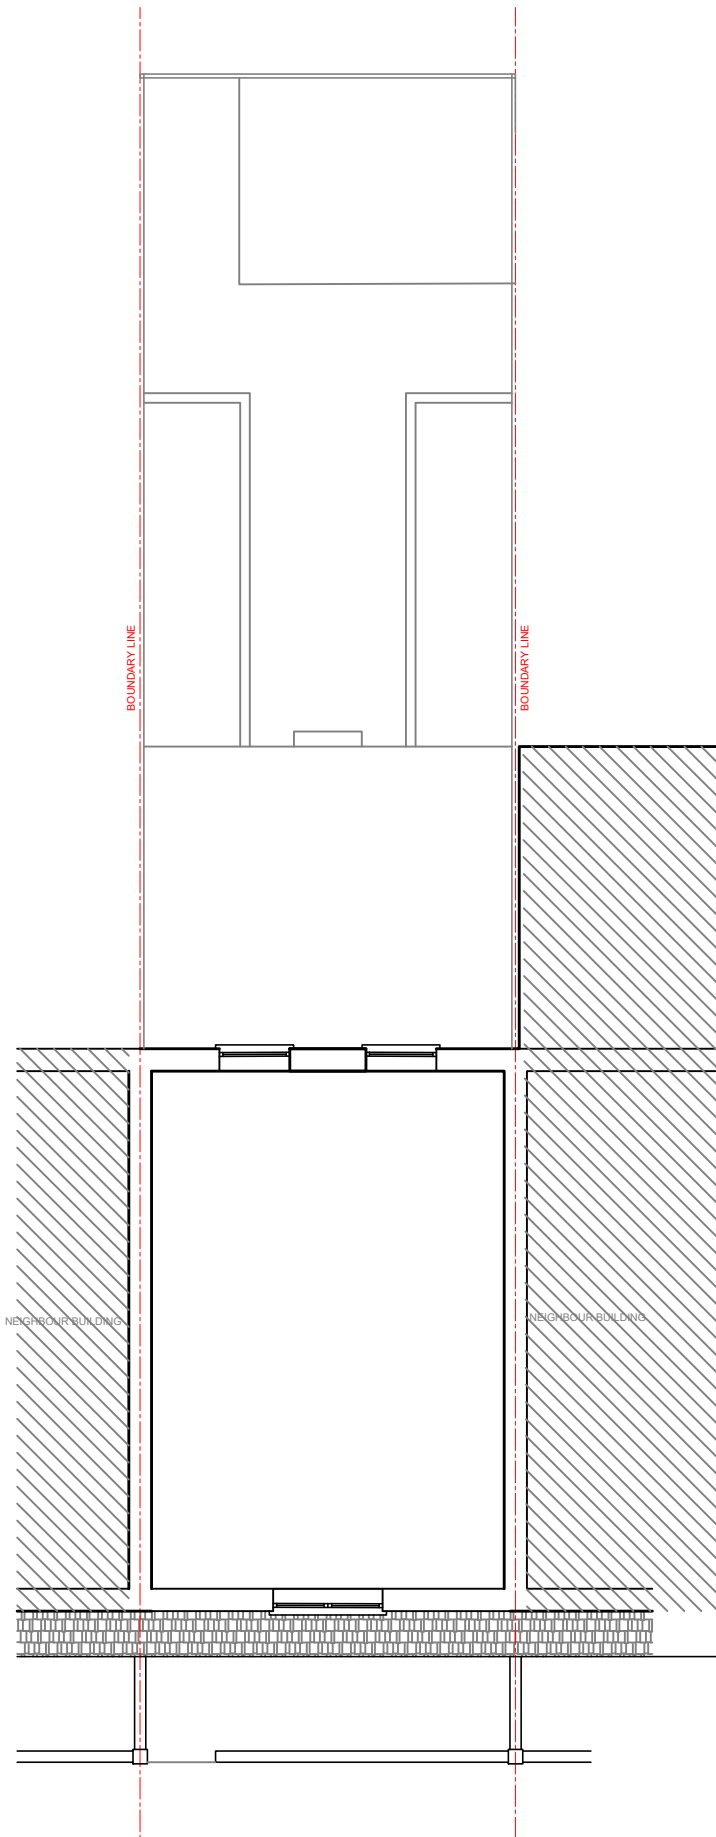

EXISTING FIRST FLOOR

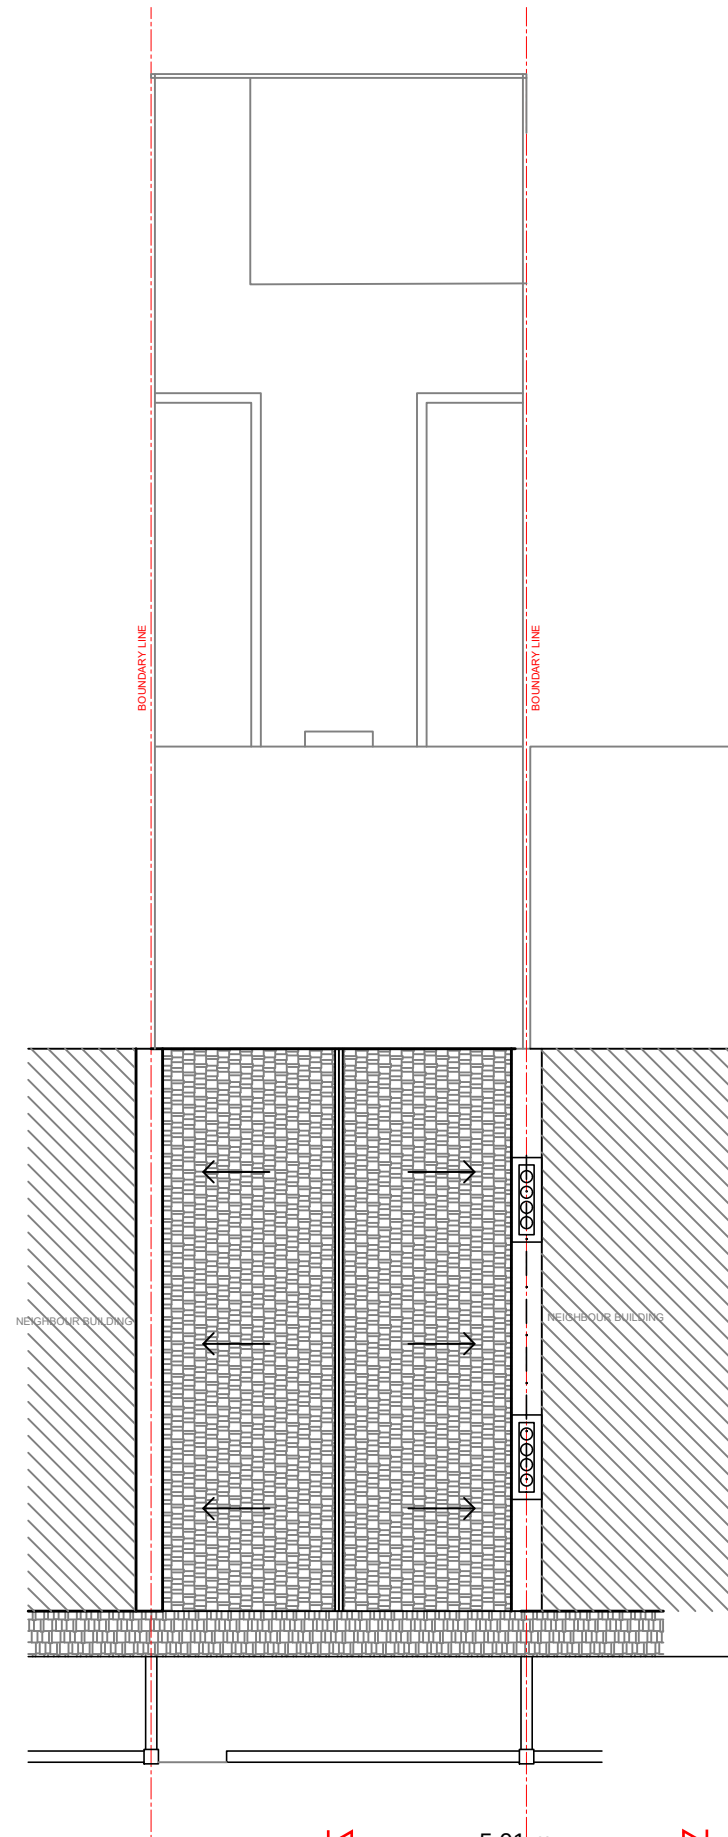

EXISTING ROOF

 

SCALE BAR 1:100

	FOR PLANNING		Key Plan  © G3JK copyright G3JK company proprietary. NOTE: All dimensions must be checked and confirmed on-site prior to commencement of construction and any inconsistencies to drawings discovered on site must be immediately brought to the attention of the project leader. do not scale this drawing.	Key Plan 	G3JK G3JK Architecture & Interiors 30 Wagtail Crescent CM17 0SQ Harlow t : 07943630969 m: 07943630969 email: jaiyakumarqdc@yahoo.com 	Project Name MR NIVETHITHAN KARUNANITHY 04 BURNABY ROAD GRAVESEND DA11 9JT	CLIENT NAME: MR NIVETHITHAN KARUNANITHY	Project No. 240508		
						Drawing Originator G3JK				
						Title EXISTING FLOOR PLAN	Checked By AM	Checked Date 08/05/2024	Drawn By MG	Drawn Date 08/05/2024
							Approved By AM	Approval Date 08/05/2024	Scale 1:50:100	Status A
				Reference / Drawing No. AR-2024-1001		Version 1.0				