




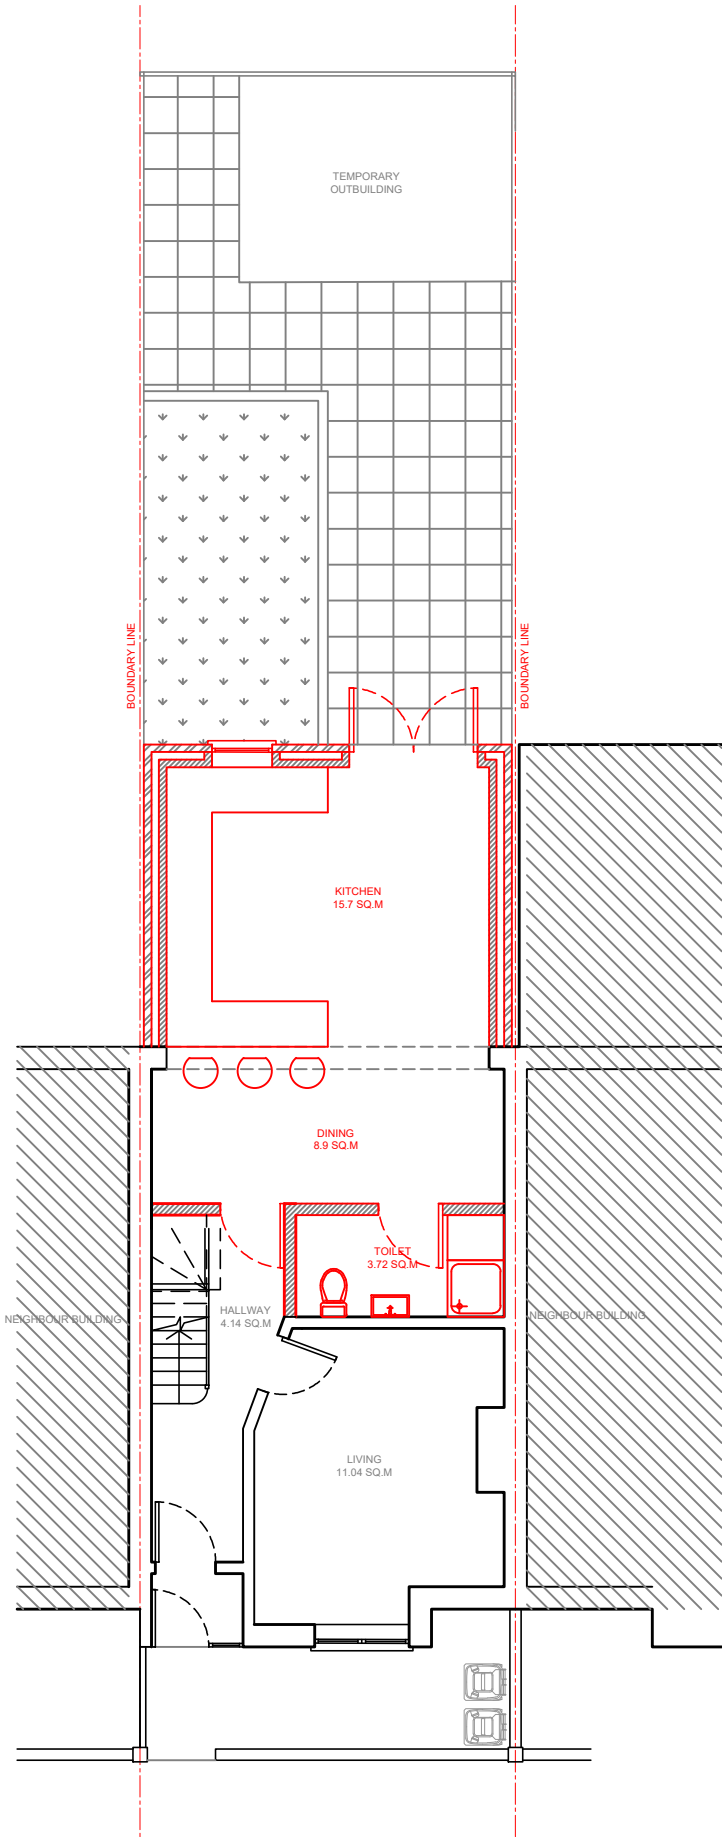


PROPOSED GROUND FLOOR

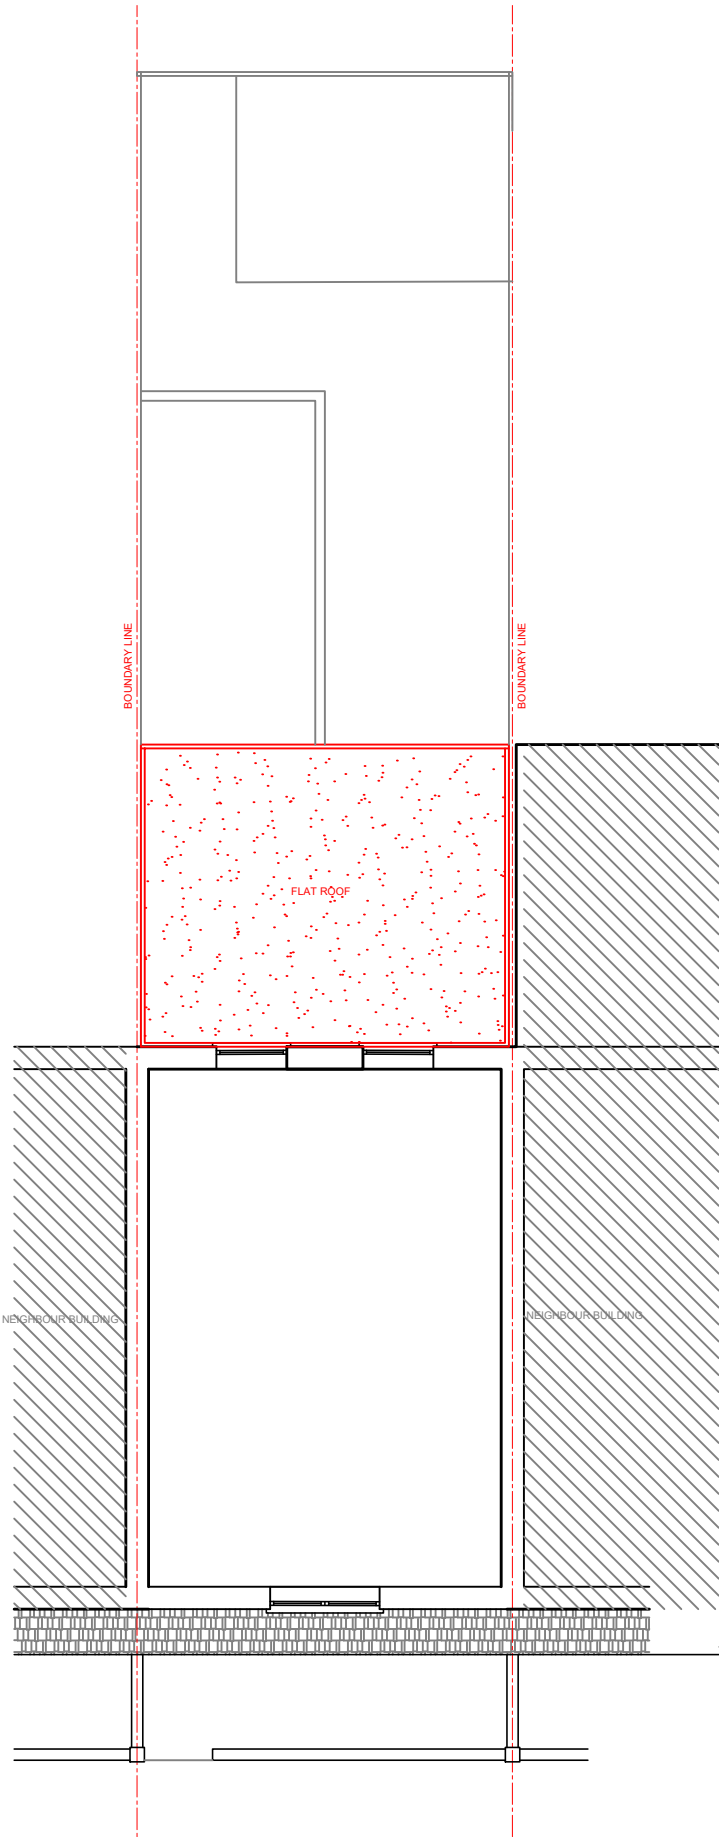

PROPOSED FIRST FLOOR

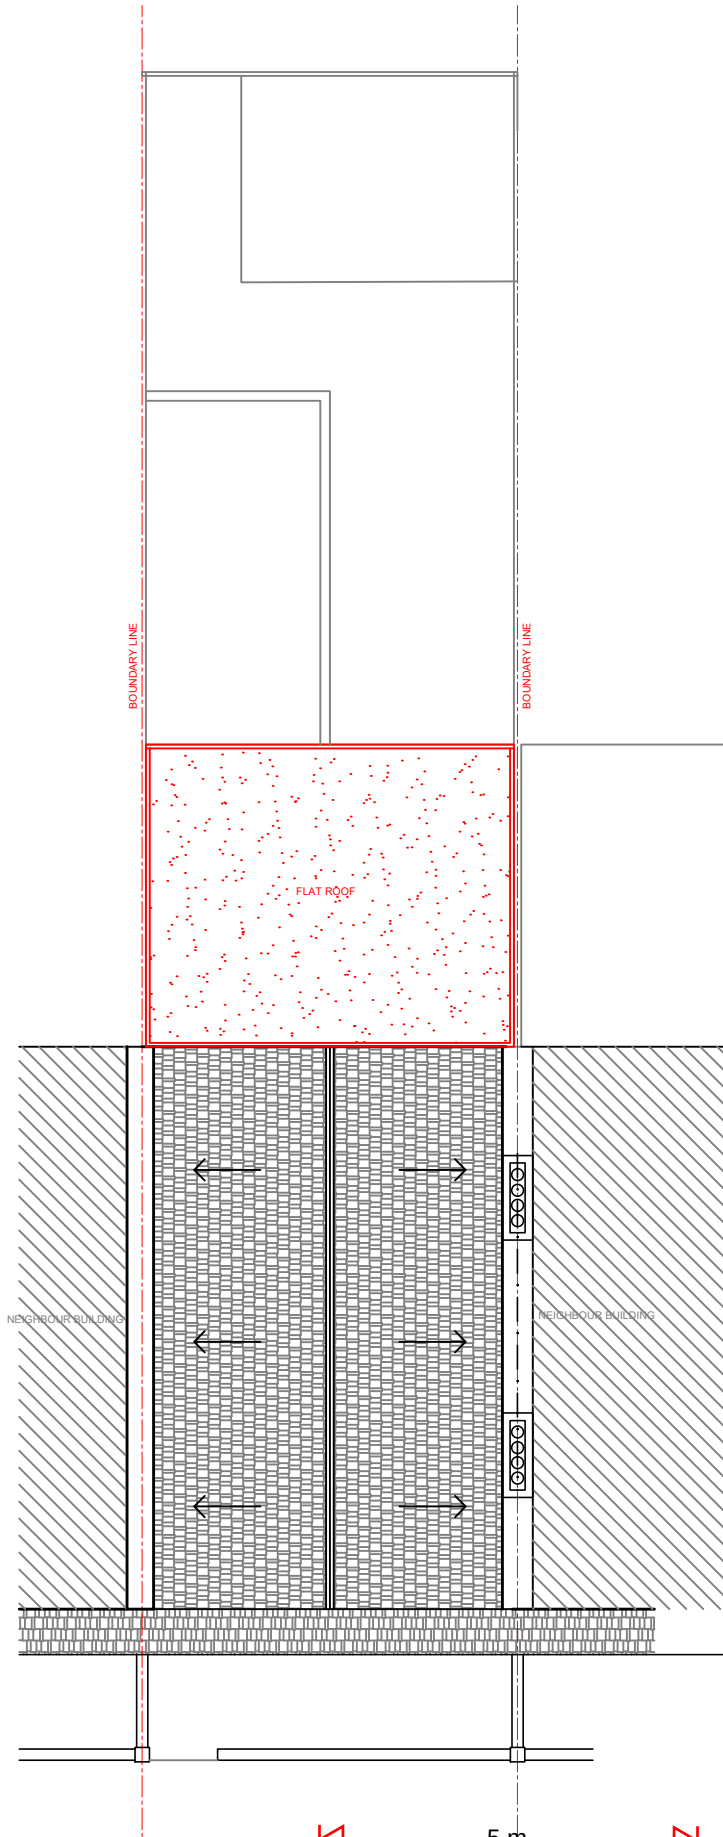

PROPOSED ROOF

 

SCALE BAR 1:100

FOR PLANNING

© G3JK copyright  
G3JK company proprietary.  
NOTE: All dimensions must be checked and confirmed on-site prior to commencement of construction and any inconsistencies to drawings discovered on site must be immediately brought to the attention of the project leader, do not scale this drawing.

Key Plan



|     |            |                     |     |     |     |
|-----|------------|---------------------|-----|-----|-----|
| 1.0 | 08/05/2024 | Issued for Planning | MG  | AM  | AM  |
| Ver | Date       | Version Description | Drm | Chk | App |

G3JK

G3JK Architecture & Interiors  
30 Wagtail Crescent  
CM17 0SQ  
Harlow  
t: 07943630969  
m: 07943630969  
email: jaiyakumarqdc@yahoo.com



Project Name  
MR NIVETHITHAN KARUNANITHY  
04 BURNABY ROAD  
GRAVESEND  
DA11 9JT

File  
PROPOSED FLOOR PLAN

CLIENT NAME:  
MR NIVETHITHAN KARUNANITHY

Drawing Originator  
G3JK

|                   |                             |                   |                          |
|-------------------|-----------------------------|-------------------|--------------------------|
| Checked By<br>AM  | Checked Date<br>08/05/2024  | Drawn By<br>MG    | Drawn Date<br>08/05/2024 |
| Approved By<br>AM | Approval Date<br>08/05/2024 | Scale<br>1:50:100 | Status<br>A              |

Reference / Drawing No.

AR-2024-1002

Version  
1.0