




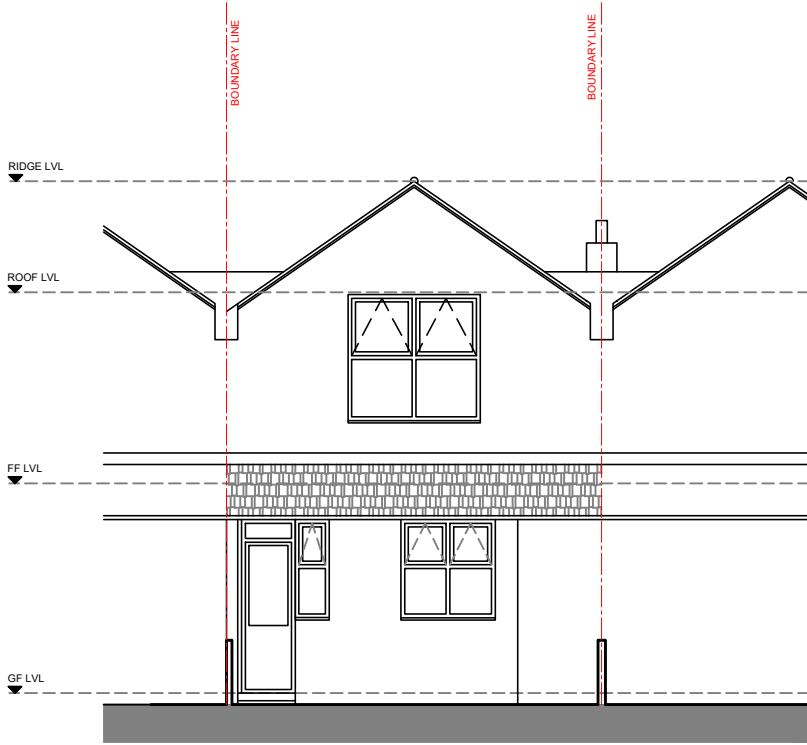


EXISTING FRONT ELEVATION

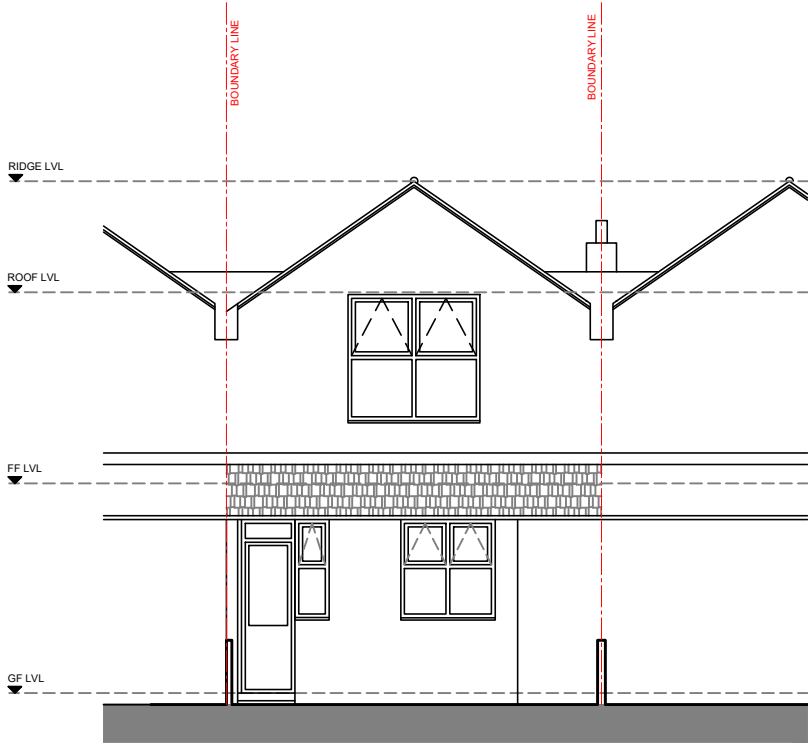


PROPOSED FRONT ELEVATION

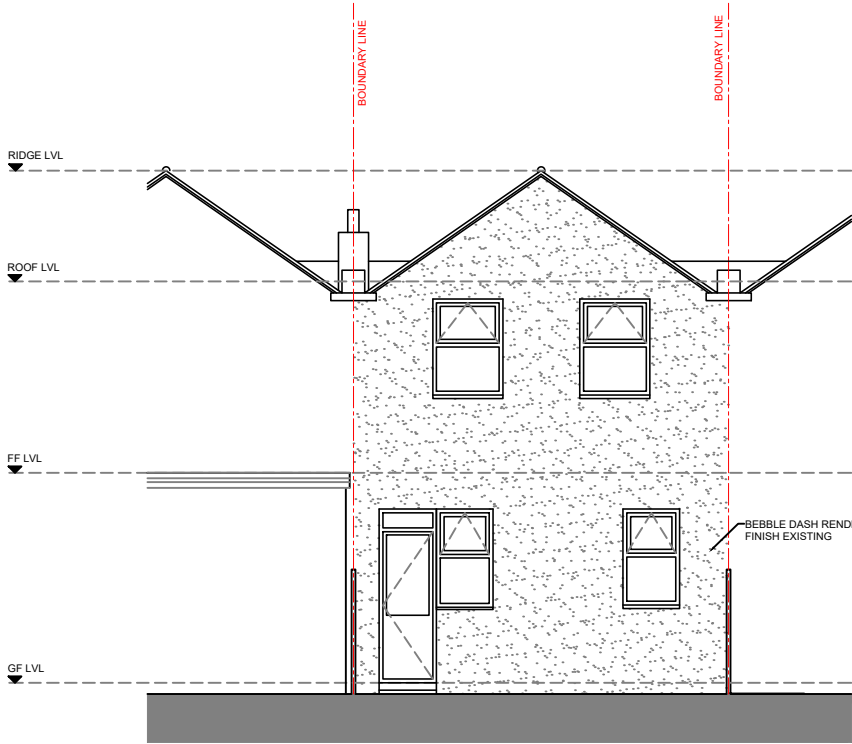

EXISTING REAR ELEVATION

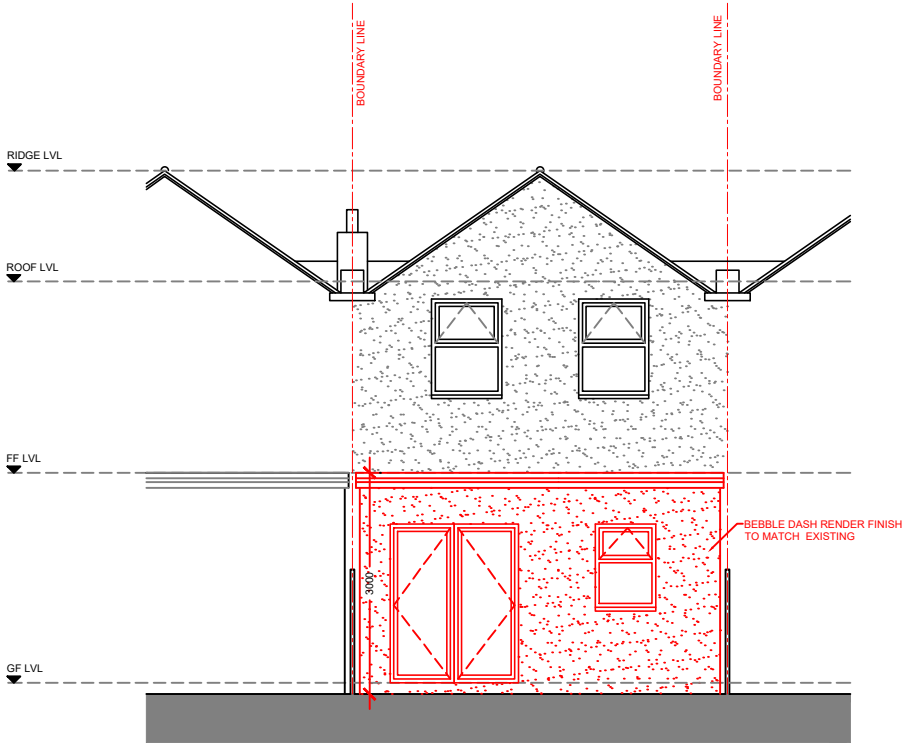

PROPOSED REAR ELEVATION

 

FOR PLANNING

© G3JK copyright G3JK company proprietary. NOTE: All dimensions must be checked and confirmed on-site prior to commencement of construction and any inconsistencies to drawings discovered on site must be immediately brought to the attention of the project leader. do not scale this drawing.

Key Plan

1.0	08/05/2024	Issued for Planning	MG	AM	AM
Ver	Date	Version Description	Dwn	Chk	App

G3JK
G3JK Architecture & Interiors 30 Wagtail Crescent CM17 0SQ Harlow t: 07943630969 m: 07943630969 email: jaiyakumarqdc@yahoo.com

Project Name MR NIVETHITHAN KARUNANITHY 04 BURNABY ROAD GRAVESEND DA11 9JT
File EXISTING & PROPOSED ELEVATION

CLIENT NAME: MR NIVETHITHAN KARUNANITHY	Project No. 240508
Drawing Originator G3JK	Drawn Date 08/05/2024
Checked By AM	Checked Date 08/05/2024
Approved By AM	Approval Date 08/05/2024
Scale 1:50:100	Status A
Reference / Drawing No. AR-2024-1003	Version 1.0