




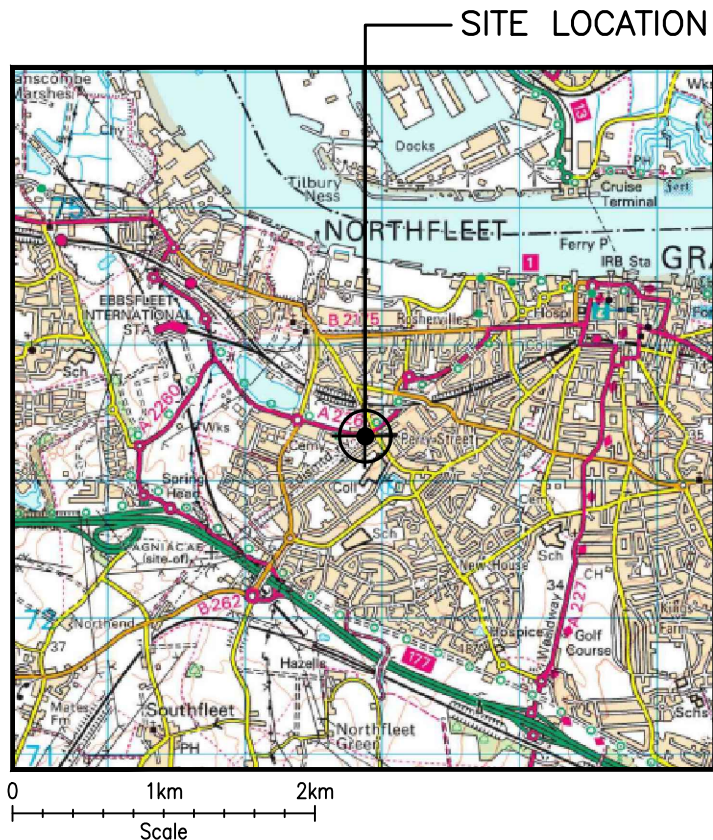

SITE LOCATION
(Scale 1:50000)
Ordnance Survey map extract
based upon Landranger map series
with the permission of the controller of
Her Majesty's Stationery Office
Licence No. 100022432
Crown copyright.

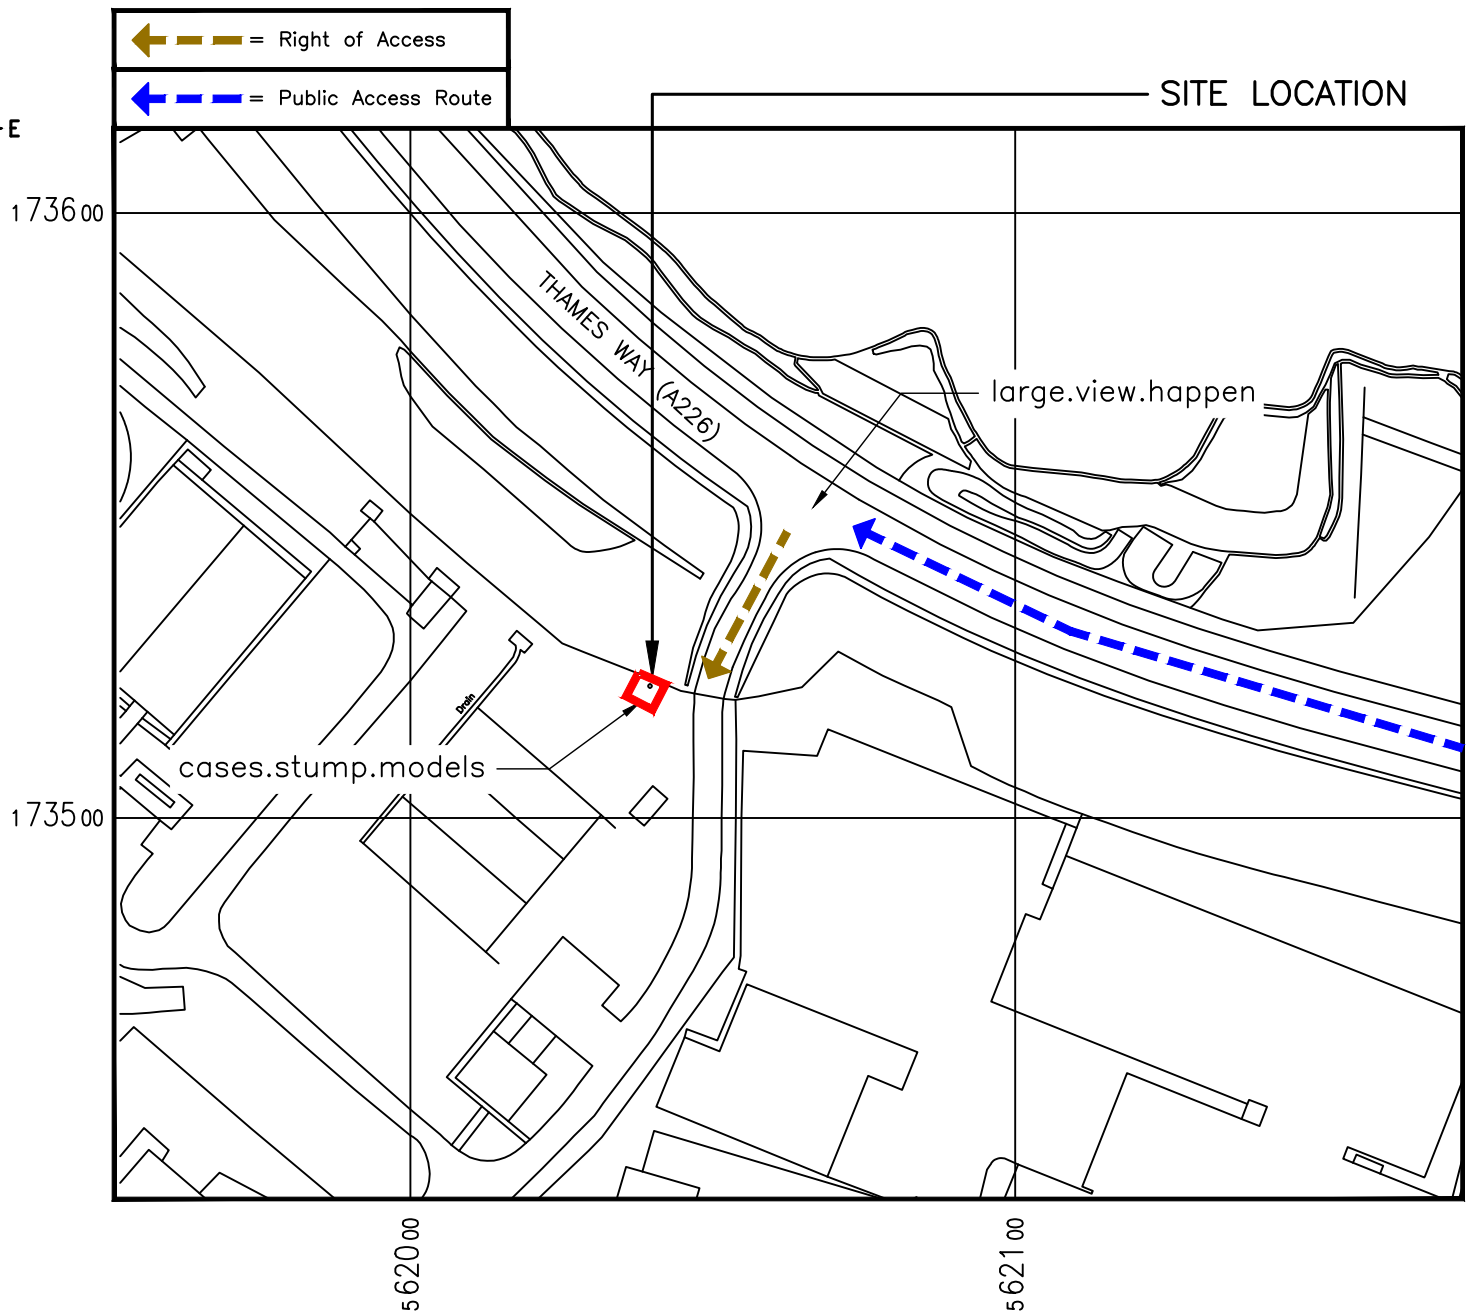

SITE PHOTOGRAPH

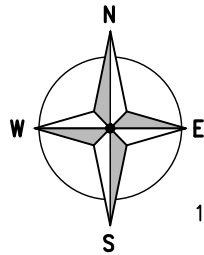

DETAILED SITE LOCATION
(Scale 1:1250)
Based upon Ordnance Survey map extract
with the permission of the Controller of
Her Majesty's Stationery Office.
Crown copyright.
Licence No. 100022432

ALL DIMENSIONS ARE IN mm UNLESS NOTED OTHERWISE

N.G.R E:562040 N: 173520

DIRECTIONS TO SITE:

FROM THE DARTFORD TOLL, TAKE THE A206 AT JUNCTION 2A TOWARDS GREENHITHE. STAY ON THE A206 UNTIL THE A226 IS REACHED, HEADING TOWARDS SWANSCOMBE, PASSING MANOR WAY BUSINESS PARK ON YOUR LEFT. AT THE NEXT MAJOR ROUNDABOUT TURN RIGHT TOWARDS EBBSFLEET STATION. STAY ON THE A226 PAST THE STATION AND THE WATER TREATMENT WORKS ARE APPROX 500m ON THE LEFT.

2A	Issued for Approval	WHP	CS	29/04/24
REV	MODIFICATION	BY	CH	DATE



WHP Telecoms Ltd
Faraday Court, 401 Faraday Street
Birchwood Park
Warrington WA3 6GA

Tel: 01925 424100 Fax: 01925 424101
e-mail: info@whptelecoms.com



Cell Name	Opt.
NORTHFLEET WTW	—

Cell ID No					
CSID	ACT	✓	VF	—	VMO2
137769	26		37177		—
✓ TM Cell ID	—		N/A	—	N/A
17538			—		—

Site Address / Contact Details	
NORTHFLEET WASTEWATER TREATMENT WORKS THAMES WAY GRAVESEND KENT DALL 8HN	


Drawing Title:	SITE LOCATION MAPS
----------------	--------------------

Purpose of issue:	PLANNING	Dwg Rev:
-------------------	----------	----------

Drawing Number:	100	2A
-----------------	-----	----

Surveyed By:	Original Sheet Size:	Pack Issue:
WHP	A3	

Drawn:	Date:	Checked:	Date:	2A
WHP	29/04/24	CS	29/04/24	

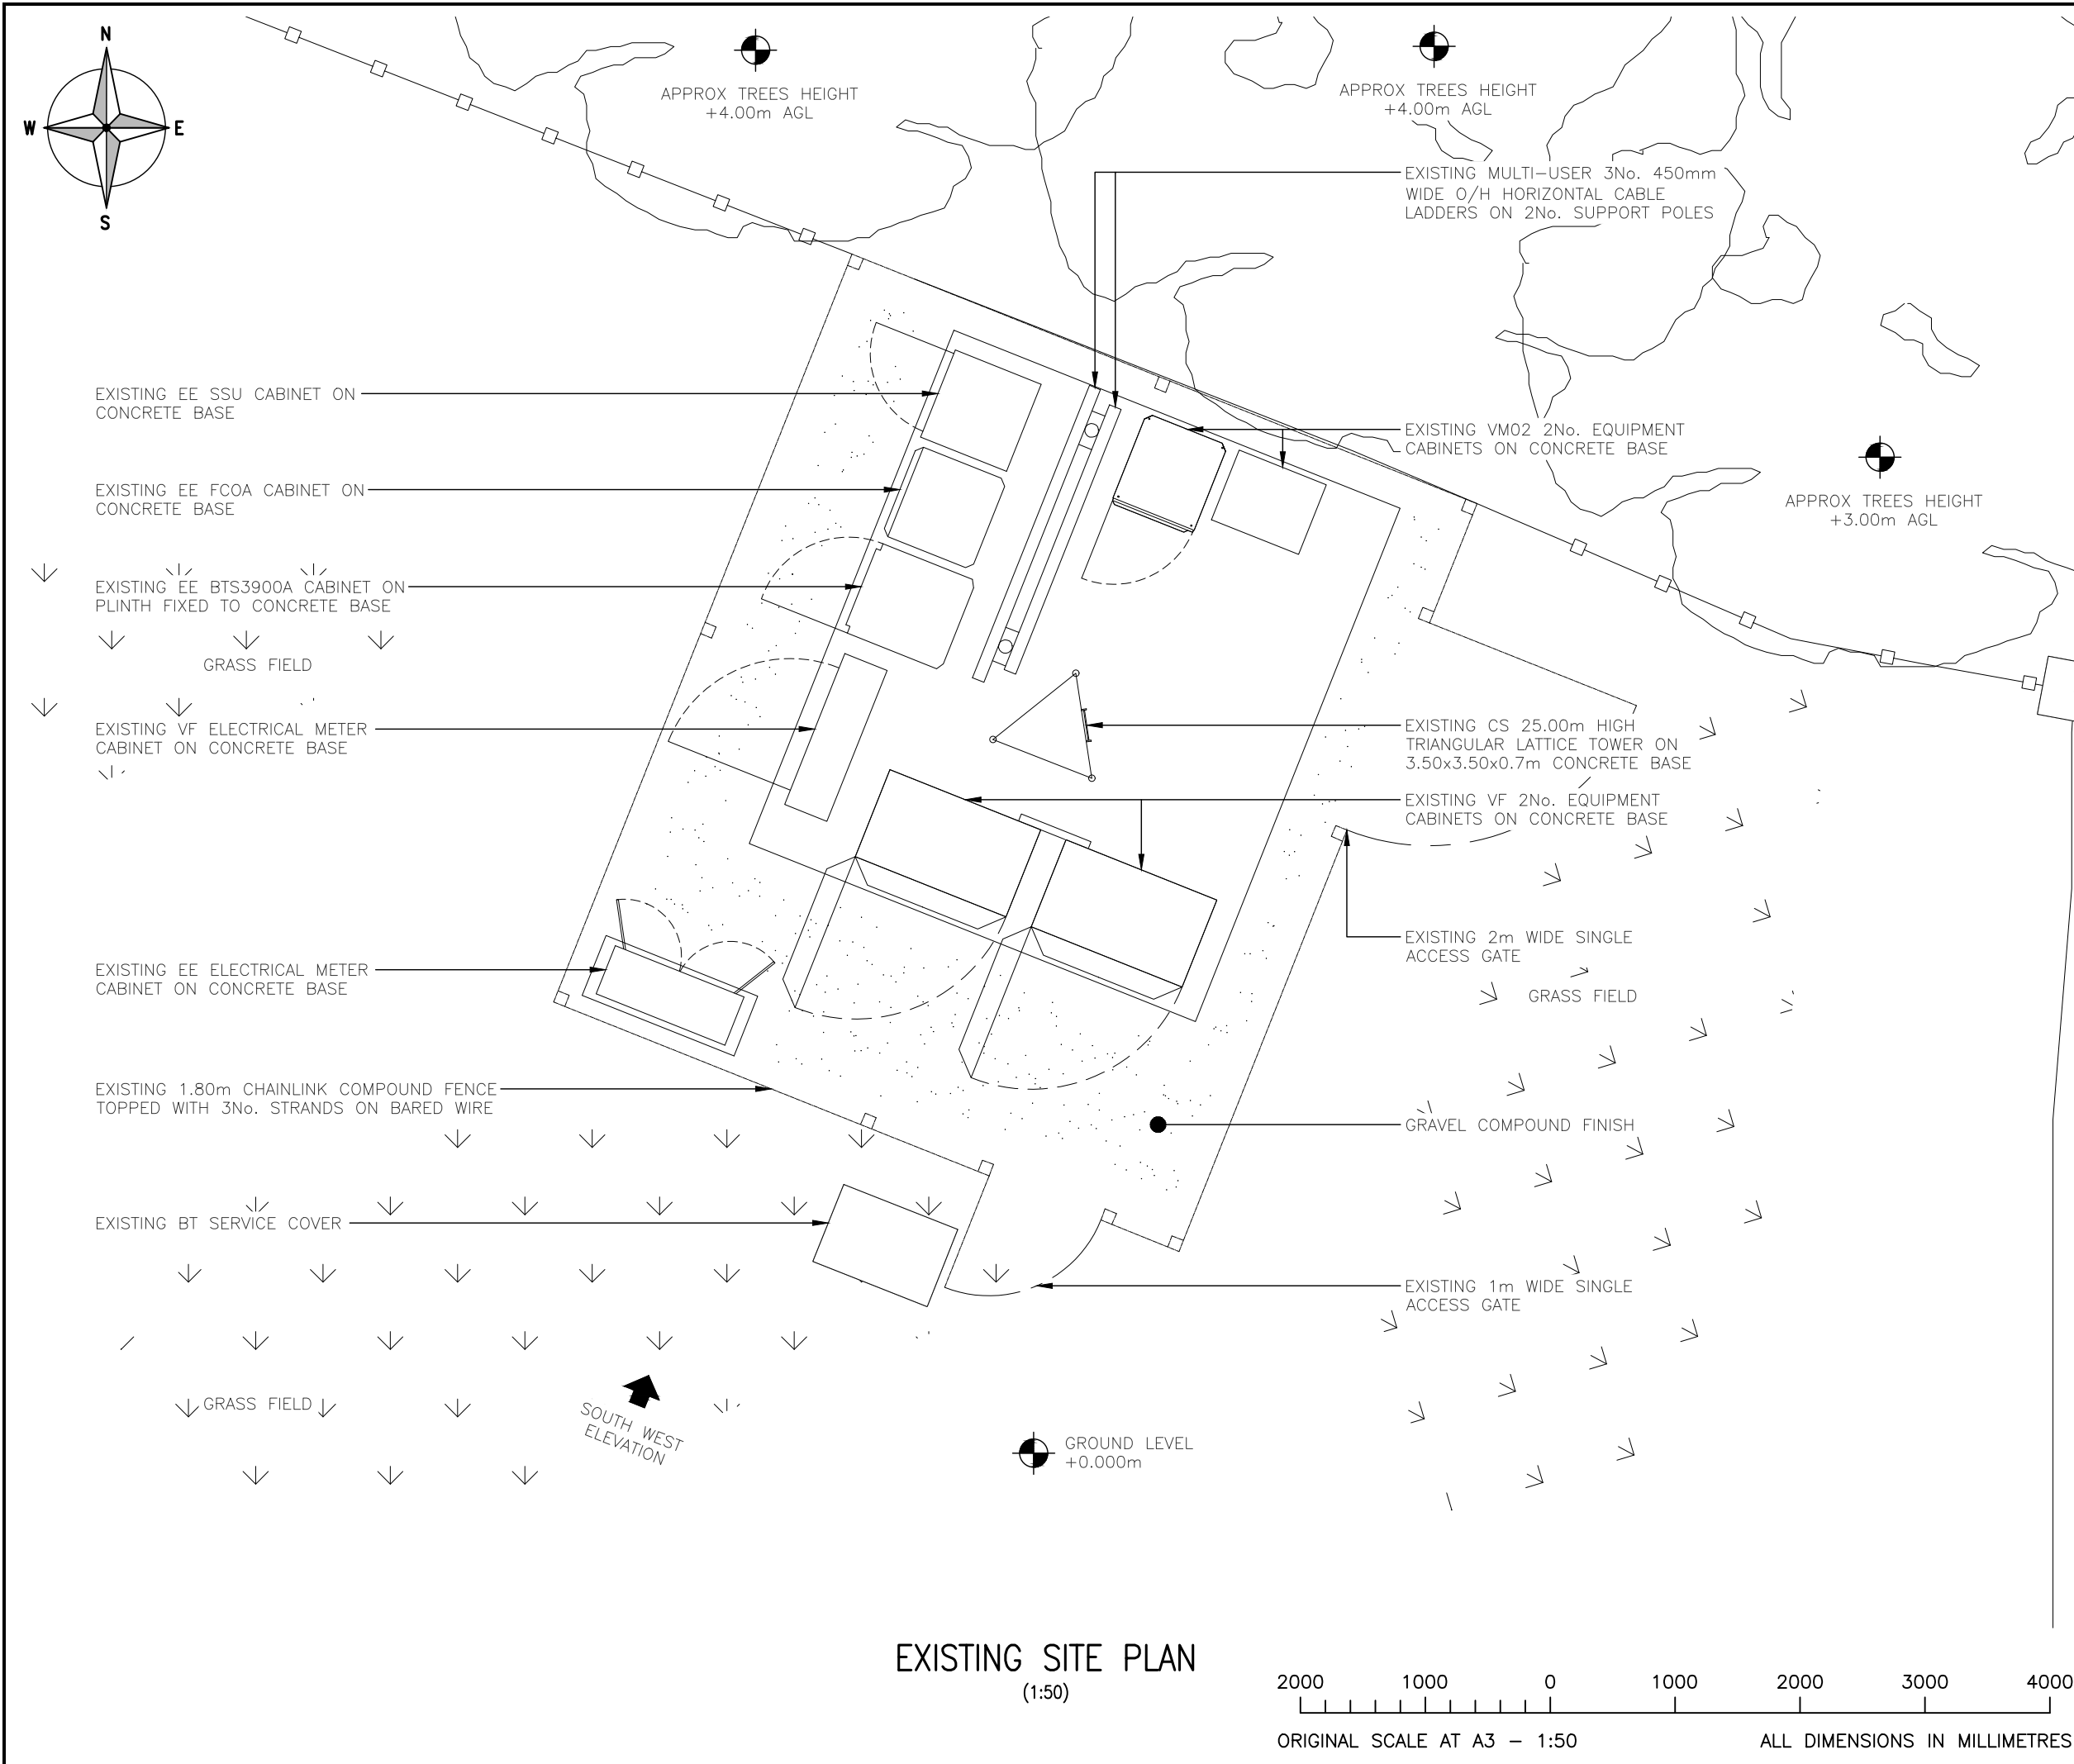

ALL DIMENSIONS ARE IN mm UNLESS NOTED OTHERWISE

N.G.R

E:562040

N: 173520

NOTES:

2A	Issued for Approval	WHP	CS	29/04/24
REV	MODIFICATION	BY	CH	DATE




WHP Telecoms Ltd

Faraday Court, 401 Faraday Street
Birchwood Park
Warrington WA3 6GA

Tel: 01925 424100 Fax: 01925 424101
e-mail: info@whptelecoms.com



Cell Name					Opt.
NORTHFLEET WTW					—
Cell ID No					
CSID	ACT	✓	VF	—	VM02
137769	26		37177		—
✓ TM Cell ID	—		N/A	—	N/A
17538			—		—
Site Address / Contact Details					
NORTHFLEET WASTEWATER TREATMENT WORKS THAMES WAY GRAVESEND KENT DALL 8HN					
Drawing Title: EXISTING SITE PLAN					
Purpose of issue: PLANNING					Dwg Rev:
Drawing Number: 200					2A
Surveyed By: WHP		Original Sheet Size: A3		Pack Issue:	
Drawn: WHP	Date: 29/04/24	Checked: CS	Date: 29/04/24	2A	

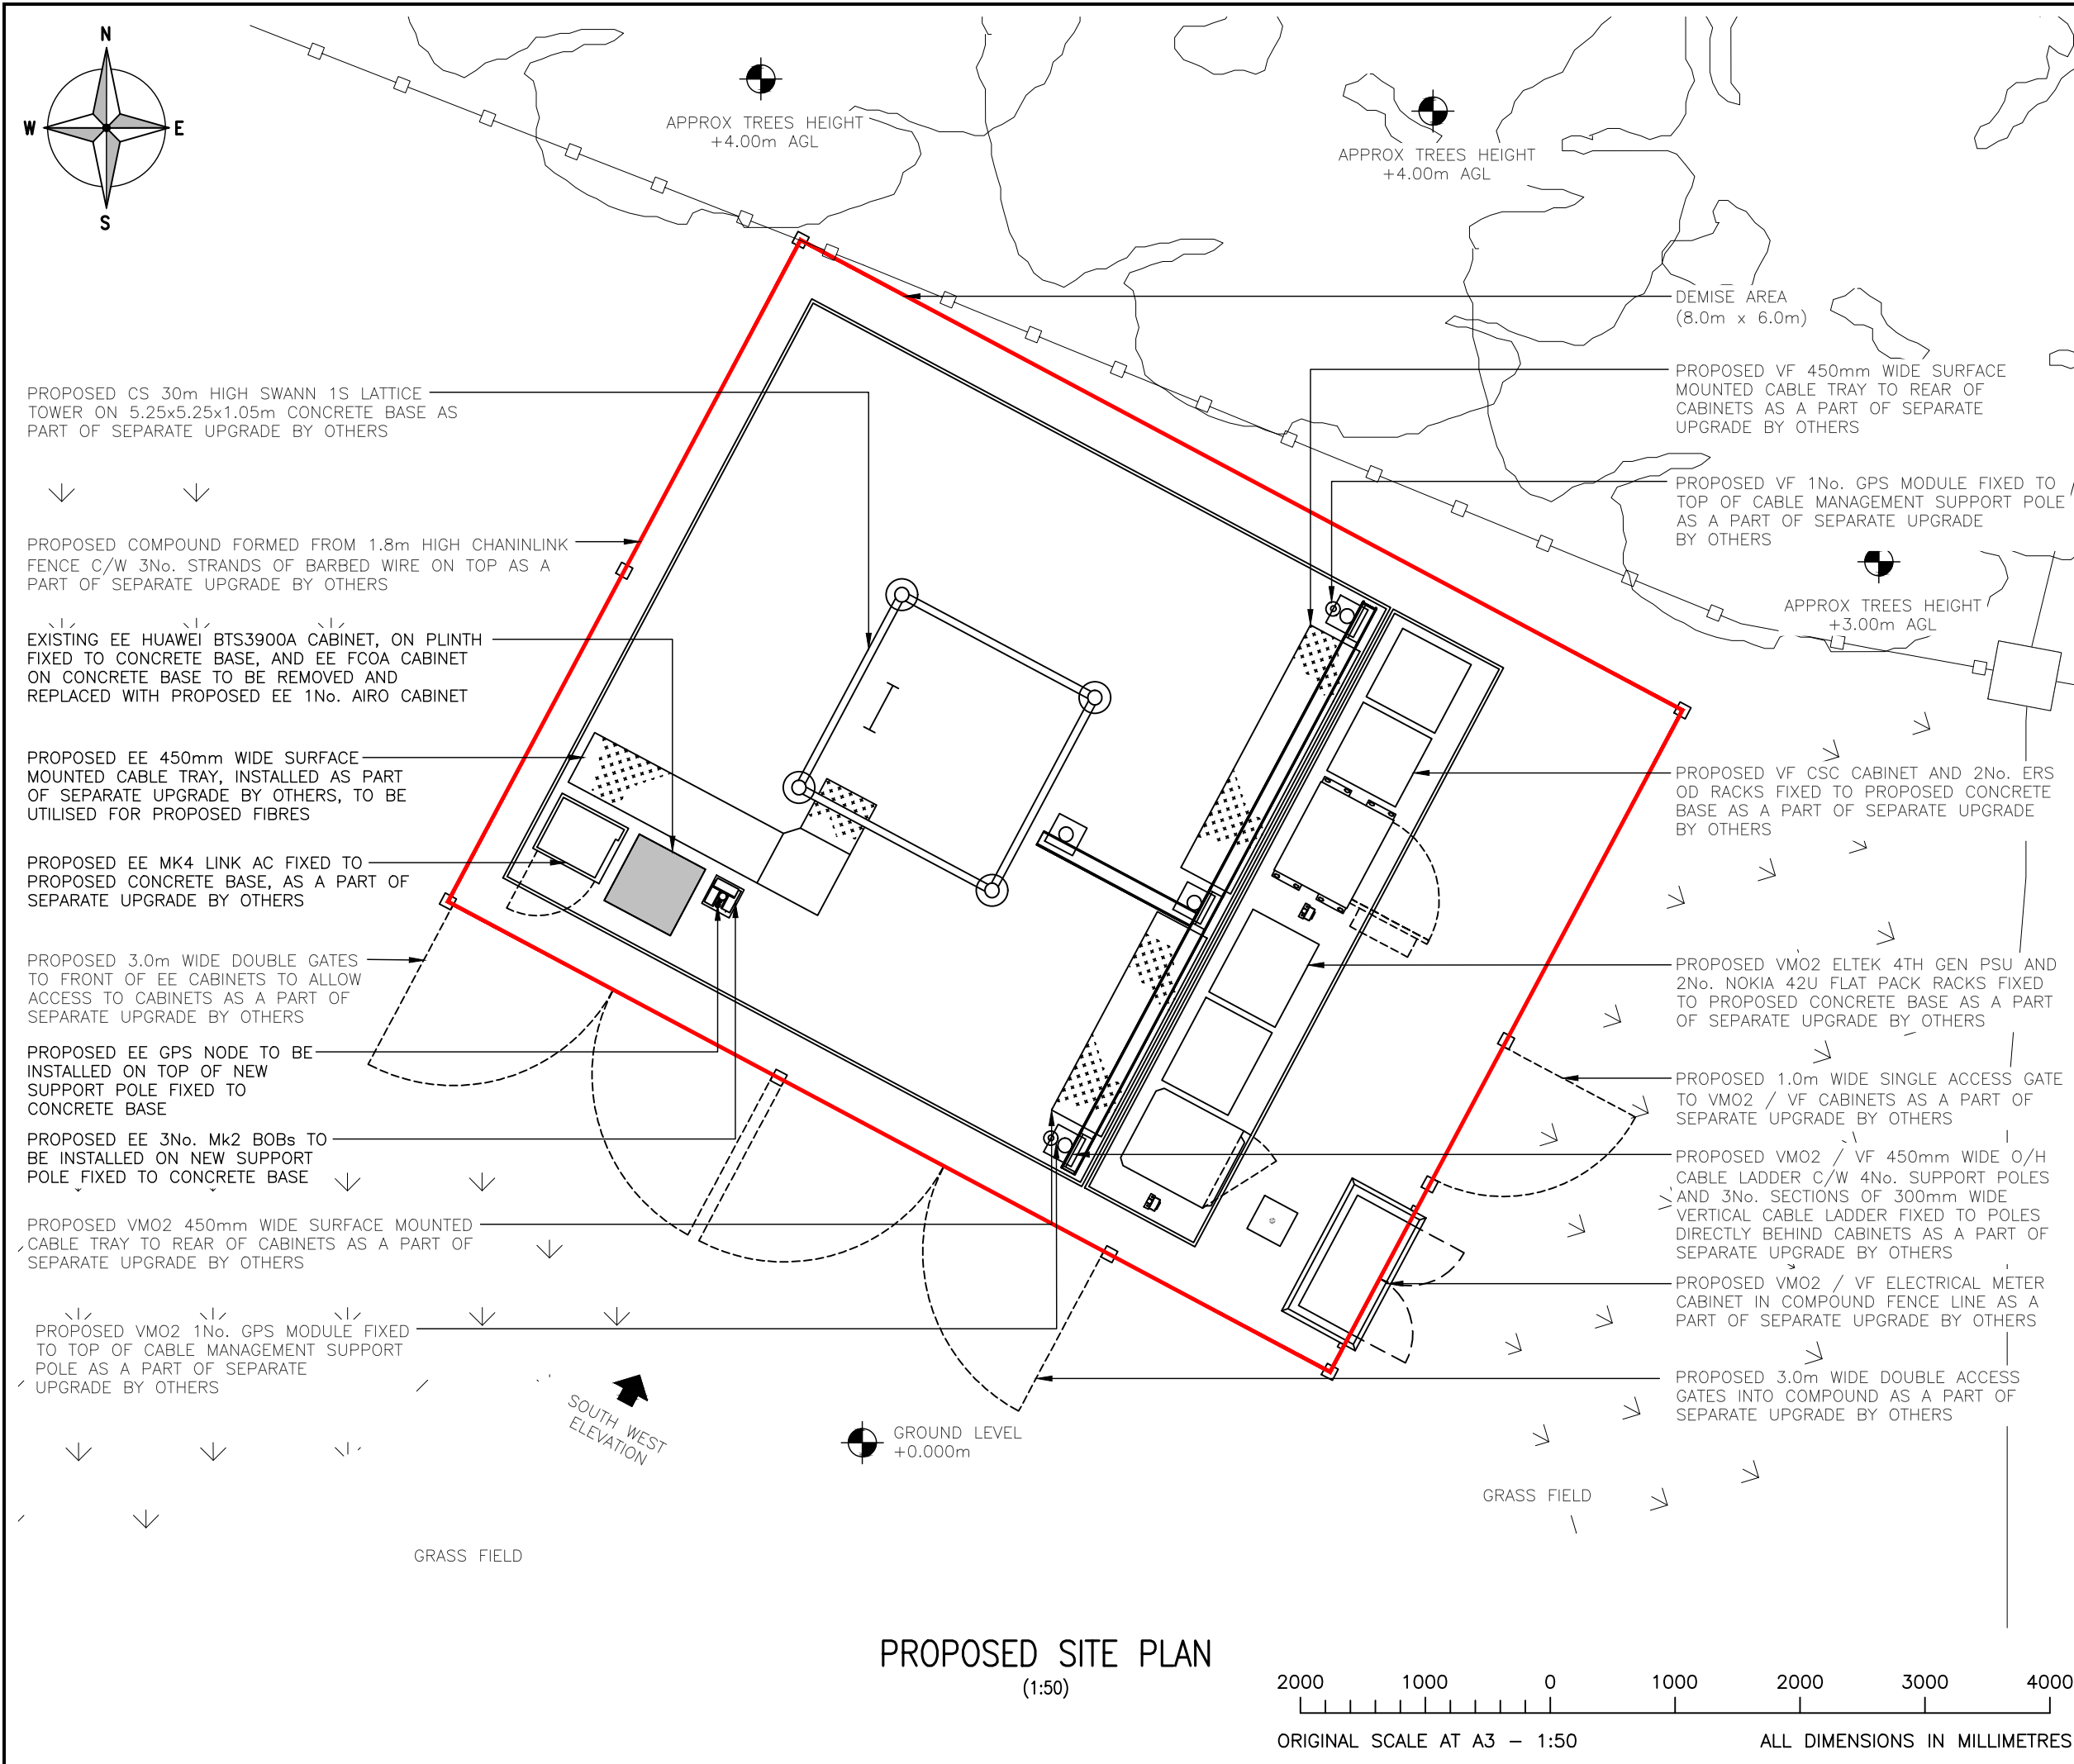

ALL DIMENSIONS ARE IN mm UNLESS NOTED OTHERWISE

N.G.R

E:562040

N: 173520

NOTE: ALL WORKS AS PART OF SEPARATE UPGRADE BY OTHERS TO BE COMPLETED PRIOR TO EE WORKS

NOTE: EXISTING EE CABINETS TO BE RELOCATED TO NEW CONCRETE BASE, AS PART OF SEPARATE UPGRADE BY OTHERS, PRIOR TO EE WORKS

NOTE: EXISTING EE ANTENNAS TO BE RELOCATED TO NEW TOWER, AS PART OF SEPARATE UPGRADE BY OTHERS, PRIOR TO EE WORKS

NOTE: PROPOSED EE Mk4 LINK AC IS PROPOSED AS PART OF SEPARATE UPGRADE BY OTHERS AND TO BE RETAINED FOR PROPOSED EE UPGRADE

2A

Issued for Approval

WHP

CS

29/04/24

REV	MODIFICATION	BY	CH	DATE
-----	--------------	----	----	------

WHP

WHP Telecoms Ltd

Faraday Court, 401 Faraday Street

Birchwood Park

Warrington WA3 6GA

Tel: 01925 424100 Fax: 01925 424101

e-mail: info@whptelecoms.com

cornerstone

Cell Name

Opt.

NORTHFLEET WTW

—

Cell ID No

CSID	ACT	✓	VF	—	VM02
137769	26		37177		—
✓ TM Cell ID	—	N/A	—	N/A	
17538					

Site Address / Contact Details

NORTHFLEET WASTEWATER TREATMENT WORKS
THAMES WAY
GRAVESEND
KENT
DALL 8HN

Drawing Title:

PROPOSED SITE PLAN

Purpose of issue:

PLANNING

Dwg Rev:

Drawing Number:

201

2A

Surveyed By:

WHP

Original Sheet Size:

A3

Pack Issue:

Drawn:

WHP

Date:

29/04/24

Checked:

CS

Date:

29/04/24

2A

SDNT0005 Version 2.0

ALL DIMENSIONS ARE IN mm UNLESS NOTED OTHERWISE

N.G.R E:562040 N: 173520

2A	Issued for Approval	WHP	CS	29/04/24
REV	MODIFICATION	BY	CH	DATE



WHP Telecoms Ltd
Faraday Court, 401 Faraday Street
Birchwood Park
Warrington WA3 6GA
Tel: 01925 424100 Fax: 01925 424101
e-mail: info@whptelecoms.com




Cell Name	Opt.
NORTHFLEET WTW	—

Cell ID No					
CSID	ACT	✓	VF	—	VMO2
137769	26		37177		—
✓ TM Cell ID	—		N/A	—	N/A
17538			—		—


Site Address / Contact Details	
NORTHFLEET WASTEWATER TREATMENT WORKS THAMES WAY GRAVESEND KENT DALL 8HN	


Drawing Title: EXISTING ELEVATION	
Purpose of issue: PLANNING	Dwg Rev: 2A
Drawing Number: 300	Pack Issue: 2A
Surveyed By: WHP	Original Sheet Size: A3
Drawn: WHP	Date: 29/04/24
Checked: CS	Date: 29/04/24

SDNT0005 Version 2.0

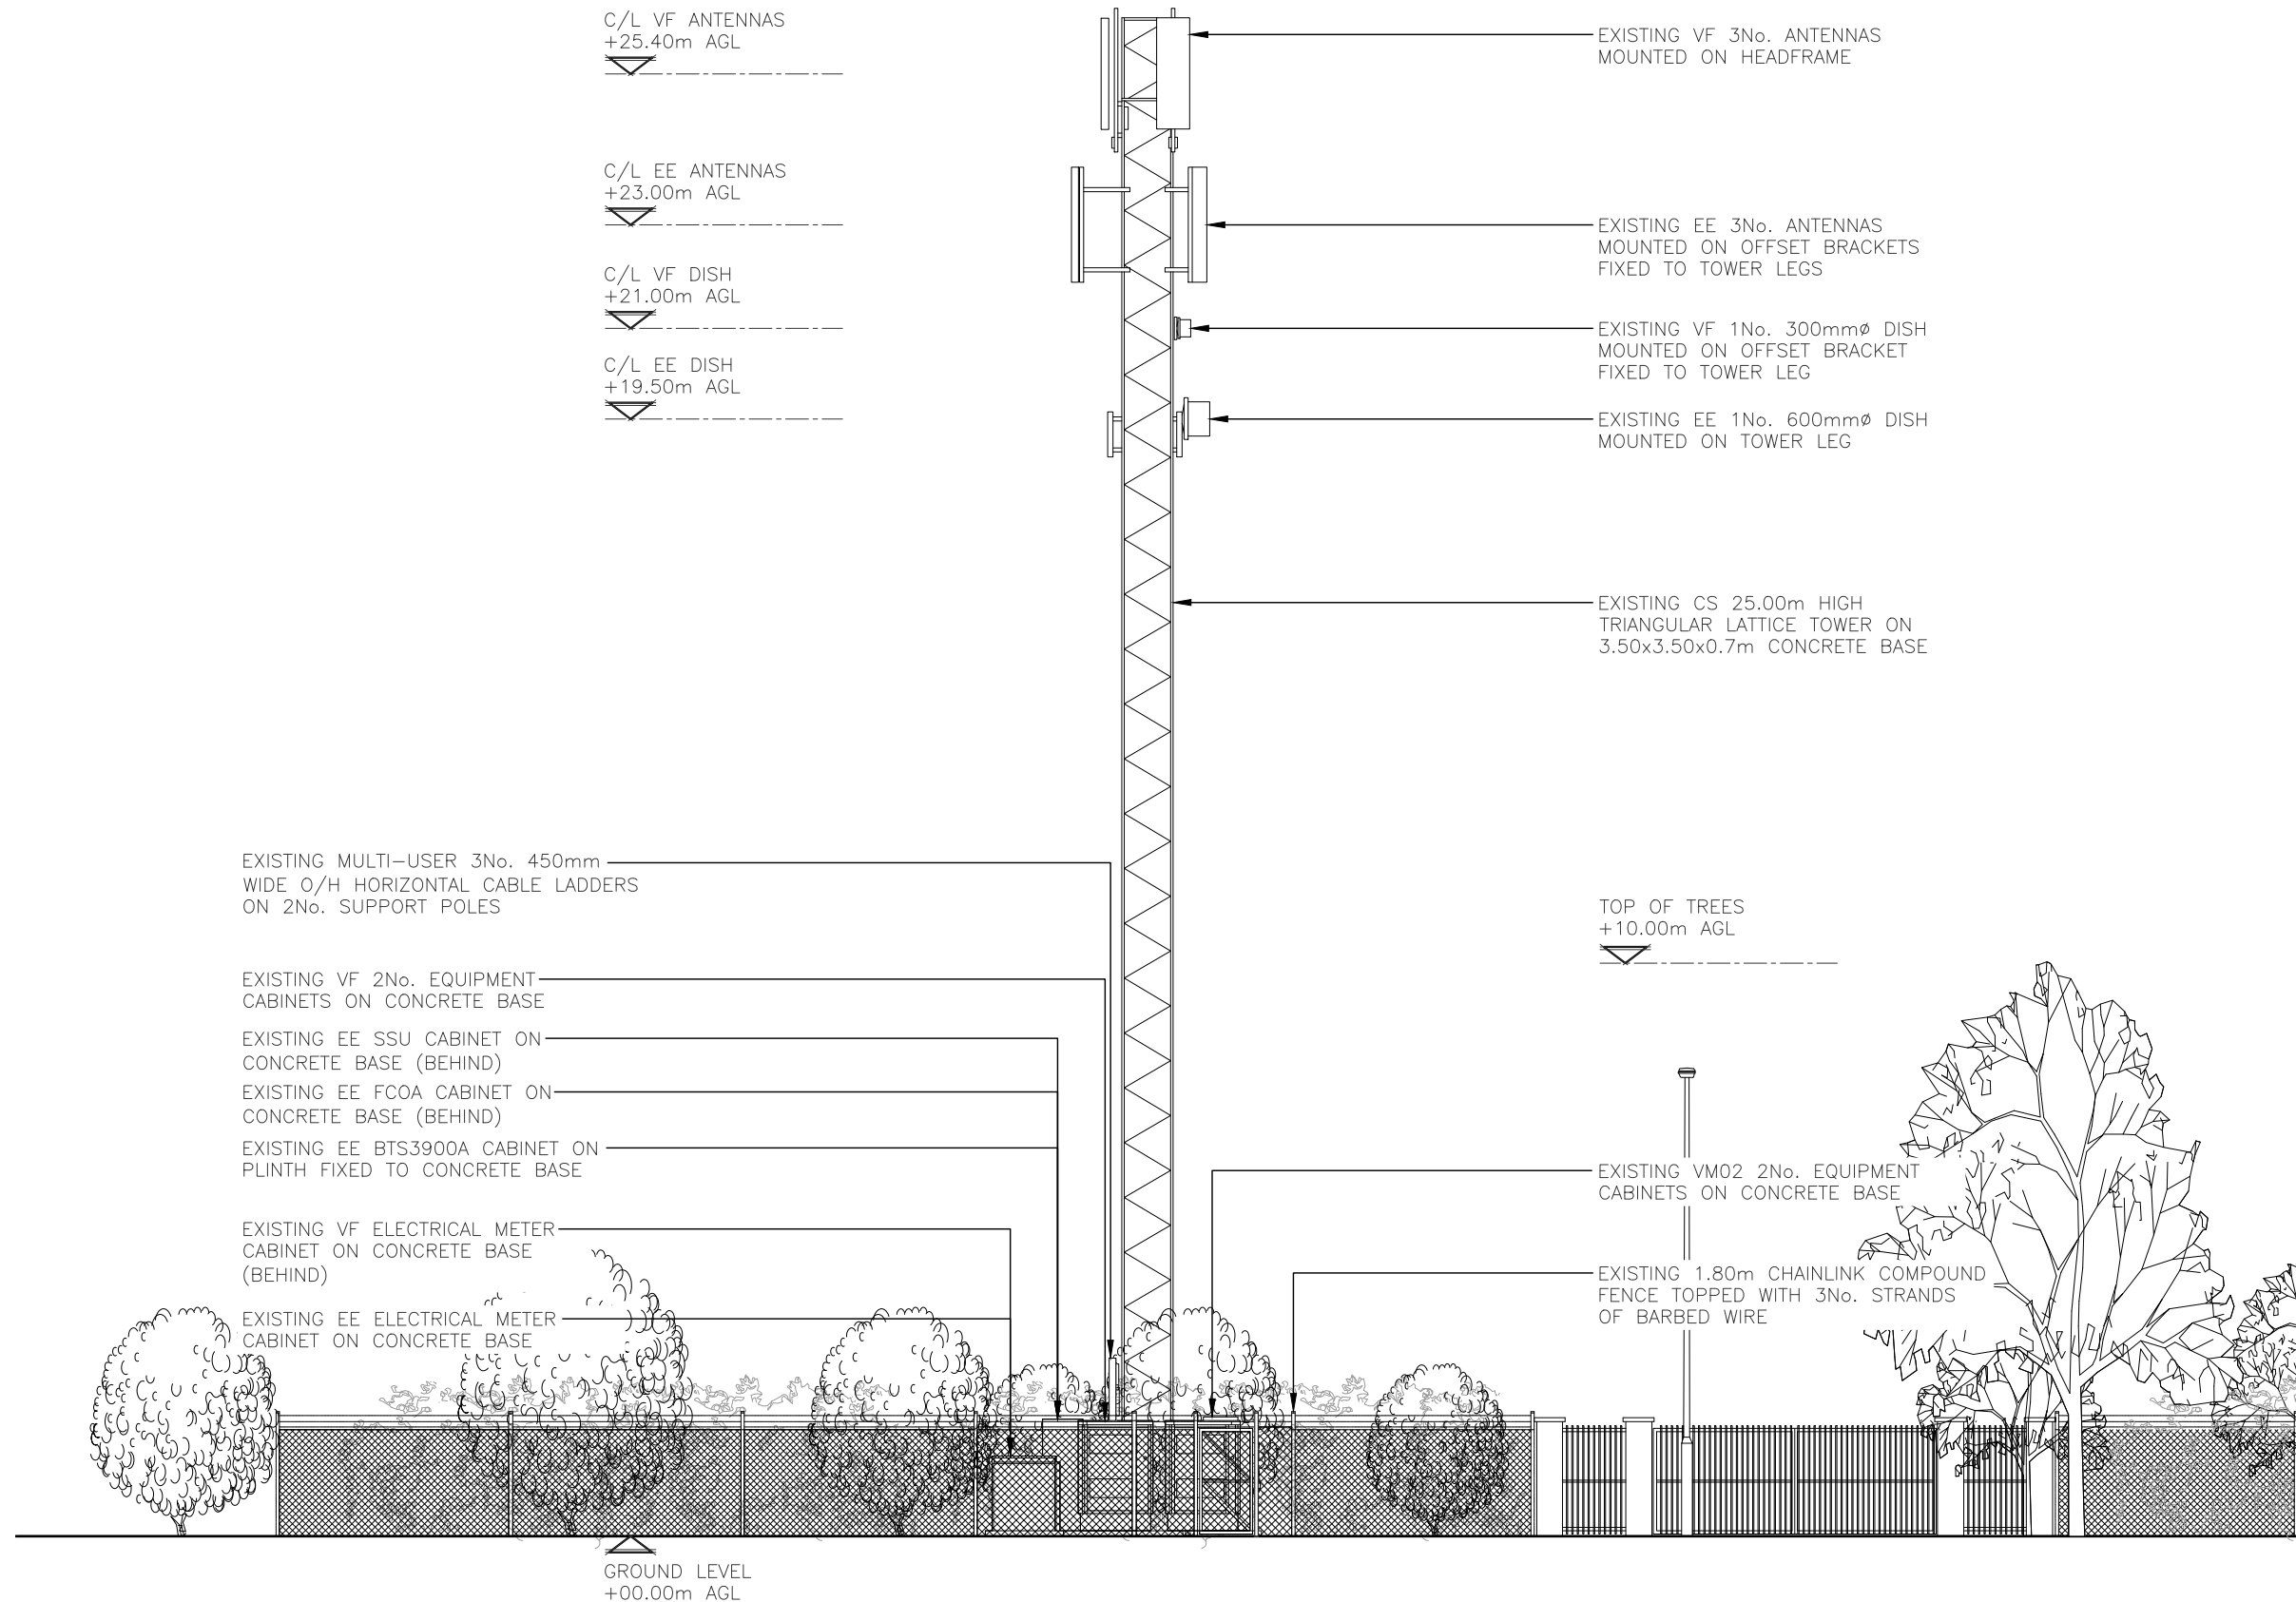


EXISTING SITE ELEVATION
(1:125)

 

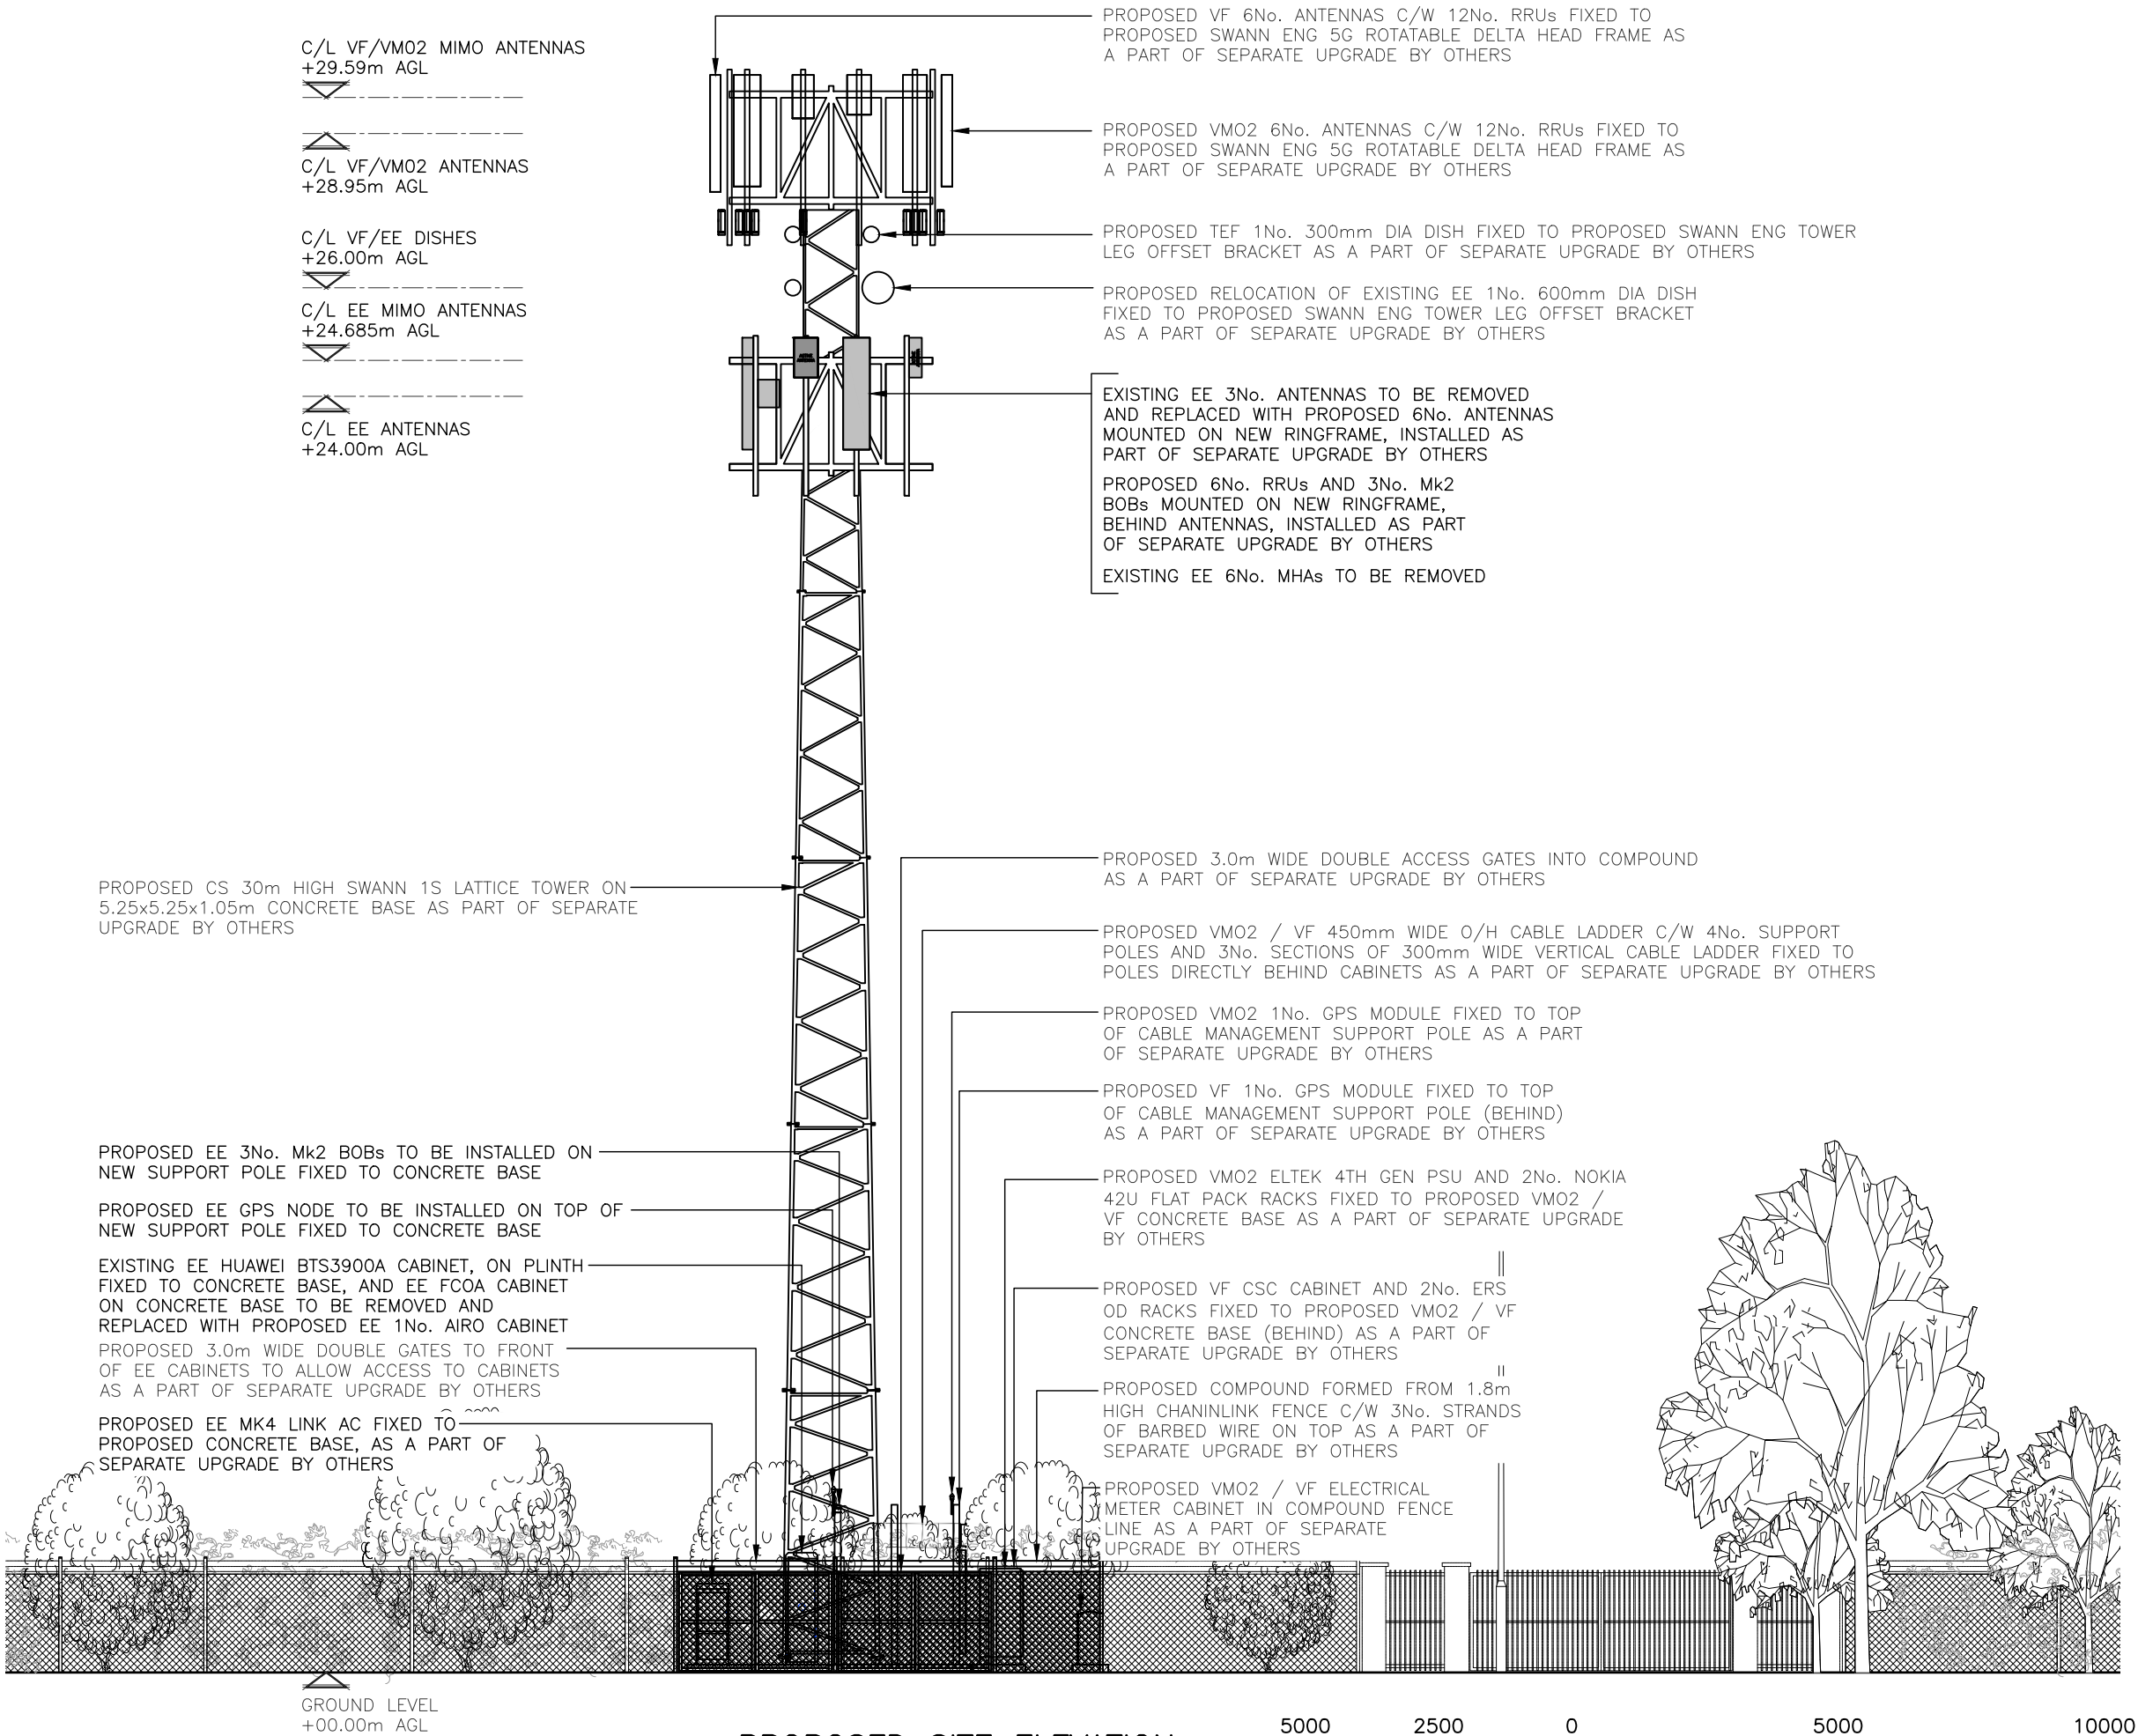

PROPOSED SITE ELEVATION
(1:125)

 

ALL DIMENSIONS ARE IN mm UNLESS NOTED OTHERWISE

N.G.R | E:562040 | N: 173520

NOTE: ALL WORKS AS PART OF SEPARATE UPGRADE BY OTHERS TO BE COMPLETED PRIOR TO EE WORKS

NOTE: EXISTING EE CABINETS TO BE RELOCATED TO NEW CONCRETE BASE, AS PART OF SEPARATE UPGRADE BY OTHERS, PRIOR TO EE WORKS

NOTE: EXISTING EE ANTENNAS TO BE RELOCATED TO NEW TOWER, AS PART OF SEPARATE UPGRADE BY OTHERS, PRIOR TO EE WORKS

NOTE: PROPOSED EE Mk4 LINK AC IS PROPOSED AS PART OF SEPARATE UPGRADE BY OTHERS AND TO BE RETAINED FOR PROPOSED EE UPGRADE

2A	Issued for Approval	WHP	CS	29/04/24
REV	MODIFICATION	BY	CH	DATE



WHP Telecoms Ltd
Faraday Court, 401 Faraday Street
Birchwood Park
Warrington WA3 6GA

Tel: 01925 424100 Fax: 01925 424101
e-mail: info@whptelecoms.com



Cell Name					Opt.
NORTHFLEET WTW					—
Cell ID No					
CSID	ACT	✓	VF	—	VM02
137769	26		37177		—
✓ TM Cell ID	—		N/A	—	N/A
17538			—		—
Site Address / Contact Details					
NORTHFLEET WASTEWATER TREATMENT WORKS THAMES WAY GRAVESEND KENT DALL 8HN					
Drawing Title: PROPOSED ELEVATION					
Purpose of issue: PLANNING					Dwg Rev:
Drawing Number: 301					2A
Surveyed By: WHP		Original Sheet Size: A3		Pack Issue:	
Drawn: WHP	Date: 29/04/24	Checked: CS	Date: 29/04/24	2A	