




LOCATION PLAN - SCALE 1:1250

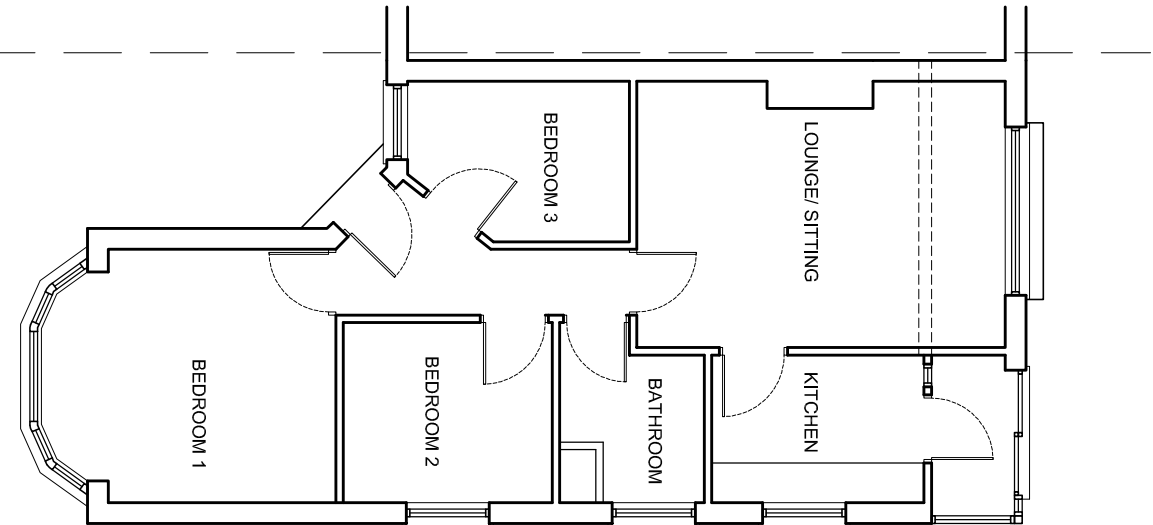

EXISTING GROUND FLOOR PLAN

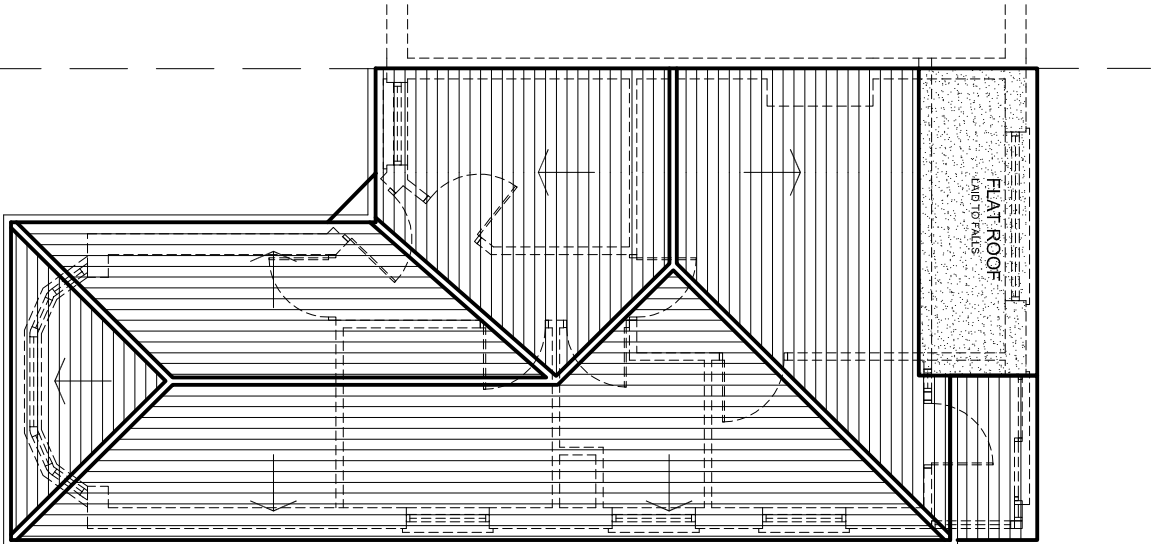

EXISTING ROOF PLAN

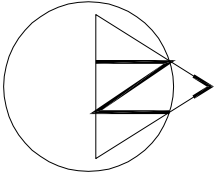

Design And Plan
CONSULTANTS

93 Colmandene Crescent,
Orpington, Kent BR5 2RA

020 3004 9238
07931 931 035

s.nappal@dapconsultants.co.uk
www.dapconsultants.co.uk

project :
**180 Coyler Road,
Northfleet**

drawing title :

Existing Floor Plans

drawn: SN	chkd : SS	date: 15.05.2023
status:	Planning	scale: 1:100@A3
proj no : 2572	drg no: 01	rev no: