
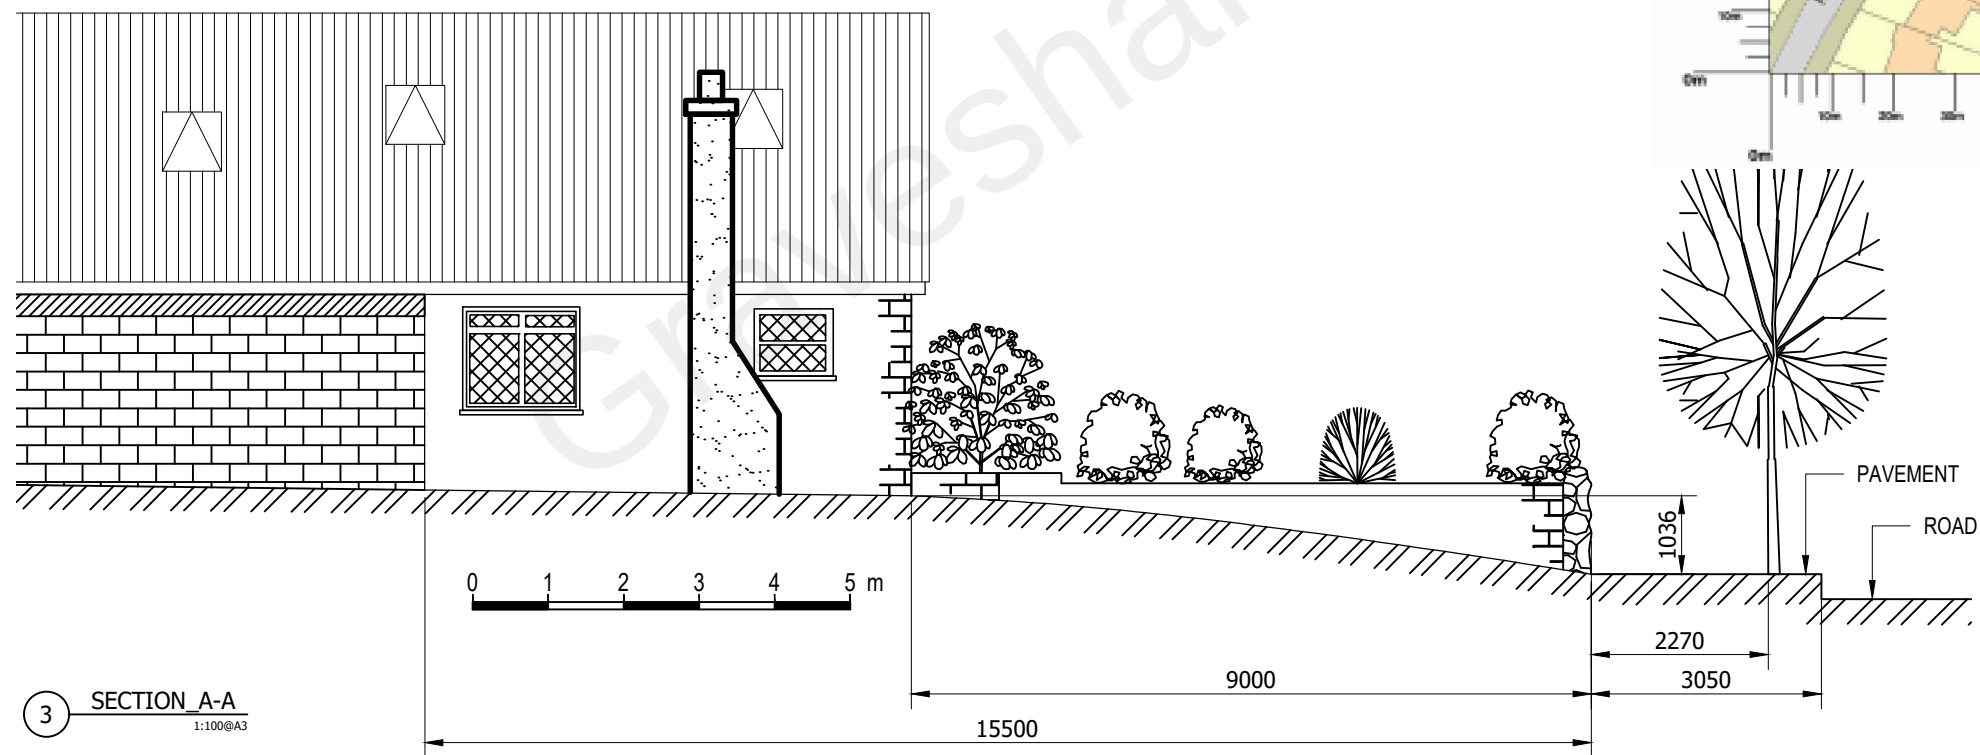


SCALE 1:1250 on A3

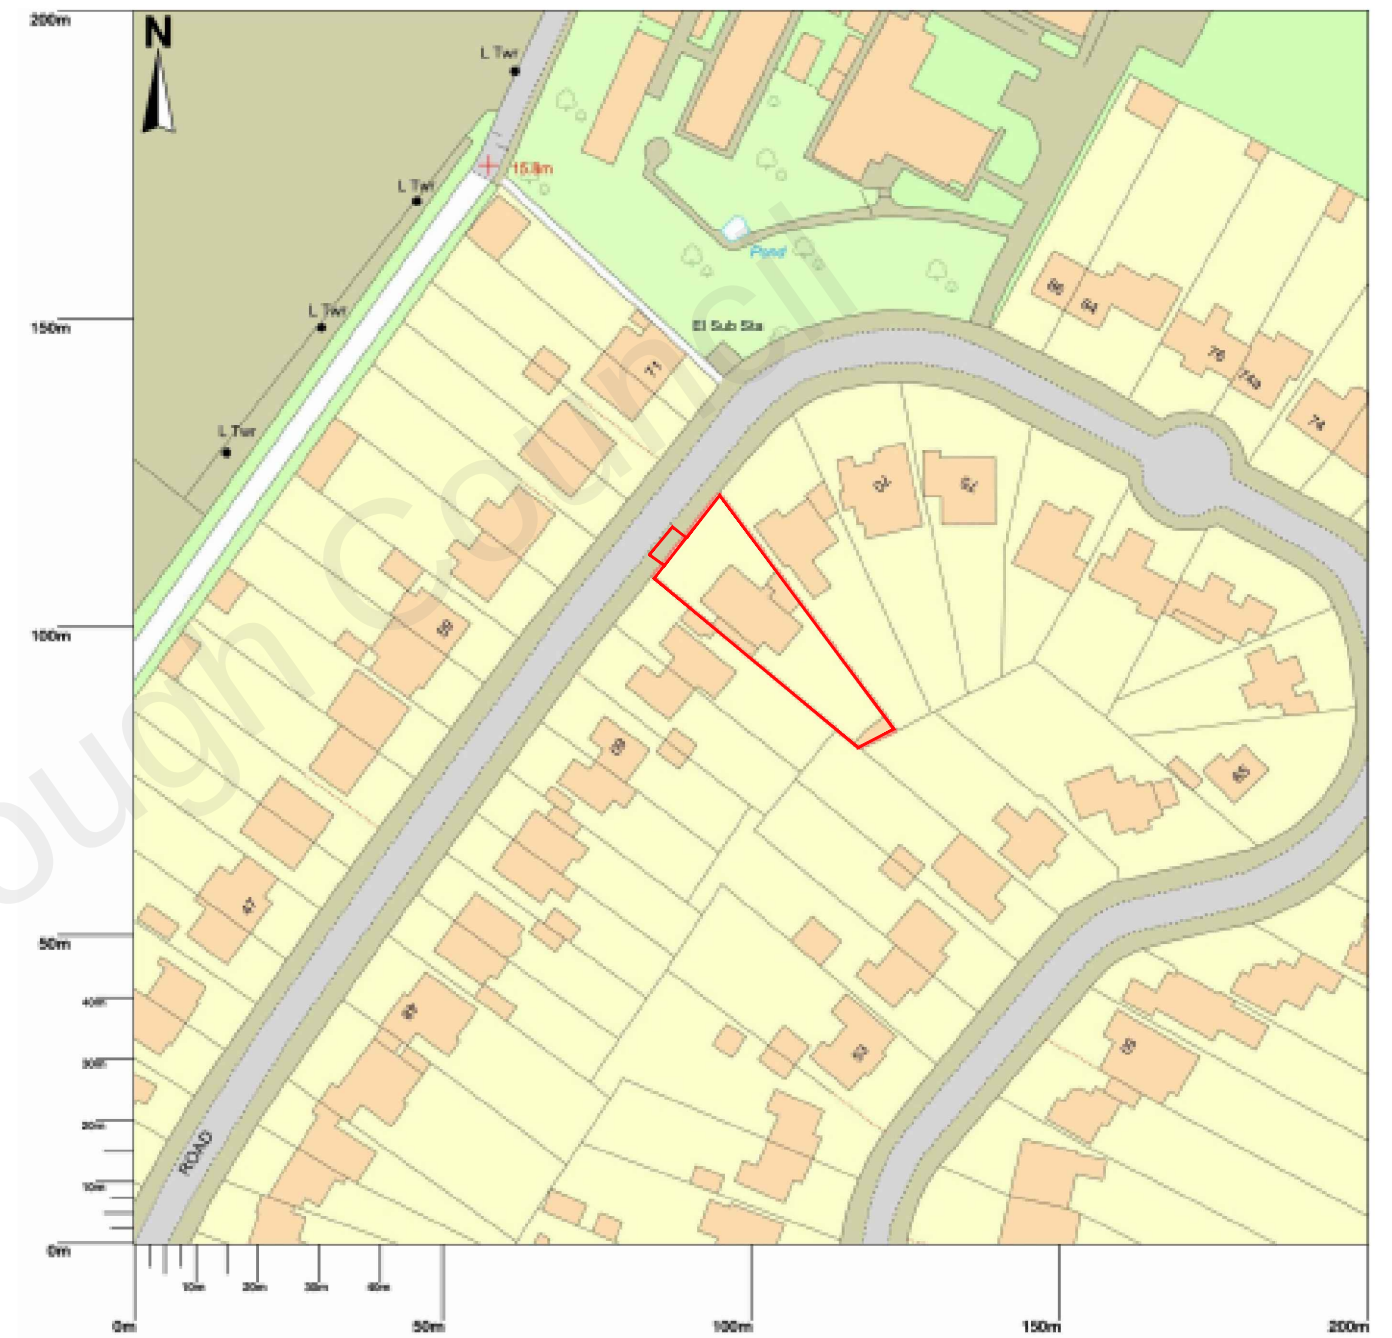

REV	DESCRIPTION	INIT	DATE
Project 66 Milton Hall Road, DA12 1QW			
Title Existing front garden Elevation, Section A-A & Site plan			
Drawn DZ		Date	05/01/2019
Checked		Scale	
Approved		1:100 @A3	
Drawing No. 002			Rev.