



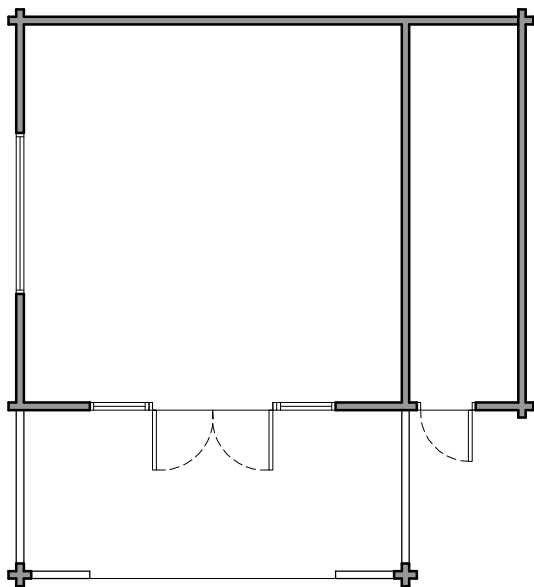


Proposed Log Cabin Floor Plan
1:100

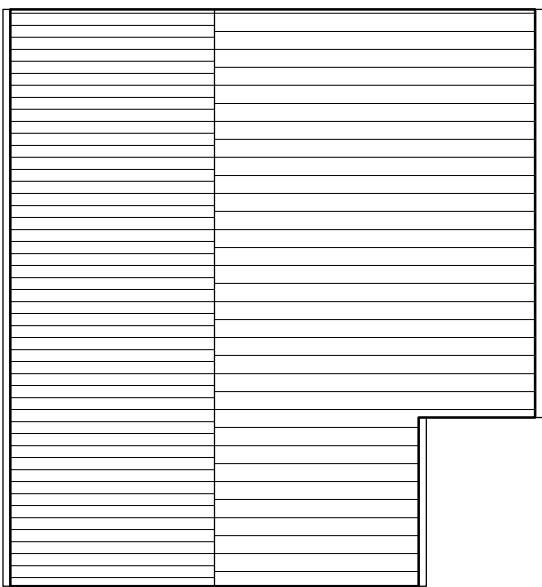


Proposed Log Cabin Roof Plan
1:100




Proposed Log Cabin Front Elevation
1:100

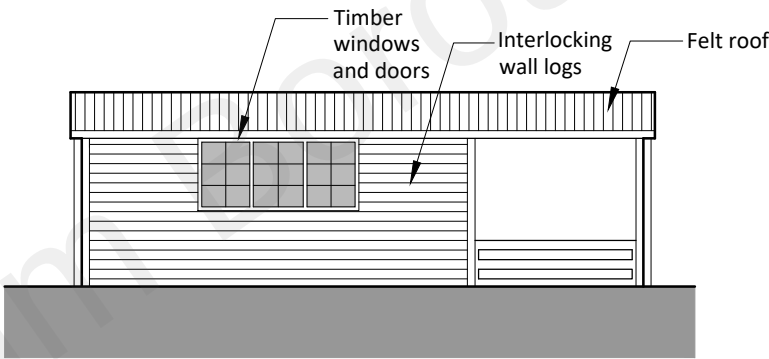

Proposed Log Cabin Side Elevation
1:100

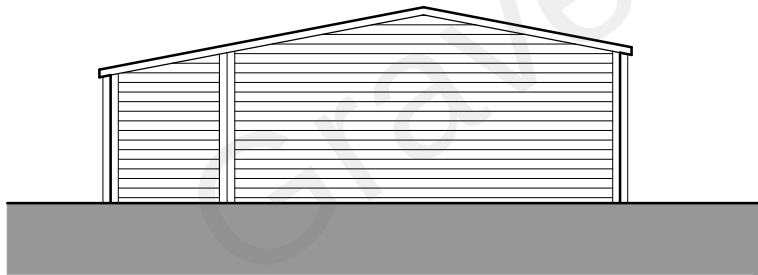

Proposed Log Cabin Rear Elevation
1:100

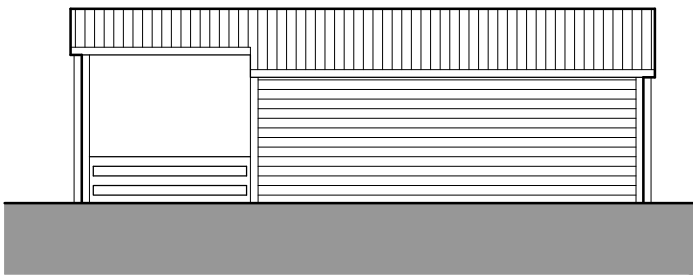

Proposed Log Cabin Side Elevation
1:100



2 The Parade, Ash Road, Hartley
Longfield, Kent DA3 8BT
Tel: 01474 70370
www.grahamsimpkinplanning.co.uk
Email: webmail@grahamsimpkinplanning.co.uk

Project Title Rosemead, Whitepost Lane, Kent, DA13 0TH		Job No 3724
Drawing Title Proposed Log Cabin Floor Plan and Elevations	Drawing No 07	Revision -
Date 14.11.2022	Drawn by MS	Checked by RO
Scale 1:100 @ A3	Note	

