



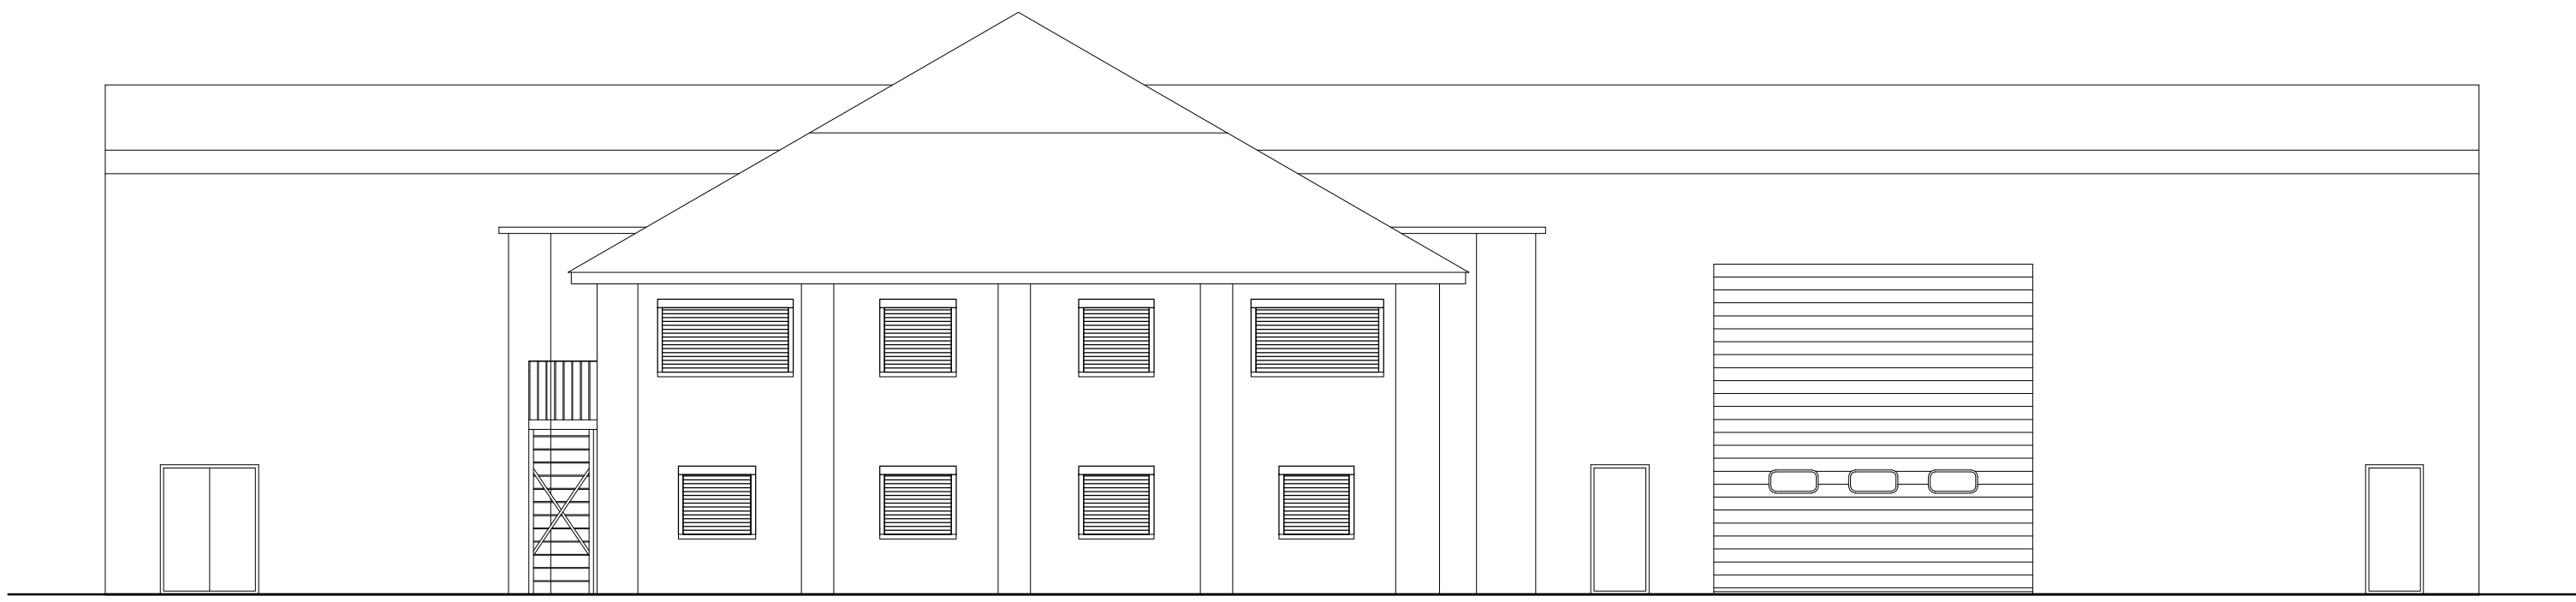

Existing South Elevation
Scale 1:100

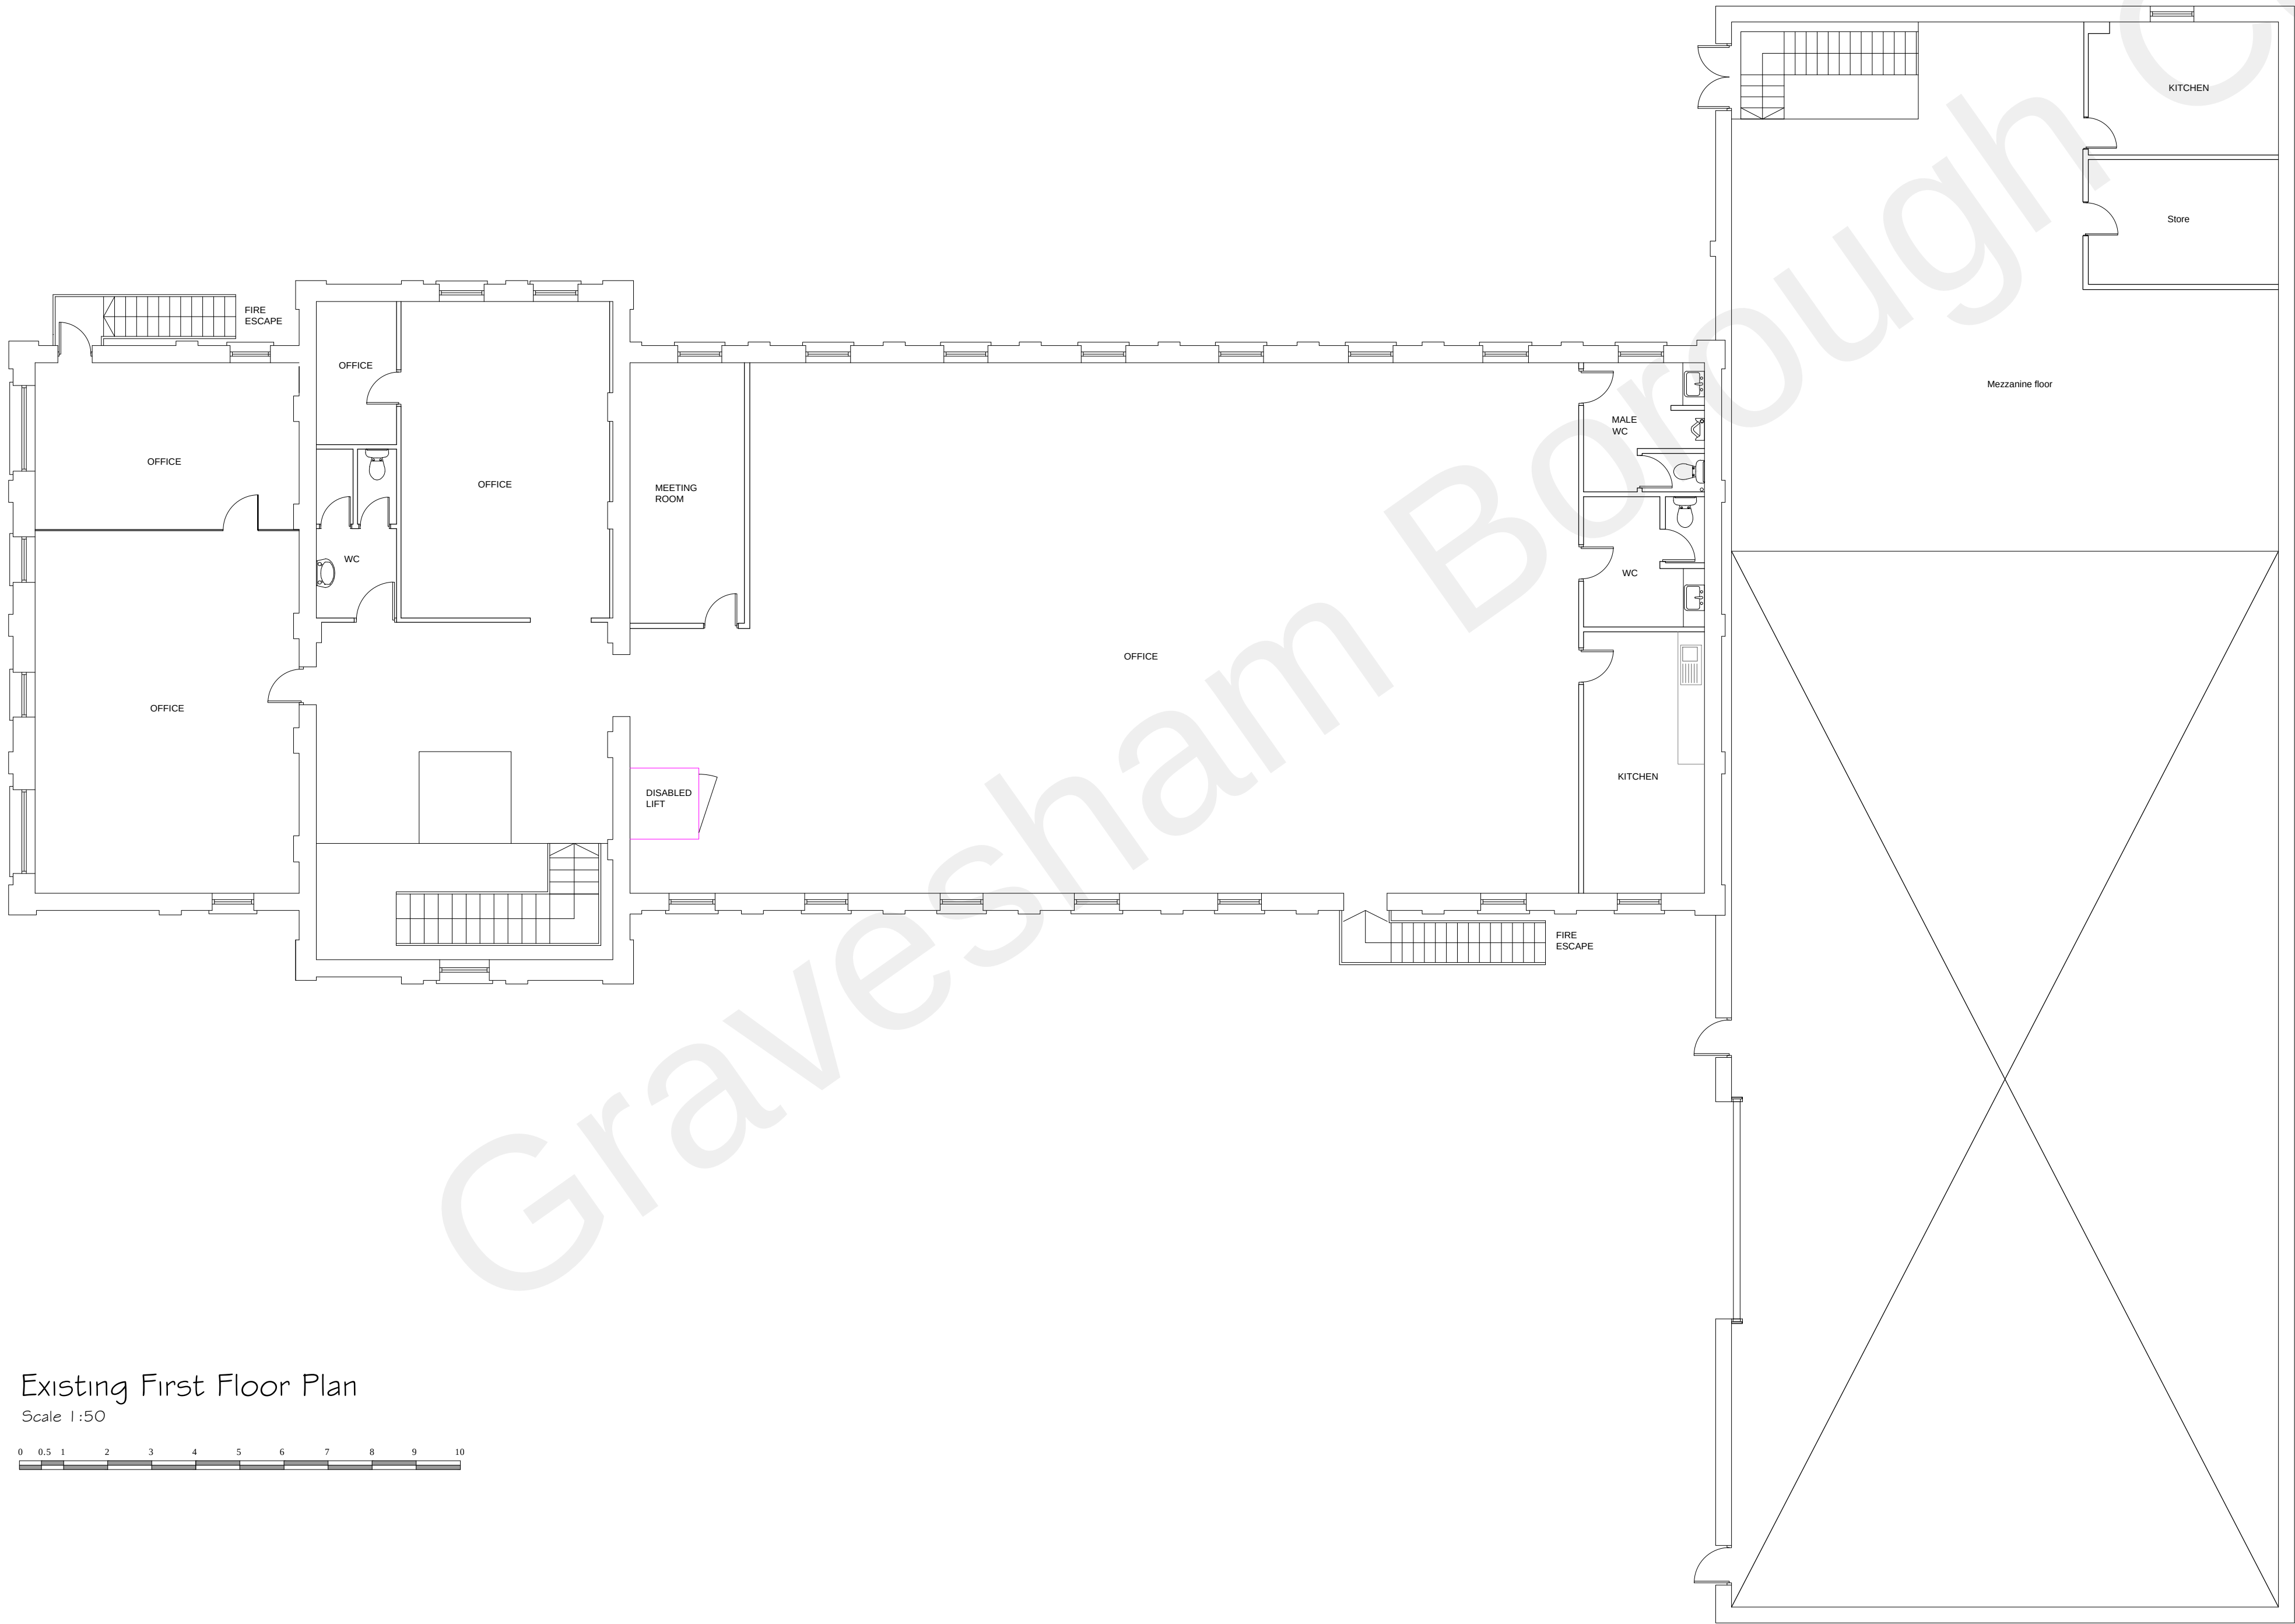

Existing First Floor Plan
Scale 1:50



Copyright Synergy Planning & Property Consultants Ltd Bowes Business Park Wrotham Road Meopham Kent DA13 9QB		
Client	City Praise Centre	
Address	The Maltings Lower Higham Road Gravesend Kent	
Drawing title	Existing Plans and Elevations	
Scale	1:100	
Date	April 2017	Drawn by
Drawing No	17/194/02	