



SECOND FLOOR PLAN

Notes

- 1: This drawing must not be scaled - work only to figured dimensions
- 2: Dimensions must be verified on site by the contractor before preparation of shop drawings
- 3: The architect must be notified of any discrepancies immediately
- 4: This drawing applies only to this job and site
- 5: This information on this drawing is copyright protected

Rev	Check	Drawn
28.03.2024	RM	- Planning Application Submission


Scale at A1 1: 100

0m



5m

10m

9.99 cm

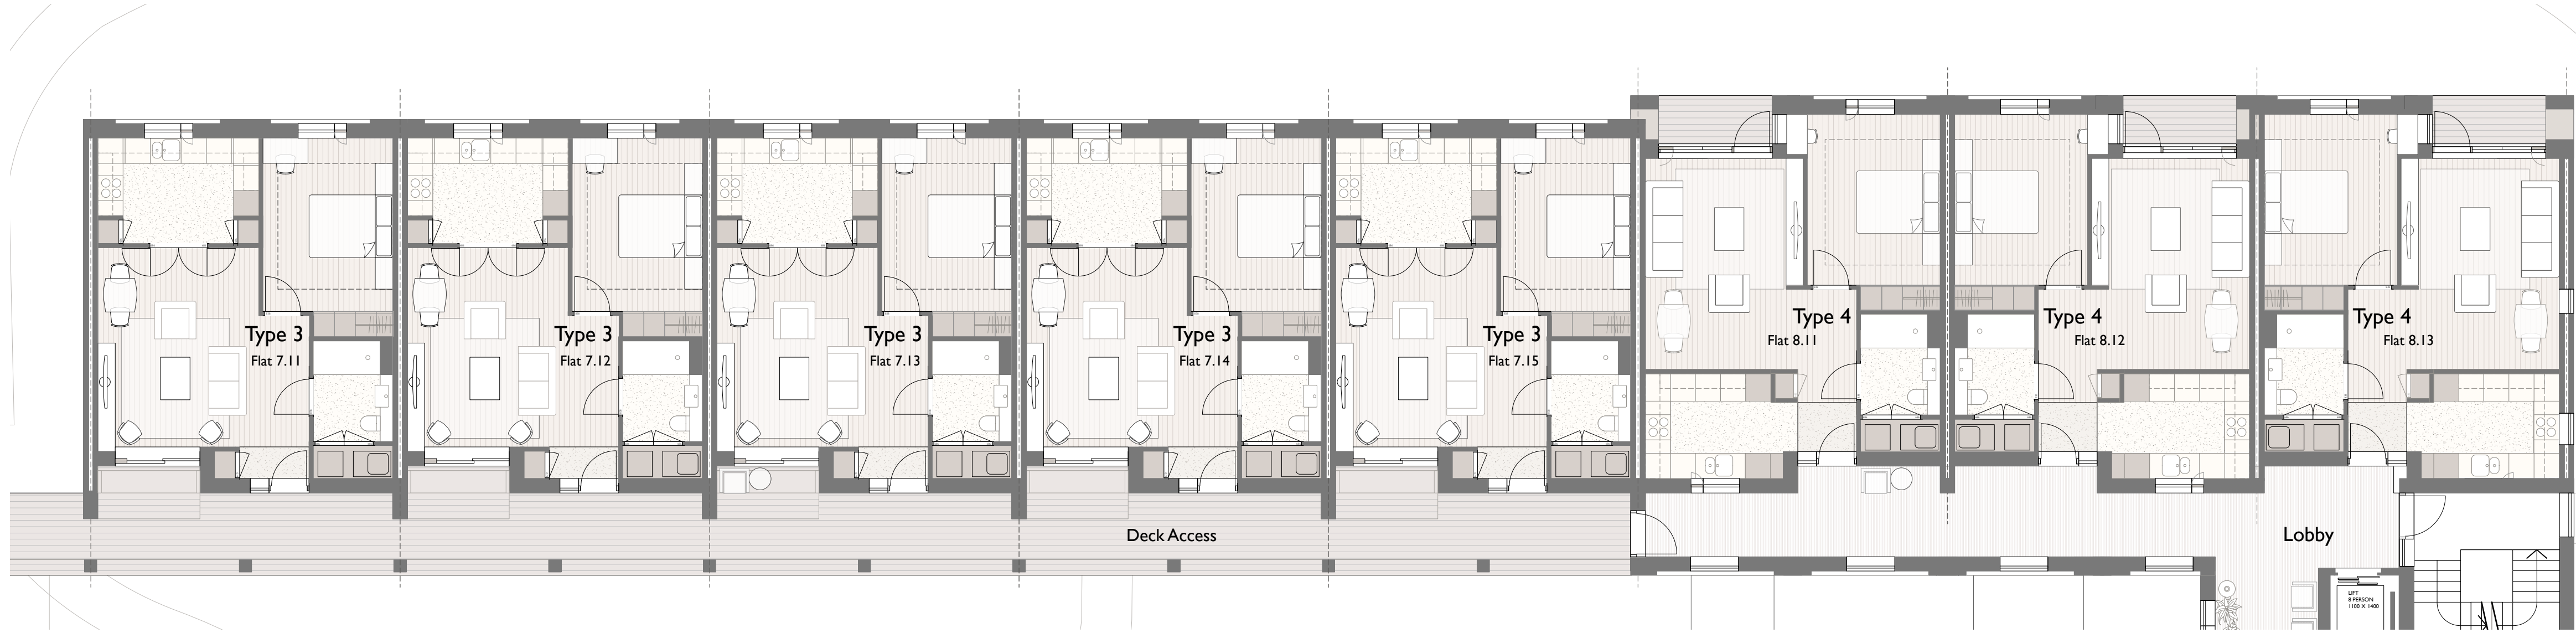

FIRST FLOOR PLAN

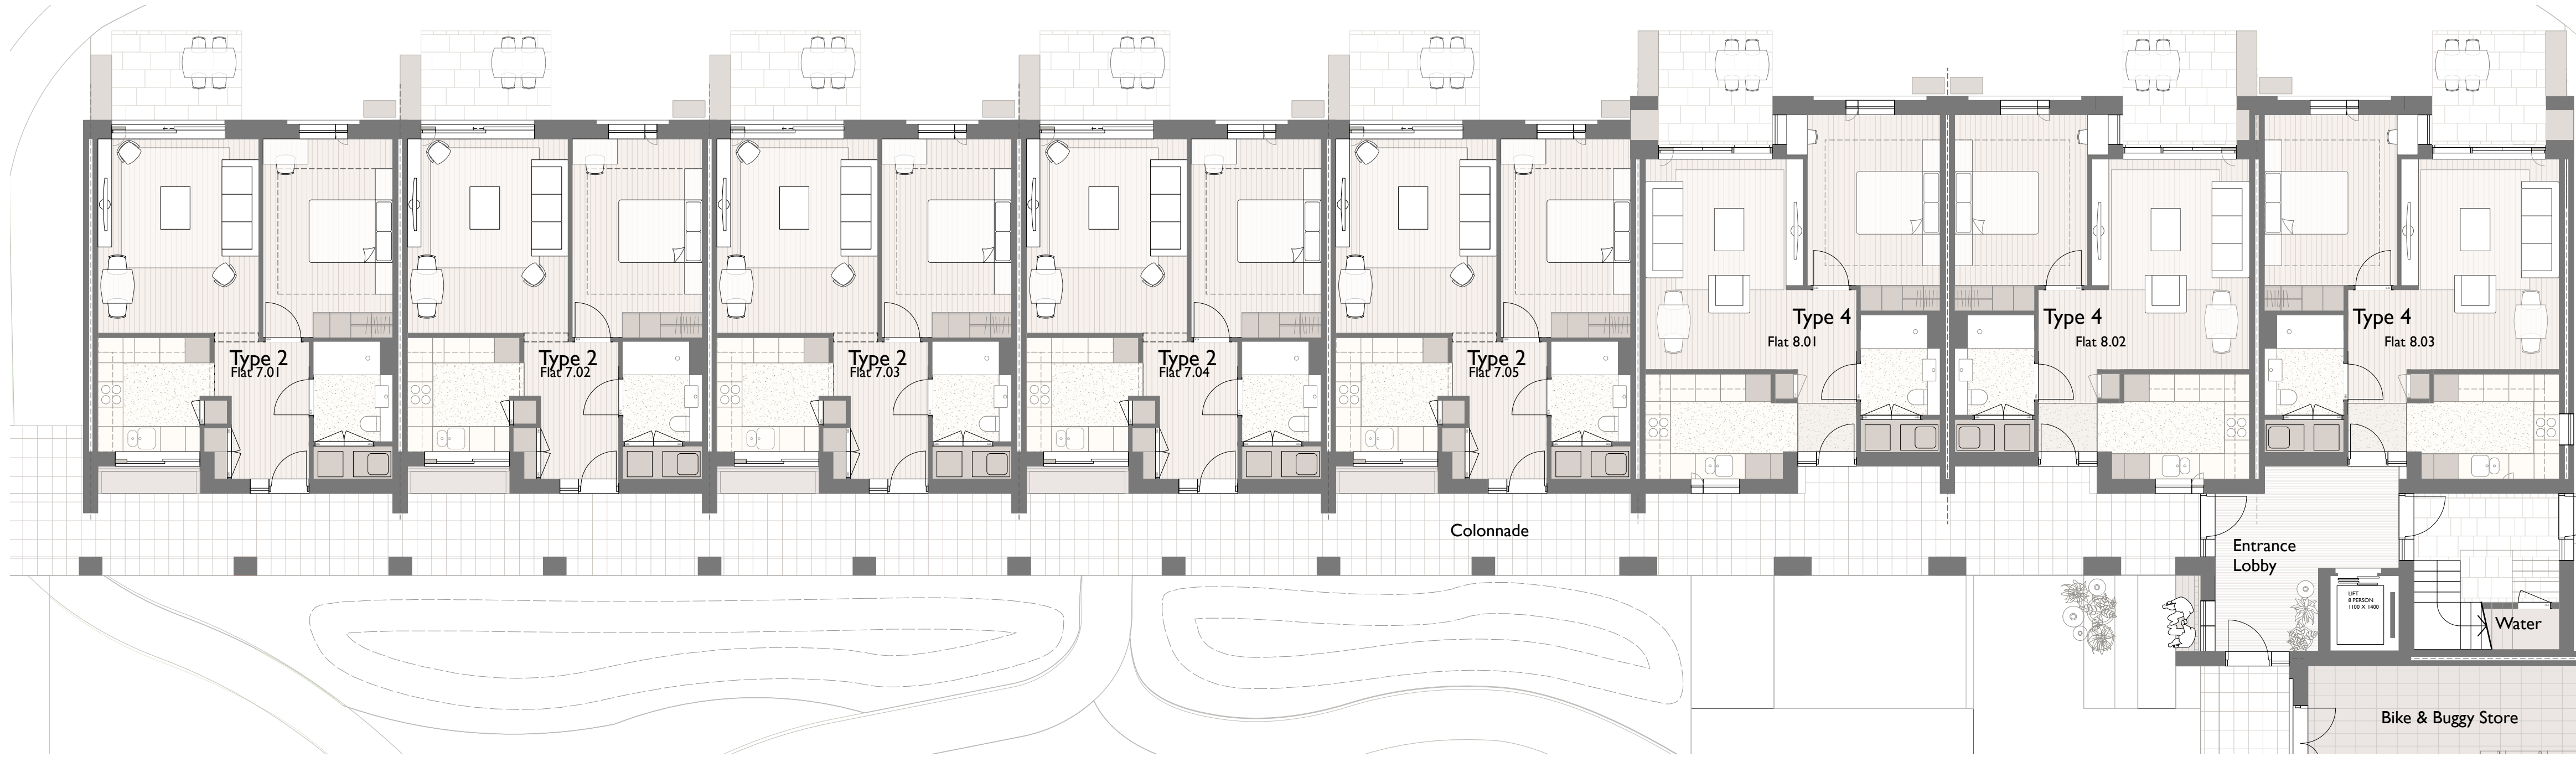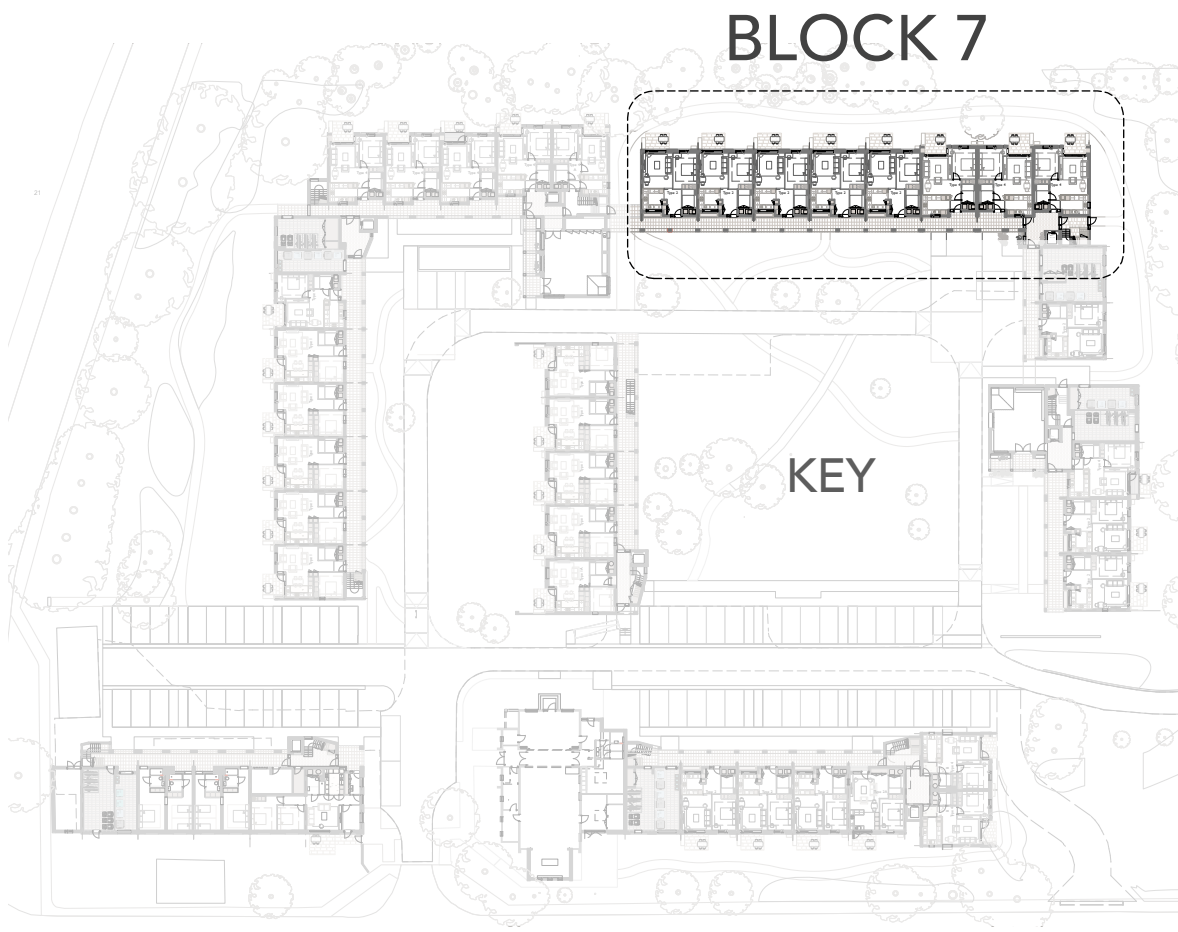

GROUND FLOOR PLAN

HaysomWardMiller Architects

20 Birdge Street Cambridge CB2 1UF
T : 01223 578545
email : info@haysomwardmiller.co.uk

Project	Almshouse Development
For	Huggens College
Scale	1:100 at A1 1:200 at A3
Block 7 - Floor Plans	
Job no.	23.709
Drawing no.	P 25
Revision no.	-