
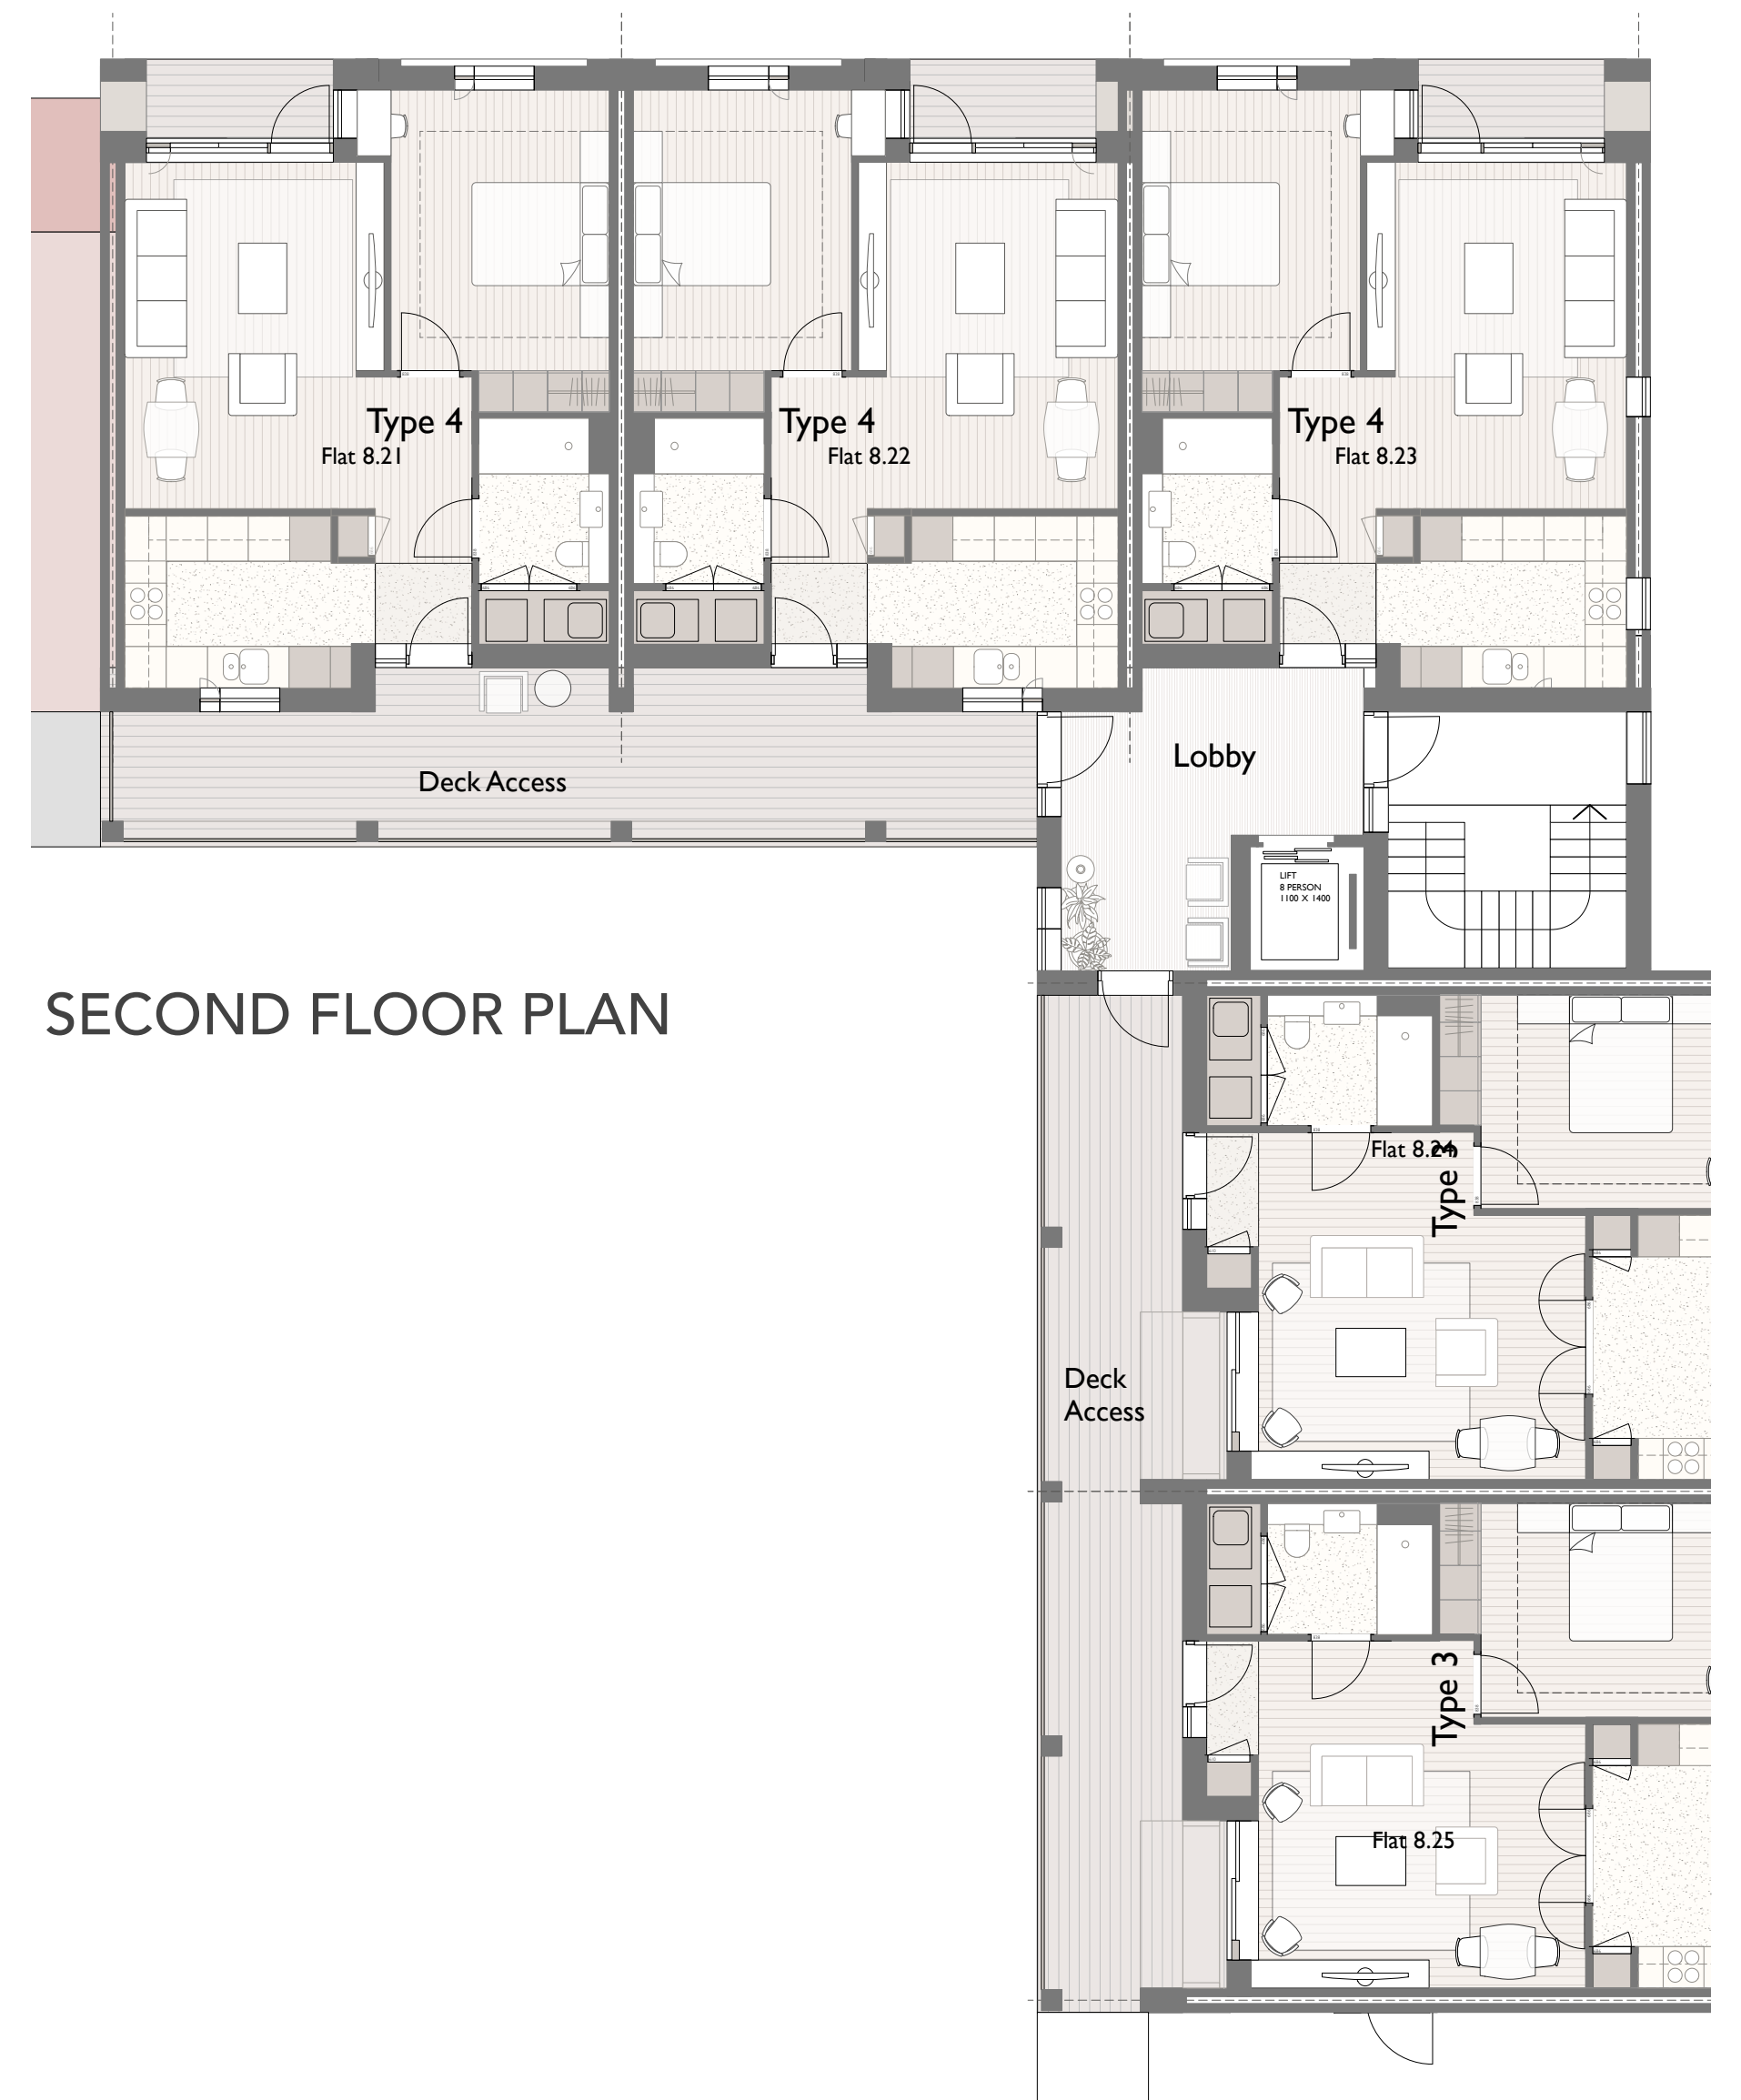


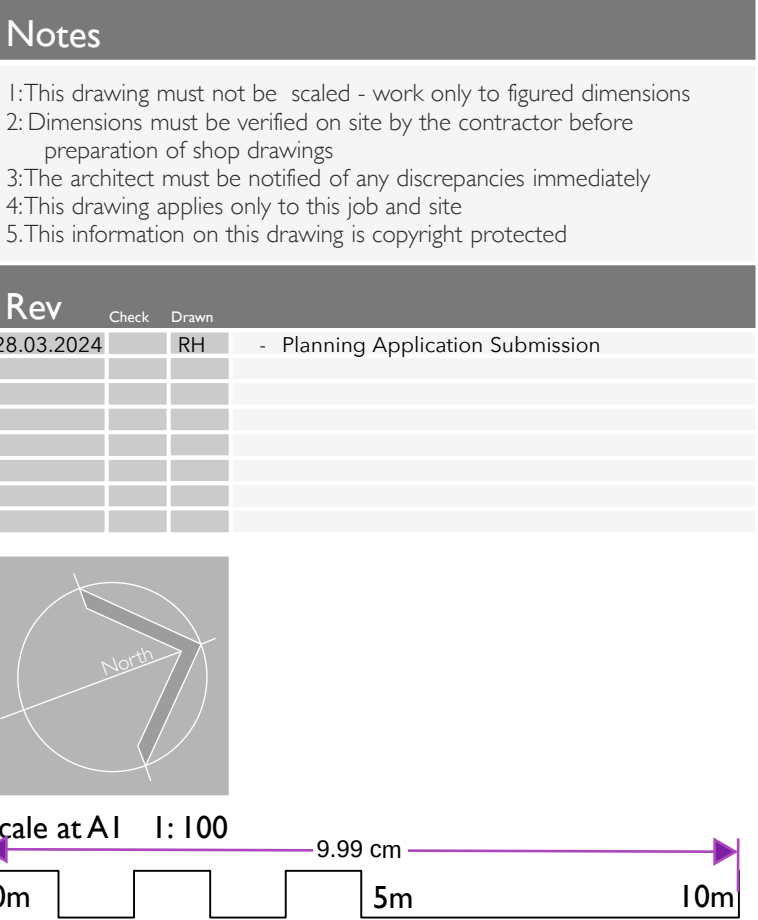

20 Birdge Street Cambridge CB2 1UF
T: 01223 578545
email : info@haysomwardmiller.co.uk

Project	Almshouse Development	
For	Huggens College	
Scale	1:00 at A1	1:200 at A3

Block 8 - Floor Plans	
Job no.	23.709
Drawing no.	P 26
Revision no.	-