




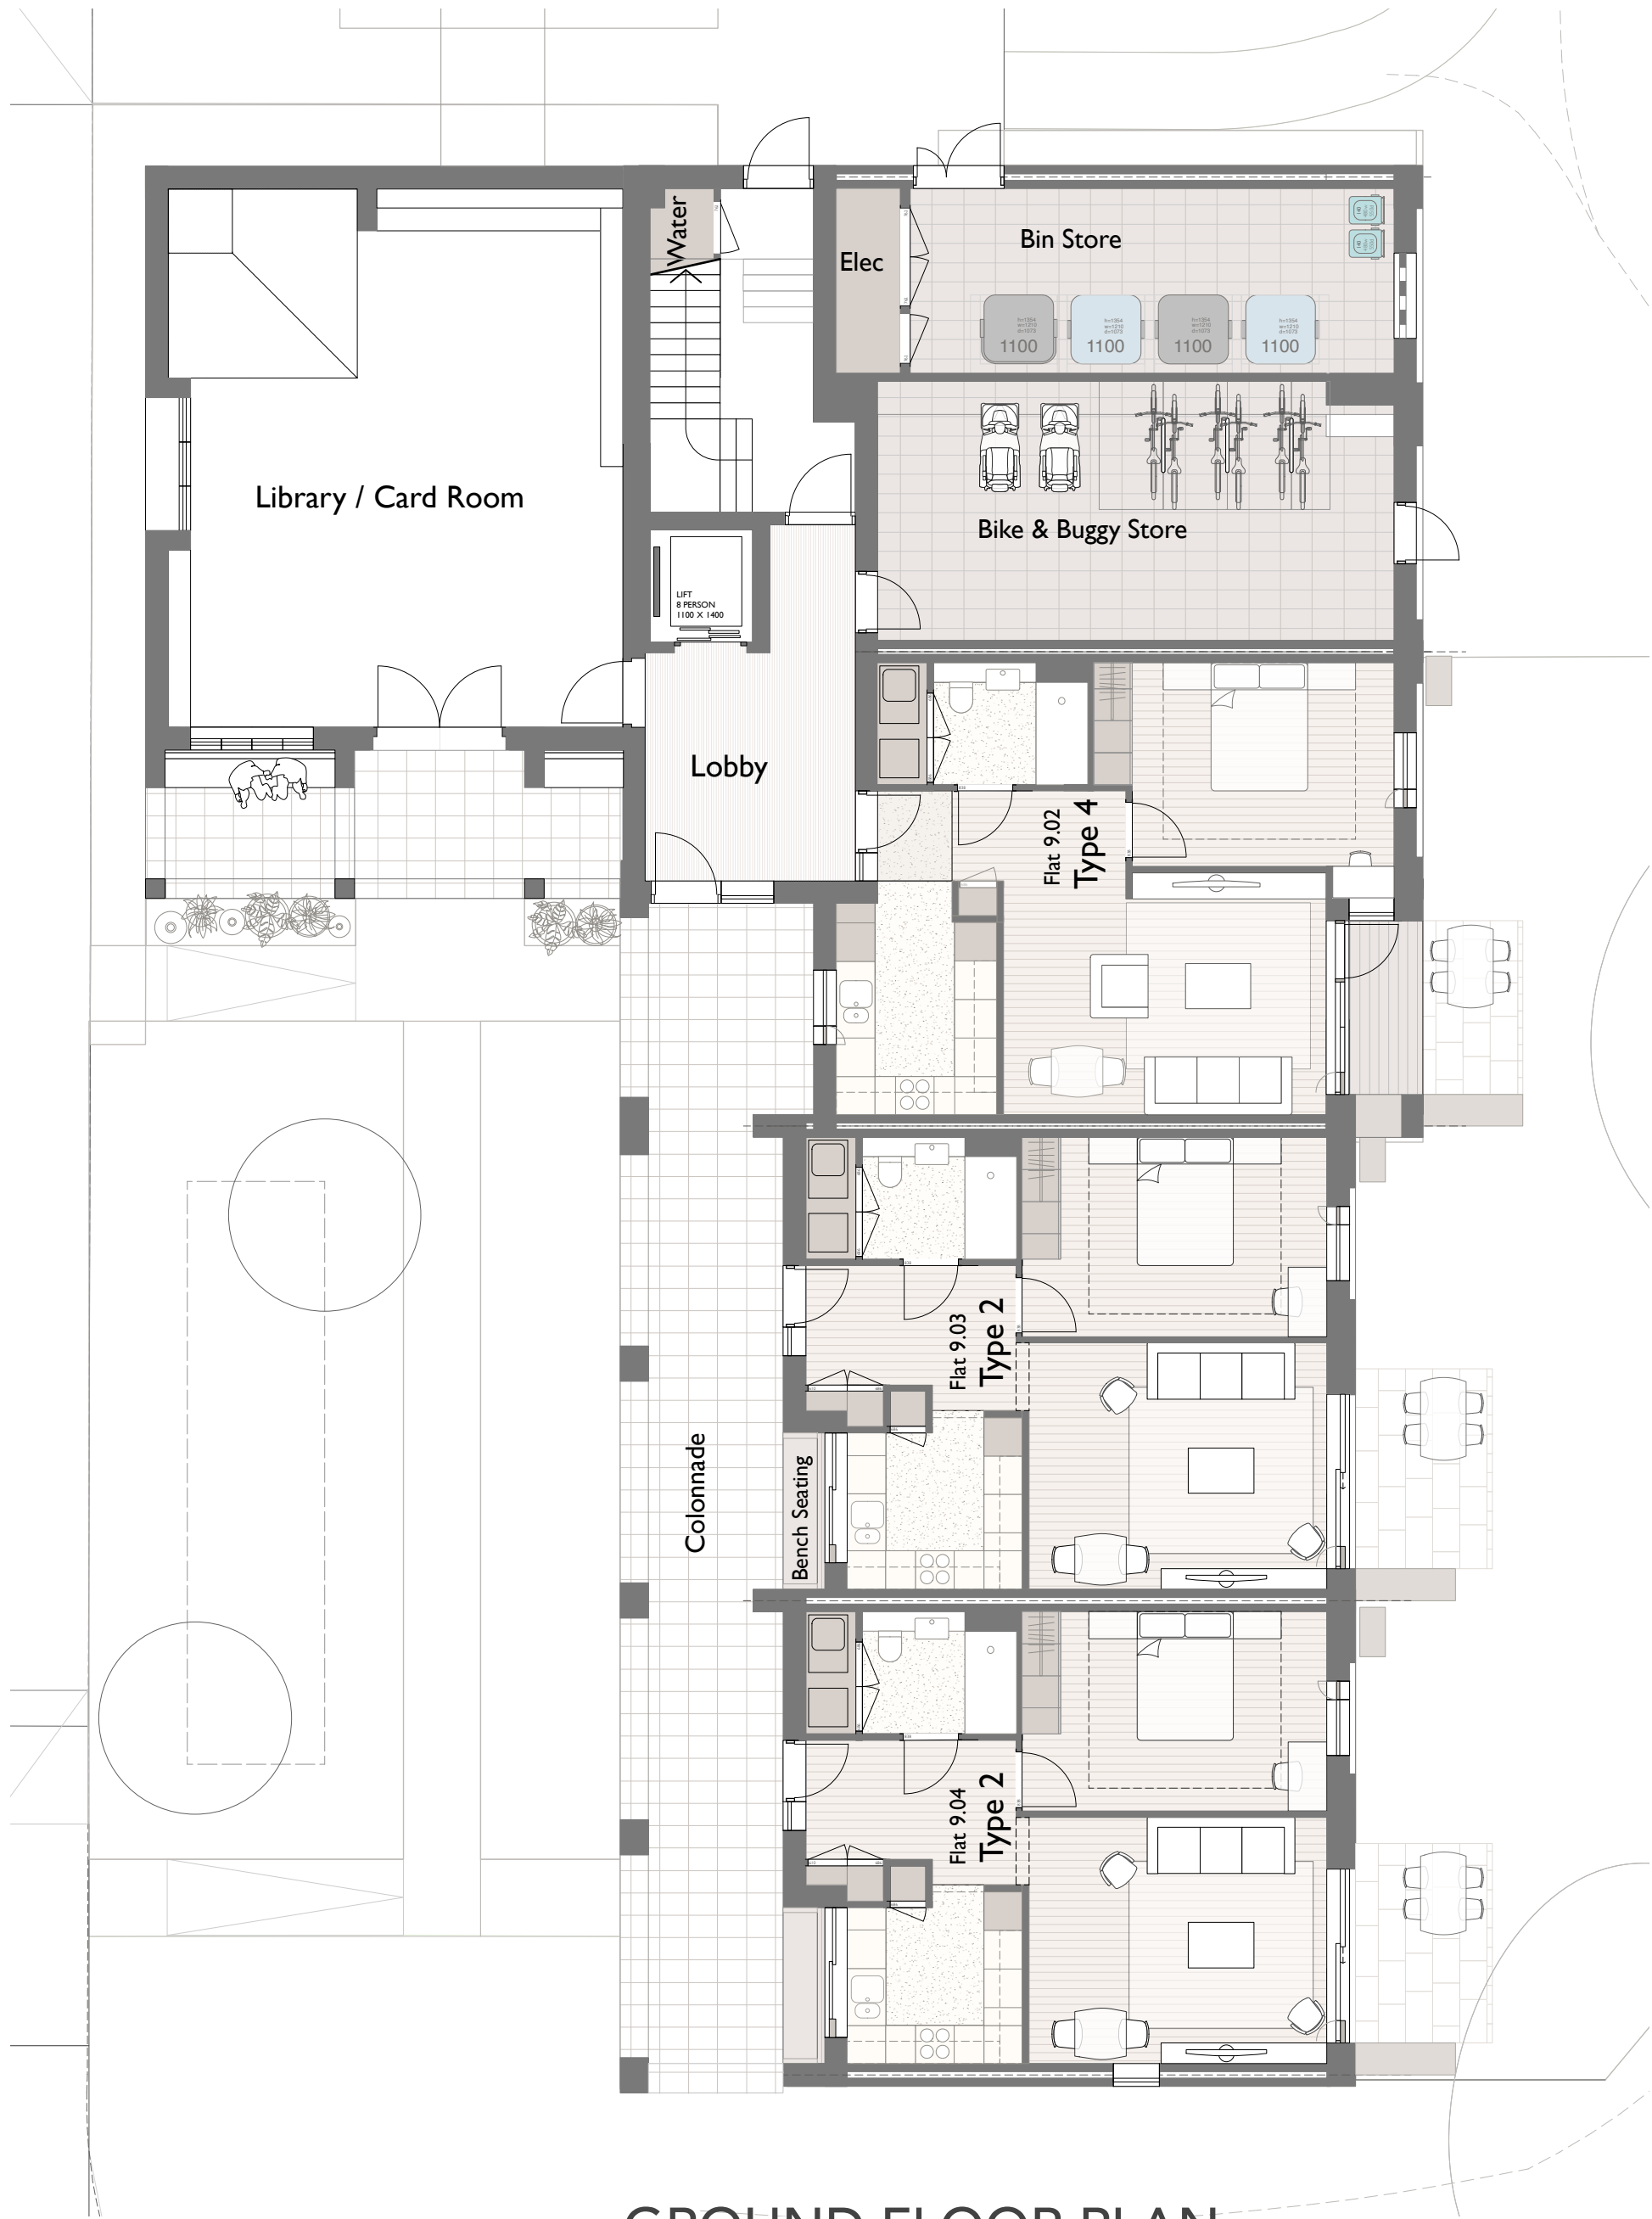


GROUND FLOOR PLAN

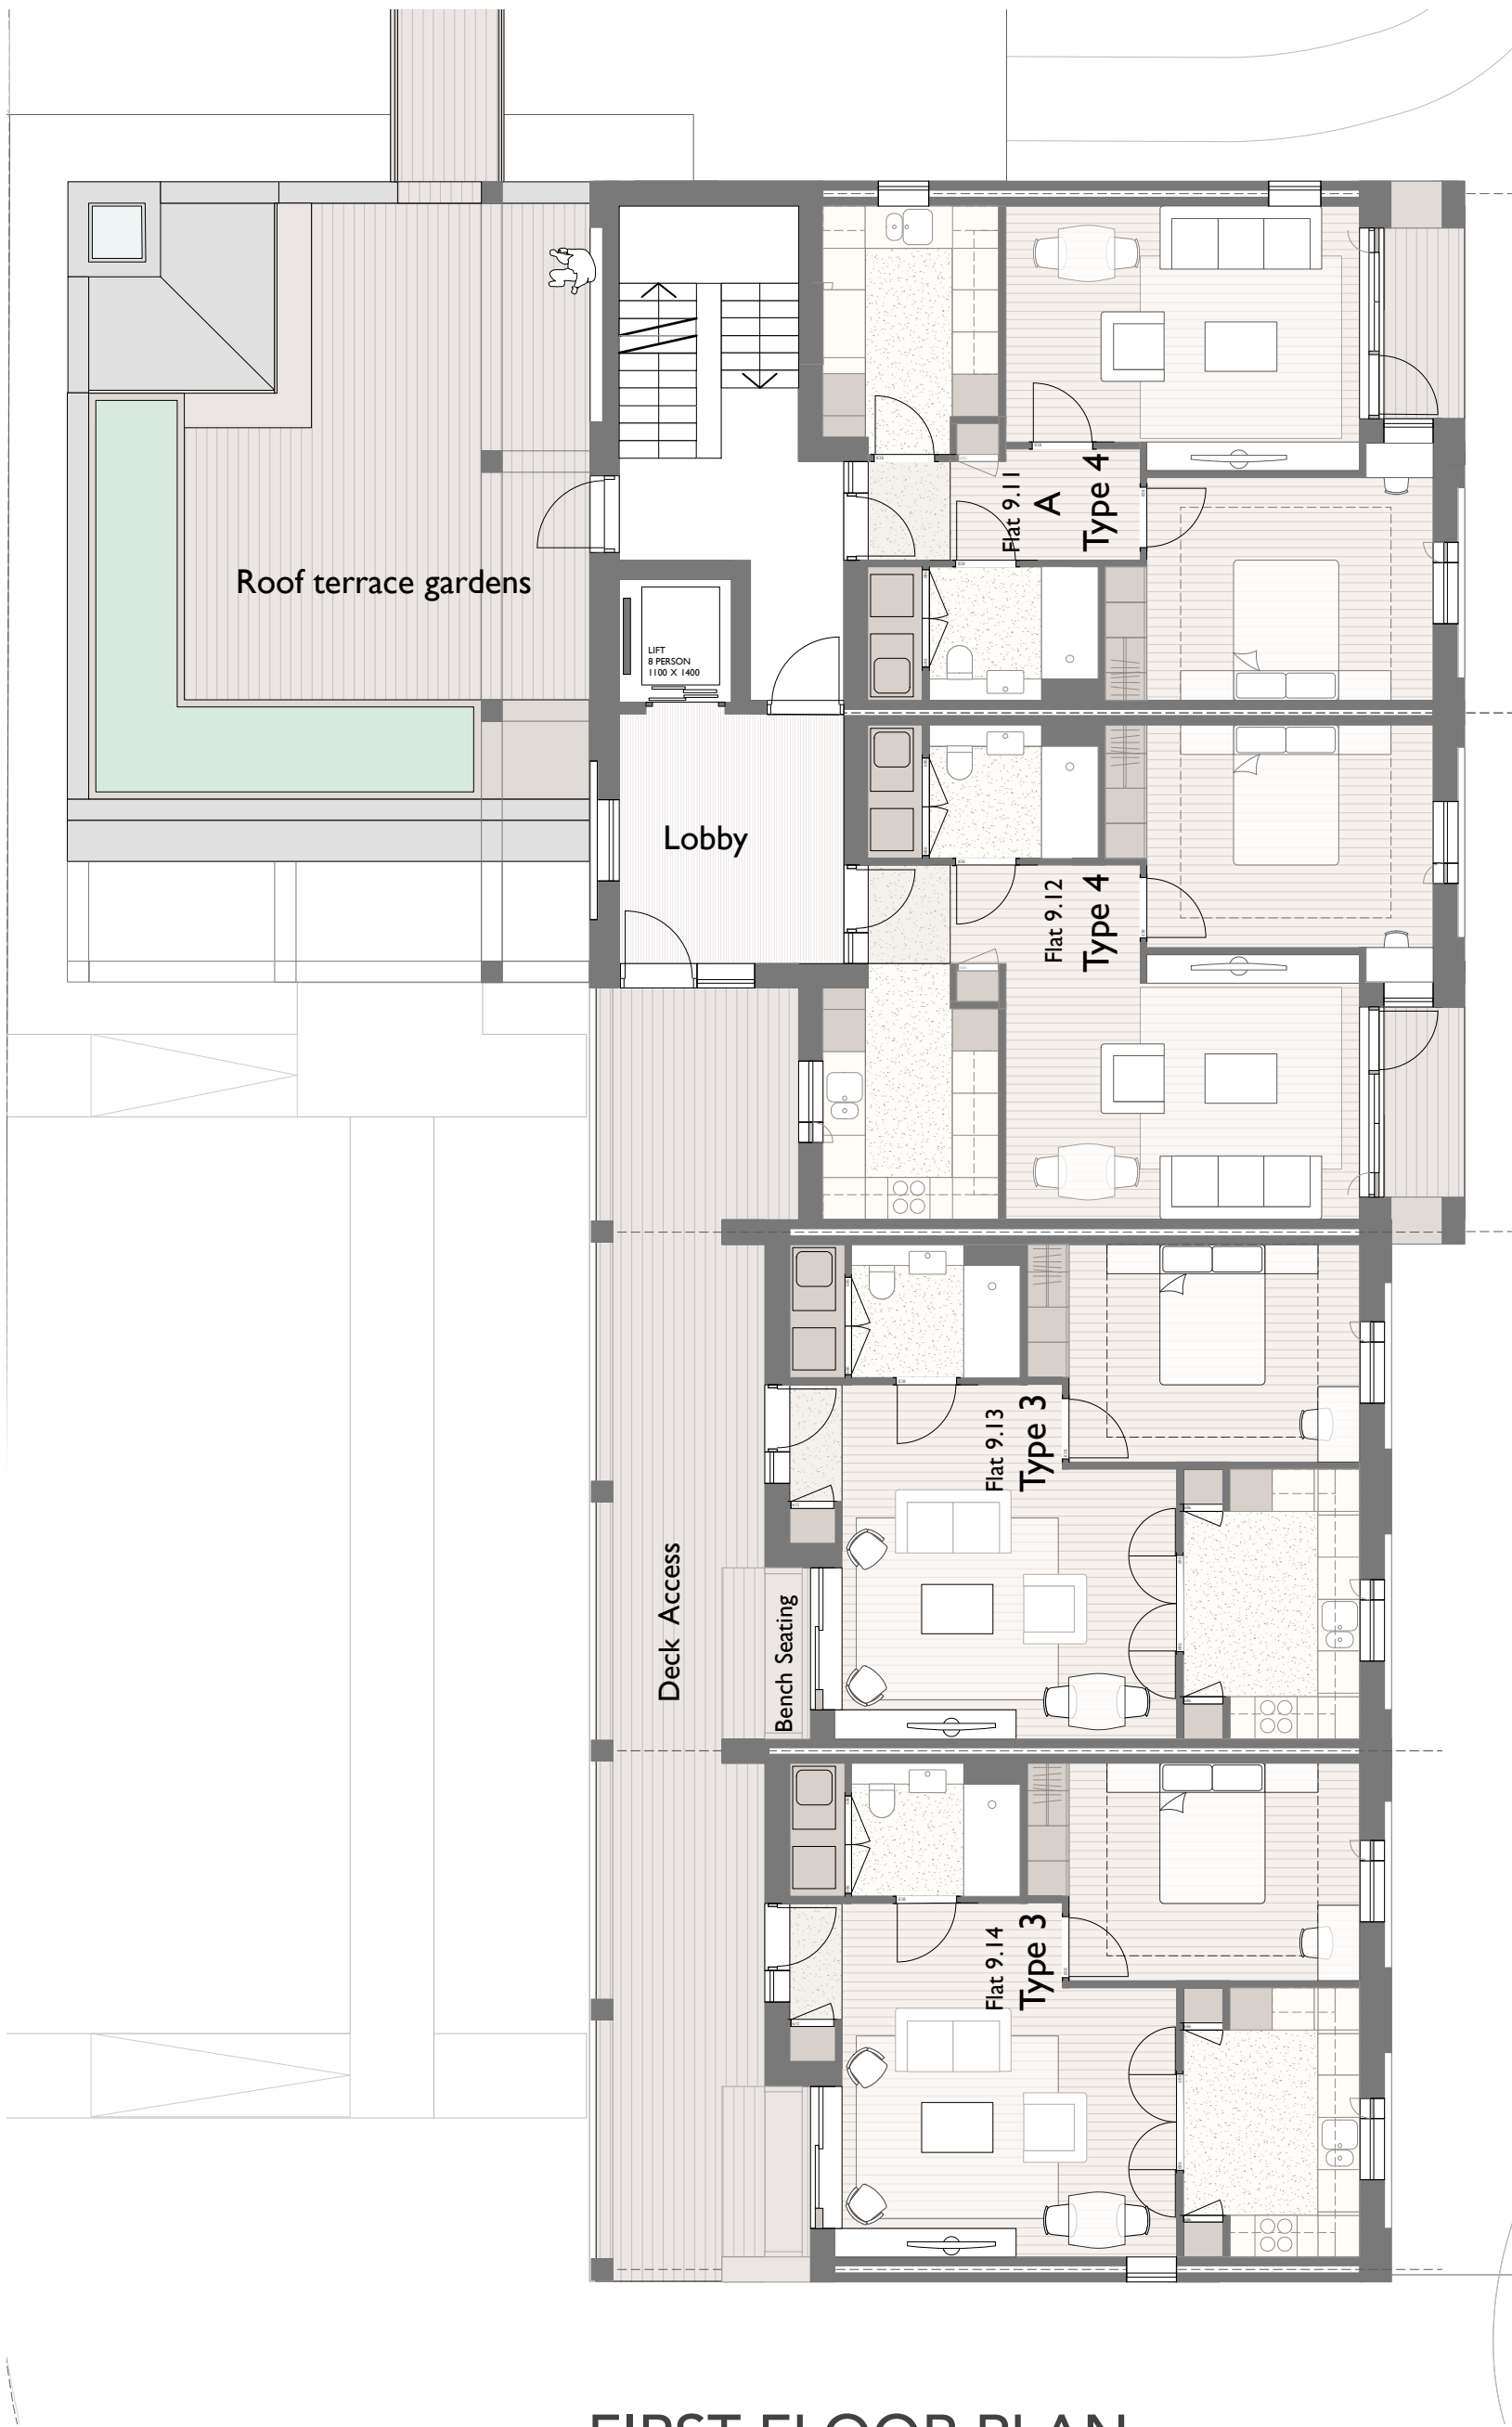

FIRST FLOOR PLAN

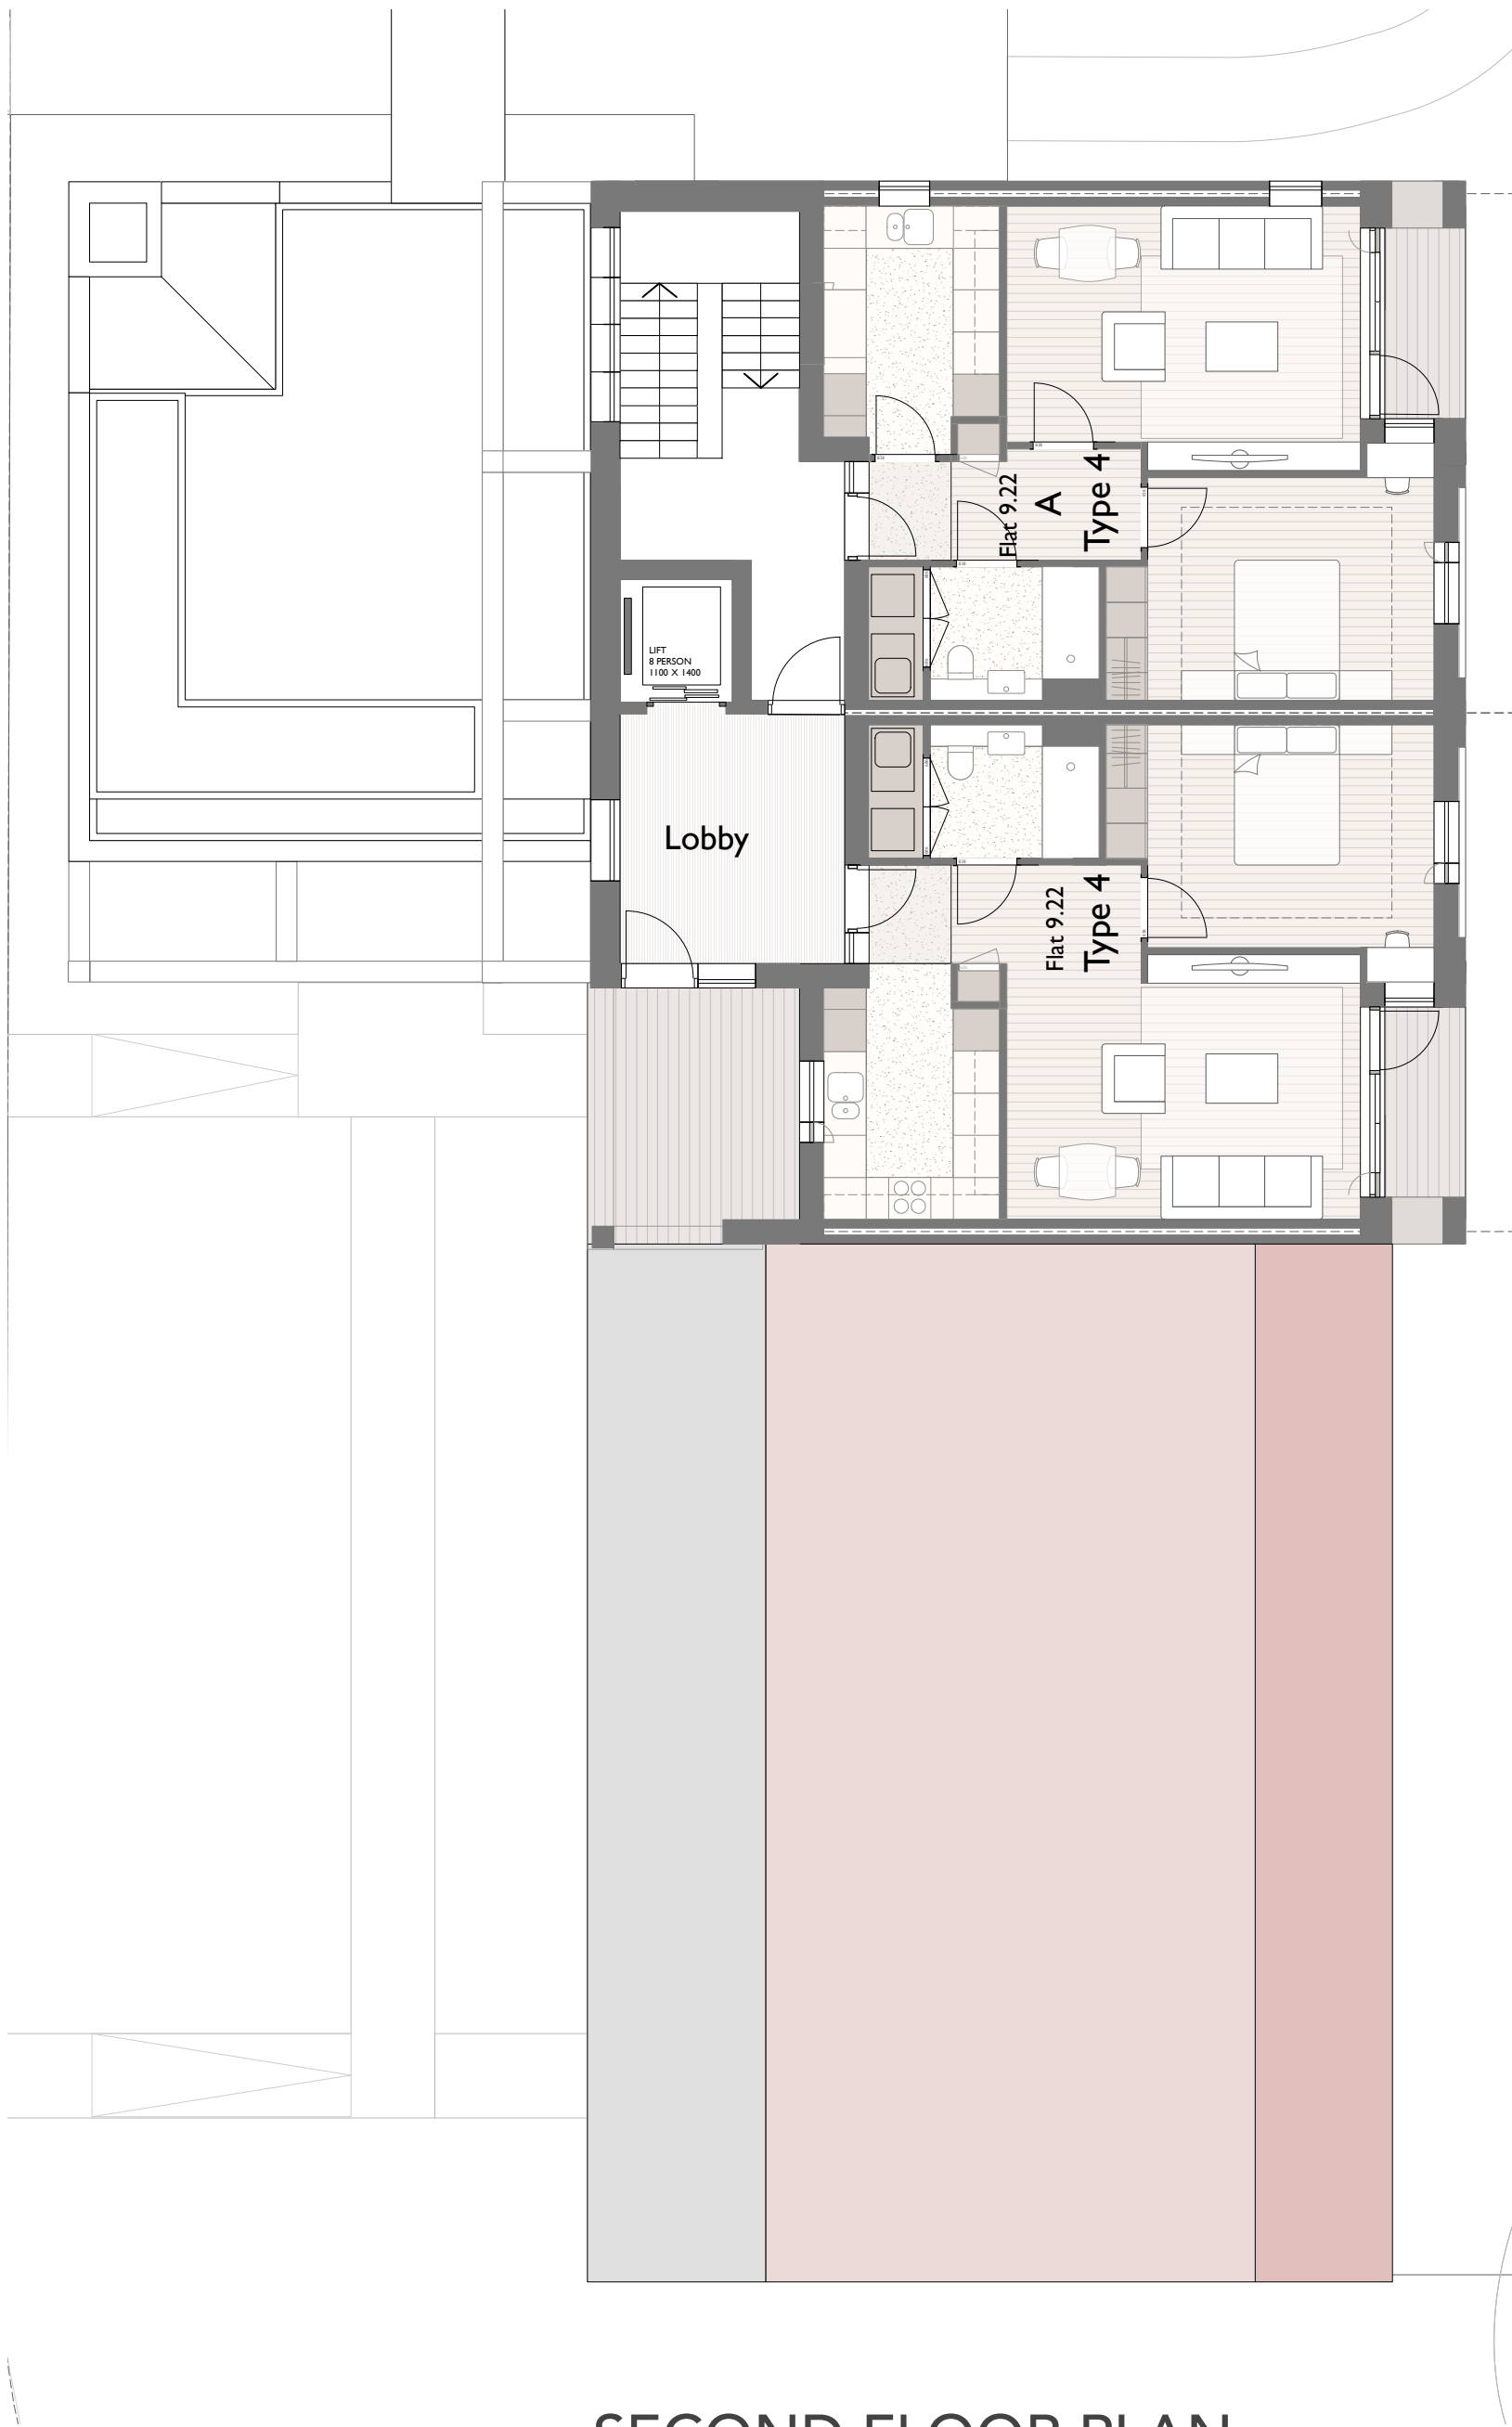

SECOND FLOOR PLAN

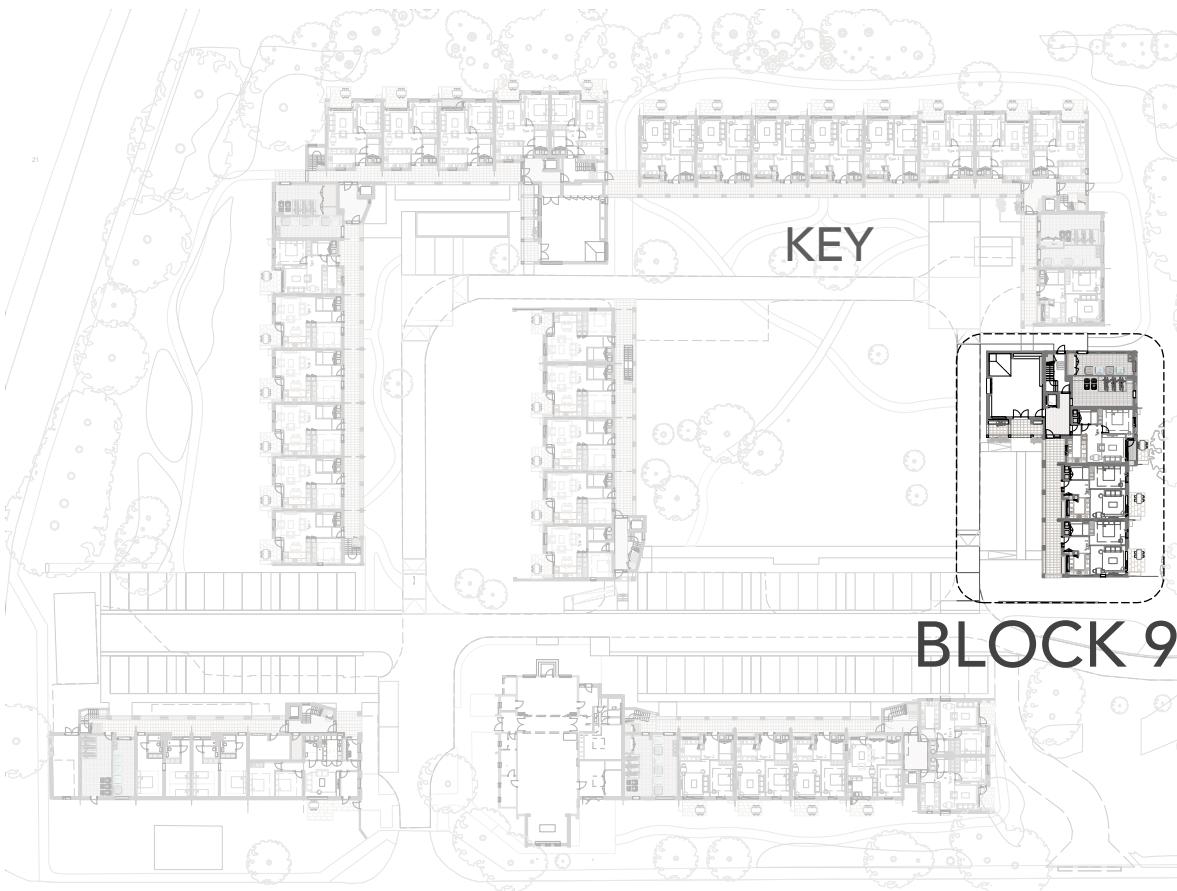

Notes

1:This drawing must not be scaled - work only to figured dimensions

2:Dimensions must be verified on site by the contractor before preparation of shop drawings

3:The architect must be notified of any discrepancies immediately

4:This drawing applies only to this job and site

5:This information on this drawing is copyright protected

Rev

28.03.2024

Check

Drawn

RM

- Planning Application Submission

0m

5m

10m

Scale at A1

I: 100

10 cm

5m

10m

HaysomWardMiller Architects

20 Birdge Street Cambridge CB2 1UF

T: 01223 578545

email : info@haysomwardmiller.co.uk

Project

Almshouse Development

For

Huggens College

Scale

1:00 at A1

1:200 at A3

Block 9 - Floor Plans

Job no.

23.709

Drawing no.

P 27

Revision no.

-