




GROUND FLOOR PLAN

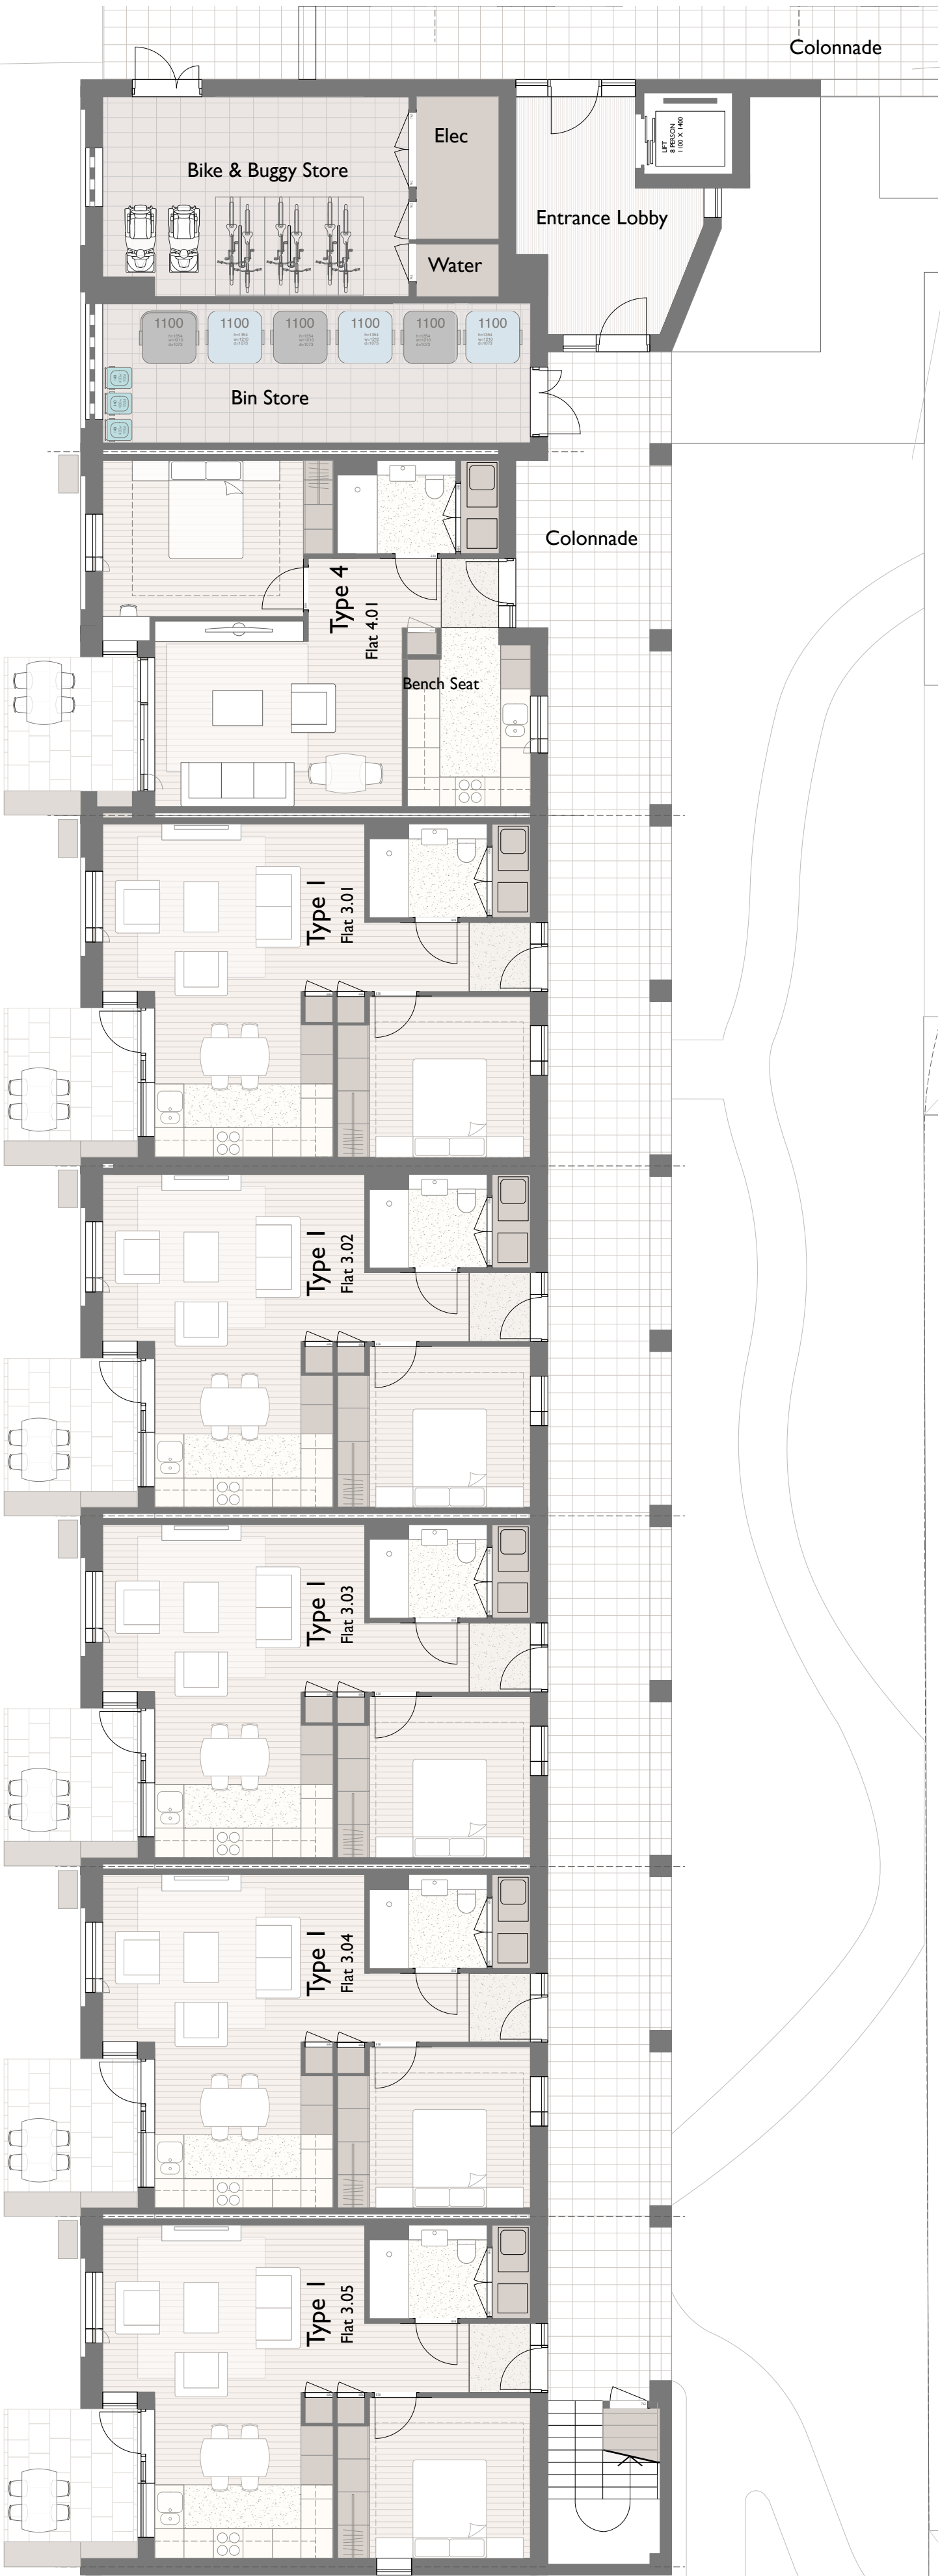

FIRST FLOOR PLAN

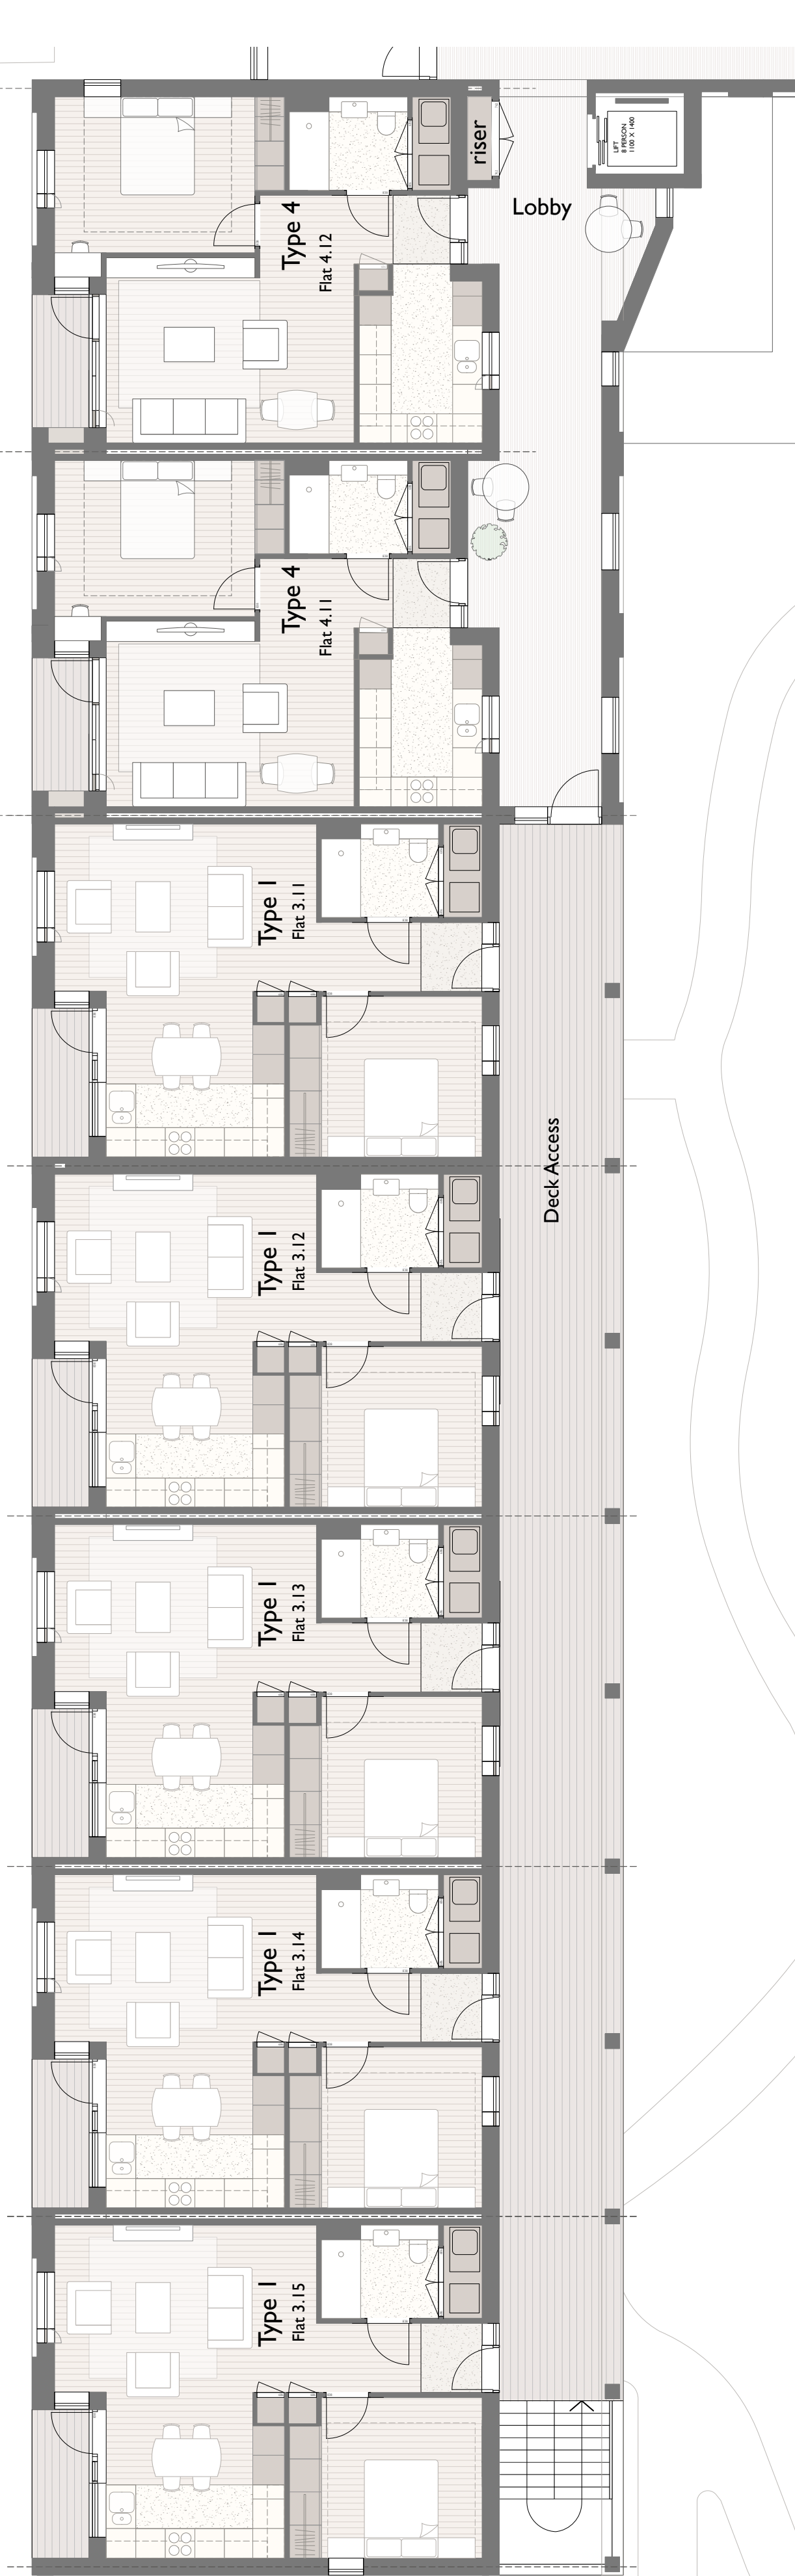

SECOND FLOOR PLAN

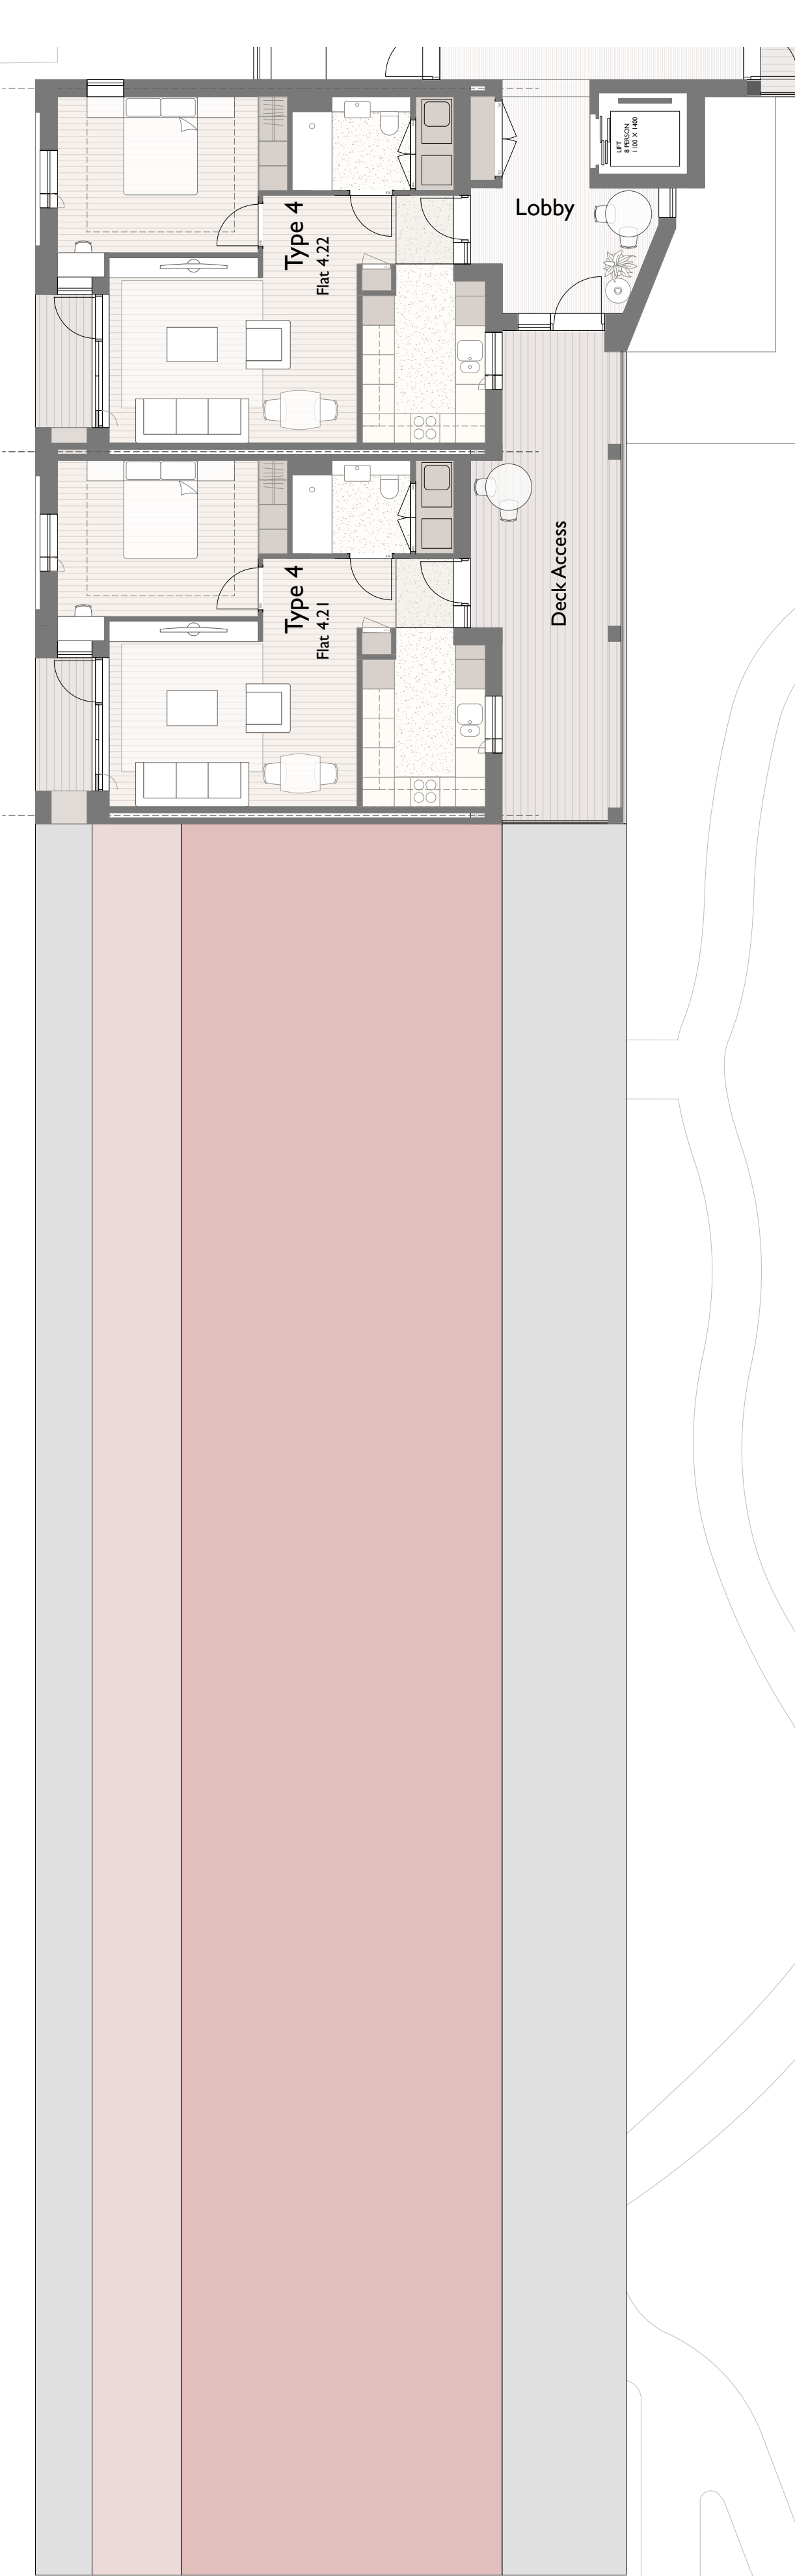

Notes

- 1: This drawing must not be scaled - work only to figured dimensions
- 2: Dimensions must be verified on site by the contractor before preparation of shop drawings
- 3: The architect must be notified of any discrepancies immediately
- 4: This drawing applies only to this job and site
- 5: This information on this drawing is copyright protected


Rev	Check	Drawn
28.03.2024	RM	- Planning Application Submission

Scale at A1 1: 100

0m 10m 5m 10cm

BLOCK 4

BLOCK 3

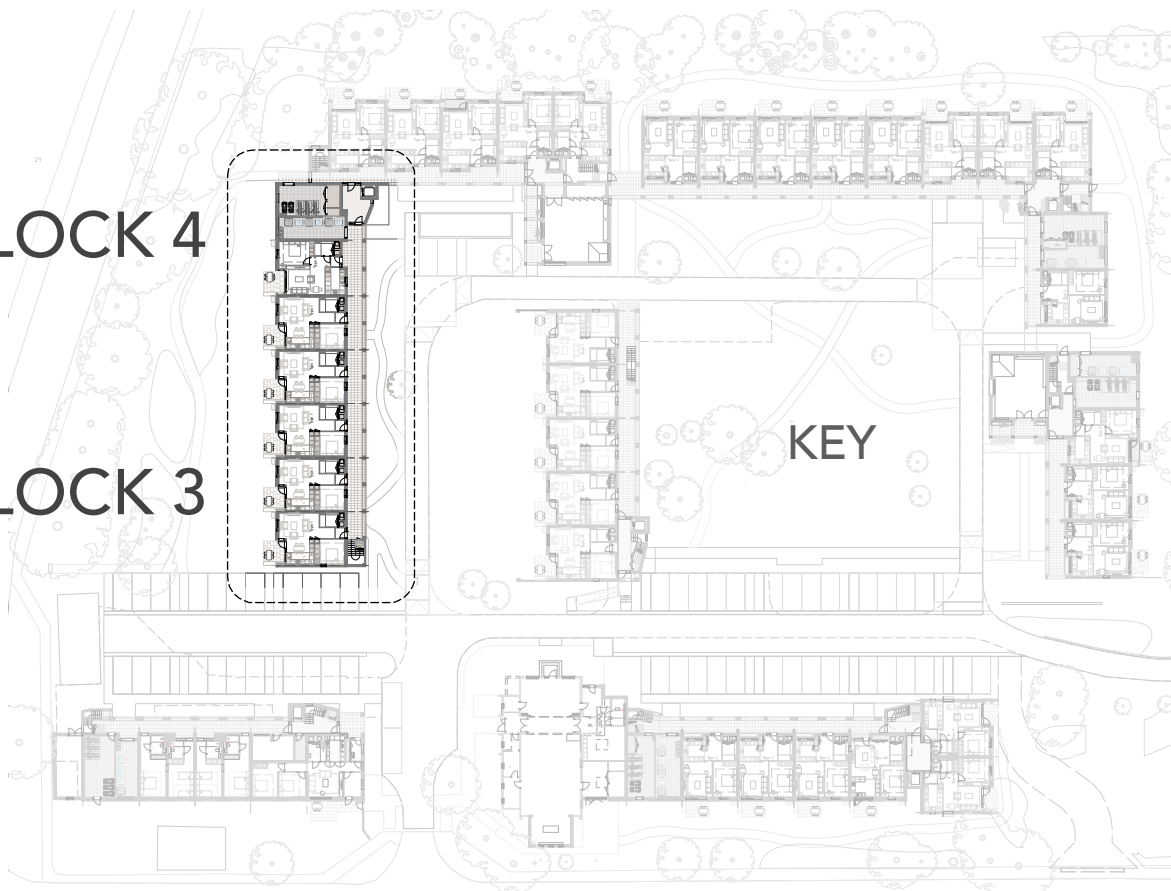

HaysomWardMiller Architects

20 Birdge Street Cambridge CB2 1UF
T : 01223 578545
email : info@haysomwardmiller.co.uk

Project	Almshouse Development
For	Huggens College
Scale	1:00 at A1 1:200 at A3

Block 3 - Floor Plans

Job no.	23.709
Drawing no.	P 22
Revision no.	-