
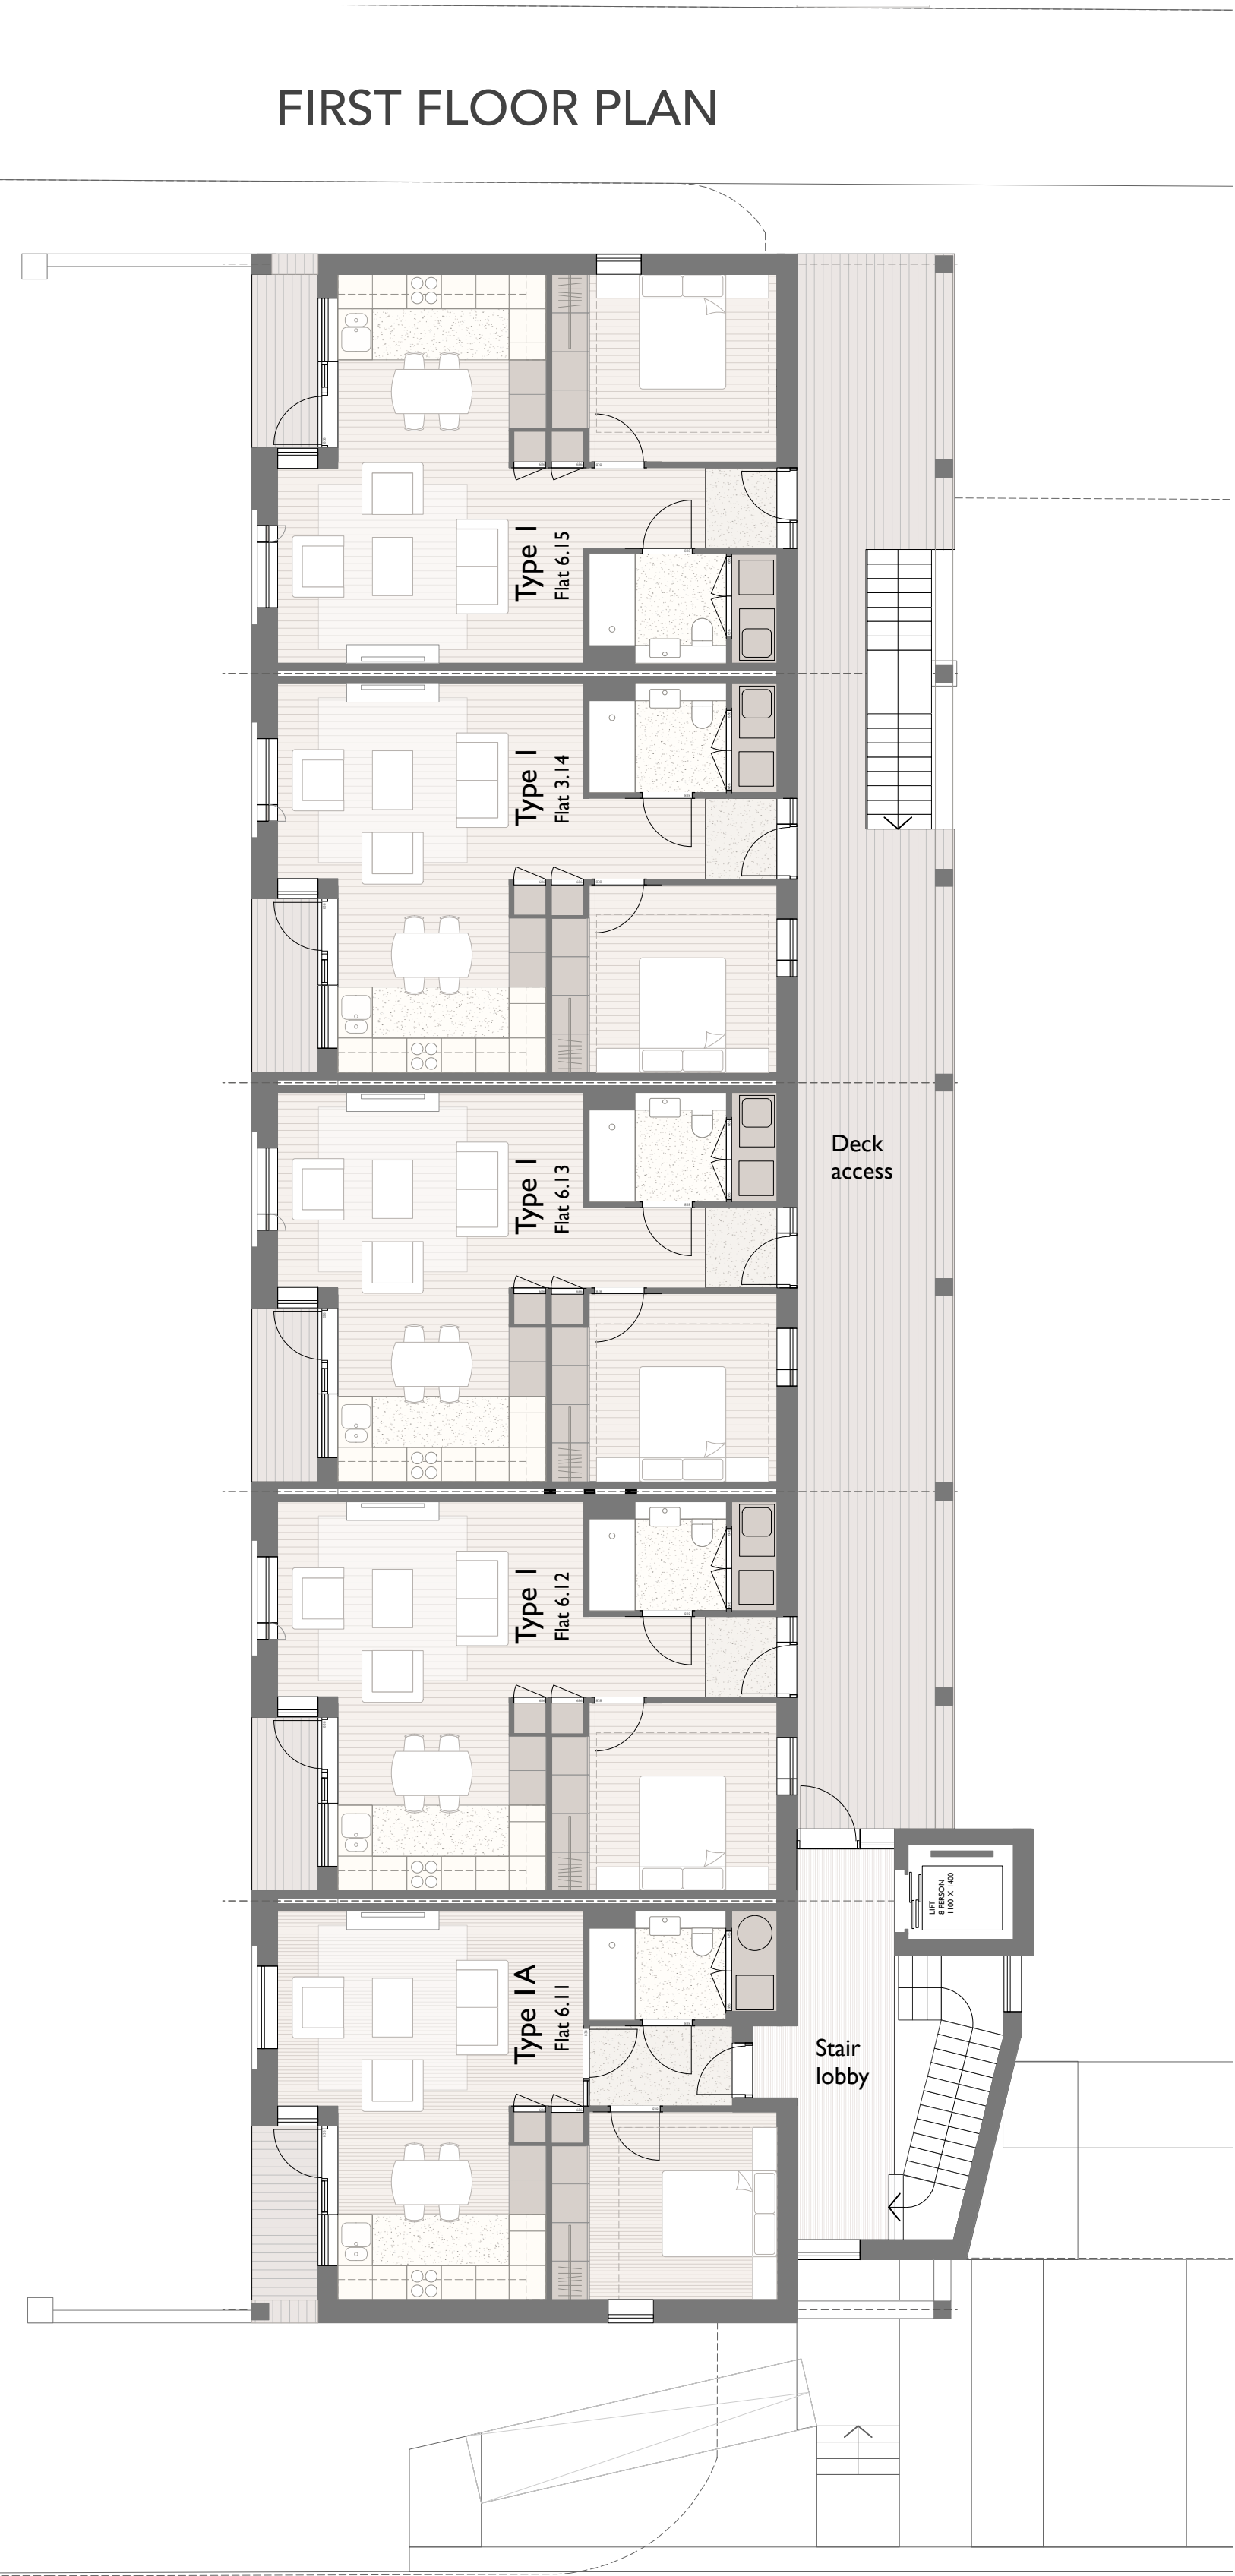


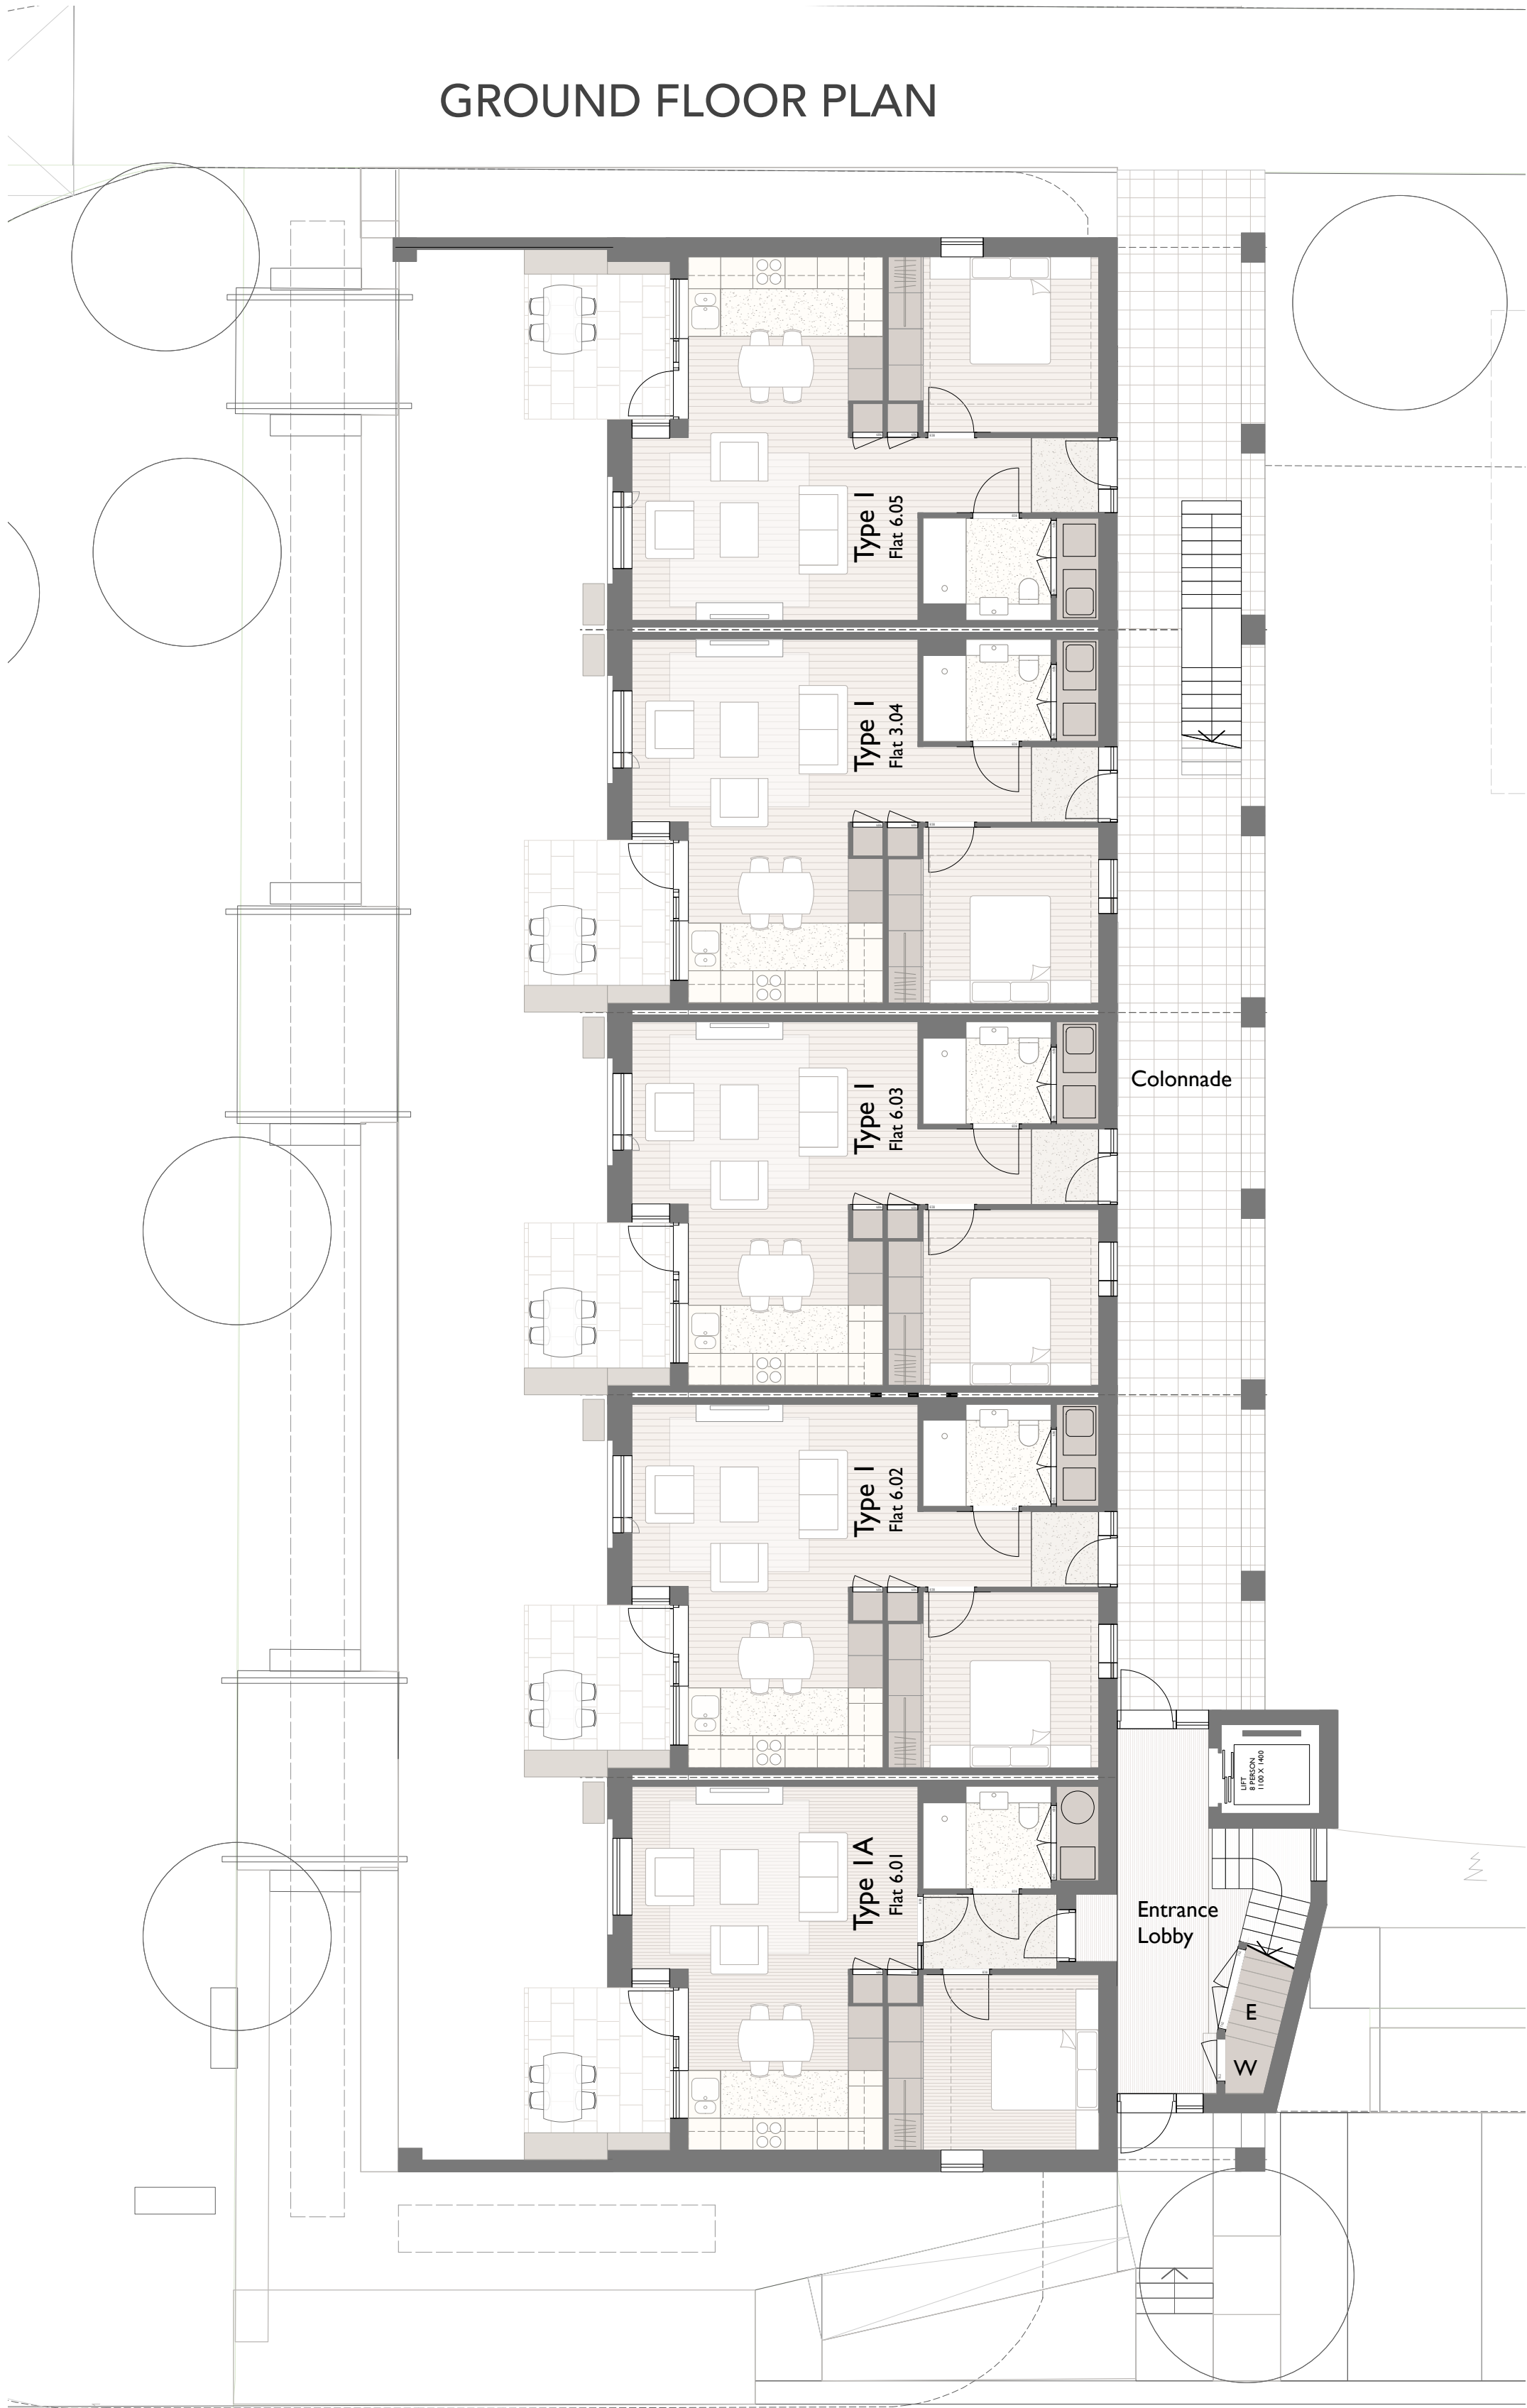

Notes

1:This drawing must not be scaled - work only to figured dimensions

2:Dimensions must be verified on site by the contractor before preparation of shop drawings

3:The architect must be notified of any discrepancies immediately

4:This drawing applies only to this job and site

5:This information on this drawing is copyright protected

Rev

28.03.2024

RM

- Planning Application Submission


North

Scale at A1 1: 100

0m

5m

10m

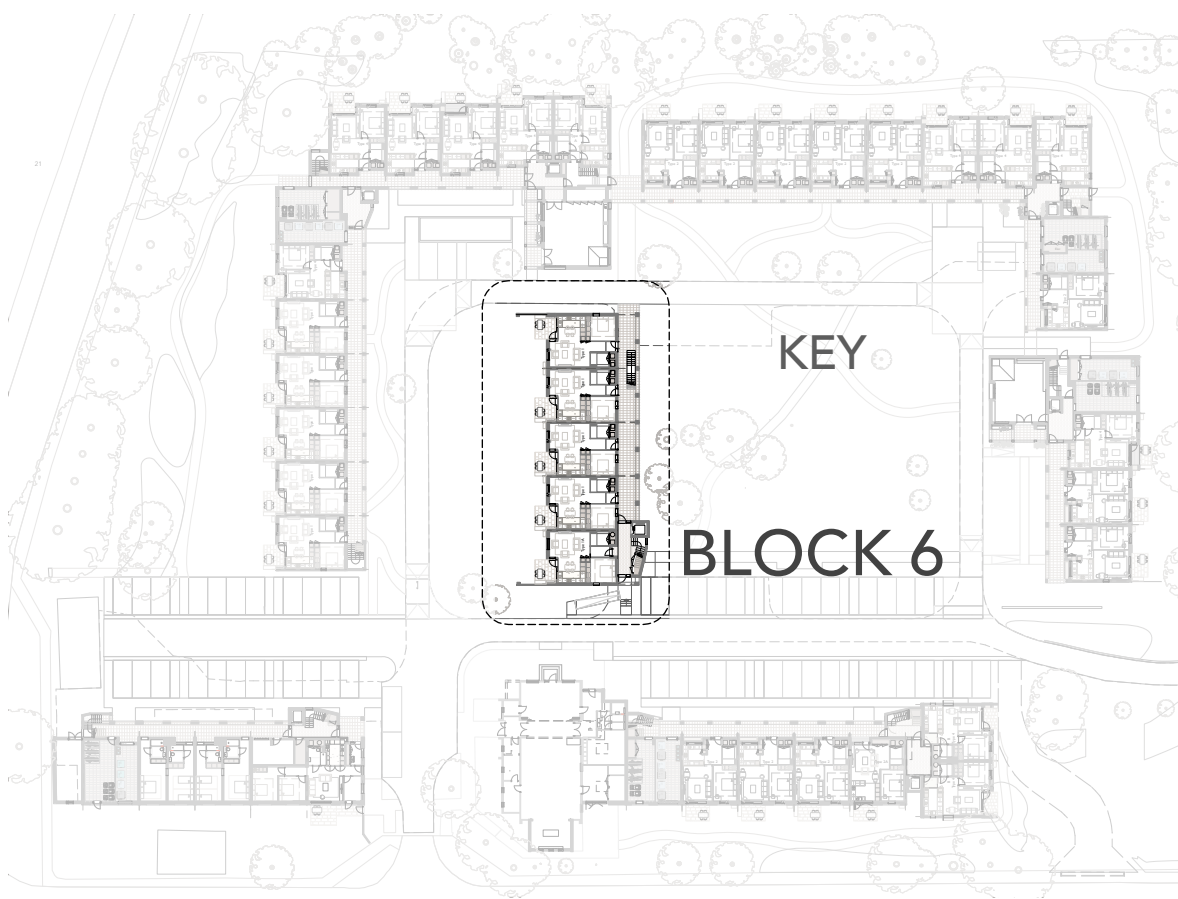

HaysomWardMiller Architects

20 Birdge Street Cambridge CB2 1UF

T : 01223 578545

email : info@haysomwardmiller.co.uk

Project	Almshouse Development
For	Huggens College
Scale	1:00 at A1 1:200 at A3

Block 6 - Floor Plans

Job no.	23.709
Drawing no.	P 24
Revision no.	-