


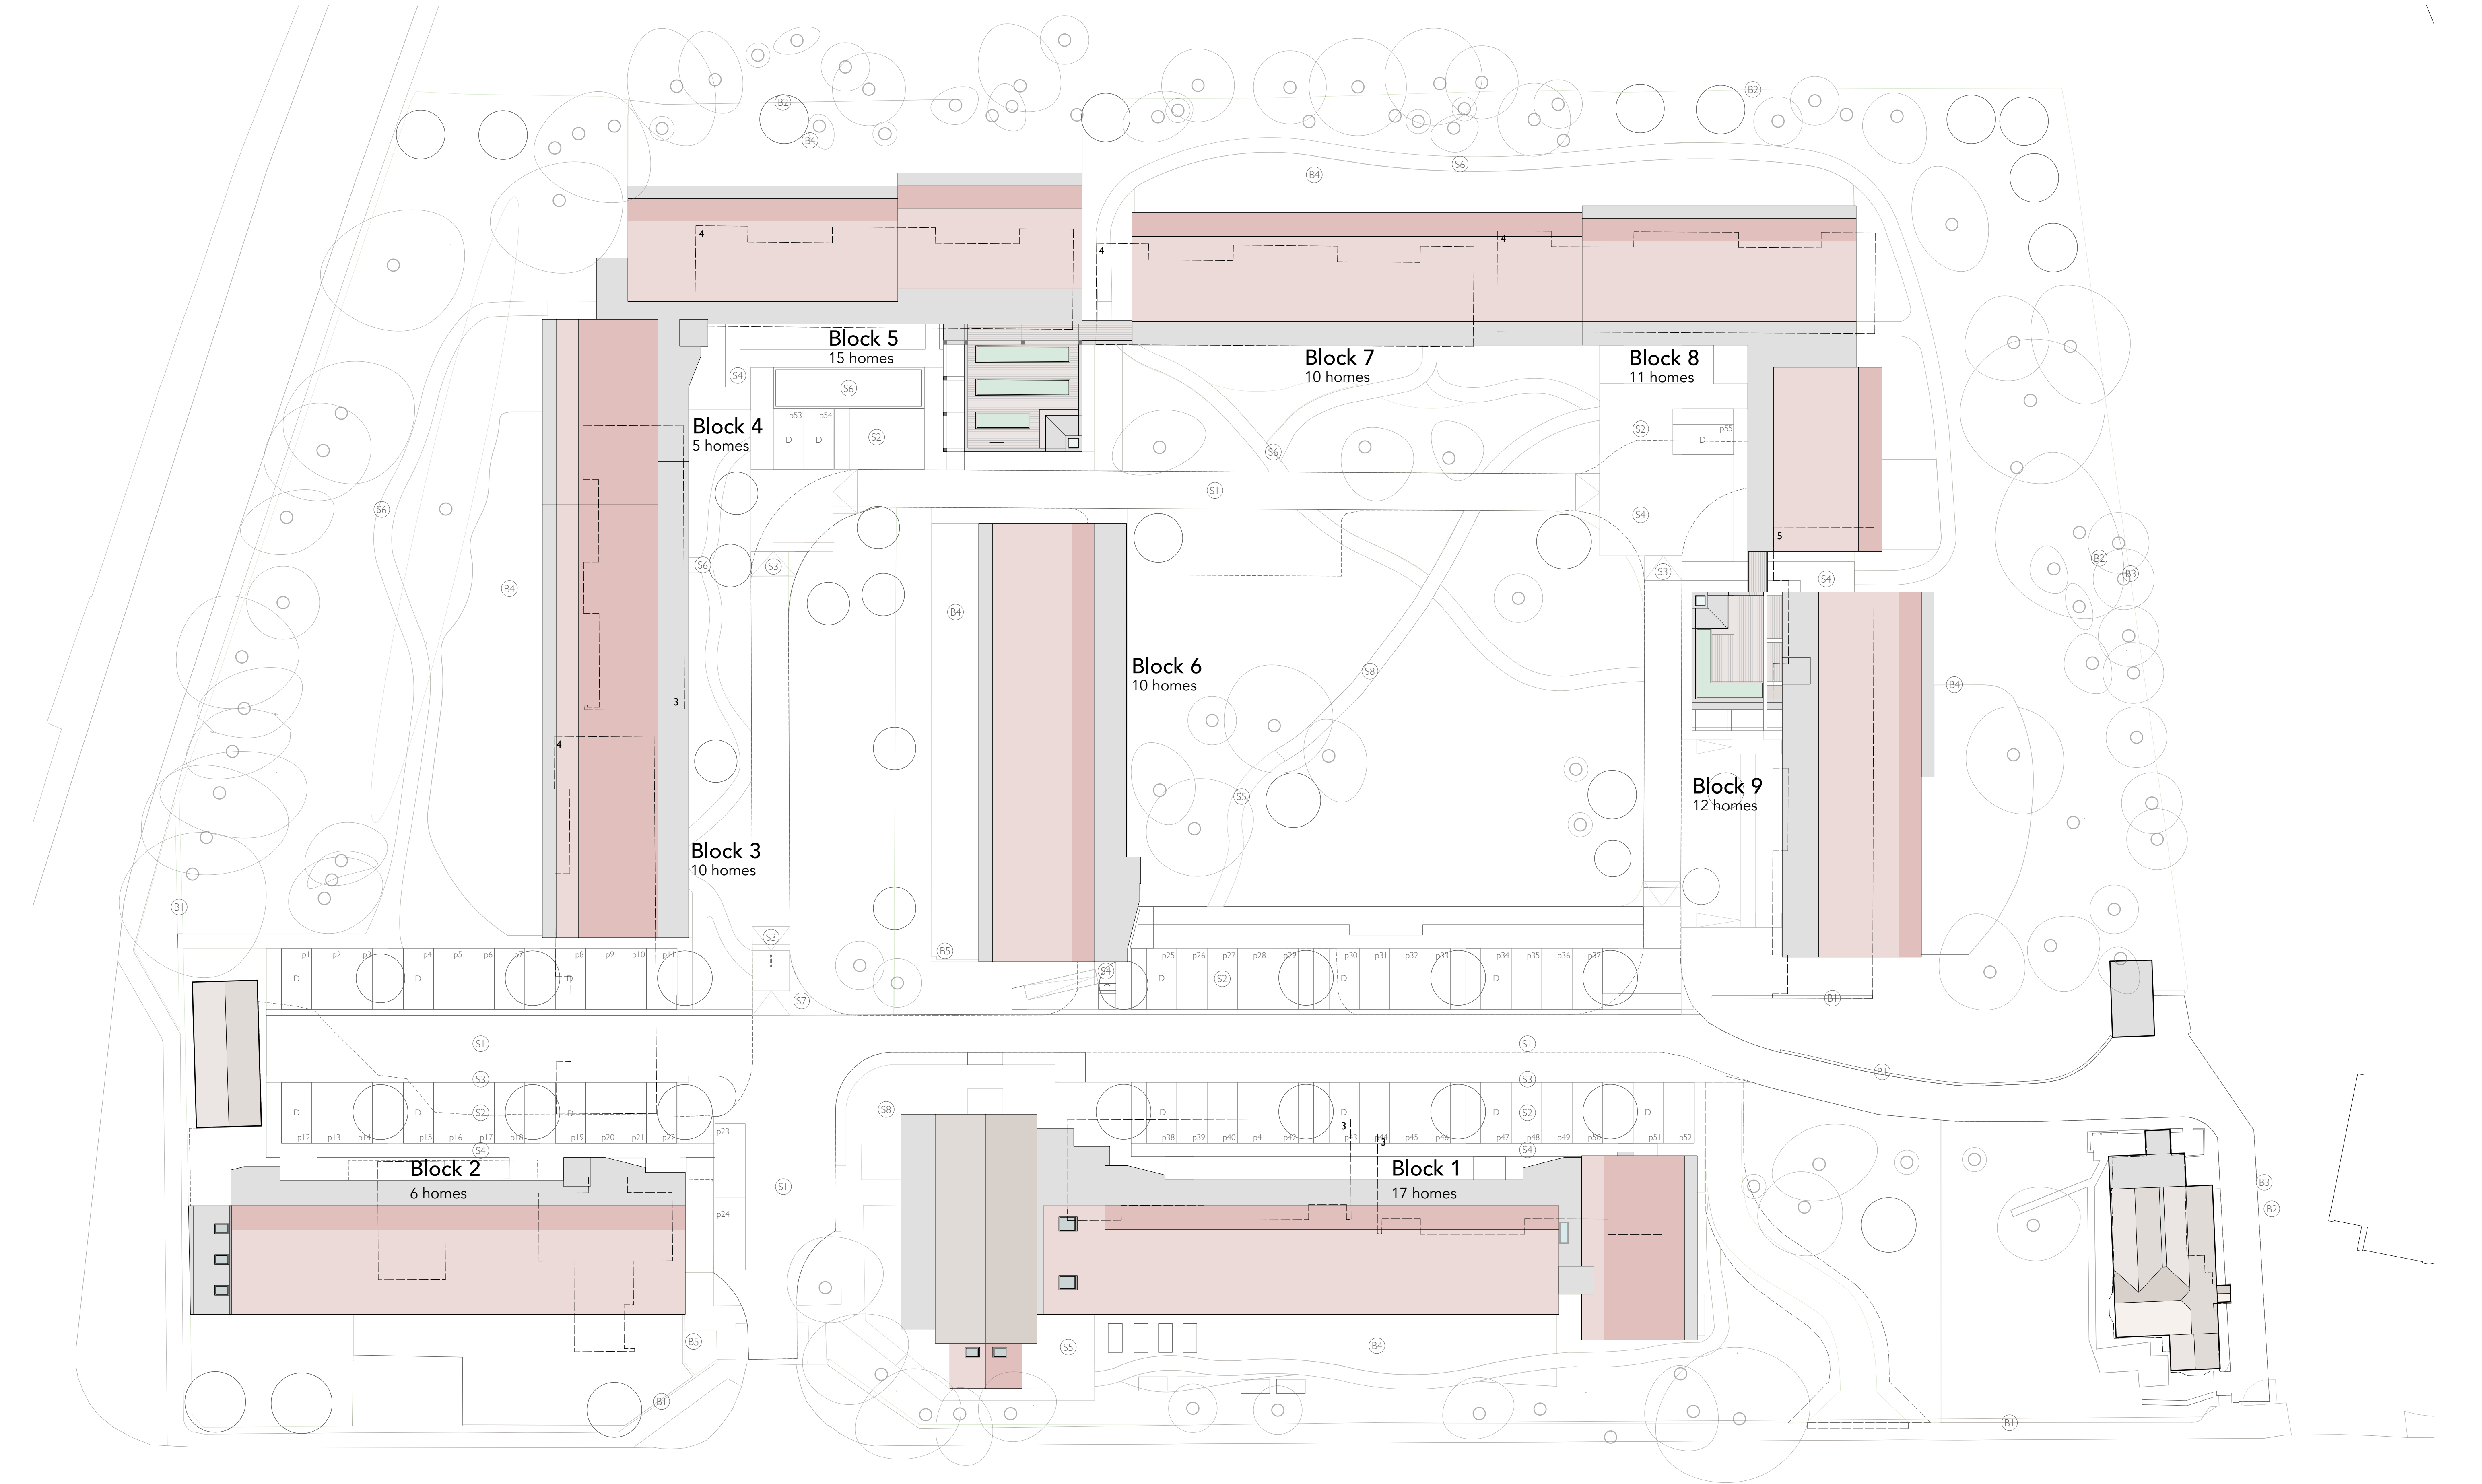

Scale at A1 1:250
0m 5m 10m 20m

Notes			Rev	
1: This drawing must not be scaled - work only to figured dimensions			RH	MB 29.02.2024
2: Dimensions must be verified on site by the contractor before preparation of shop drawings			RH	MB 28.03.2024
3: The architect must be notified of any discrepancies immediately			RH	MB 10.04.2024
4: This drawing applies only to this job and site				
5: This information on this drawing is copyright protected				

HaysomWardMiller Architects		MASTERPLAN - Roof Plan			
20 Birdge Street Cambridge CB2 1UF		Project	Almshouse Development	Job no.	23.709
T : 01 223 578545		For	Huggens College	Drawing no.	P 04
email : info@haysomwardmiller.co.uk		Scale	1:250 at A1 1:500 at A3	Revision no.	B