

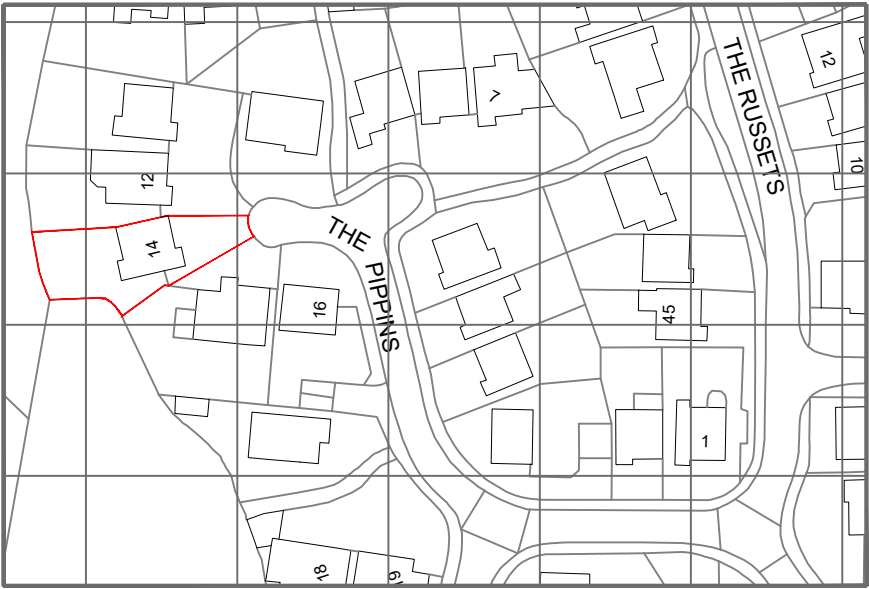



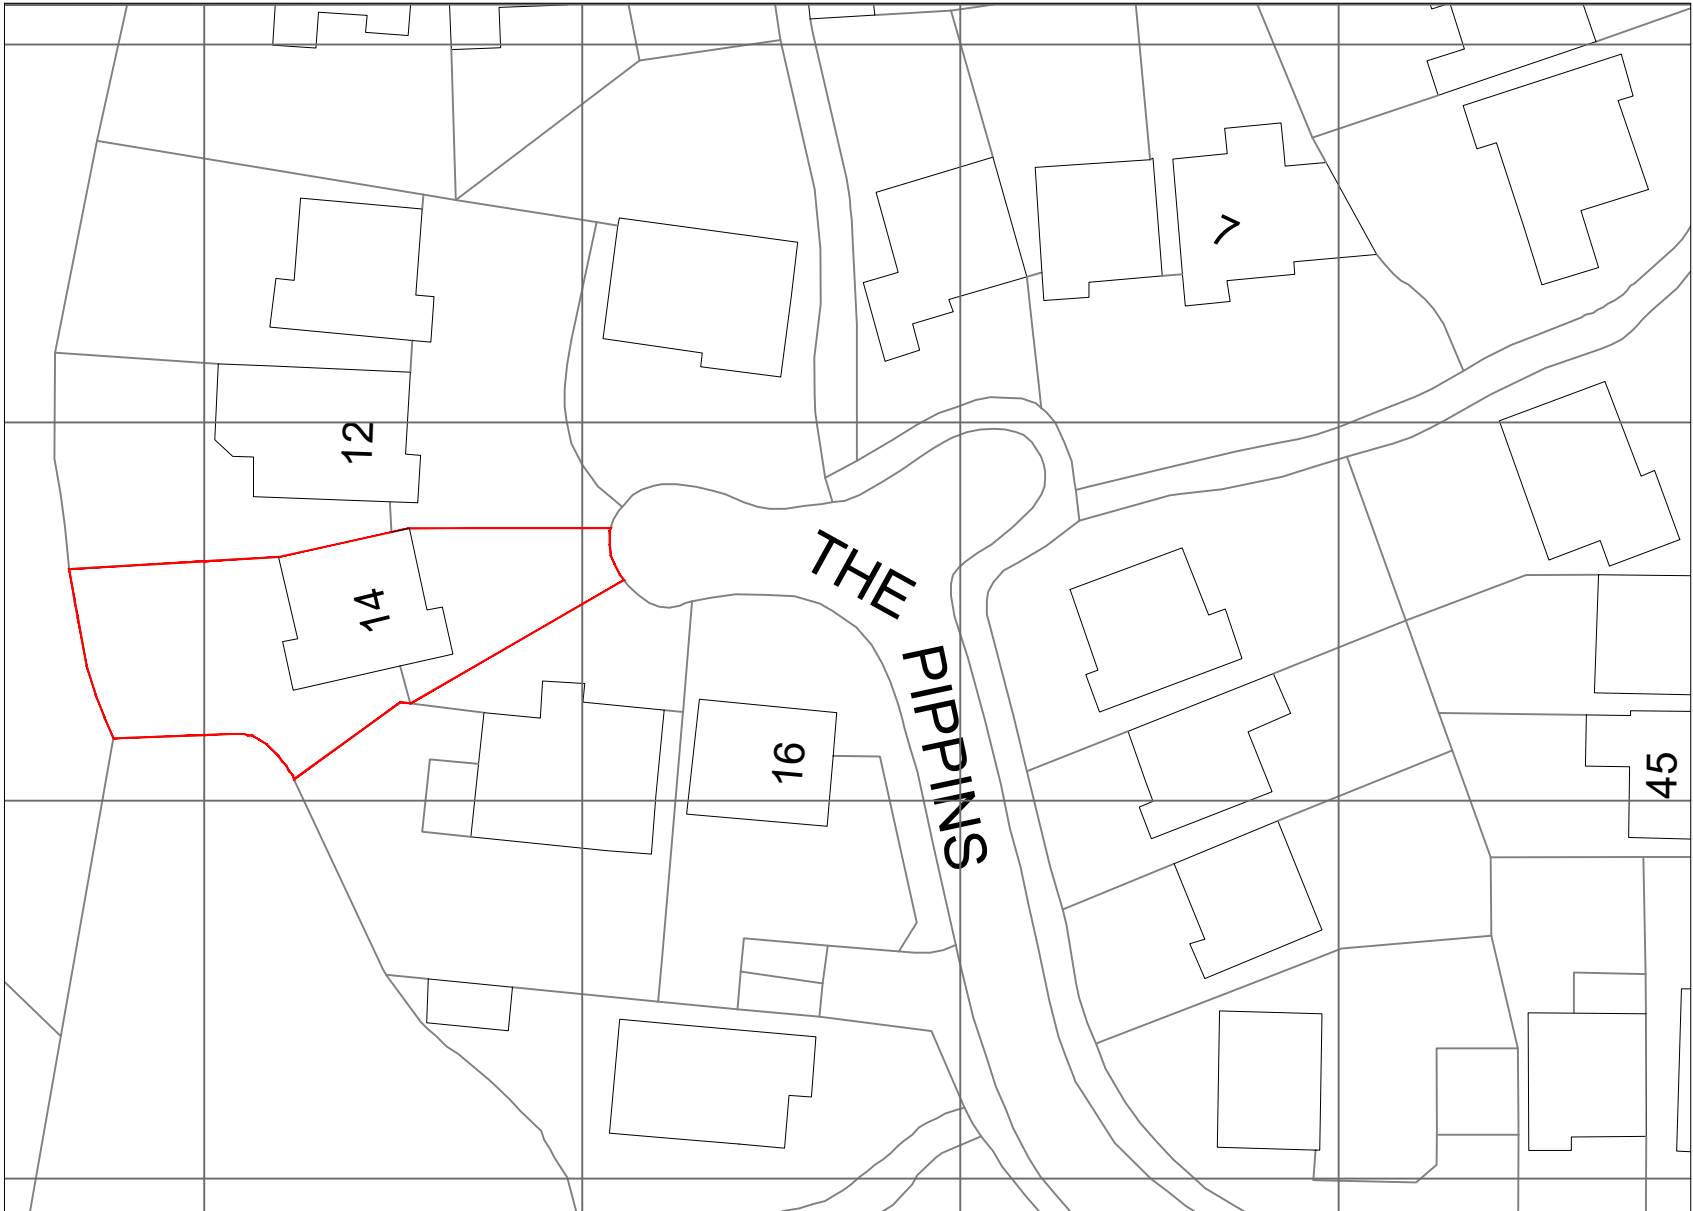


Proposed Location Plan
Scale 1:1250

1:1250

 

Proposed Site Plan
Scale 1:500

  

20 1250 Proposed Site & Location Plan

1:500

NOTES

1. ©RDA Consultant Architects. Drawing not for construction. Do not scale from this drawing in either paper or digital form. Use written dimensions only. All dimensions are given in millimeters unless otherwise stated.
2. All survey information by others. Check all dimensions on site. Site boundaries to be confirmed by client solicitors with reference to title deeds.
3. This drawing is intended for use by the commissioning client only. RDA do not assume any liability to any third party for the information herein.

REVISIONS
- 00/00/00 XX
First Issue

JOB TITLE 14 The Pippins, Meopham Gravesend, DA13 0HB			
DWG TITLE Proposed Site & Location Plan			
DATE 04/10/23	BY EJD	CHECKED BY RND	A3
DWG NO. 3153 (20) 1250	REV. Planning	STATUS	

RaynerDaviesArchitects
Nottingham | Kent
Studio A,
Quayside House,
Chatham Maritime
ME4 4QZ

www.rd-architects.co.uk

