



Adfolio Ltd.
Registered office address: C/o Dunnell Accounting,
Studio 20, Meantime Studios, 14 Feathers Place, London,
England, SE10 F. +44 7855 760 954
E. james@adfolio.co.uk
W. www.adfolio.co.uk

It is assumed that all works will be carried out by a competent contractor working, where appropriate, to an approved method statement.
All information is to be checked onsite for accuracy and fit.
Only drawings with Construction status with the most recent revision are to be used for construction.

Title
Timber Sash Window Details W02


Address
7 Wrotham Road, Gravesend, DA11
0PD

Client


Job No. XX
Issued 23/04/25

Scale
As Stated


Key

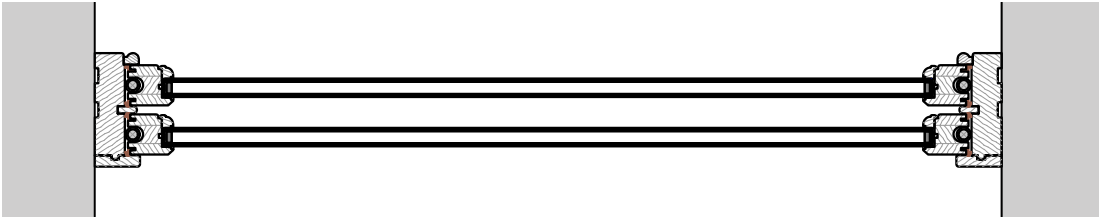

Horizontal Section
Scale 1:10

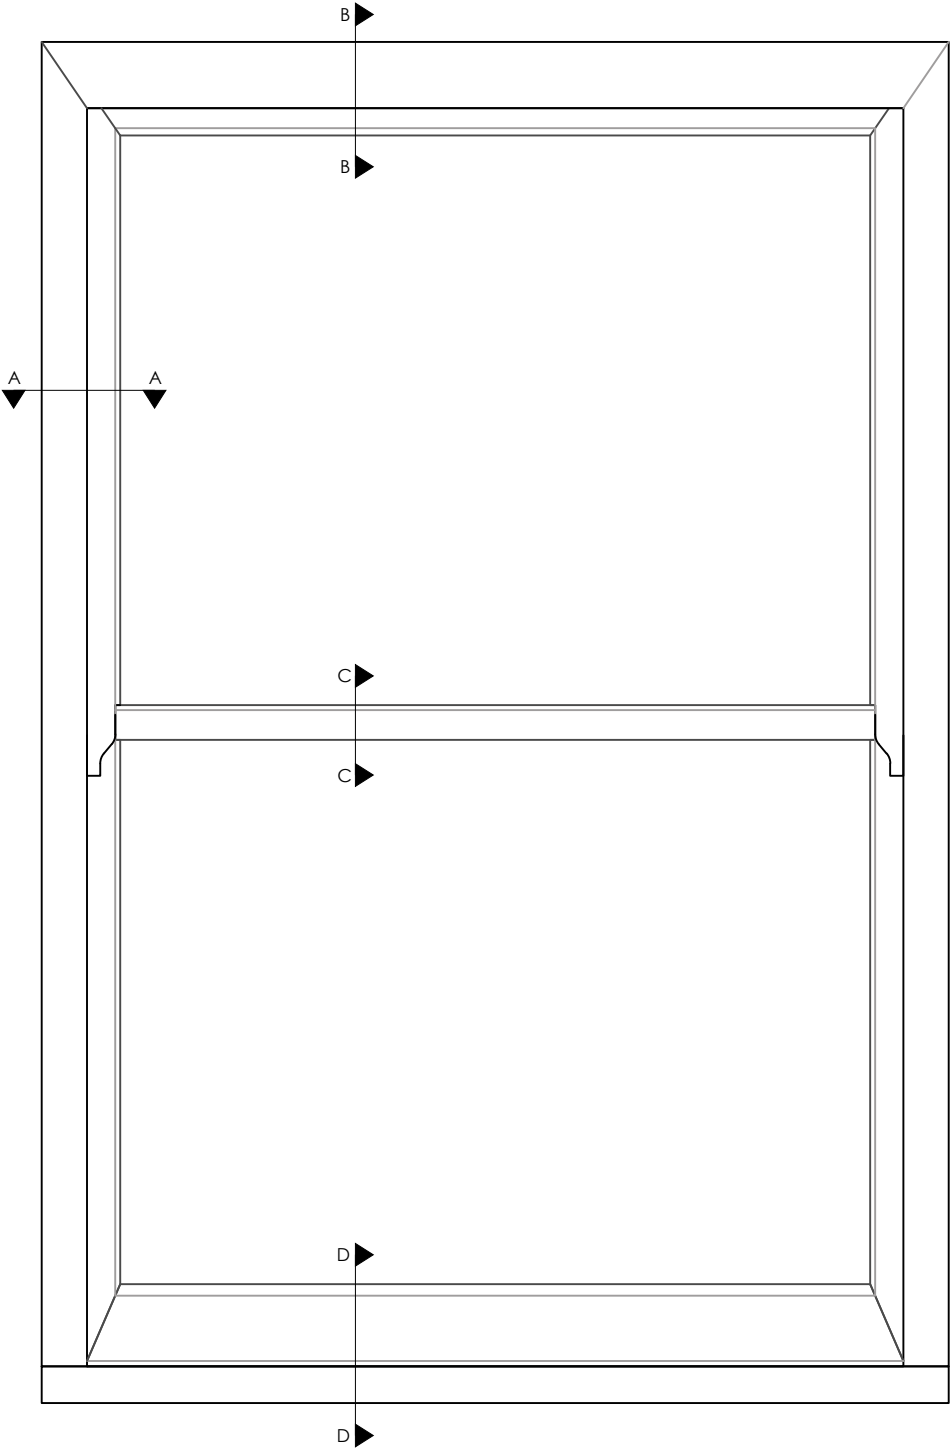

Front Elevation
Scale 1:10

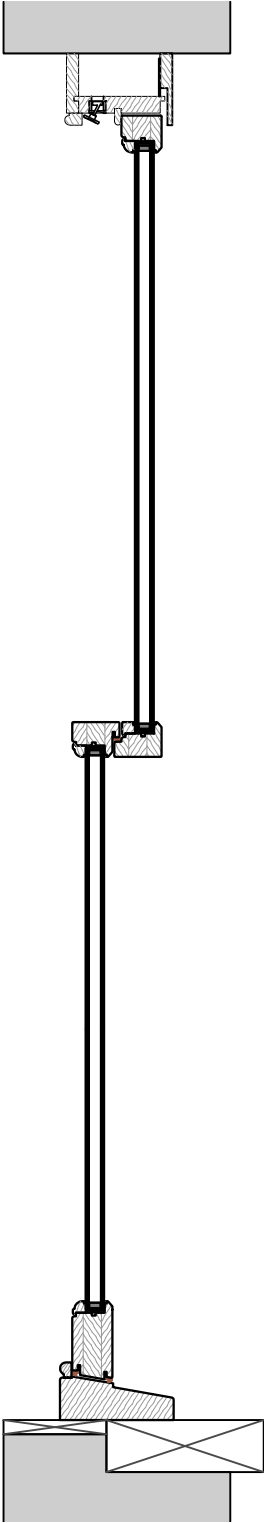

Vertical Section
Scale 1:10



Adfolio Ltd.
Registered office address: C/o Dunnell Accounting,
Studio 20, Meantime Studios, 14 Feathers Place, London,
England, SE10 F. +44 7855 760 954
E. james@adfolio.co.uk
W. www.adfolio.co.uk

It is assumed that all works will be carried out by a competent contractor working, where appropriate, to an approved method statement.
All information is to be checked onsite for accuracy and fit.
Only drawings with Construction status with the most recent revision are to be used for construction.

Title
Timber Sash Window Details W11


Address
7 Wrotham Road, Gravesend, DA11
OPD

Client


Job No. XX
Issued 23/04/25

Scale
As Stated


Key

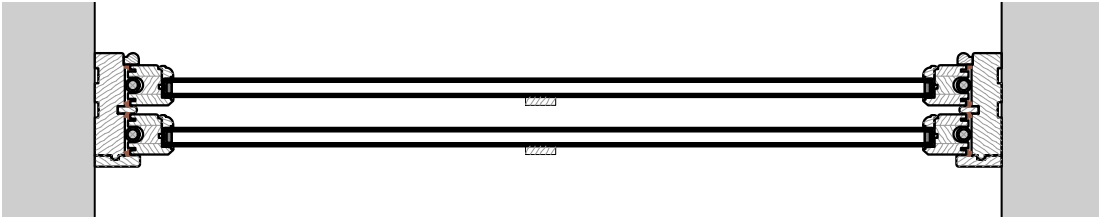

Horizontal Section
Scale 1:10

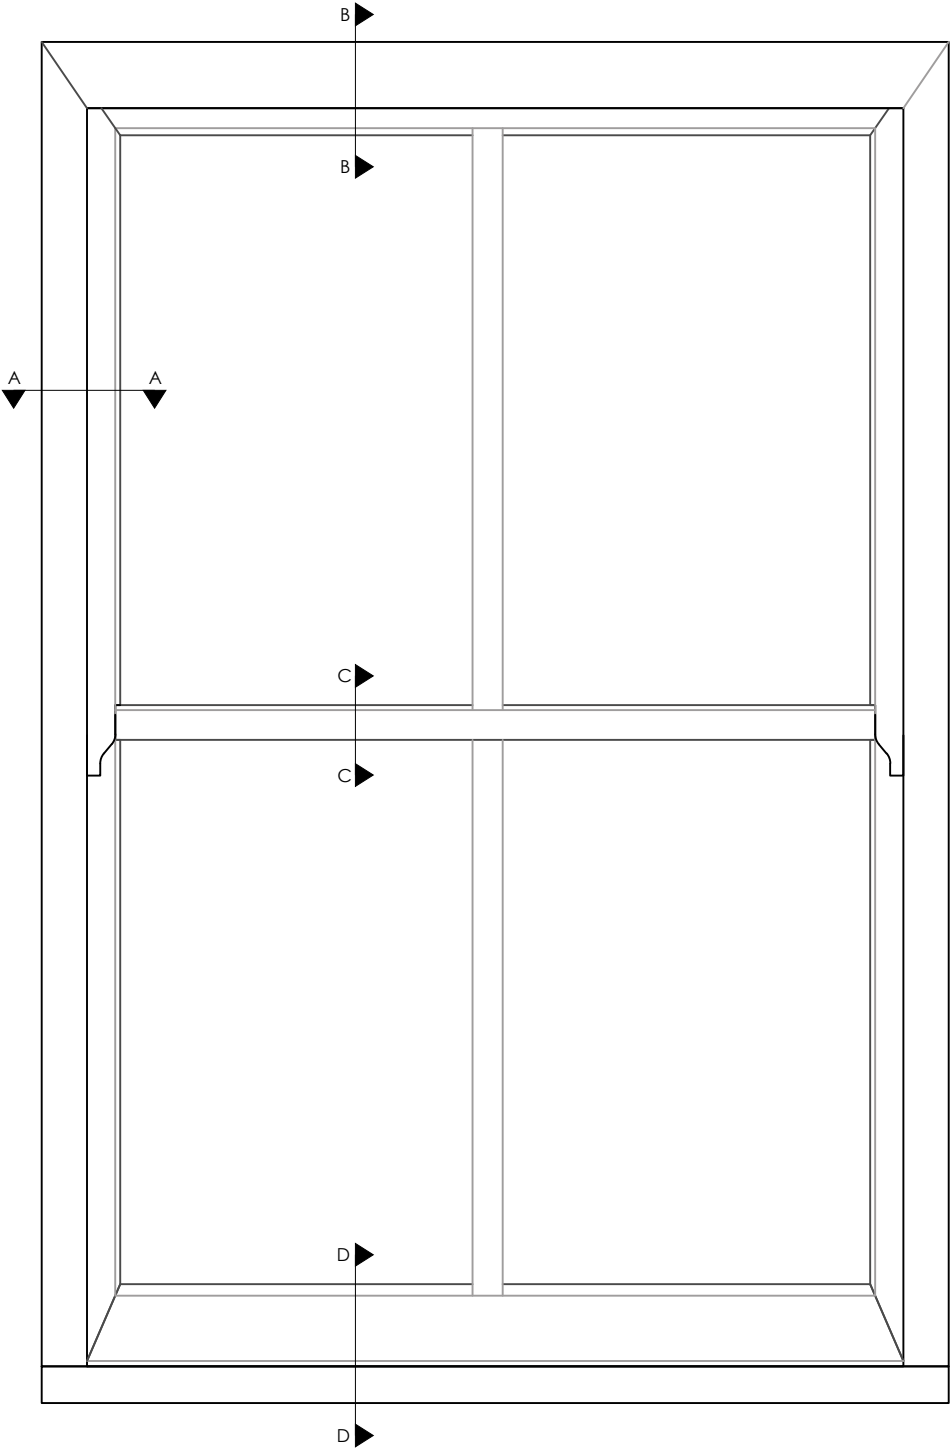

Front Elevation
Scale 1:10

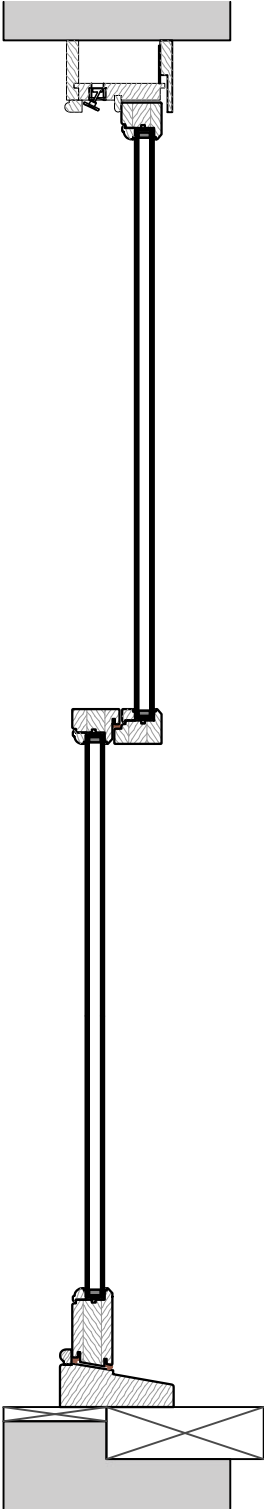

Vertical Section
Scale 1:10



Adfolio Ltd.
Registered office address: C/o Dunnell Accounting,
Studio 20, Meantime Studios, 14 Feathers Place, London,
England, SE10 F. +44 7855 760 954
E. james@adfolio.co.uk
W. www.adfolio.co.uk

It is assumed that all works will be carried out by a competent contractor working, where appropriate, to an approved method statement.
All information is to be checked onsite for accuracy and fit.
Only drawings with Construction status with the most recent revision are to be used for construction.

Title
Timber Sash Window Details W12


Address
7 Wrotham Road, Gravesend, DA11
OPD

Client


Job No. XX
Issued 23/04/25

Scale
As Stated


Key

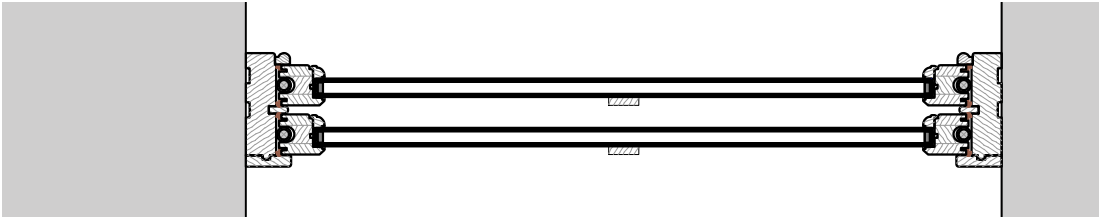

Horizontal Section
Scale 1:10

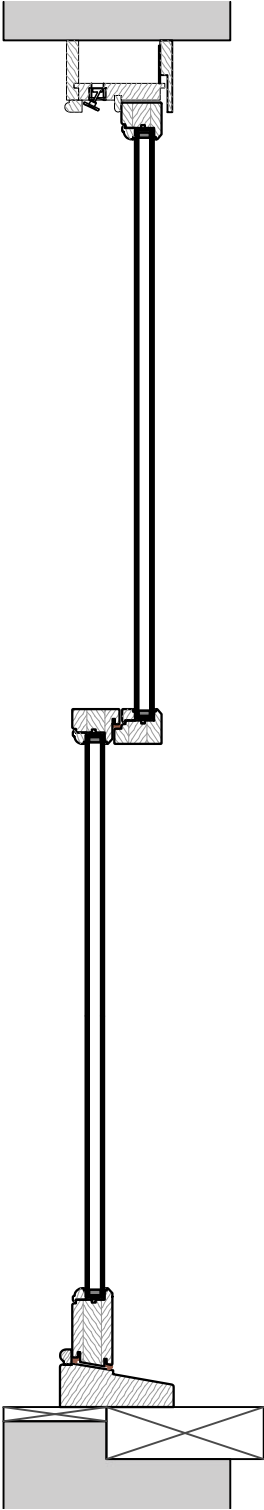

Vertical Section
Scale 1:10

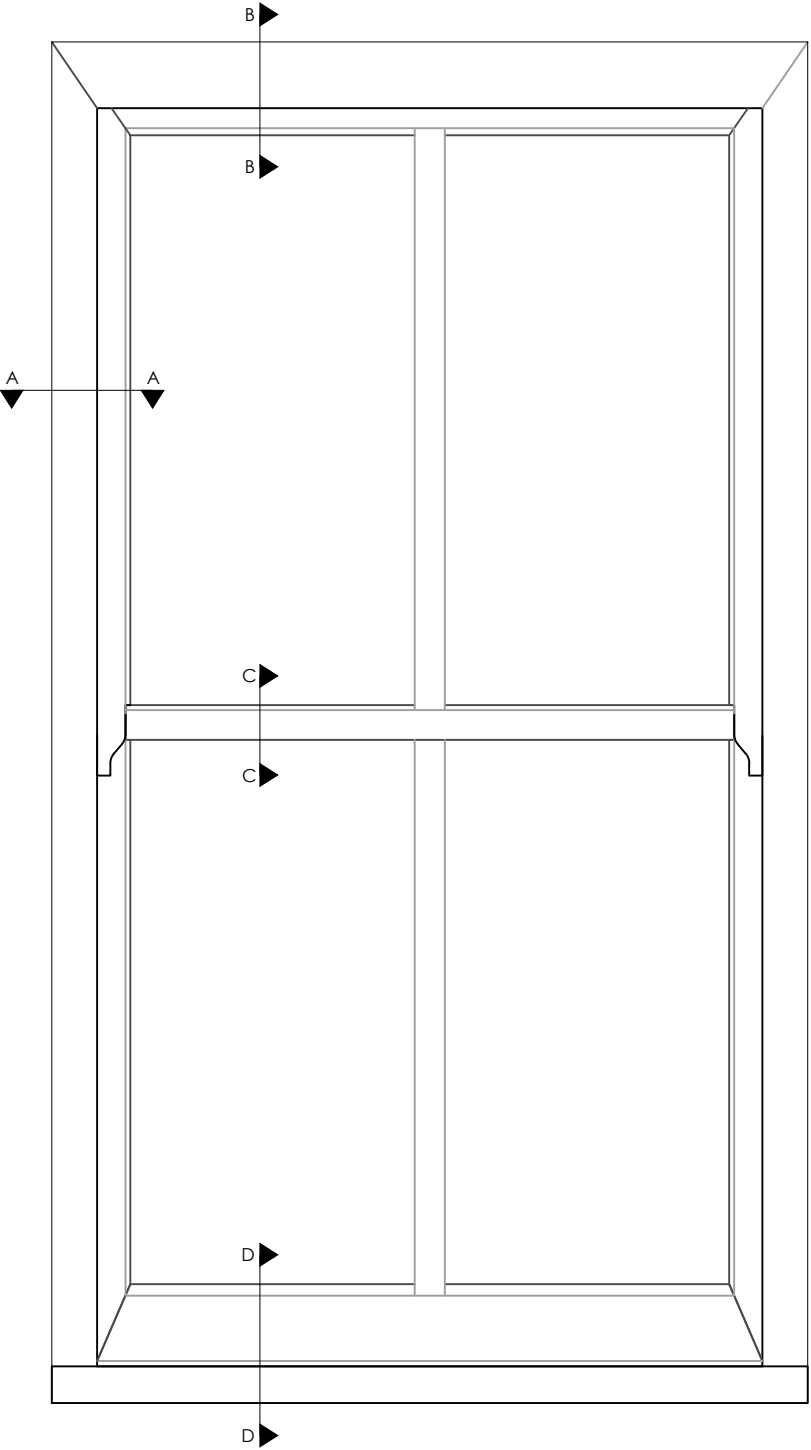

Front Elevation
Scale 1:10



Adfolio Ltd.
Registered office address: C/o Dunnell Accounting,
Studio 20, Meantime Studios, 14 Feathers Place, London,
England, SE10 F. +44 7855 760 954
E. james@adfolio.co.uk
W. www.adfolio.co.uk

It is assumed that all works will be carried out by a competent contractor working, where appropriate, to an approved method statement.
All information is to be checked onsite for accuracy and fit.
Only drawings with Construction status with the most recent revision are to be used for construction.

Title
Timber Sash Window Details W13


Address
7 Wrotham Road, Gravesend, DA11
OPD

Client


Job No. XX
Issued 23/04/25

Scale
As Stated


Key

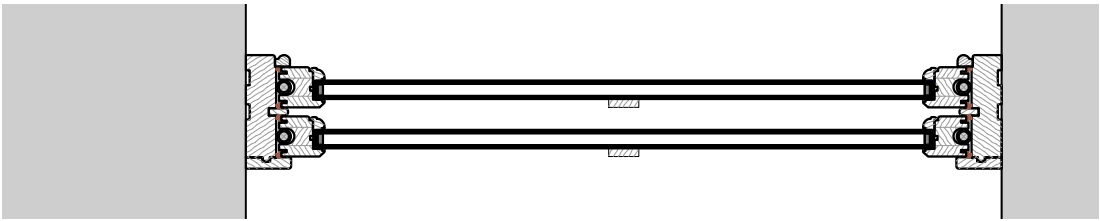

Horizontal Section
Scale 1:10

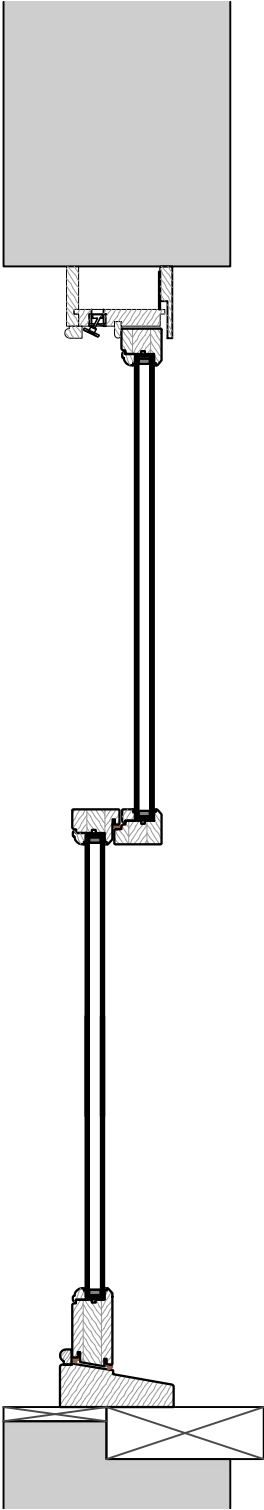

Vertical Section
Scale 1:10

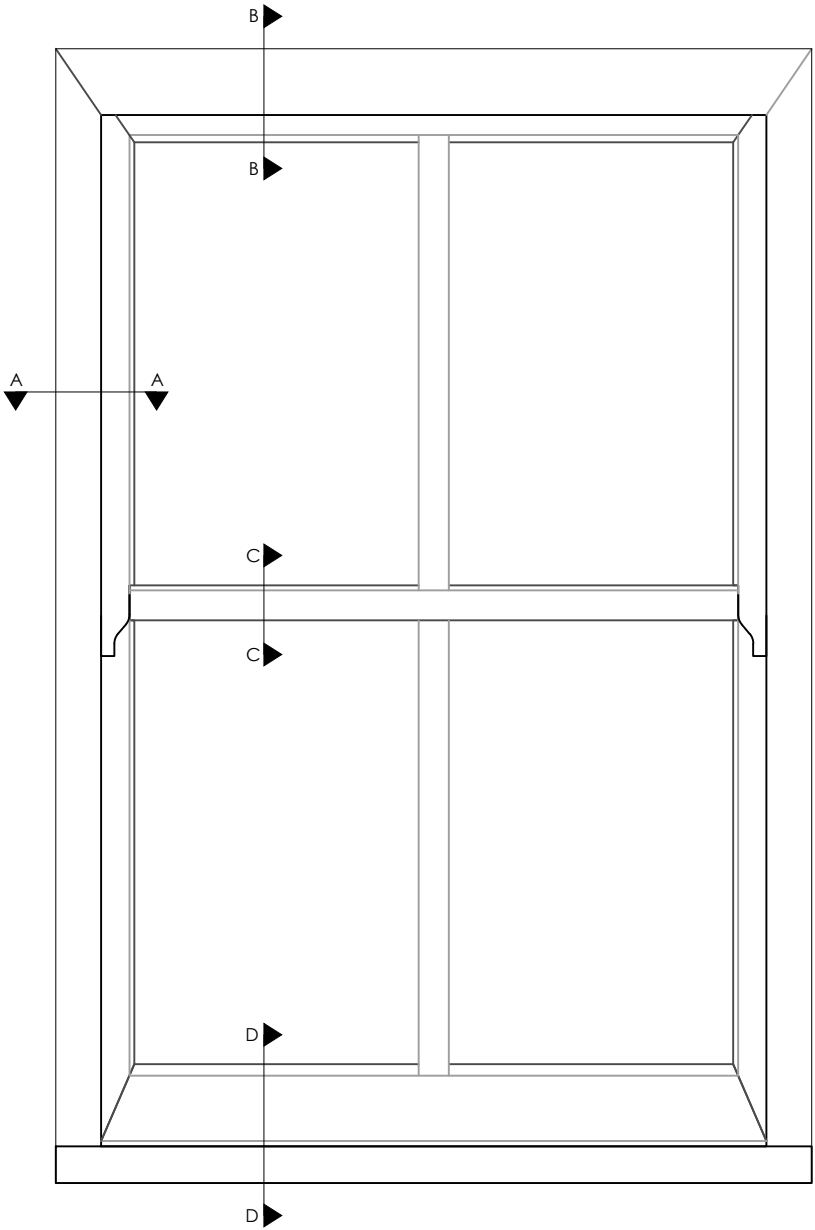

Front Elevation
Scale 1:10



Adfolio Ltd.
Registered office address: C/o Dunnell Accounting,
Studio 20, Meantime Studios, 14 Feathers Place, London,
England, SE10 F. +44 7855 760 954
E. james@adfolio.co.uk
W. www.adfolio.co.uk

It is assumed that all works will be carried out by a competent contractor working, where appropriate, to an approved method statement.
All information is to be checked onsite for accuracy and fit.
Only drawings with Construction status with the most recent revision are to be used for construction.

Title
Timber Sash Window Details W21


Address
7 Wrotham Road, Gravesend, DA11 0PD

Client


Job No. XX
Issued 23/04/25

Scale
As Stated


Key

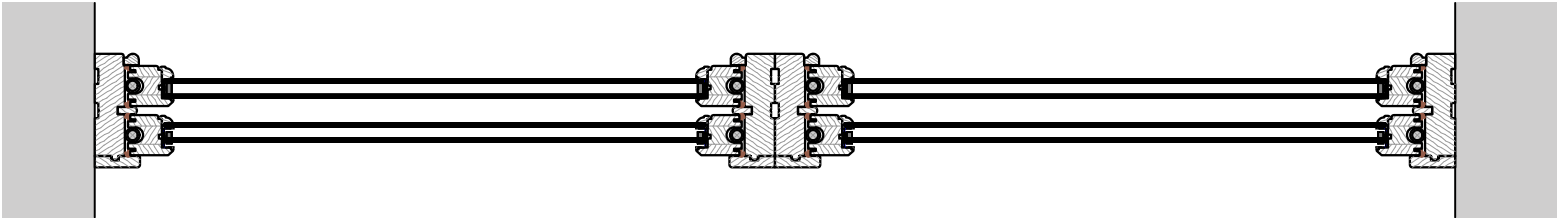


Horizontal Section
Scale 1:10

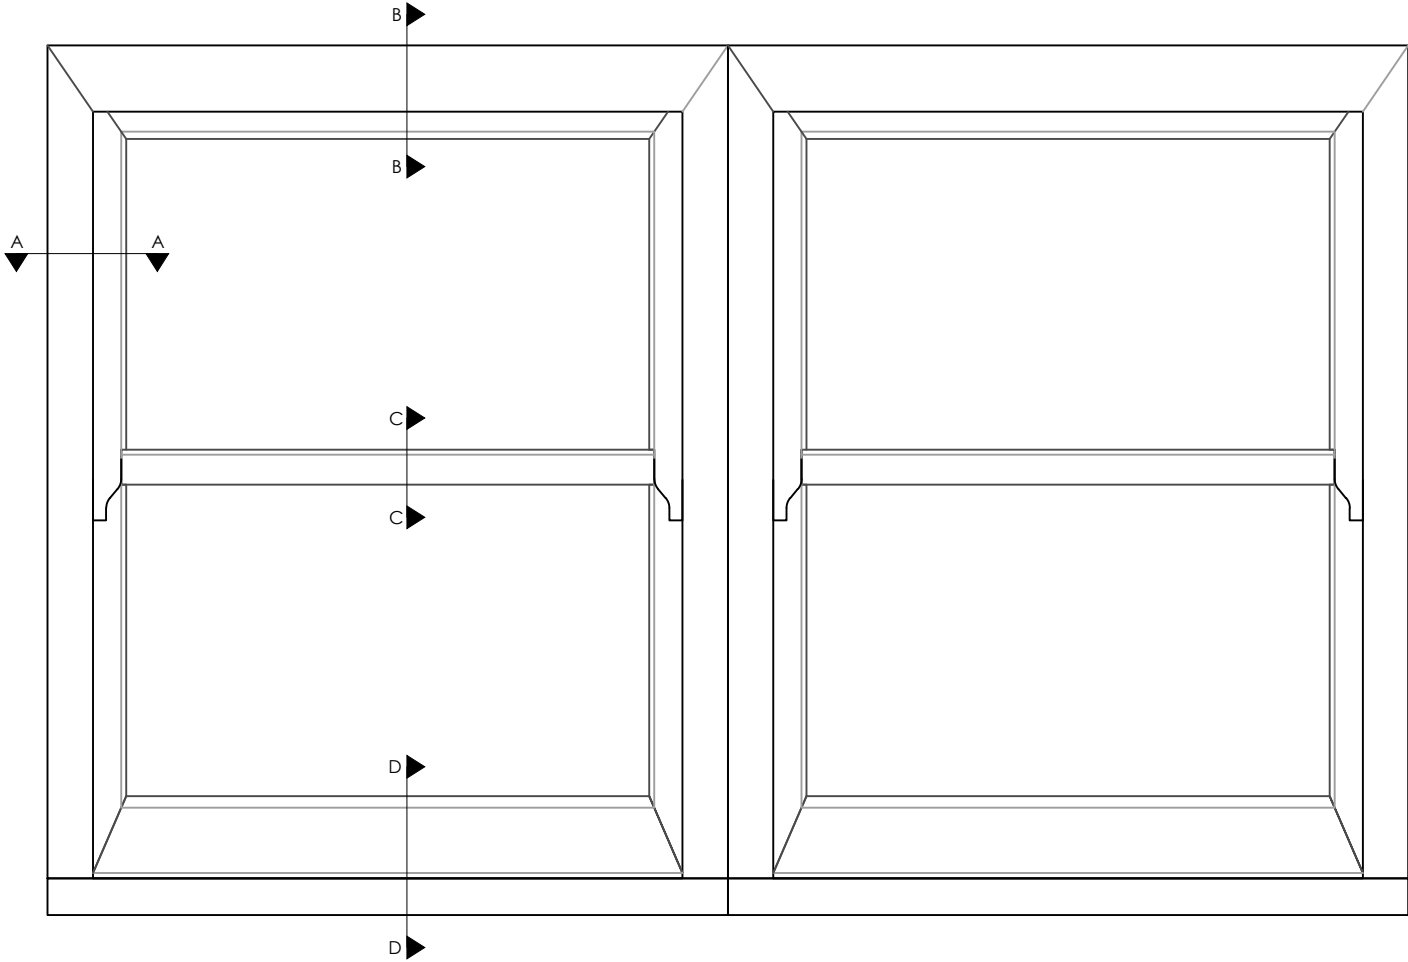



Front Elevation
Scale 1:10

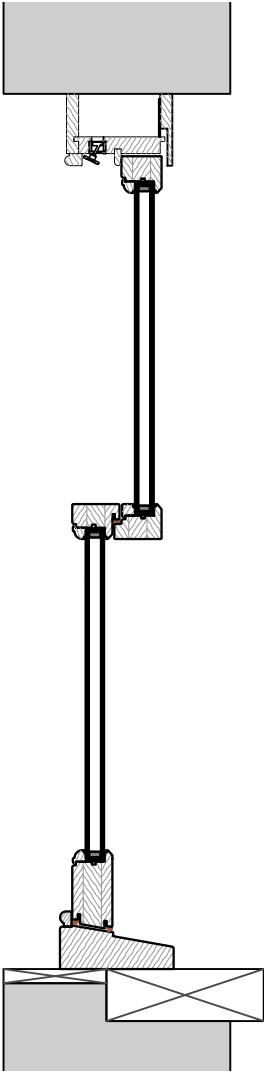



Vertical Section
Scale 1:10

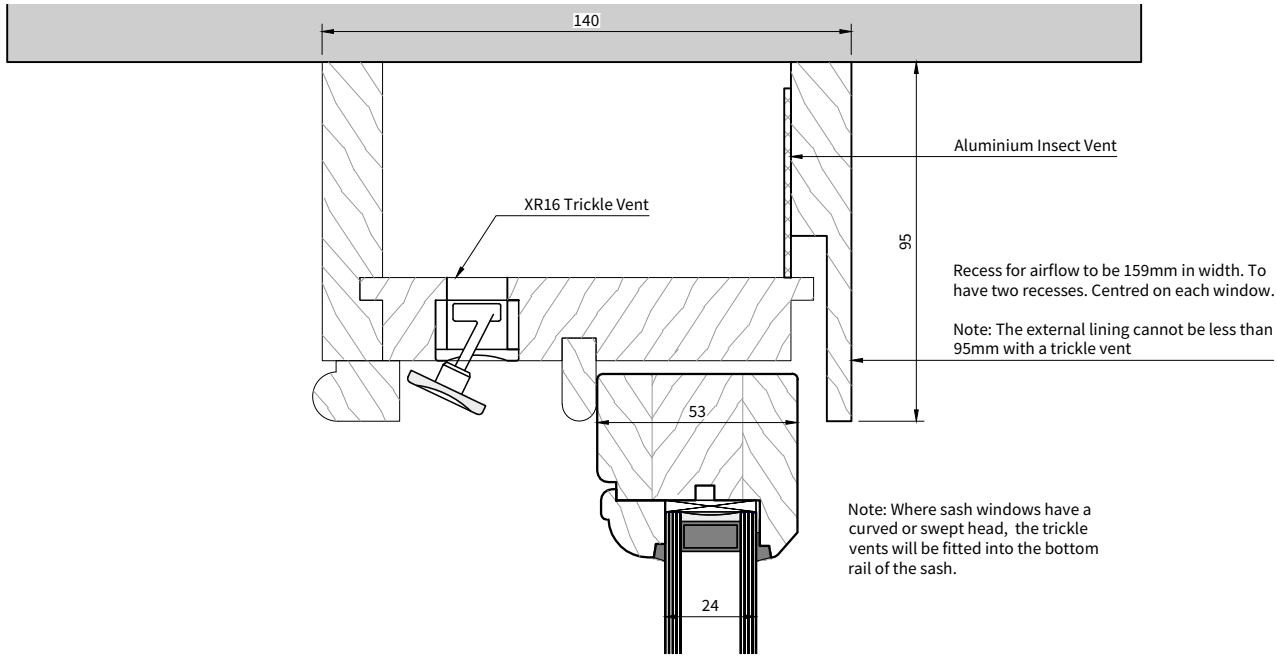


Section B-B
Scale 1:2

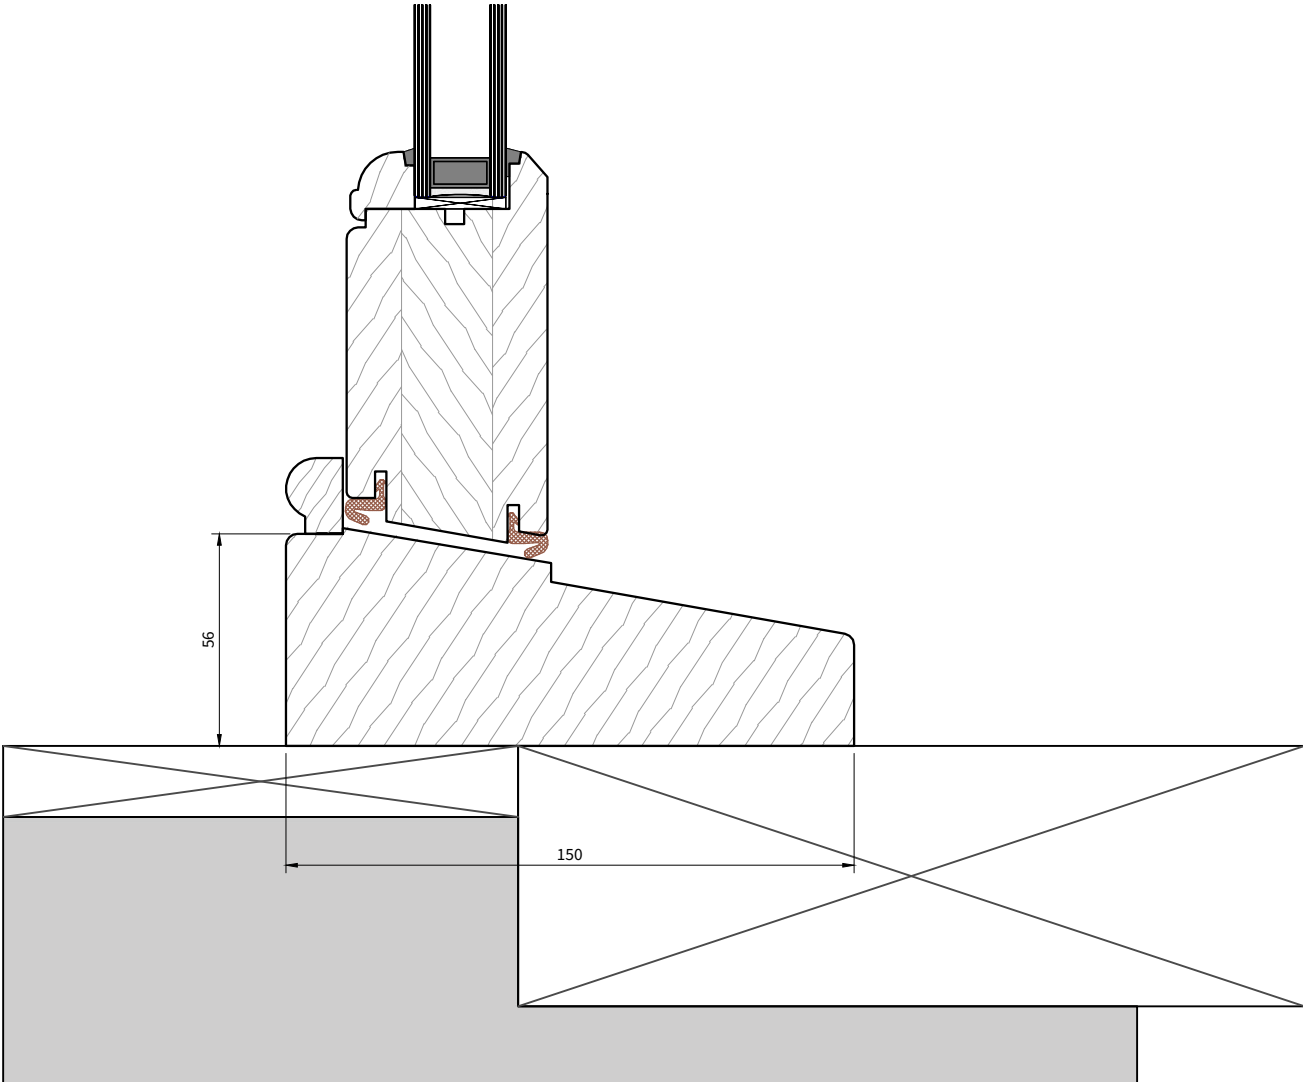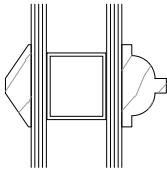

Section D-D
Scale 1:2

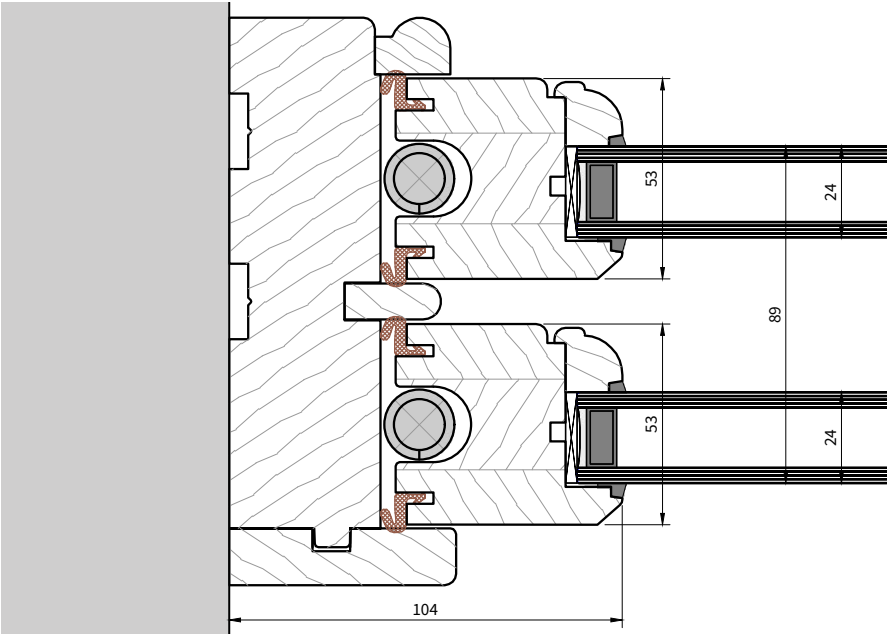 

Section A-A
Scale 1:2

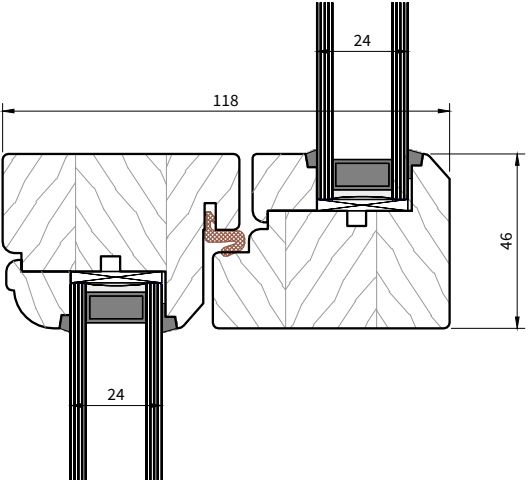

Section C-C
Scale 1:2



Adfolio Ltd.
Registered office address: C/o Durnell Accounting,
Studio 20, Meantime Studios, 14 Feathers Place, London,
England, SE10 F. +44 7855 760 954
E. james@adfolio.co.uk
W. www.adfolio.co.uk

It is assumed that all works will be carried out by a competent contractor working, where appropriate, to an approved method statement.
All information is to be checked onsite for accuracy and fit.
Only drawings with Construction status with the most recent revision are to be used for construction.

Title
Timber Sash Window Details

Address
7 Wrotham Road, Gravesend, DA11
OPD

Client

Job No. XX
Issued 23/04/25

Scale
As Stated

Key