



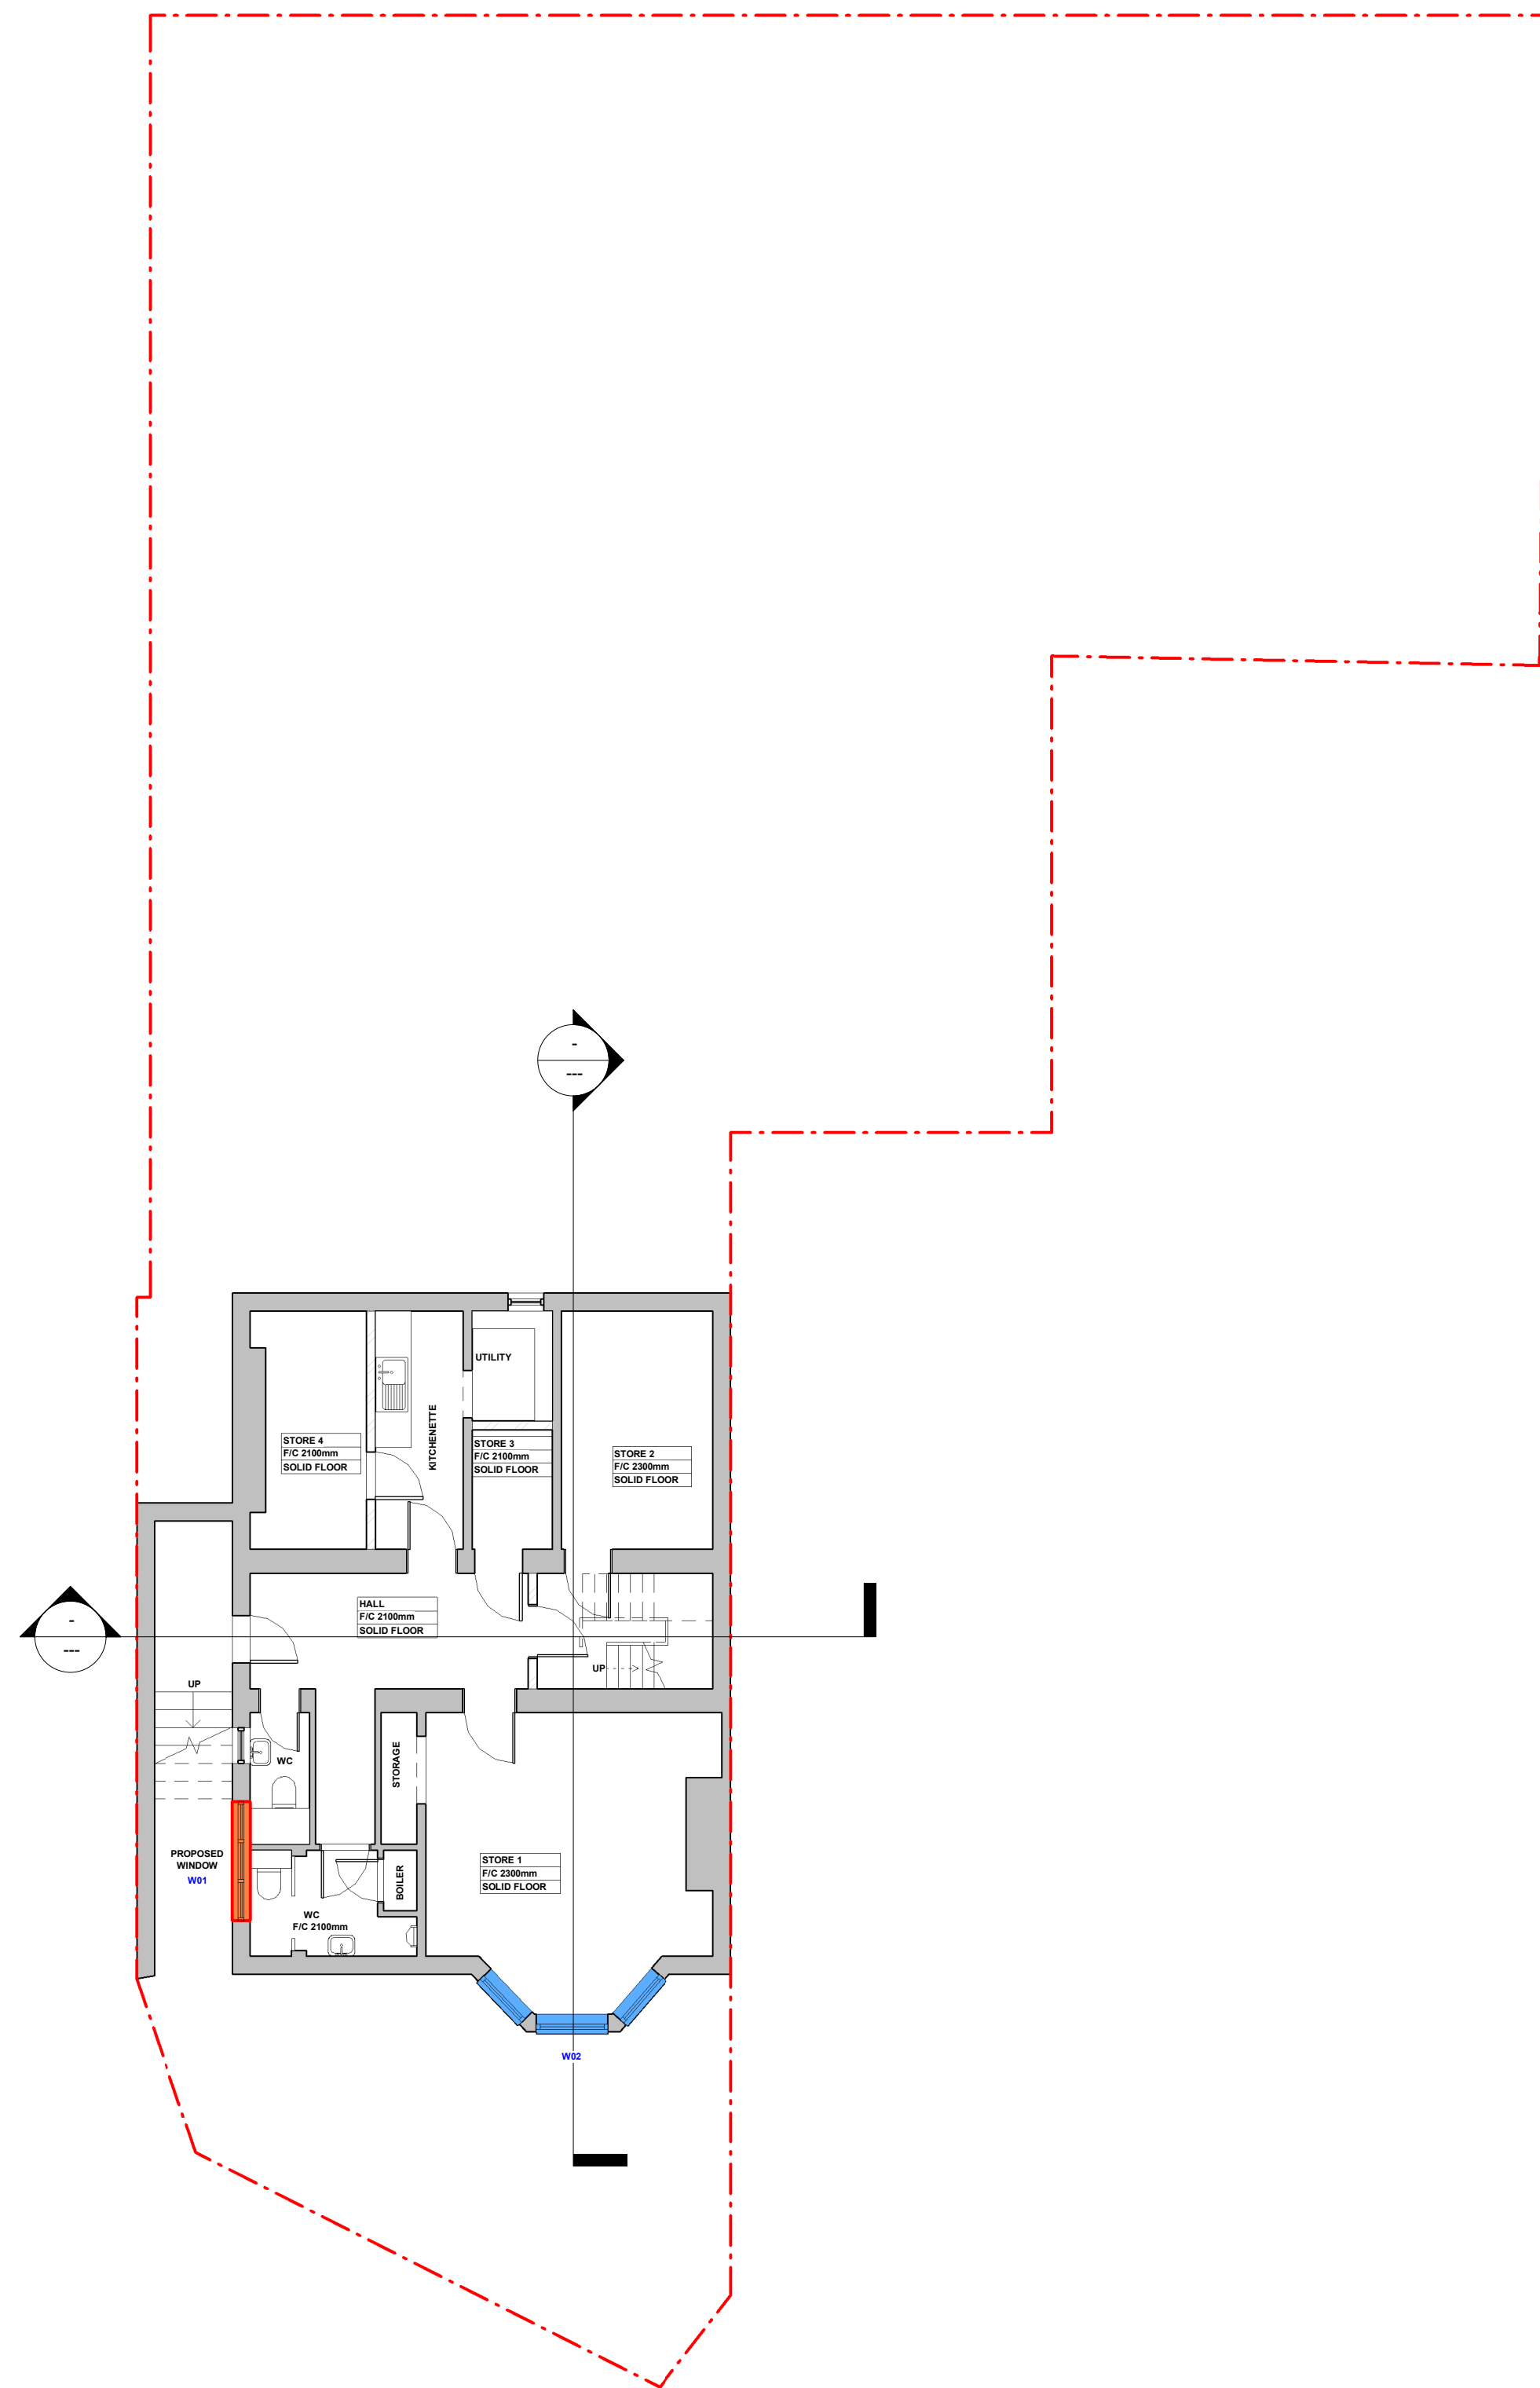

1 Proposed Basement
1 : 100

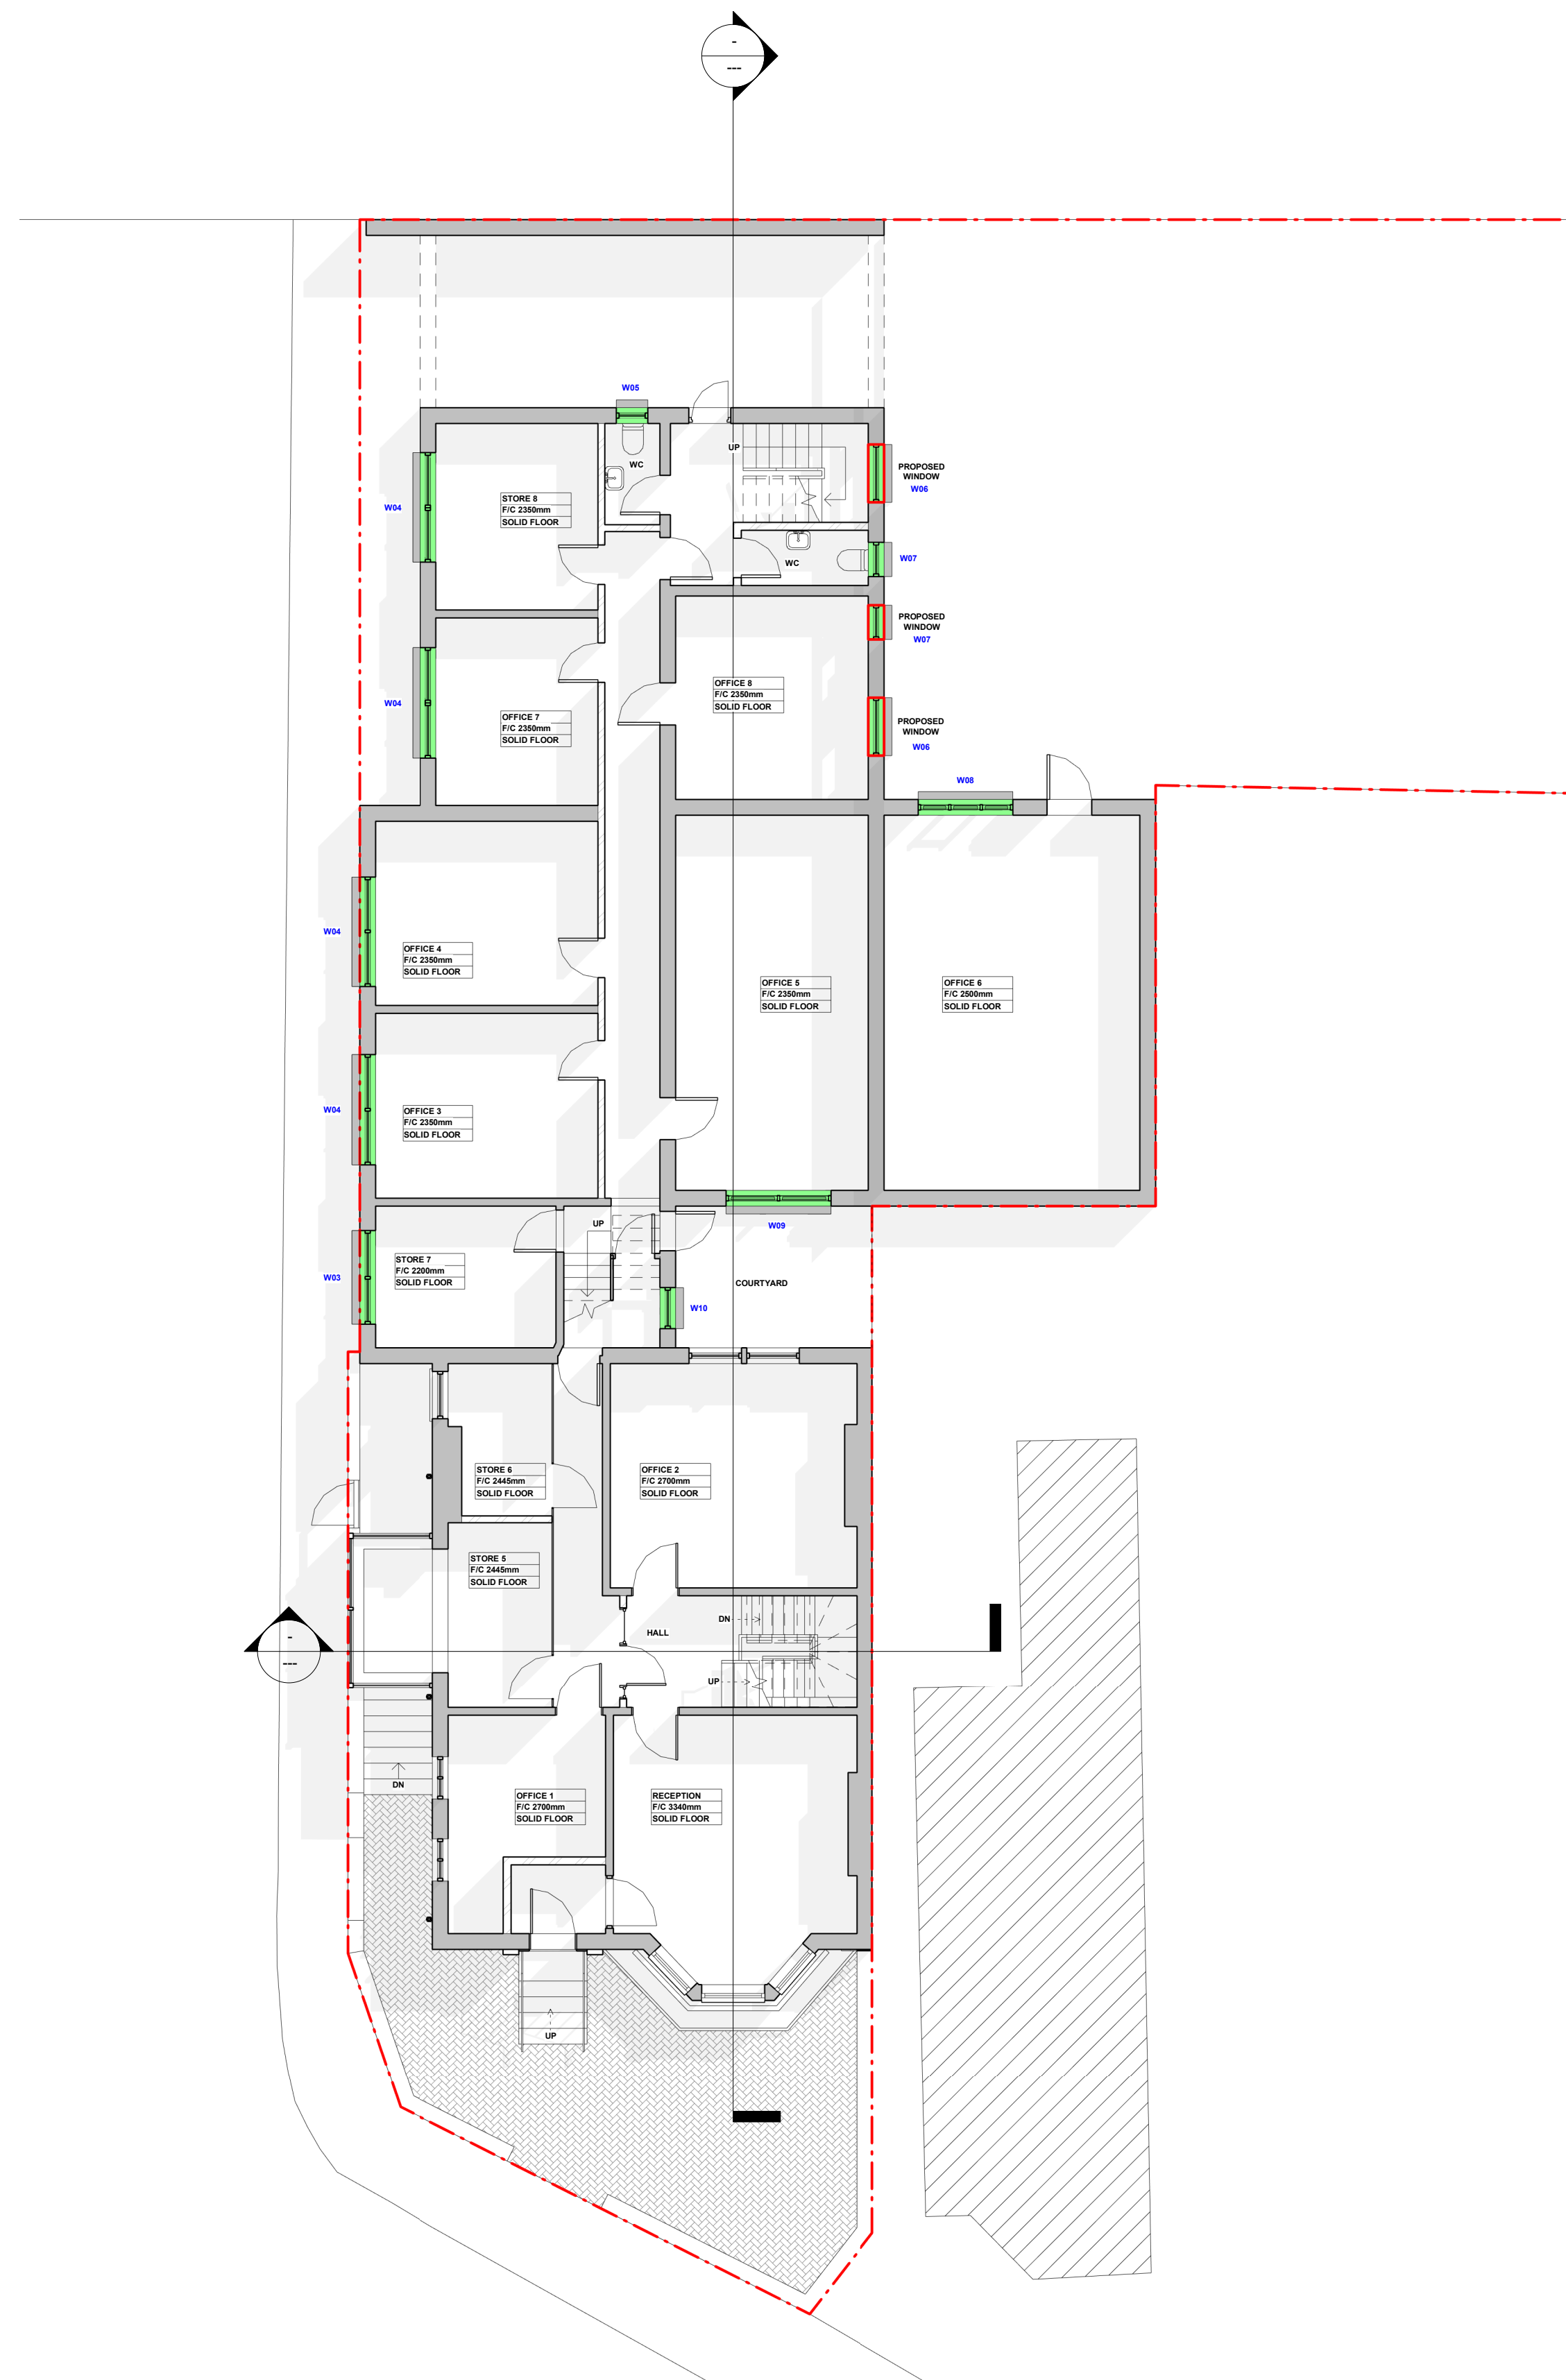

2 Proposed Ground Floor
1 : 100

KEY

RED OUTLINE: PROPOSED WINDOWS

GREEN: uPVC SASH WINDOWS

BLUE: TIMBER SASH WINDOWS

GREY: STONE WINDOW SILL

ANY WINDOWS NOT HIGHLIGHTED WILL
BE RETAINED (NO ALTERATION)

EXISTING WALL	
BOUNDARY LINE	
F/C	FLOOR TO CEILING HEIGHT
PROJECT External Alterations; Addition of Windows, Replacement of Existing Windows with Timber Sash or uPVC Sash, Removal of Blue Panel Below Windows and Refilling with Like-to-Like Brick	
ADDRESS 7 Wrotham Rd, Gravesend, DA11 0PD	
CLIENT NAME J. Johal	
PROJECT STATUS Planning	
SHEET N PL 01 - 7 WR	DRAWING TITLE Proposed Basement and Ground Floor Plan
DESIGNED BY: GOPLANS	DRAWN BY: SD
DATE: 14/01/2025	CHECKED BY: GOPLANS
SCALE As Indicated @ A1	
All dimensions to be cross-checked on site prior to completing drawings for a party wall process, ordering and/or structural purposes.	
goplans	

