


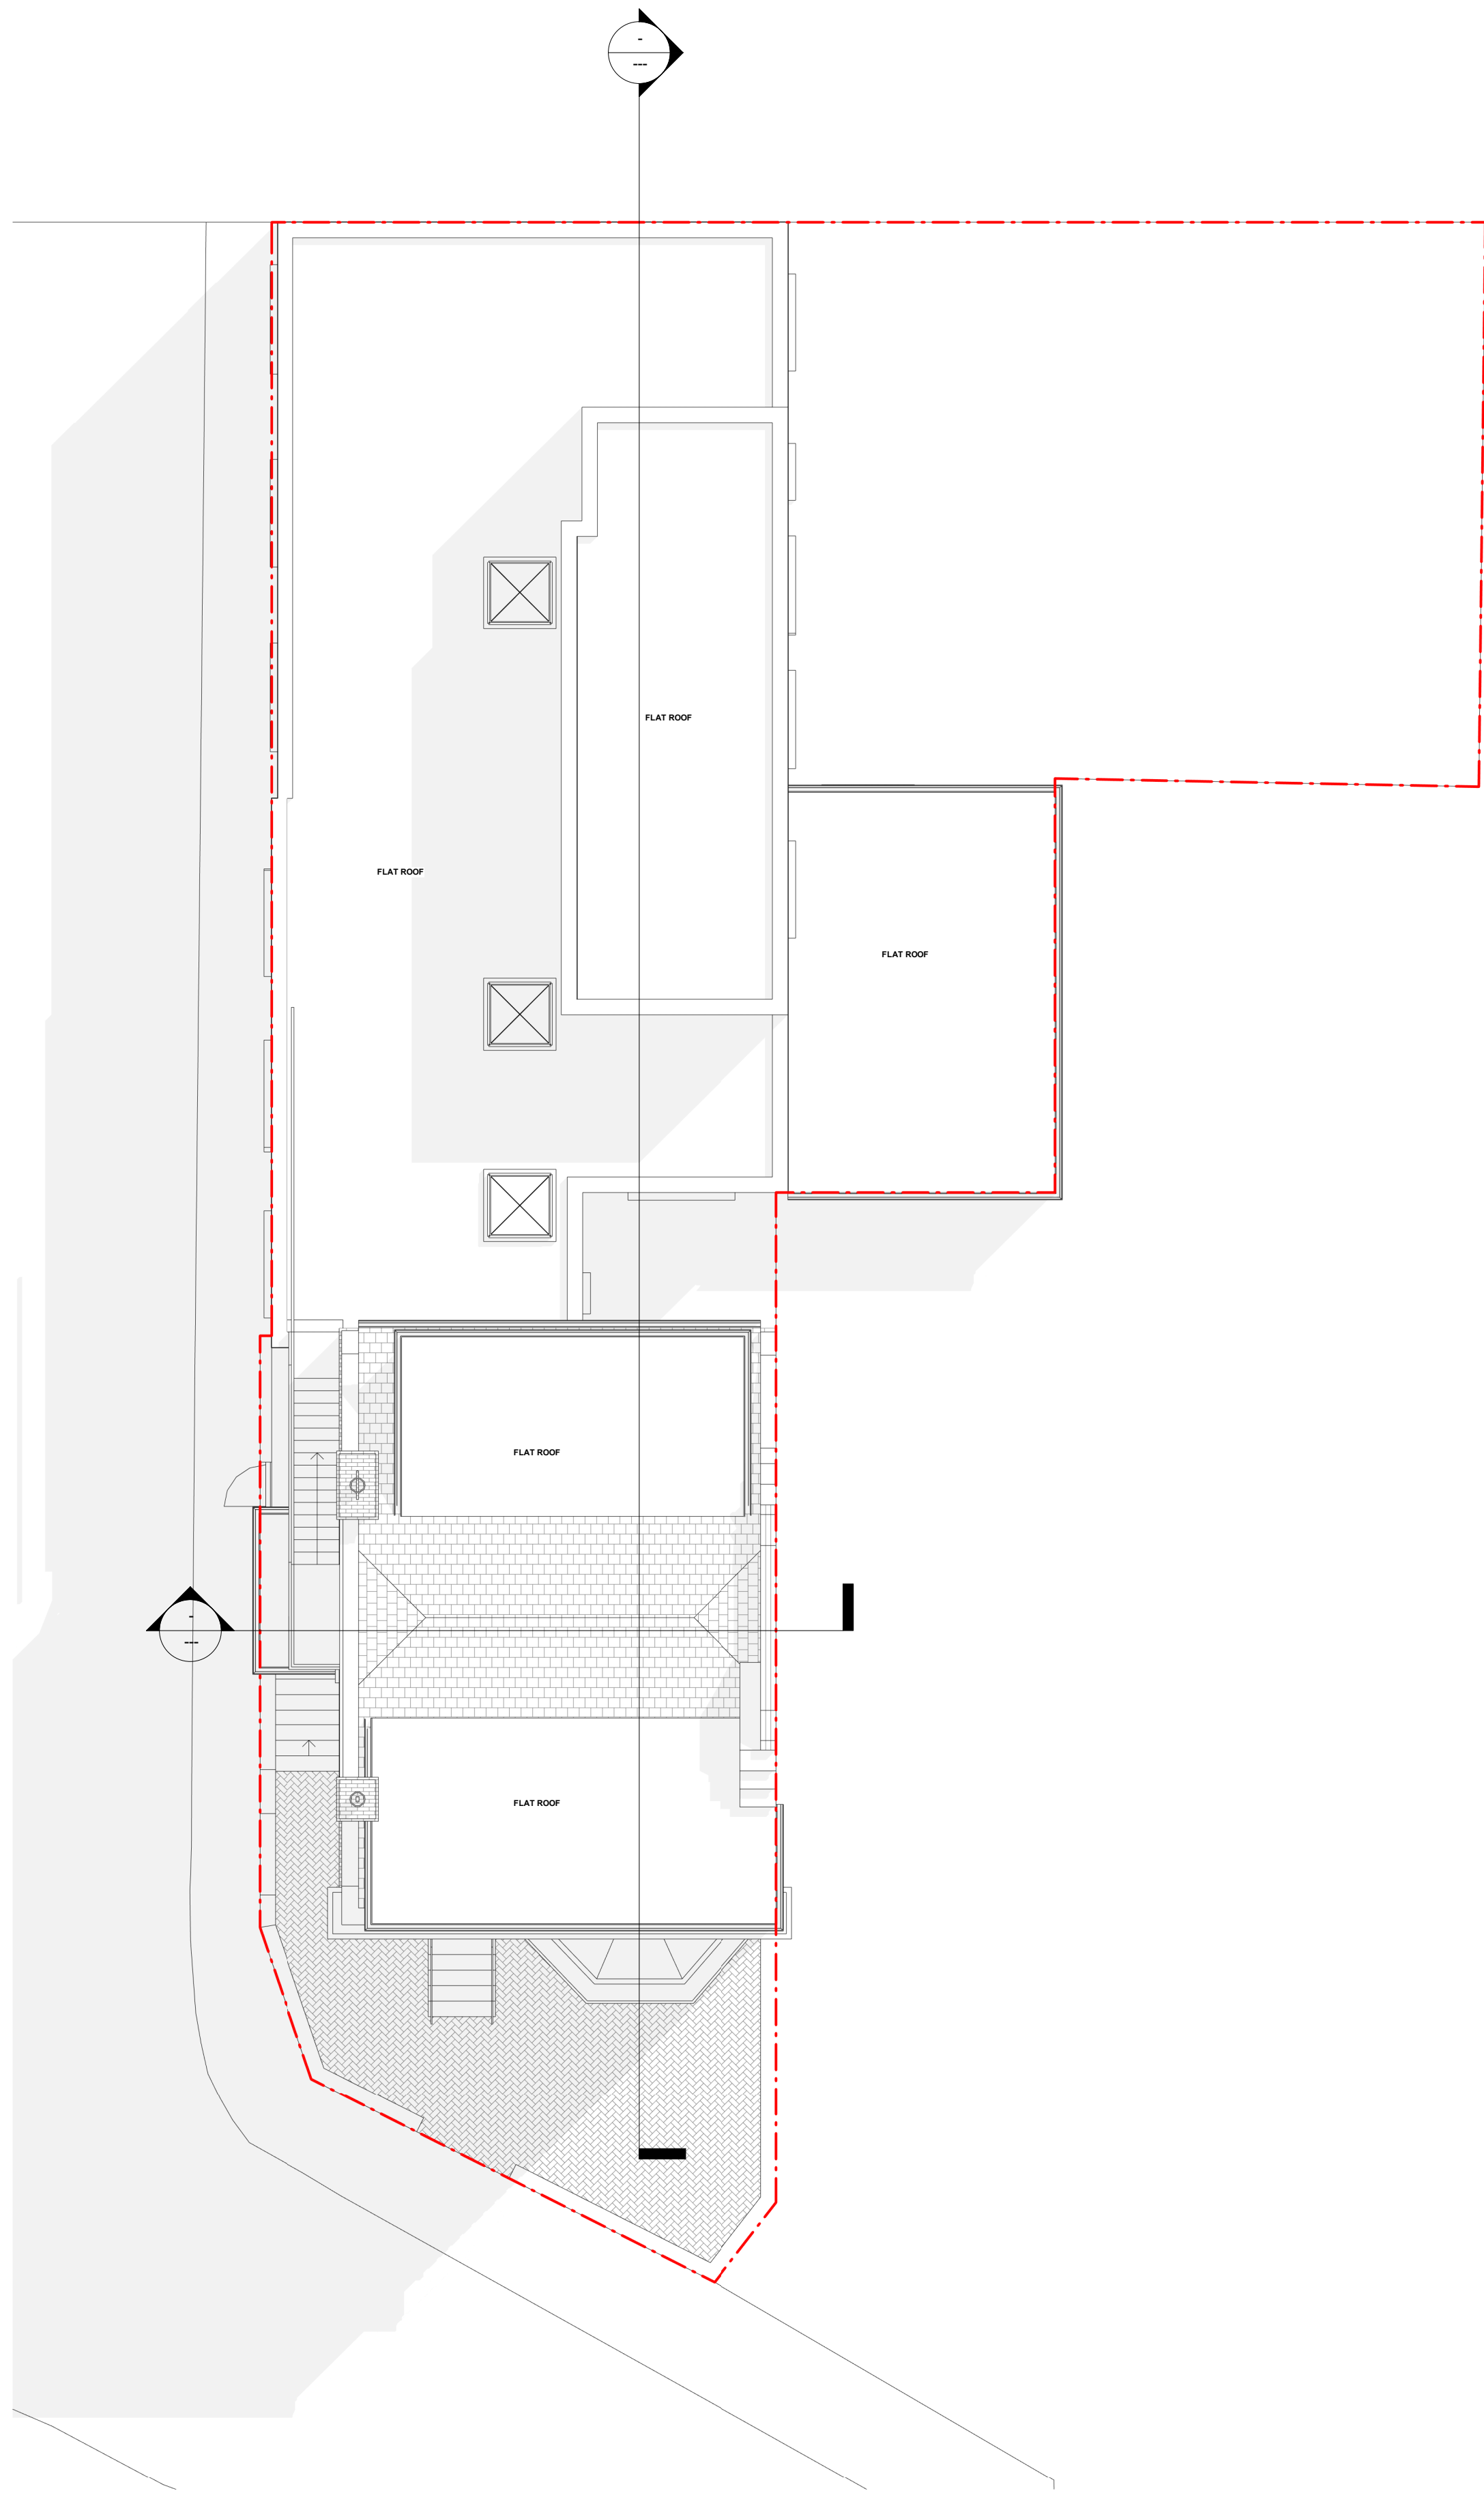

1

Proposed Roof
1 : 100

- KEY**
- RED OUTLINE: PROPOSED WINDOWS
 - GREEN: uPVC SASH WINDOWS
 - BLUE: TIMBER SASH WINDOWS
 - GREY: STONE WINDOW SILL
 - ANY WINDOWS NOT HIGHLIGHTED WILL BE RETAINED (NO ALTERATION)

		EXISTING WALL	
		BOUNDARY LINE	
F/C		FLOOR TO CEILING HEIGHT	
PROJECT External Alterations; Addition of Windows, Replacement of Existing Windows with Timber Sash or uPVC Sash, Removal of Blue Panel Below Windows and Refilling with Like-to-Like Brick			
ADDRESS 7 Wrotham Rd, Gravesend, DA11 0PD			
CLIENT NAME J. Johal			
PROJECT STATUS Planning			
SHEET N PL 03 - 7 WR		DRAWING TITLE Proposed Roof Plan	
DESIGNED BY: GOPLANS		DRAWN BY: SD	CHECKED BY: GOPLANS
DATE: 14/01/2025		SCALE As Indicated @ A1	
All dimensions to be cross-checked on site prior to completing drawings for a party wall process, ordering and/or structural purposes			

