



1 Proposed Front Elevation
1 : 100



3 Proposed Left Side Elevation
1 : 100

KEY

RED OUTLINE: PROPOSED WINDOWS

GREEN: uPVC SASH WINDOWS


BLUE: TIMBER SASH WINDOWS

GREY: STONE WINDOW SILL

ANY WINDOWS NOT HIGHLIGHTED WILL BE RETAINED (NO ALTERATION)



2 Proposed Rear Elevation
1 : 100

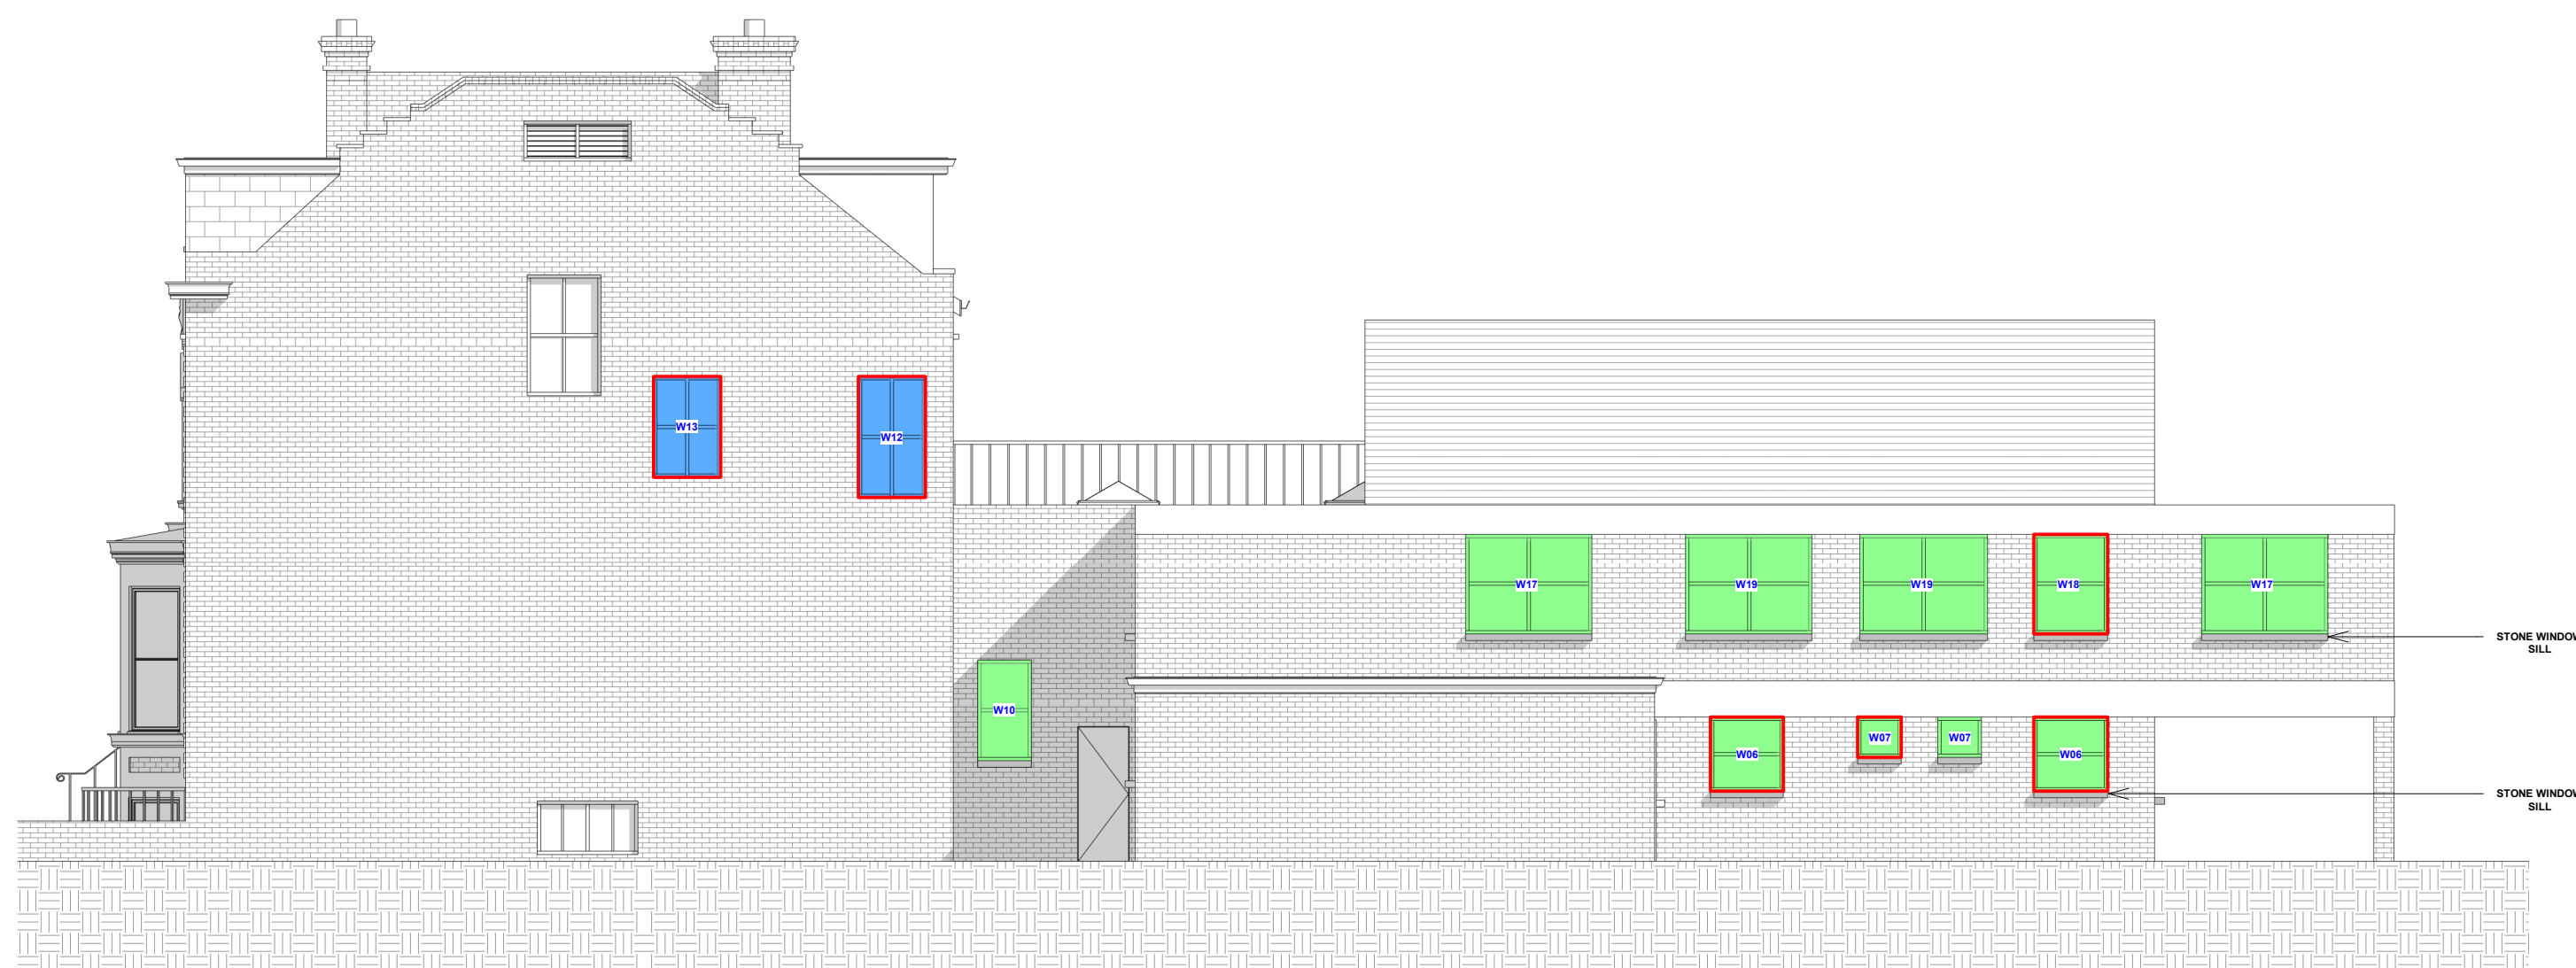

4 Proposed Right Side Elevation
1 : 100

		EXISTING WALL	
		BOUNDARY LINE	
		FLOOR TO CEILING HEIGHT	
PROJECT External Alterations; Addition of Windows, Replacement of Existing Windows with Timber Sash or uPVC Sash, Removal of Blue Panel Below Windows and Refilling with Like-to-Like Brick			
ADDRESS 7 Wrotham Rd, Gravesend, DA11 0PD			
CLIENT NAME J. Johal			
PROJECT STATUS Planning			
SHEET N PL 04 - 7 WR		DRAWING TITLE Proposed Elevations	
DESIGNED BY: GOPLANS		DRAWN BY: SD	CHECKED BY: GOPLANS
DATE: 14/01/2025		SCALE As Indicated @ A1	
All dimensions to be cross-checked on site prior to completing drawings for a party wall process, ordering and/or structural purposes			

0m 2m 4m 6m 8m 10m
VISUAL SCALE 1:100