




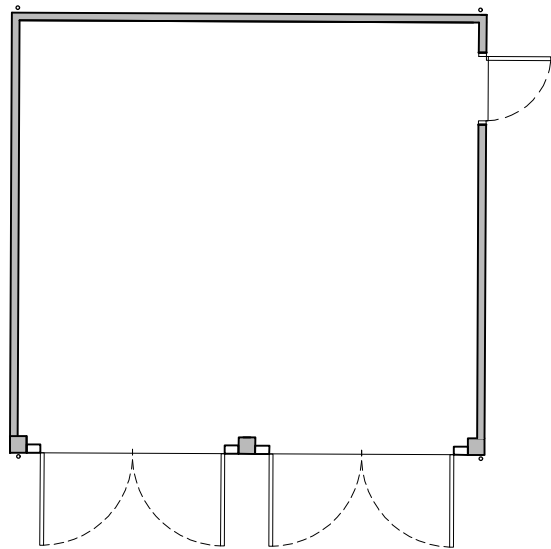


Proposed Garage Floor Plan
1:100

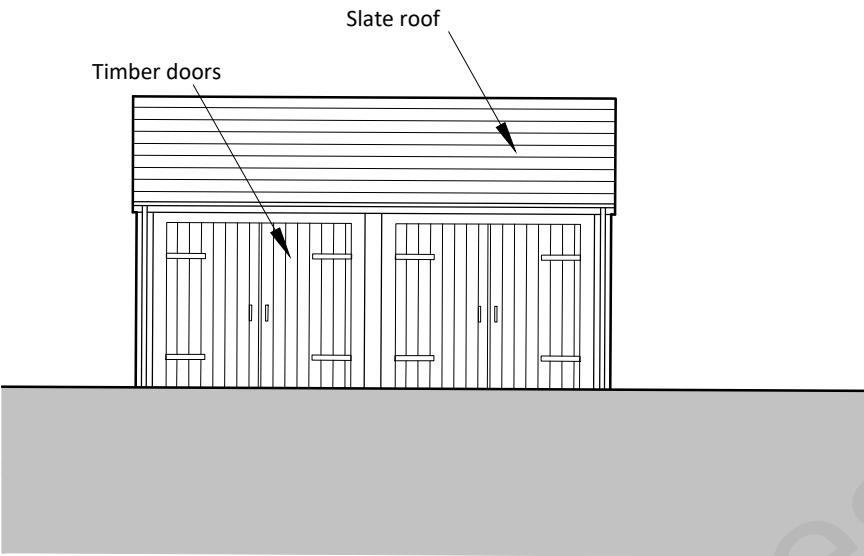


Proposed Front (West) Elevation
1:100

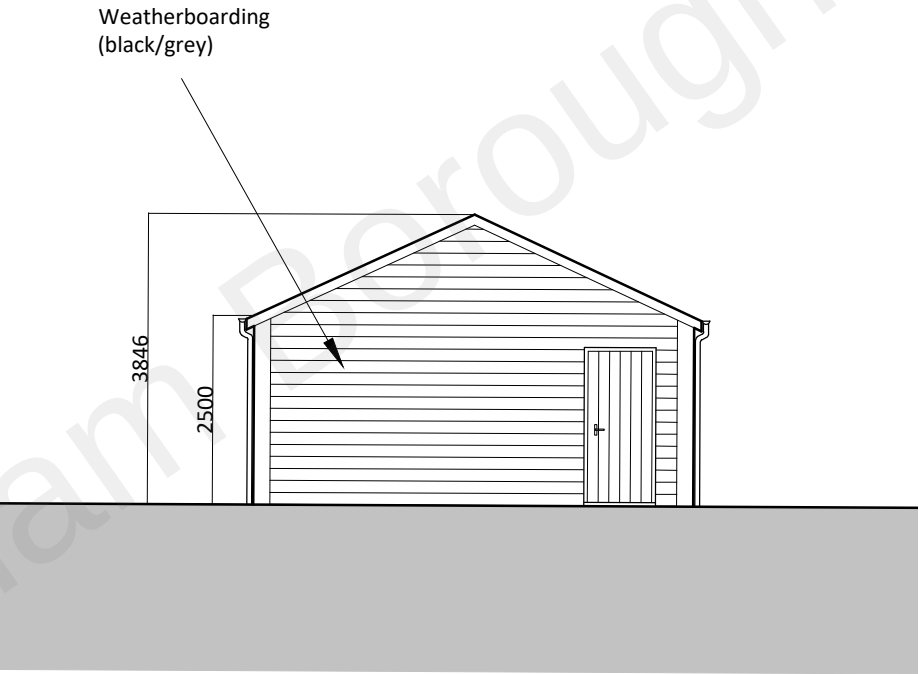

Proposed Side (South) Elevation
1:100

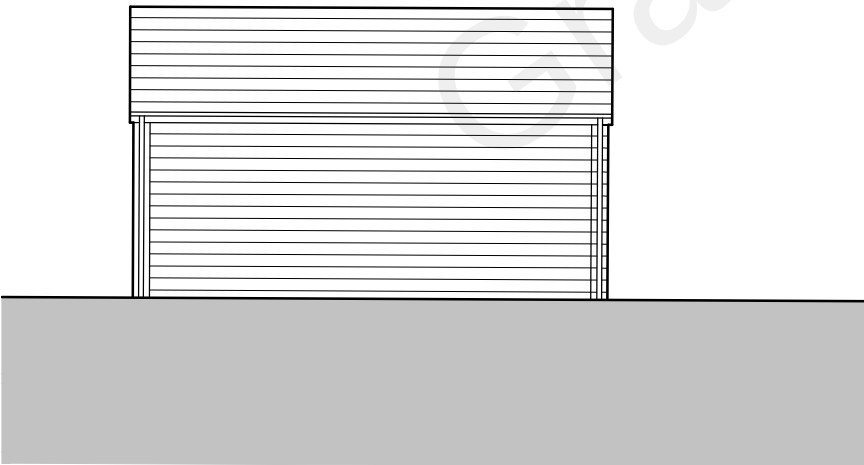

Proposed Rear (East) Elevation
1:100

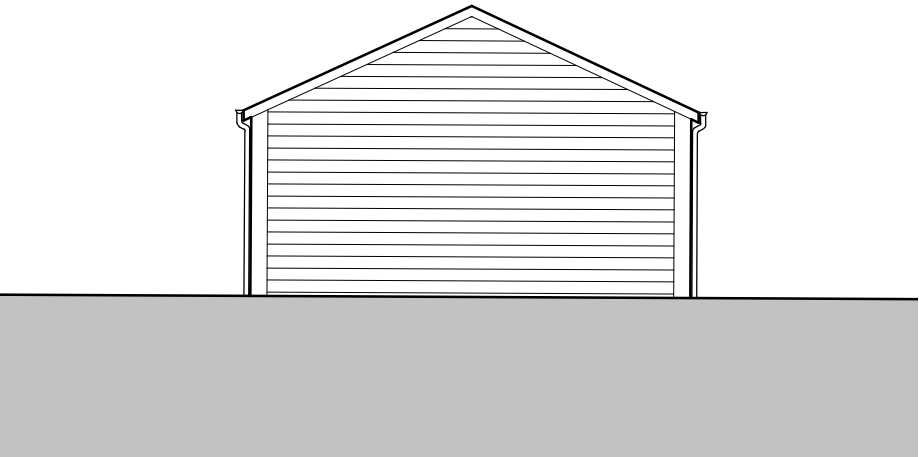

Proposed Side (North) Elevation
1:100



2 The Parade, Ash Road, Hartley
Longfield, Kent DA3 8BG
Tel: 01474 703705
www.grahamsimpkinplanning.co.uk
Email: webmail@grahamsimpkinplanning.co.uk

Project Title Starwood, Pear Tree Lane, Shorne, DA12 3JU		Job No 3760
Drawing Title Proposed Garage Floor Plan and Elevations	Drawing No 09	Revision
Date 09.12.2022	Drawn by MS	Checked by PN
Scale 1:100 @ A3	Note	

