



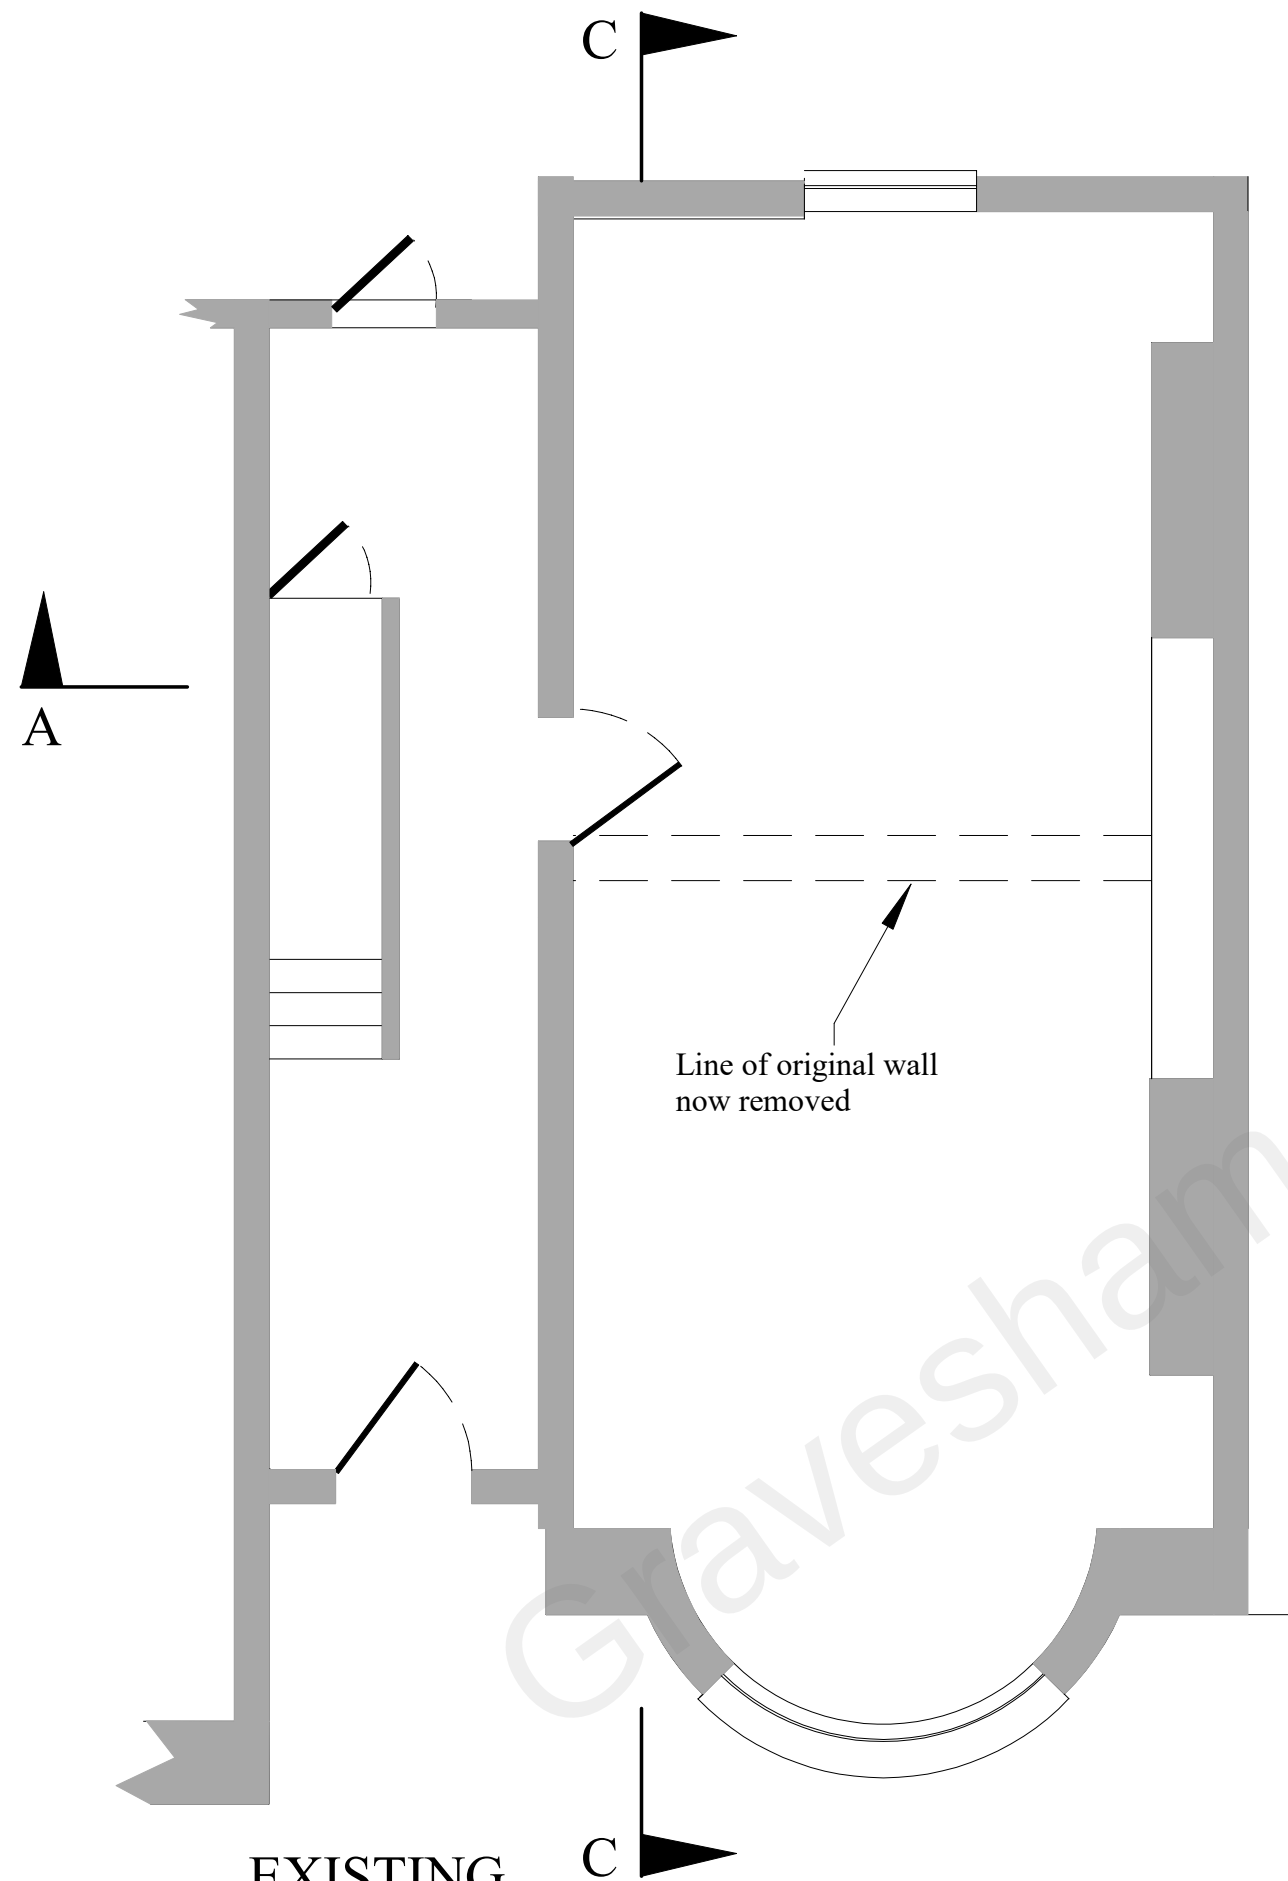

EXISTING

3m

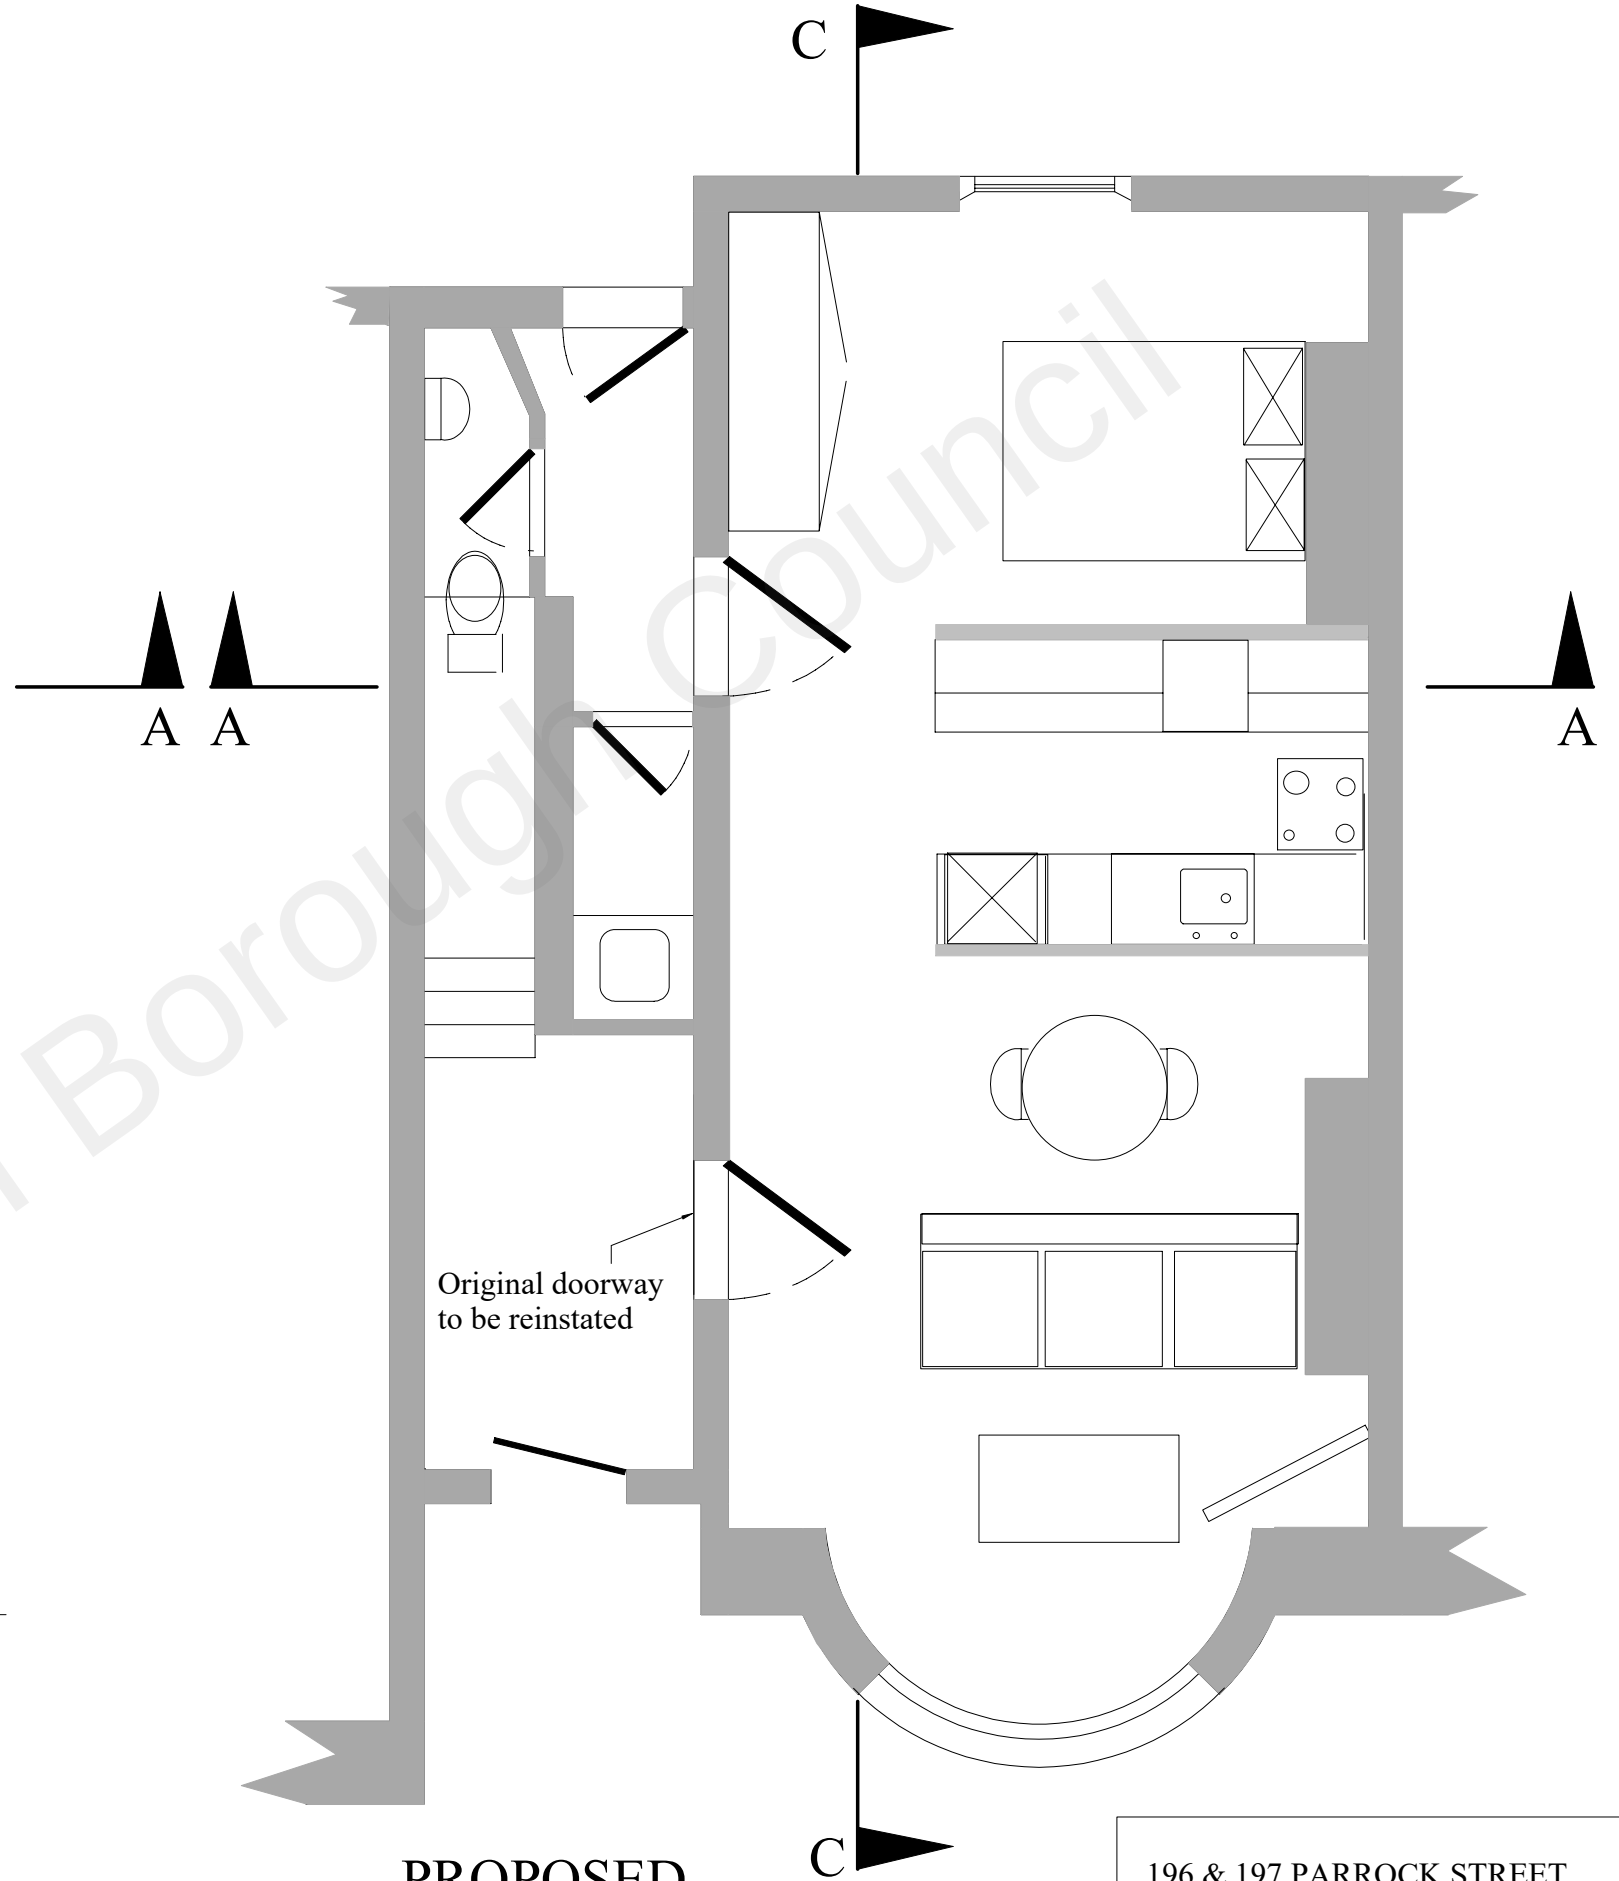

PROPOSED

196 & 197 PARROCK STREET
GROUND FLOOR PLANS
EXISTING AND PROPOSED

Scale 1:50@A3

Drawing Number
PS 012

Revision
0

Date
01/06/2022