



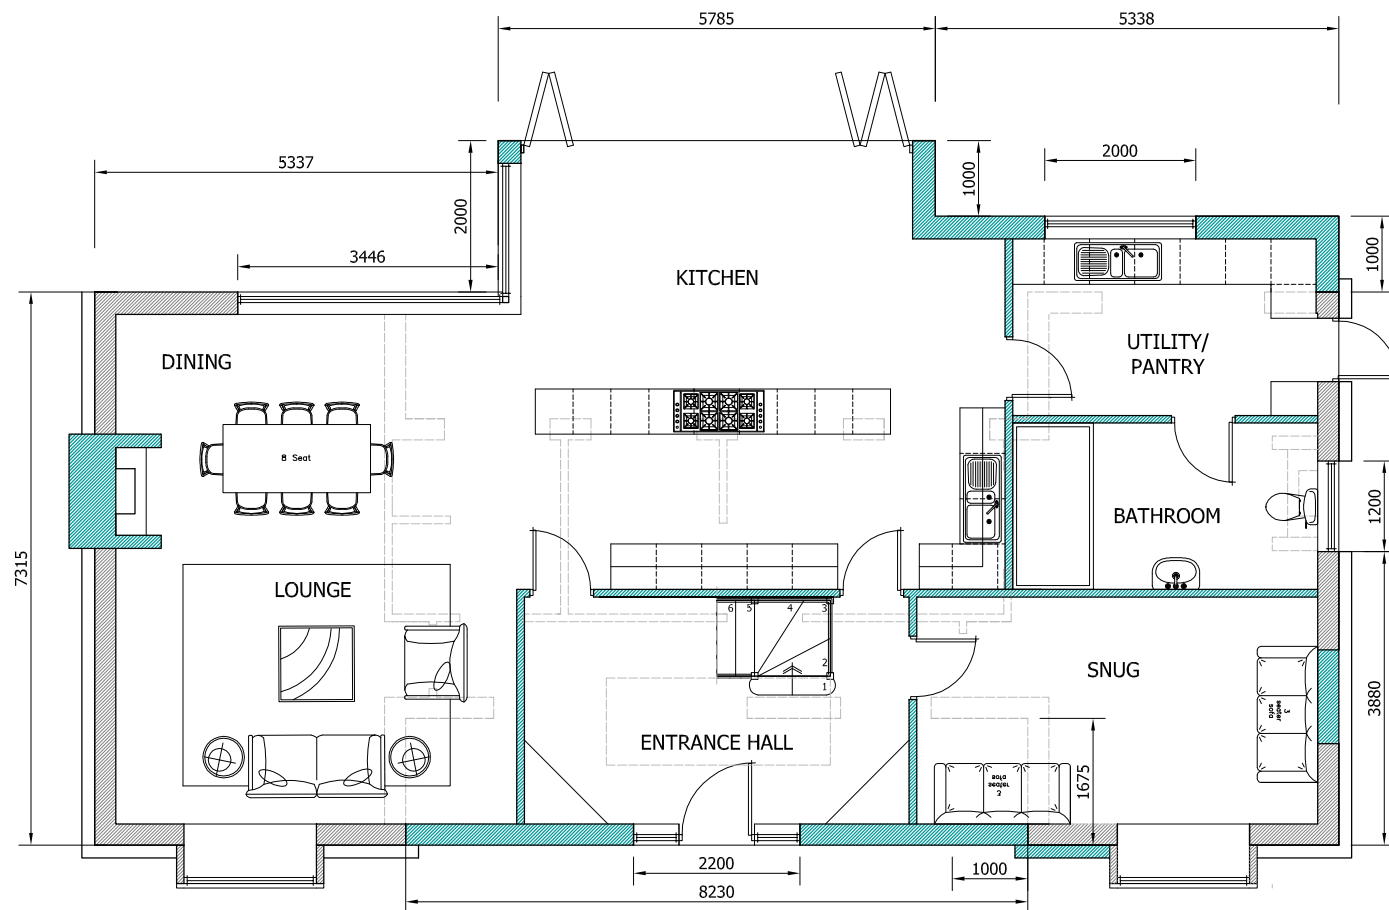


PROPOSED GROUND
FLOOR PLAN
scale 1:100

FOOTPRINT 137.7m²
GIA: 121.7m²

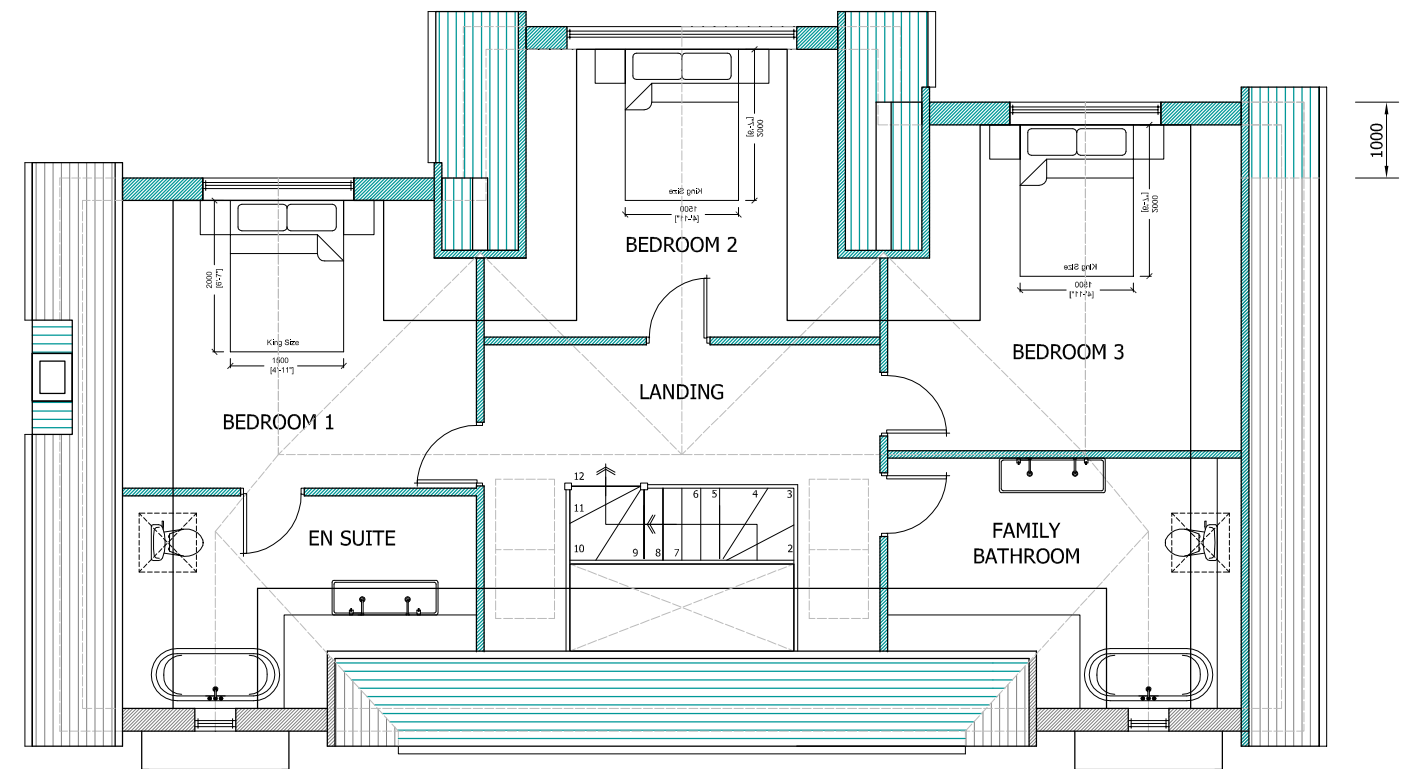

PROPOSED FIRST
FLOOR PLAN
scale 1:100
GIA: 72.8m²

 

CADGUYS ARCHITECTURAL SERVICES

Project
ASTRALITY, 39 RHODODENDRON AVENUE, MEOPHAM, GRAVESEND, DA13 0TU

Drawing Title
Proposed Plans

Date
NOV-2025

Scale
1:100/A3

Project No.
CG-330

Drawing No.
PL/04

Drawn by/Checked by
SM

Rev	Date	Details
A	040425	Initial drawings sent out for review
B	170425	Revised Design
C	210525	Revised design
D	311025	Revised design (GIA & VOLUME)
E	101125	Final amendments

Dimensions to be verified on site
by contractor prior to
commencement of work

This is the copyright of the practice
and may not be reproduced in part
or in whole without the prior
written consent of the practice.



CAD
GUYS

07512090919
www.cadguys.co.uk
sonny@cadguys.co.uk

15-17 Middle Street,
Brighton, BN1 1AL
T: 0751 20 90 919
E: Sonny@cadguys.co.uk
W: www.cadguys.co.uk