
 


DROP KERB SITE PLAN

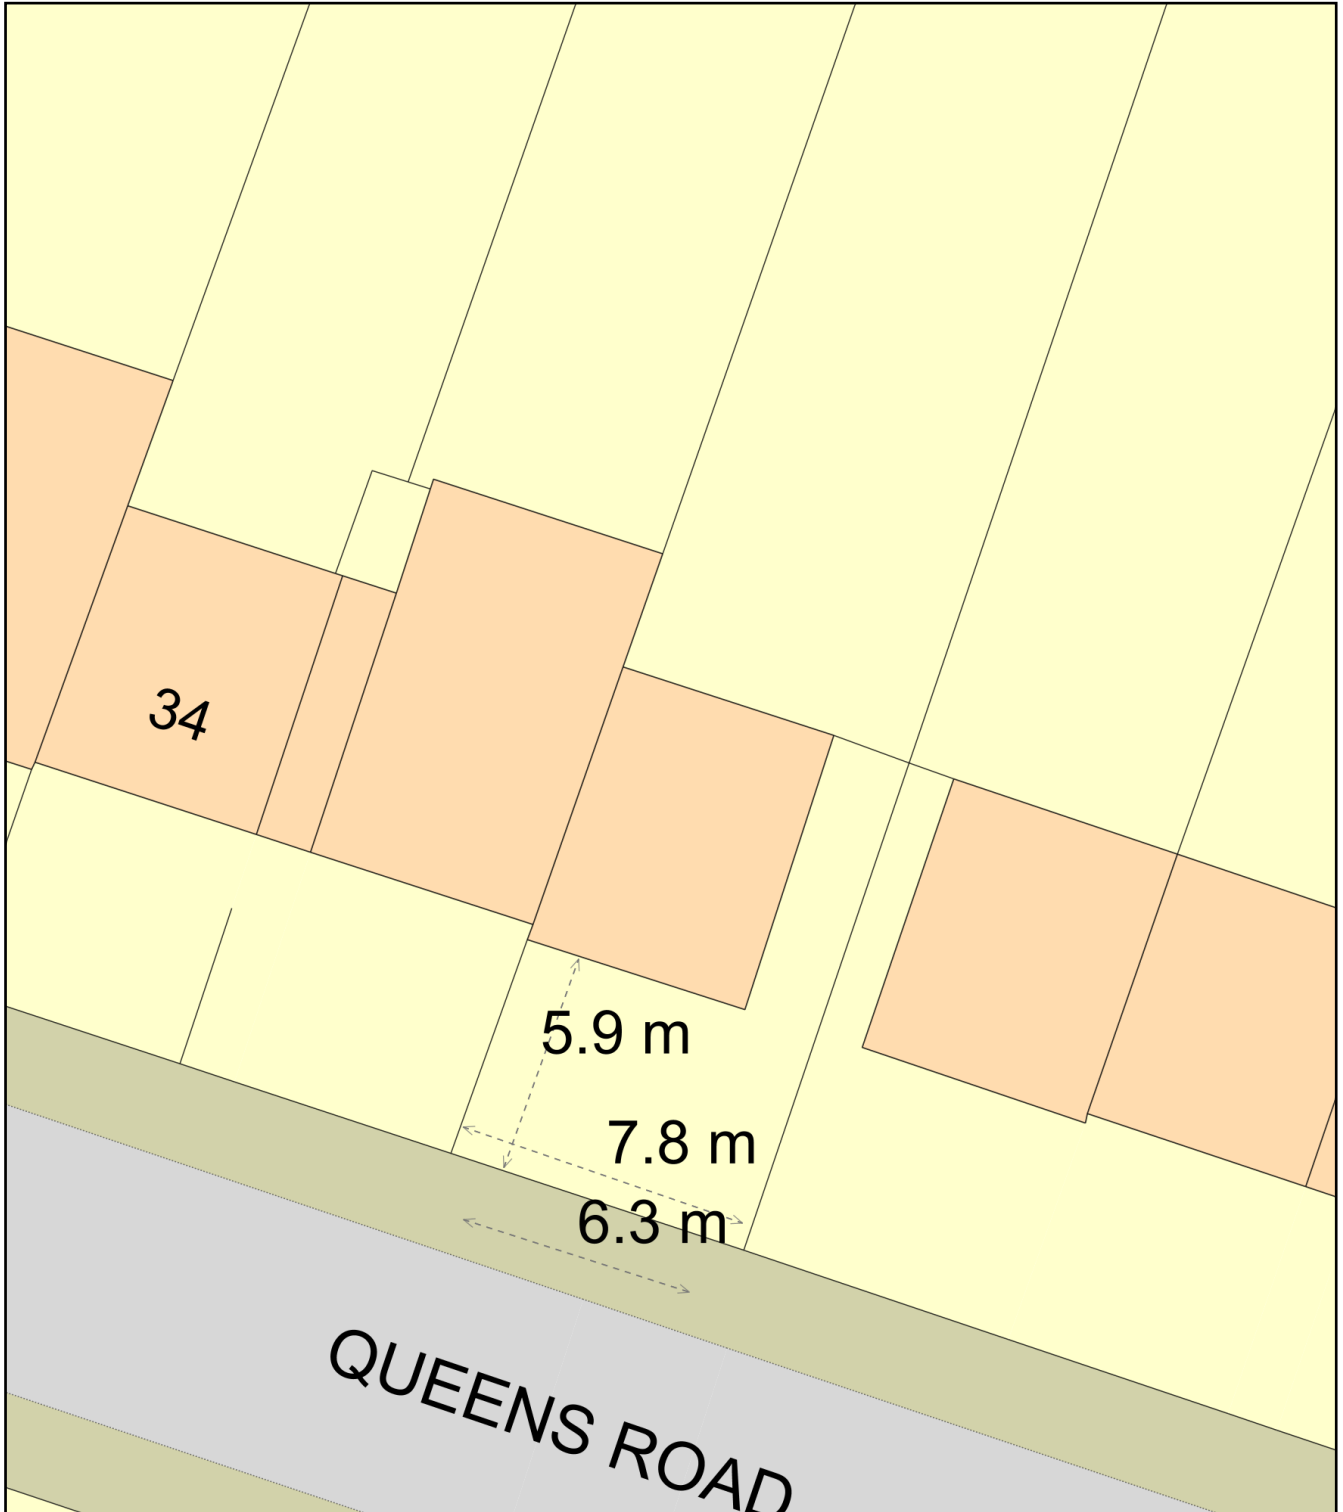

Plan Produced for: Manohar Lal

Date Produced: 14 Nov 2025

Plan Reference Number: TQRQM25310121949191

Scale: 1:200 @ A4