

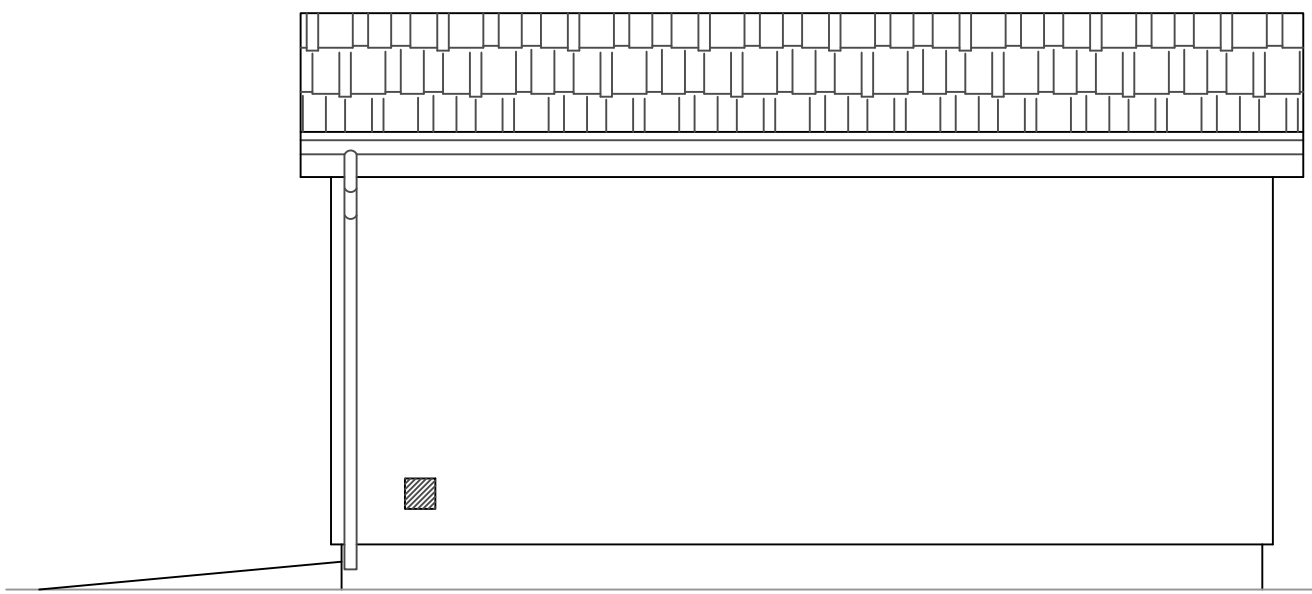
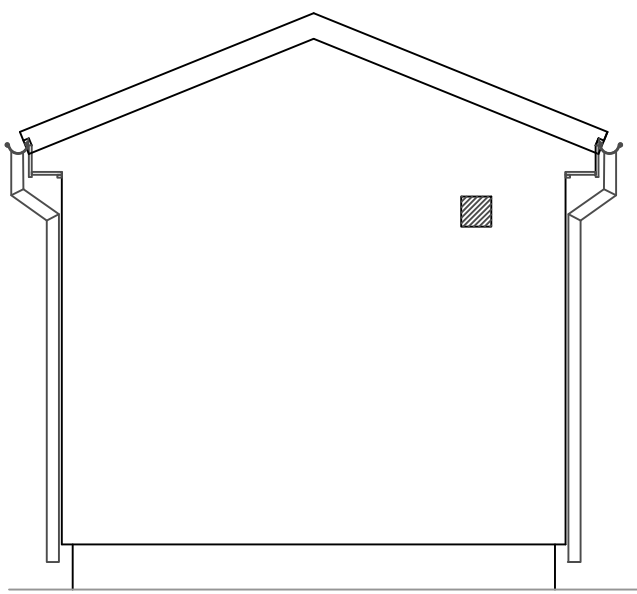
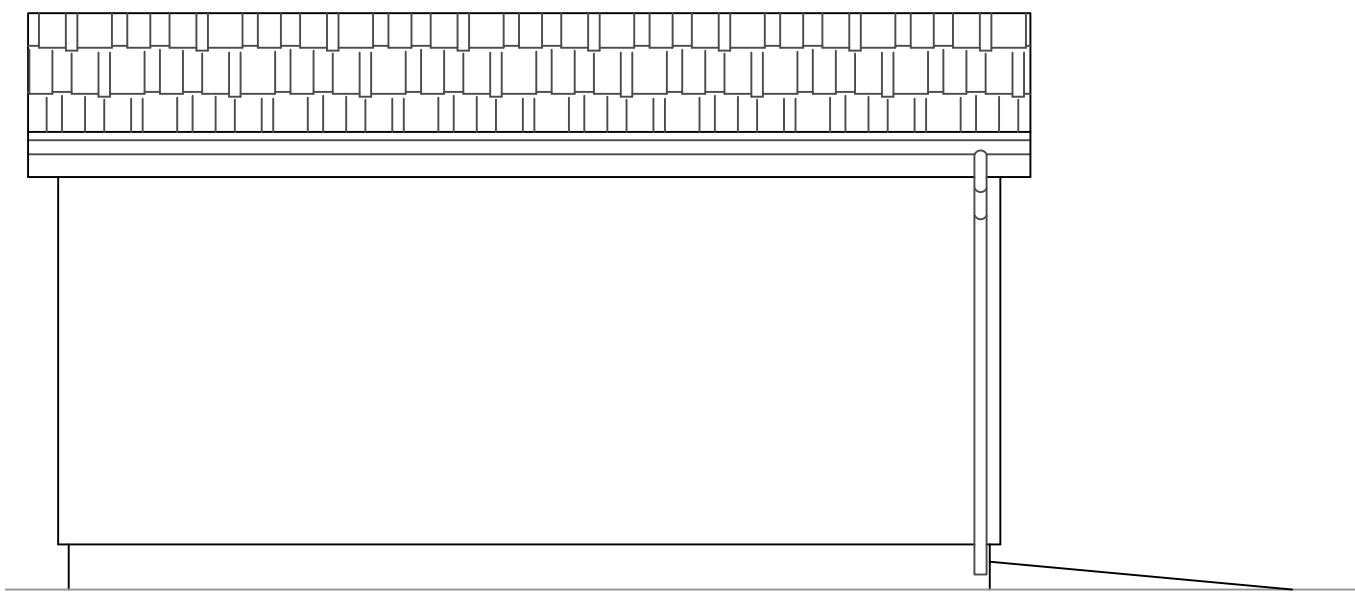
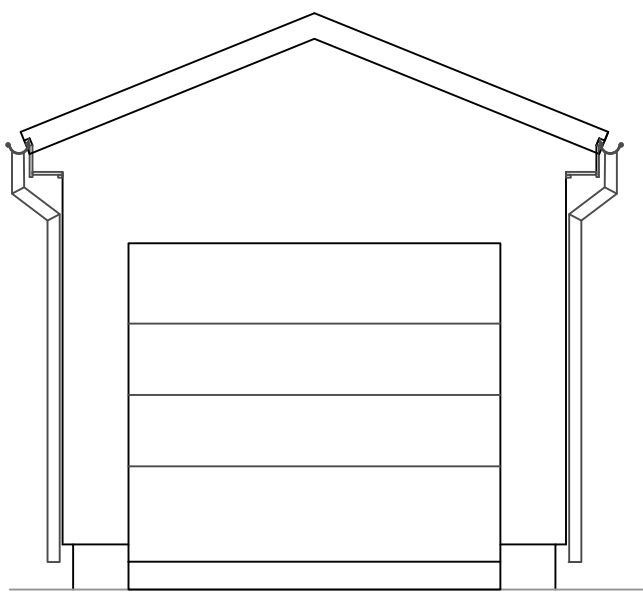


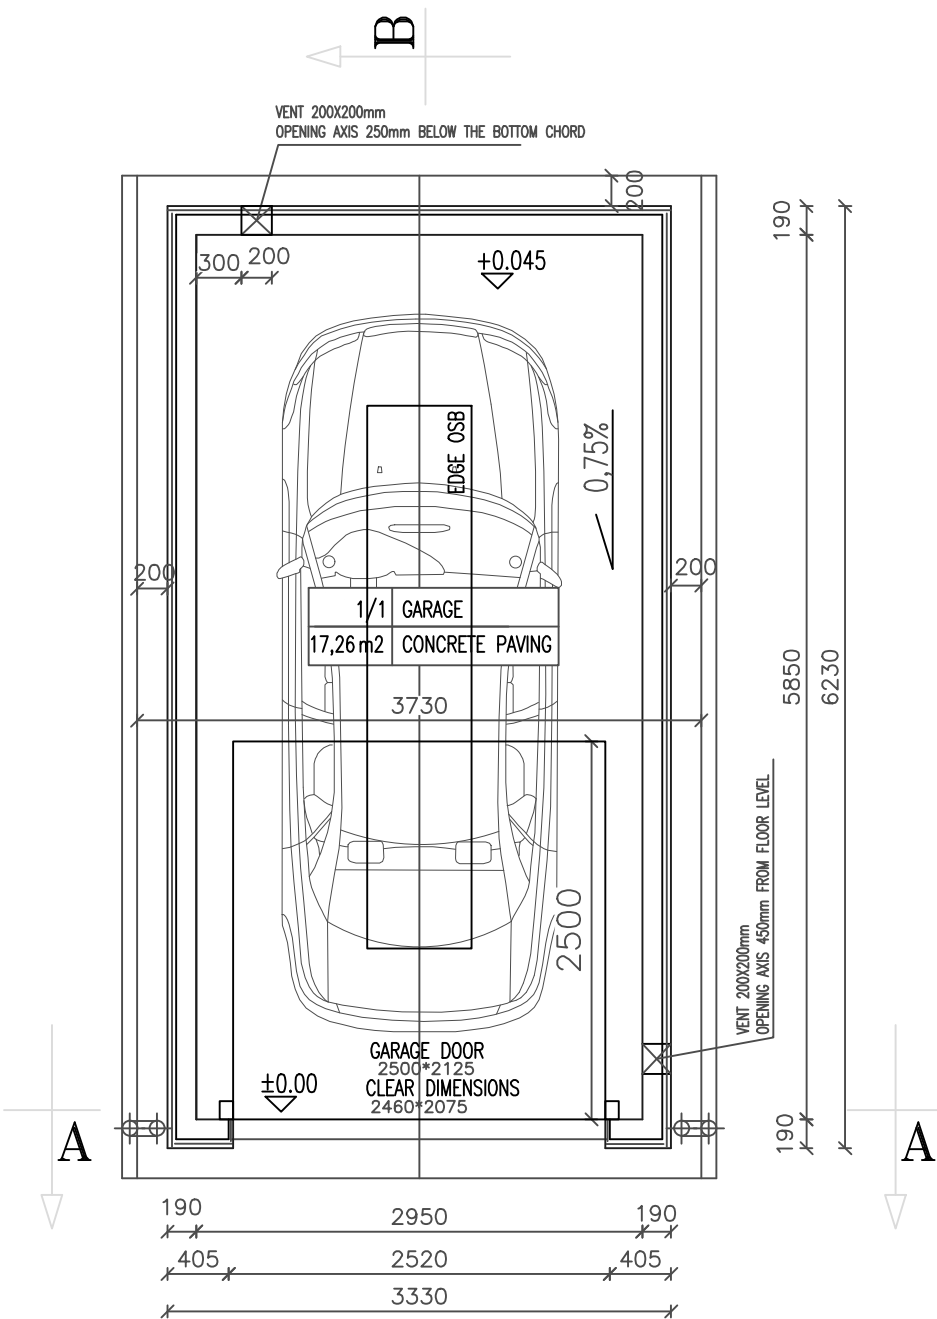

Front Elevation Side Elevation


Rear Elevation Side Elevation

Scale 1:50

 


Ground Floor Plan

Scale 1:50

 

external dimension of the garage 3330
external dimension of the foundation walls 3190

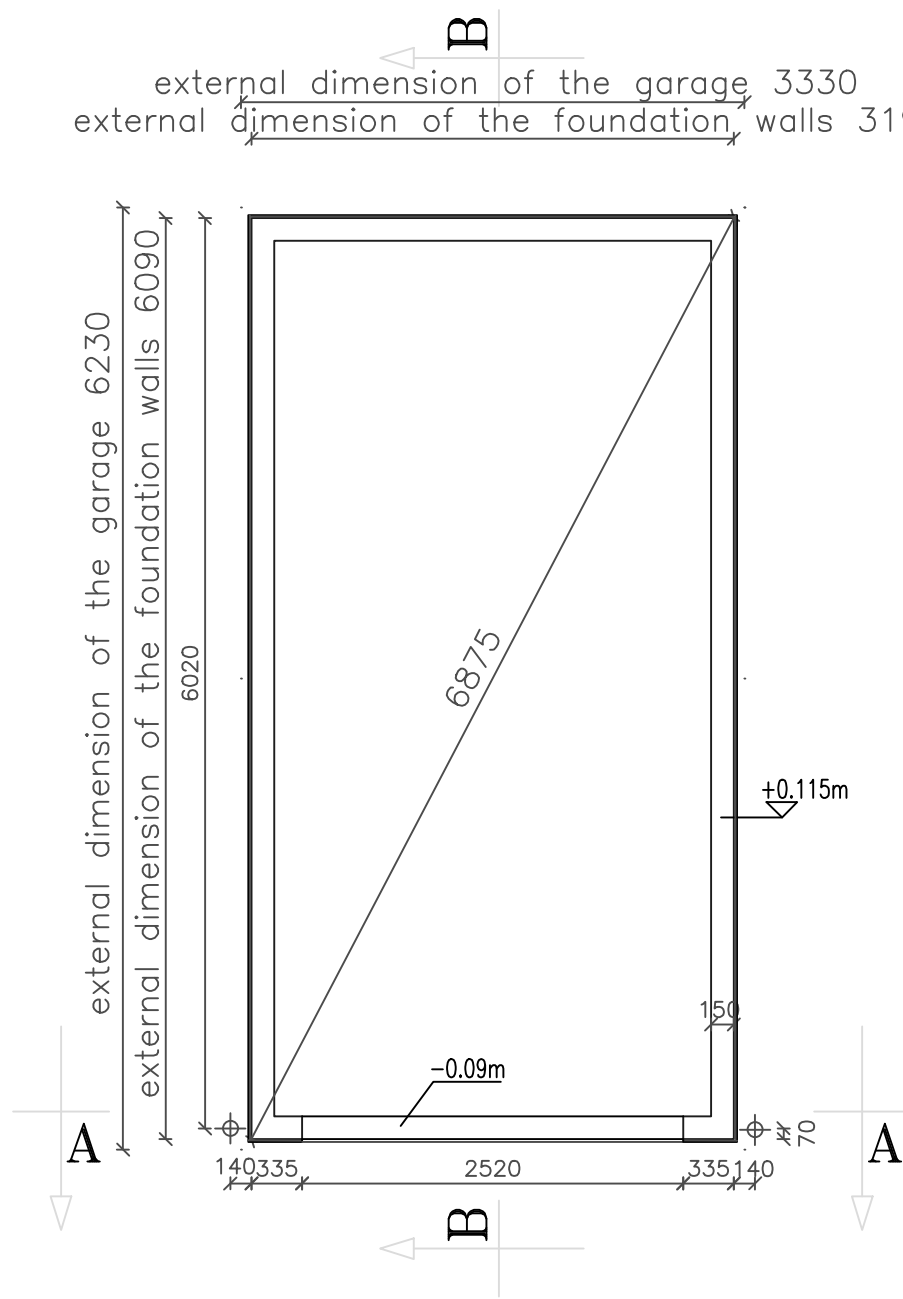

Foundation Plan

Rev A - Scale amended, 14 November 2025

Synergy Planning & Property Consultants Ltd The Office The Larches Rochester Kent ME3 7NQW		
Client	Mr & Mrs H Richards	
Address	Kent Tor Wrotham Road Meopham	
Drawing title	Proposed garage	
Scale	1:50/1:100/1:200	
Date	November 2025	Drawn by
Drawing No	25/489/04	A