

Existing Plans
1:100

Notes:


1. THE COPYRIGHT OF THIS DRAWING IS VESTED IN YourSpreadsheets AND IT MAY NOT BE REPRODUCED IN WHOLE OR PART OR USED FOR THE MANUFACTURE OF ANY ARTICLE WITHOUT THE EXPRESS PERMISSION OF THE COPYRIGHT HOLDERS.

2. WORK TO FIGURED DIMENSIONS ONLY.


3. THIS DRAWING IS TO BE READ IN CONJUNCTION WITH ALL RELEVANT ARCHITECTS, SERVICE ENGINEERS AND YourSpreadsheets DRAWINGS AND SPECIFICATIONS.




East Elevation

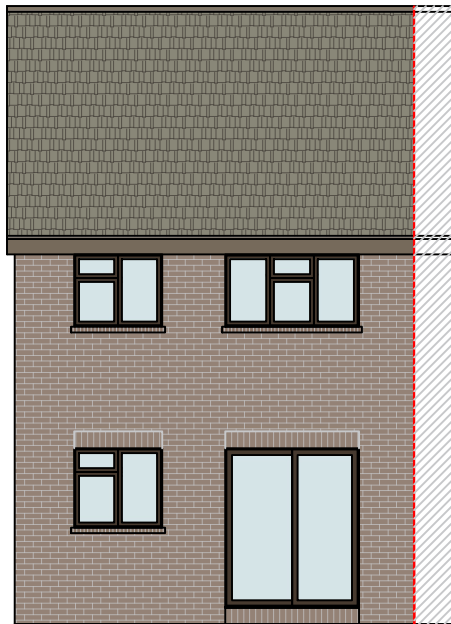

West Elevation

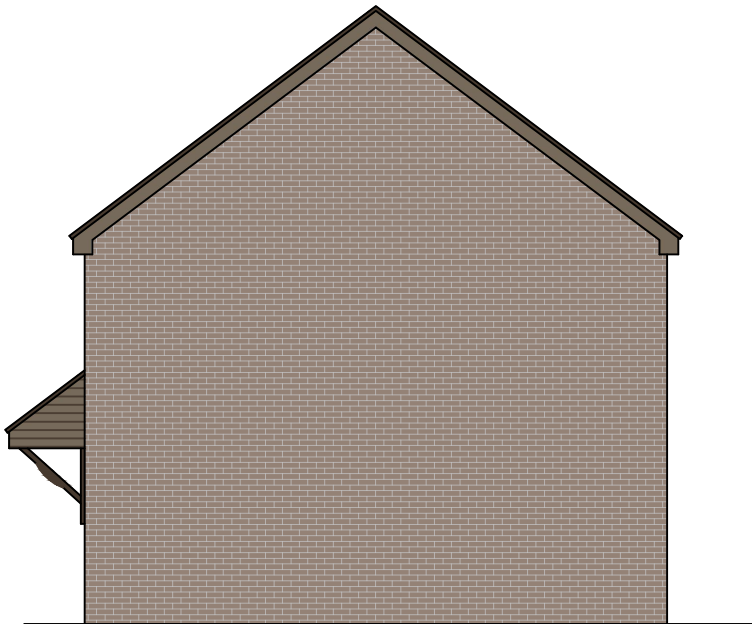


North Elevation

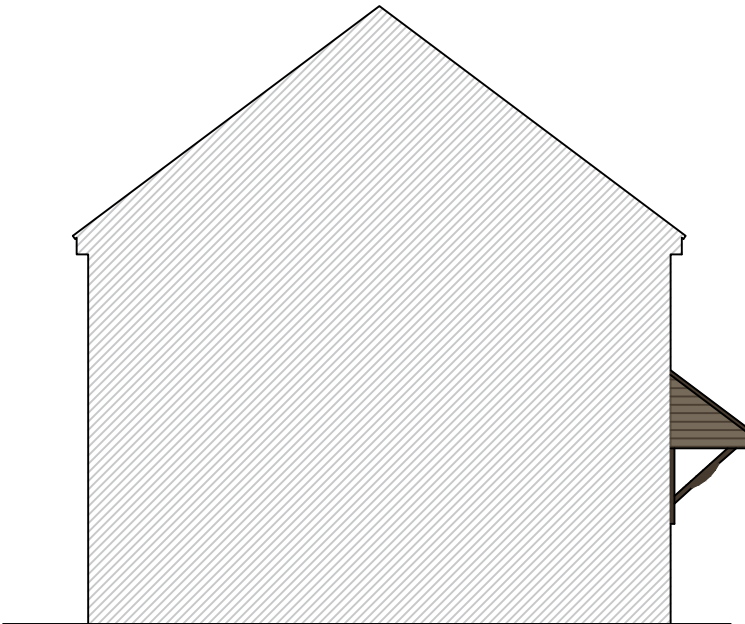


South Elevation

Location Plan
1:1250

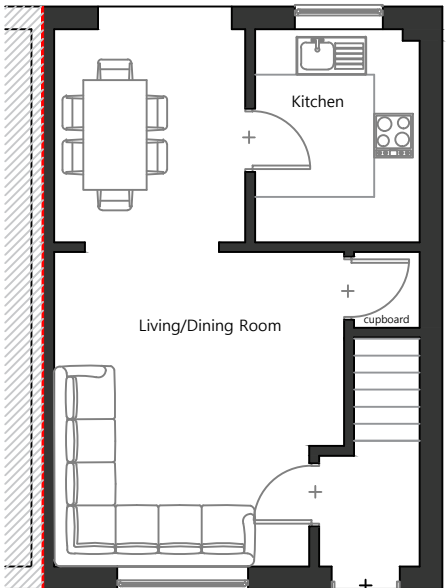


Ground Floor Plan

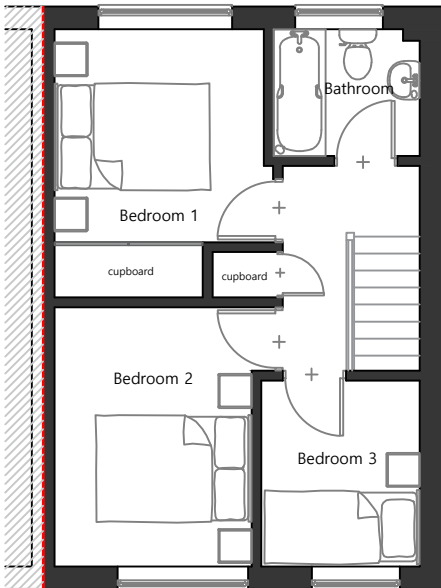

First Floor Plan

Existing Block Plan
1:200

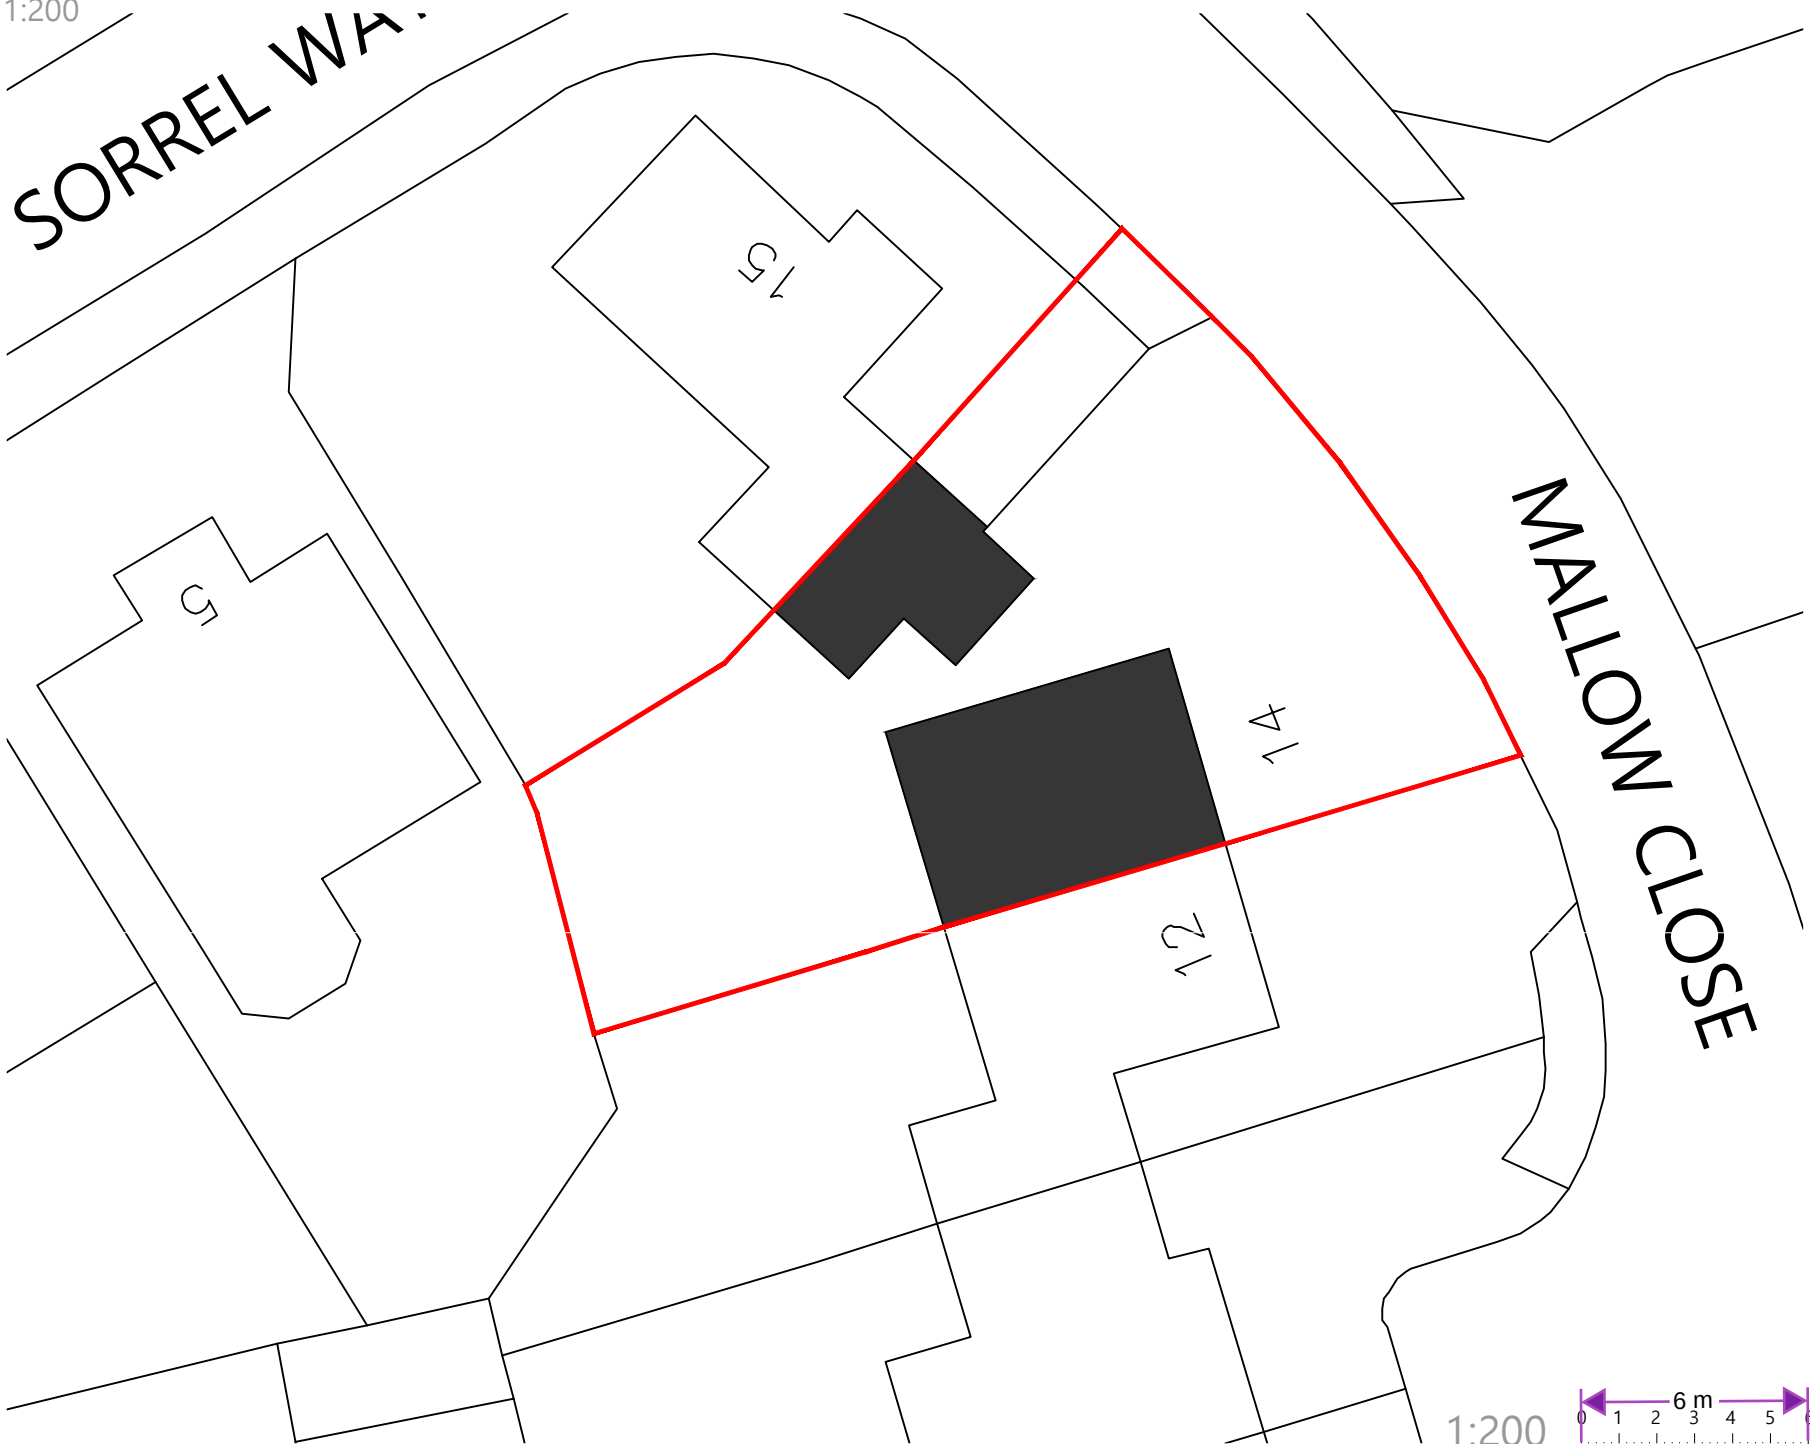

A	-	-	-/-/-
REV:	DESCRIPTION:	BY:	DATE:

STATUS: PL



Whitehall Place
47 The Terrace,
Gravesend, Kent
DA12 2DL
01474 247 787
info@gillsterling.co.uk
www.gillsterling.co.uk

SITE:	14 Mallow Close Northfleet Kent DA11 8TF
TITLE:	Existing Floor Plan Existing Elevations

SCALE: AT A2:	DATE:	DRAWN:
1:100/1:200/1:1250	02.07.2025	SR
PROJECT NO:	DRAWING NO:	REVISION:
250702	001	A

