

Proposed Plans
1:100

Notes:


1. THE COPYRIGHT OF THIS DRAWING IS VESTED IN YourSpreadsheets AND IT MAY NOT BE REPRODUCED IN WHOLE OR PART OR USED FOR THE MANUFACTURE OF ANY ARTICLE WITHOUT THE EXPRESS PERMISSION OF THE COPYRIGHT HOLDERS.

2. WORK TO FIGURED DIMENSIONS ONLY.


3. THIS DRAWING IS TO BE READ IN CONJUNCTION WITH ALL RELEVANT ARCHITECTS, SERVICE ENGINEERS AND YourSpreadsheets DRAWINGS AND SPECIFICATIONS.



East Elevation

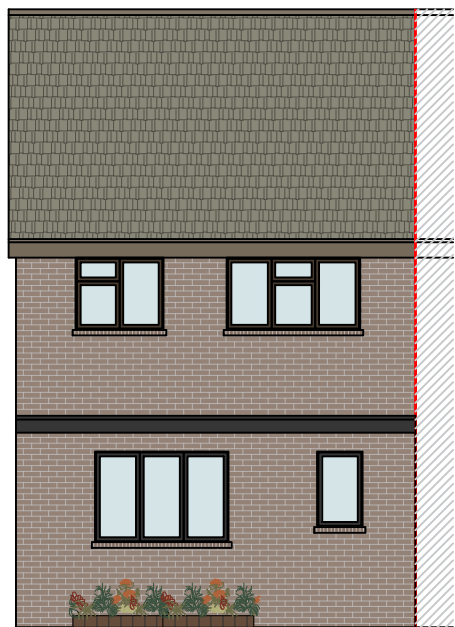


West Elevation

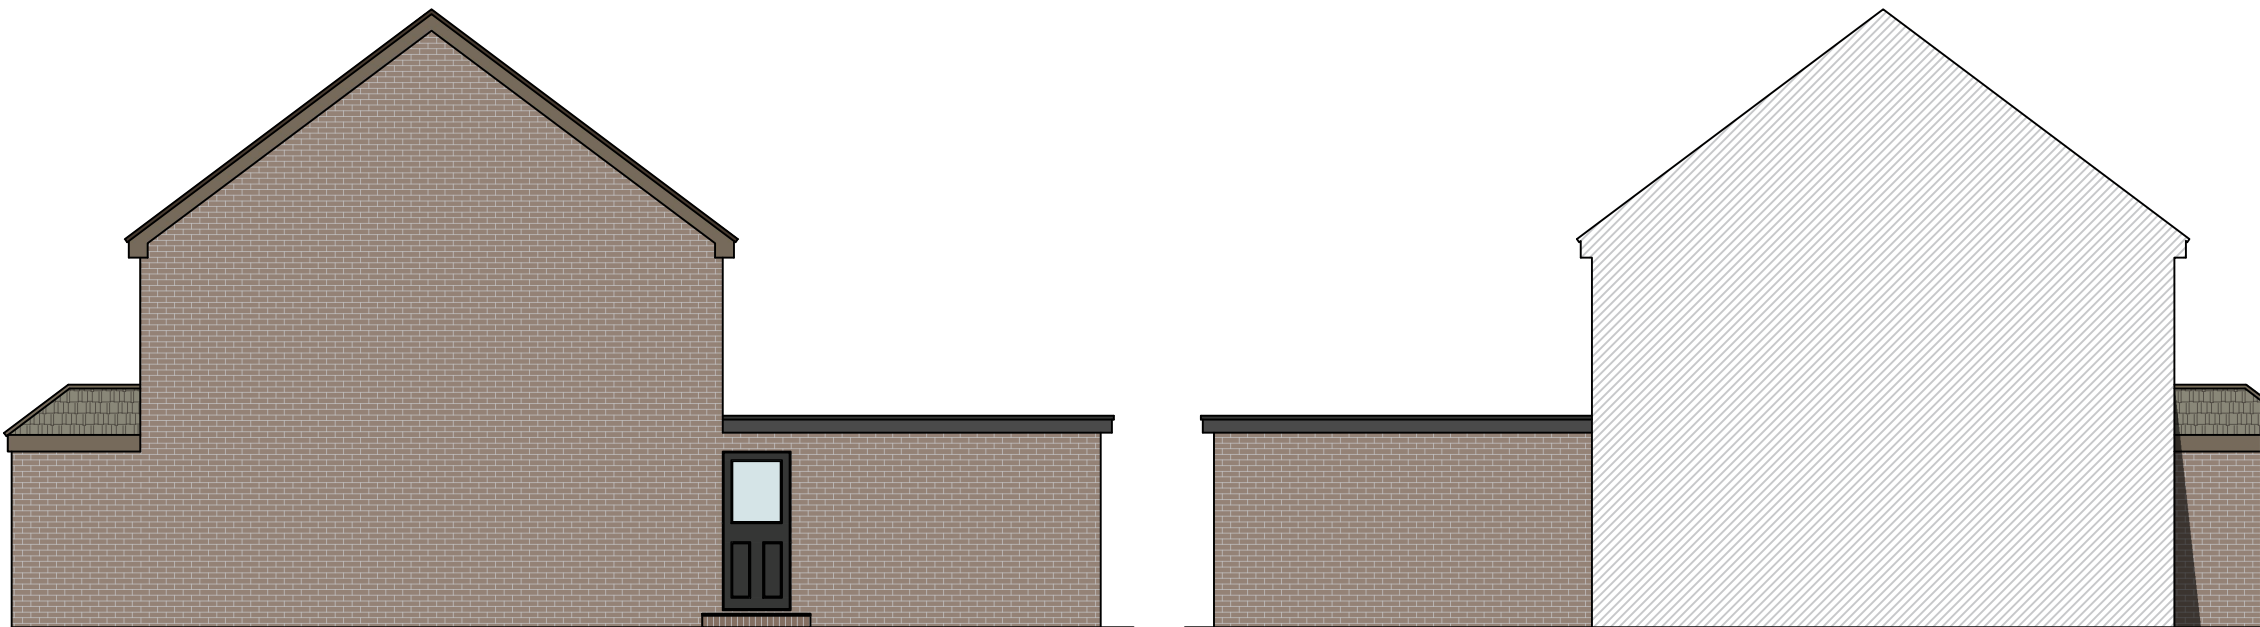


North Elevation

South Elevation

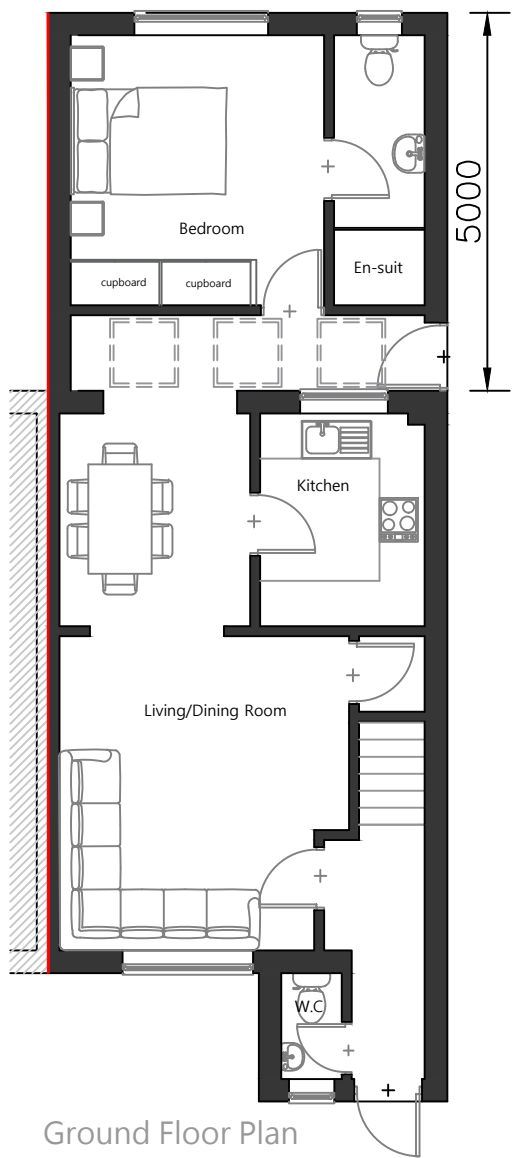


Ground Floor Plan

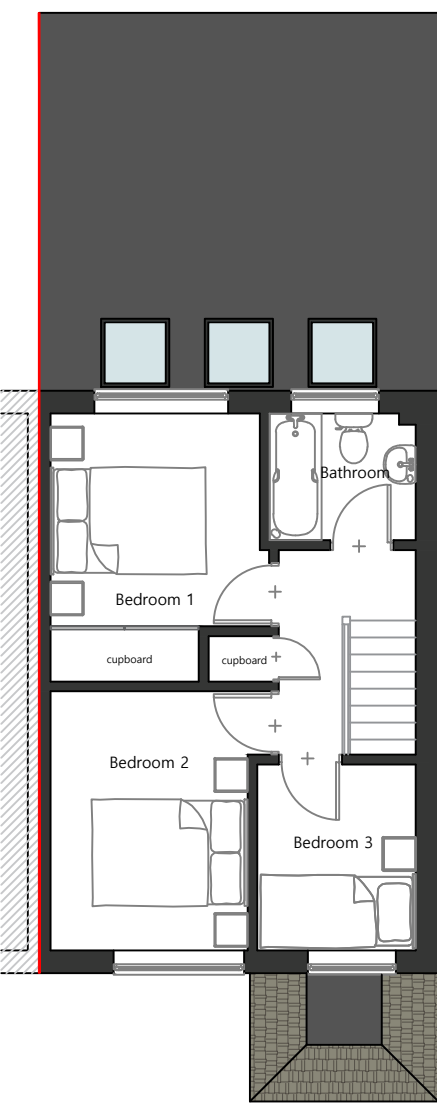

First Floor Plan

Proposed Block Plan
1:200

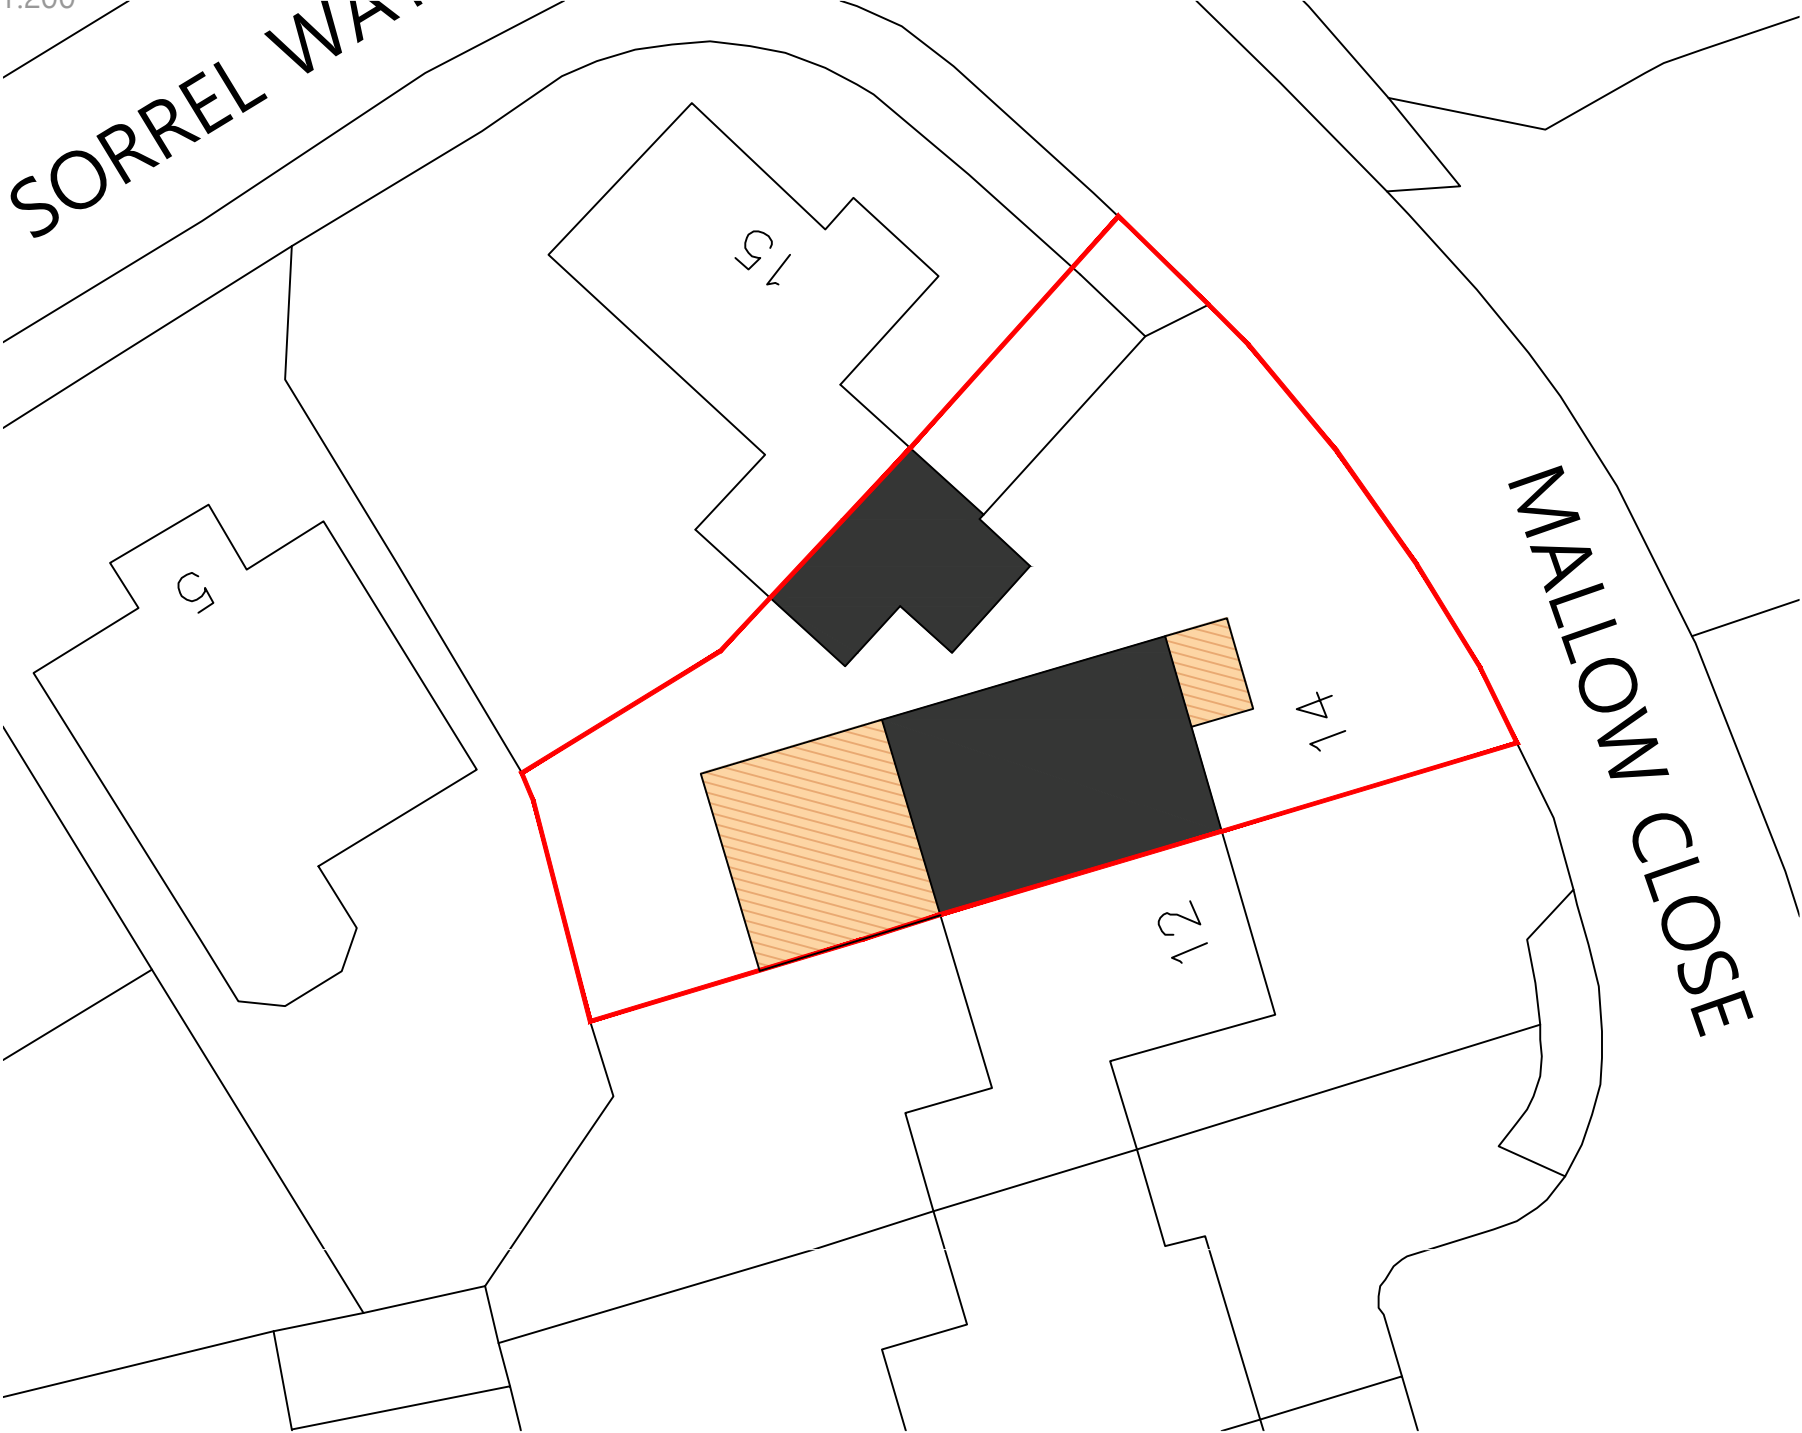

A	-	-	-/-/-
REV:	DESCRIPTION:	BY:	DATE:

STATUS: PL



Whitehall Place
47 The Terrace,
Gravesend, Kent
DA12 2DL
01474 247 787
info@gillsterling.co.uk
www.gillsterling.co.uk

SITE:	14 Mallow Close Northfleet Kent DA11 8TF
TITLE:	Proposed Floor Plan Proposed Elevations

SCALE: AT A2: 1:100/1:200	DATE: 02.07.2025	DRAWN: SR
PROJECT NO: 250702	DRAWING NO: 002	REVISION: A

