


NOTE

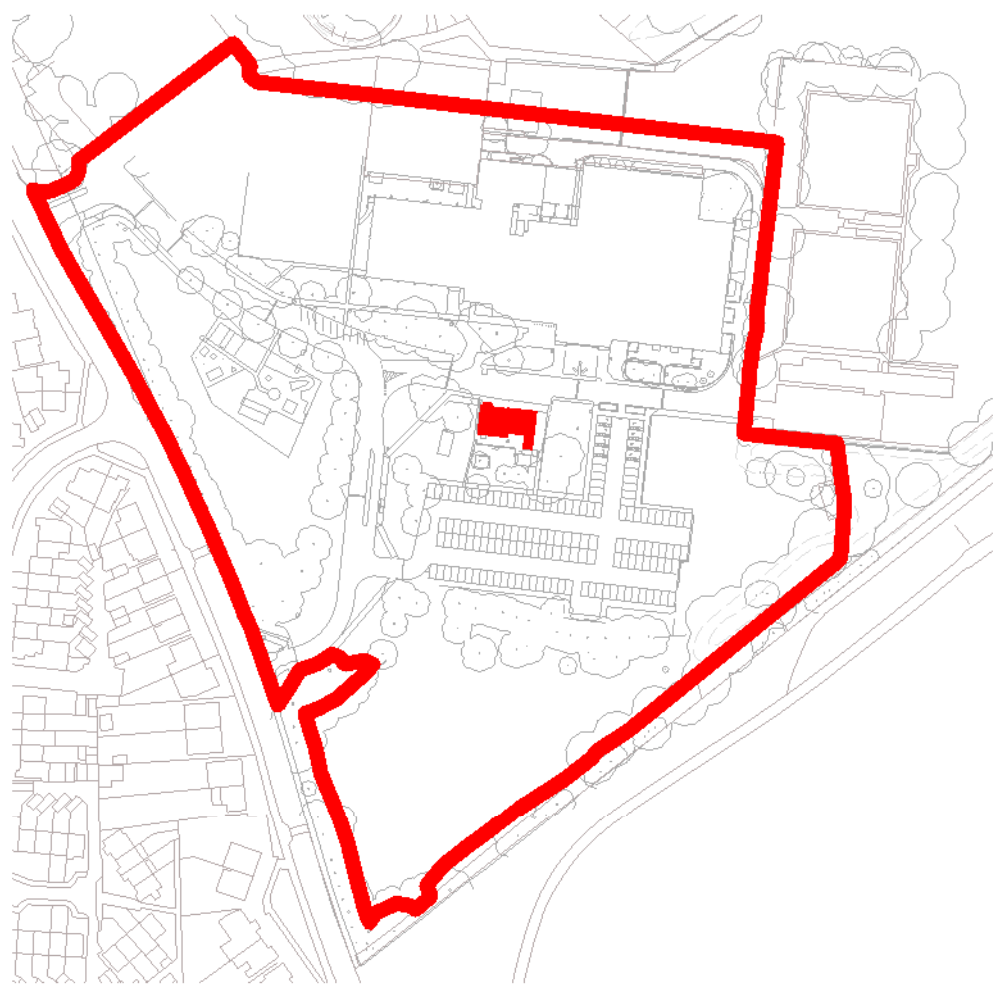

REAGAN'S CAFÉ & BAR

Total Area: 277.15m2

Total Volume: 802.89m3

Revision	Date	Description	By/Ch
----------	------	-------------	-------

STATUS
Gravesham Borough Council


SPACE & PLACE

+44 800 909 8008 answers@space-place.com www.space-place.com

STATUS PLANNING
PROJECT
Cascades Leisure Centre

DRAWING
Comparative Information - Regans Bar


SCALE As indicated SHEET SIZE A1 DRAWN BY FB CHECKED BY JH DATE 02/02/23
PROJECT NO. 3929 - ASP - B1 - DR - A - 0883 - DRAWING NO. REVISION
This drawing must not be reproduced in whole or part without written consent. All dimensions in millimetres. Where dimensions to be checked on site. Electronic issue to be confirmed by paper copy only. ©SPACE & PLACE. All Rights Reserved.

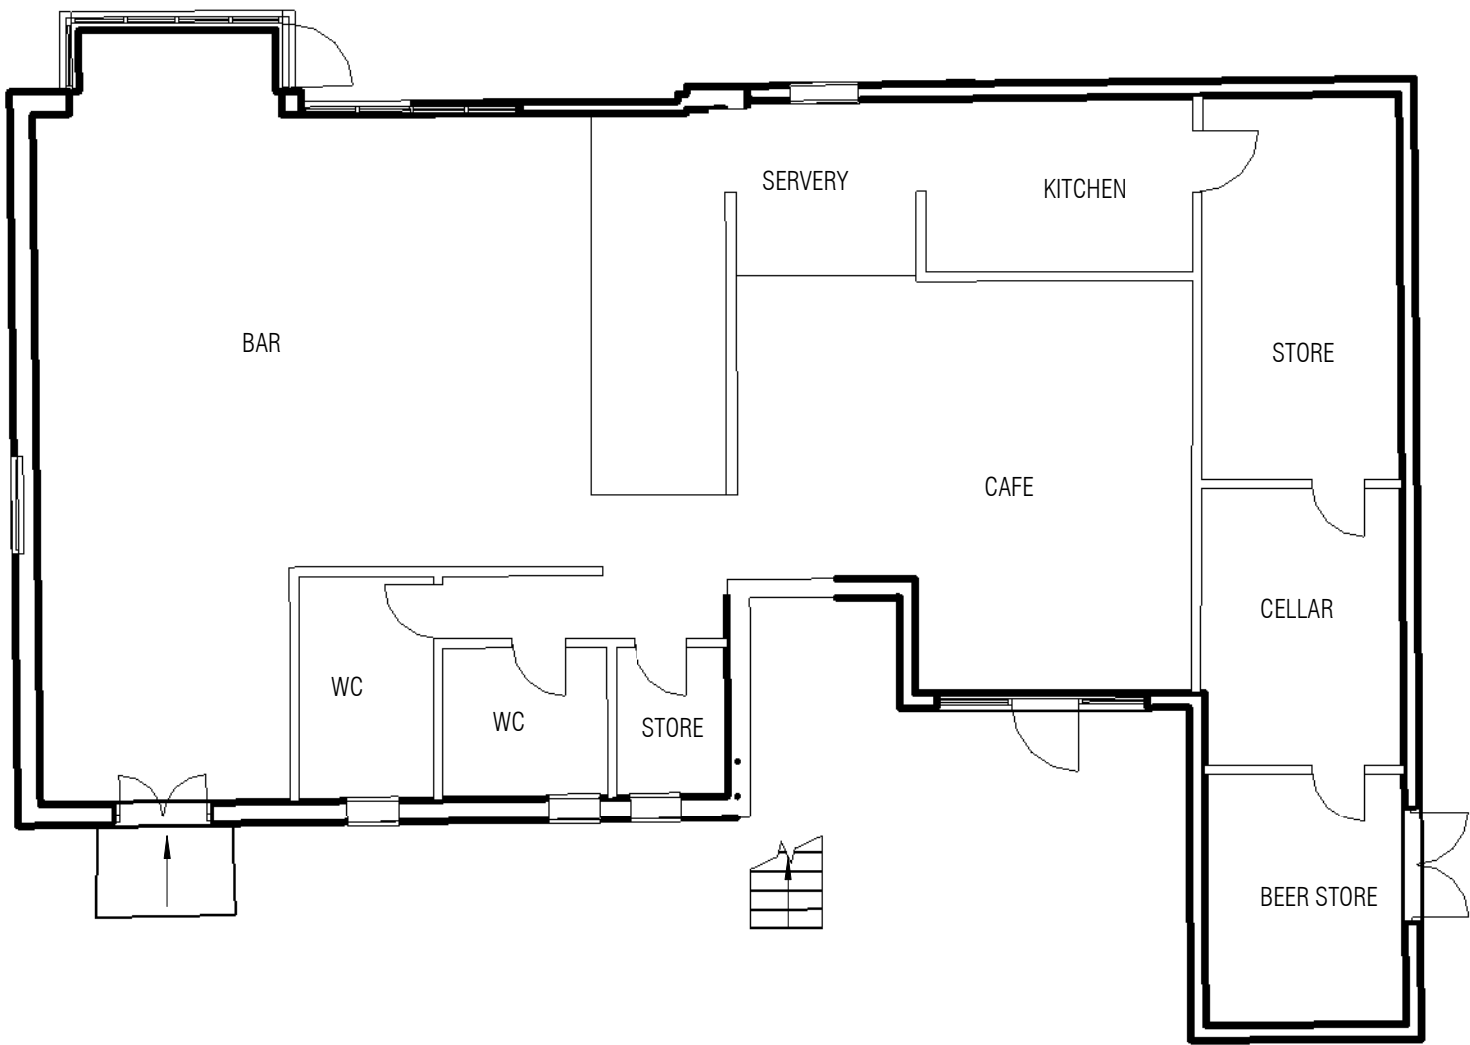

GIA = 164.22m2

GEA = 182.45m2


Regans Bar Level 0
1 : 100

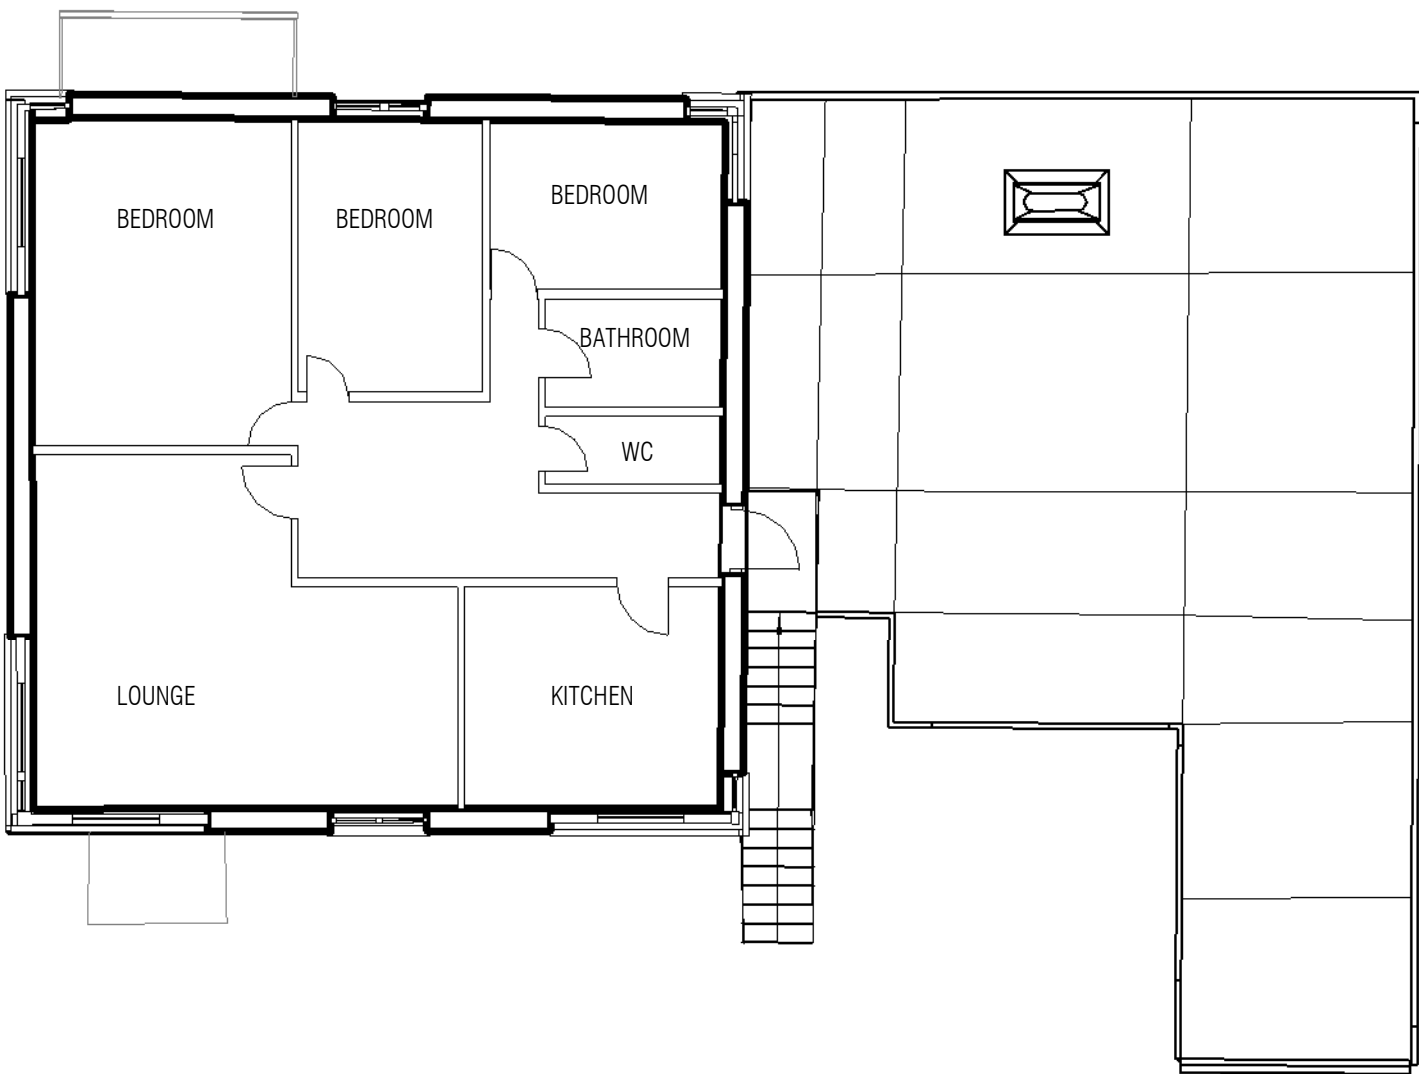

GIA = 87.42m2

GEA = 94.70m2

Regans Bar Level 1
1 : 100

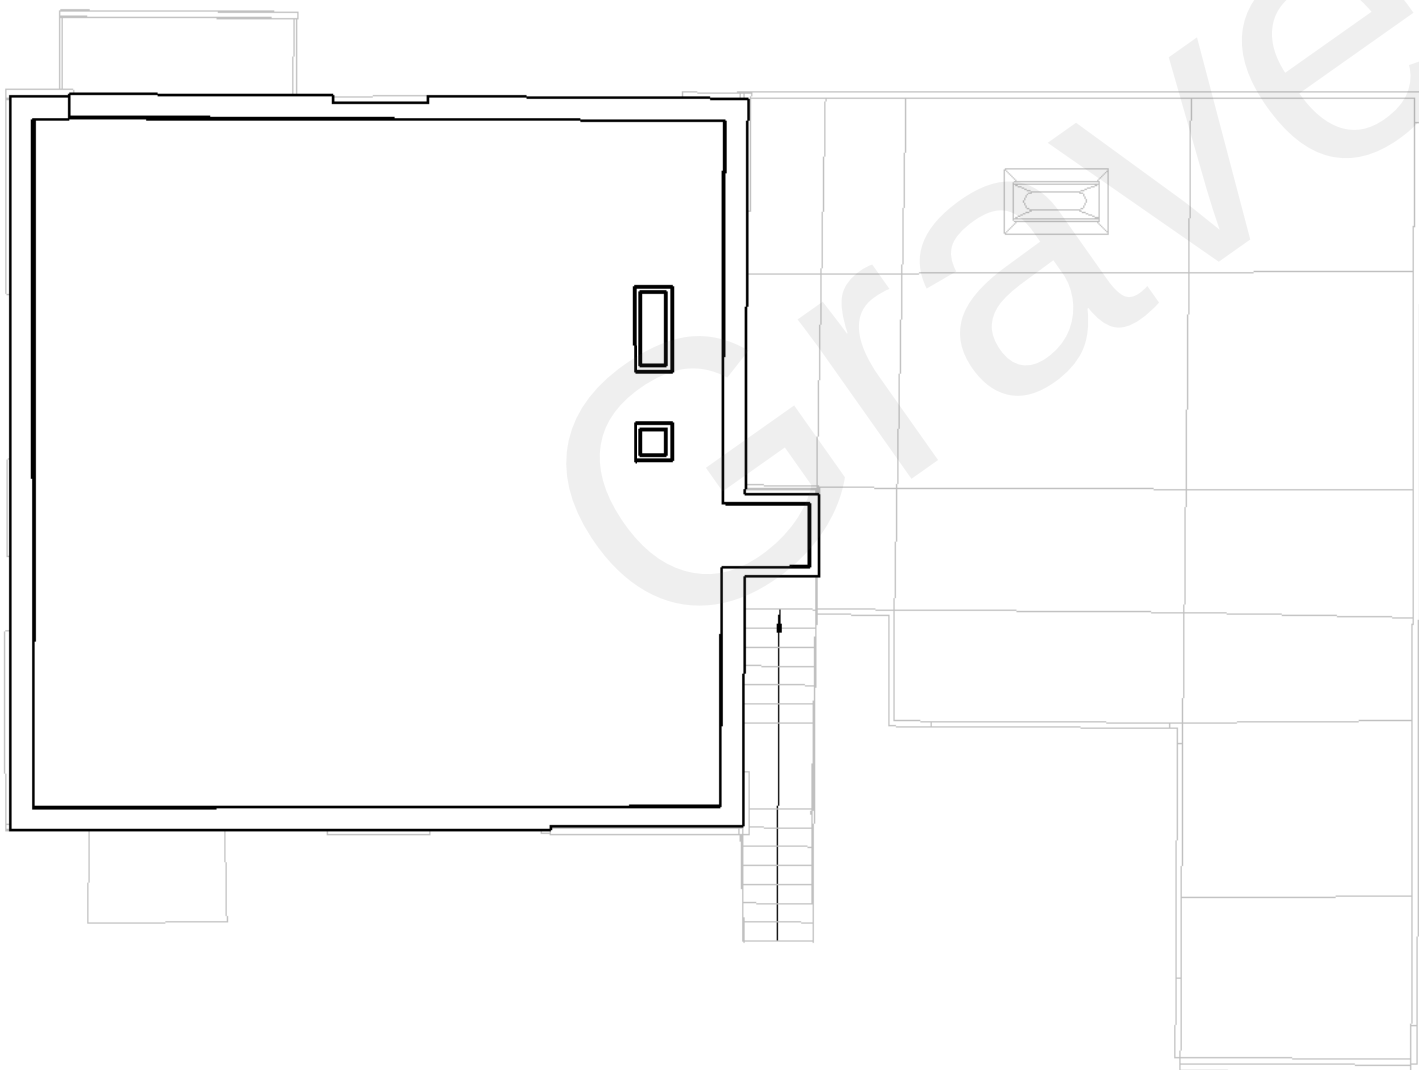

Regans Bar - Roof Plan
1 : 100