



NOTE

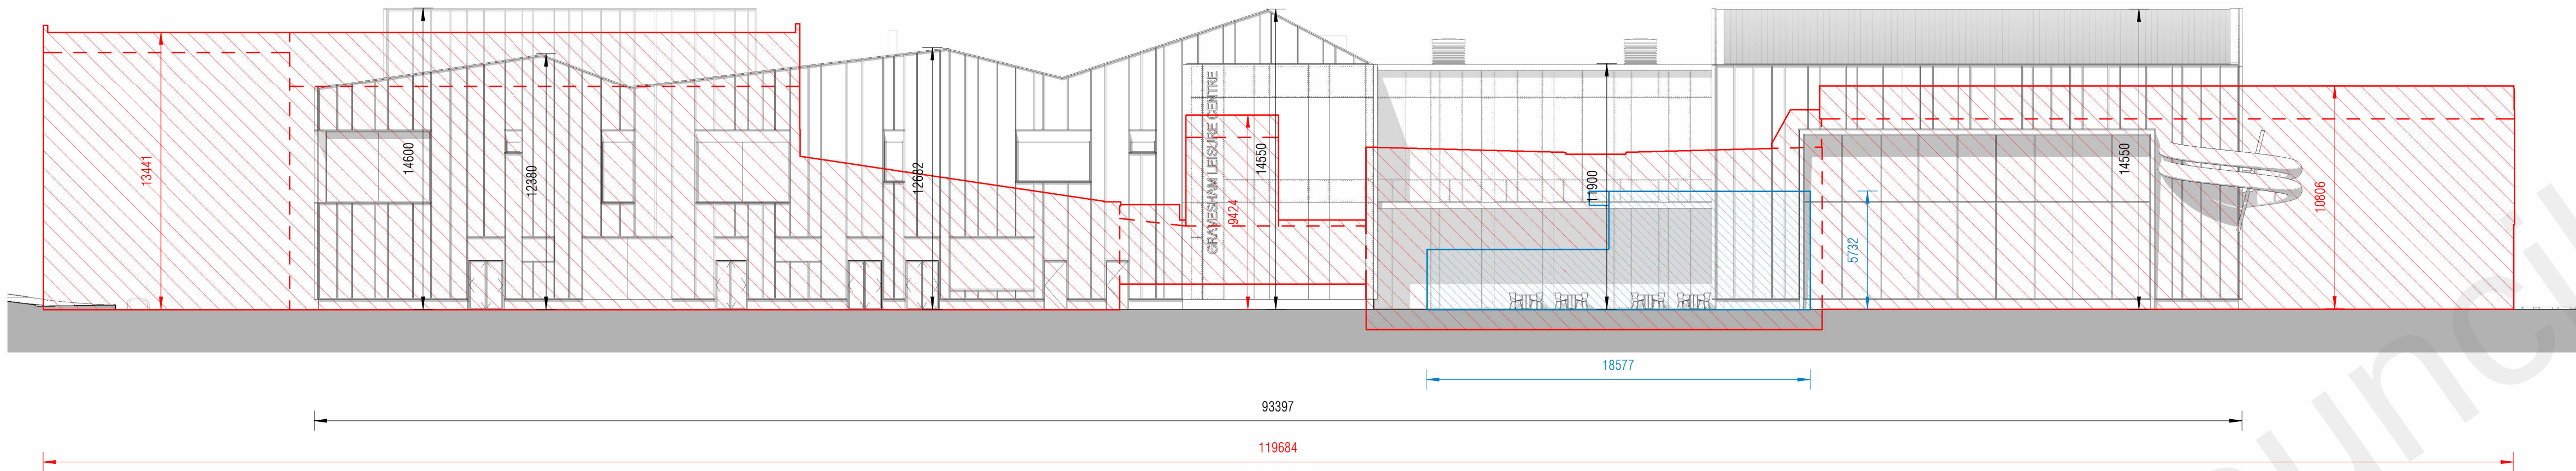


- EXISTING CASCADES LEISURE CENTRE ELEVATION
- EXISTING REGAN'S CAFE AND BAR ELEVATION
- PROPOSED CASCADES LEISURE CENTRE ELEVATION

North Elevation - Graphical Comparative - Existing/Proposed

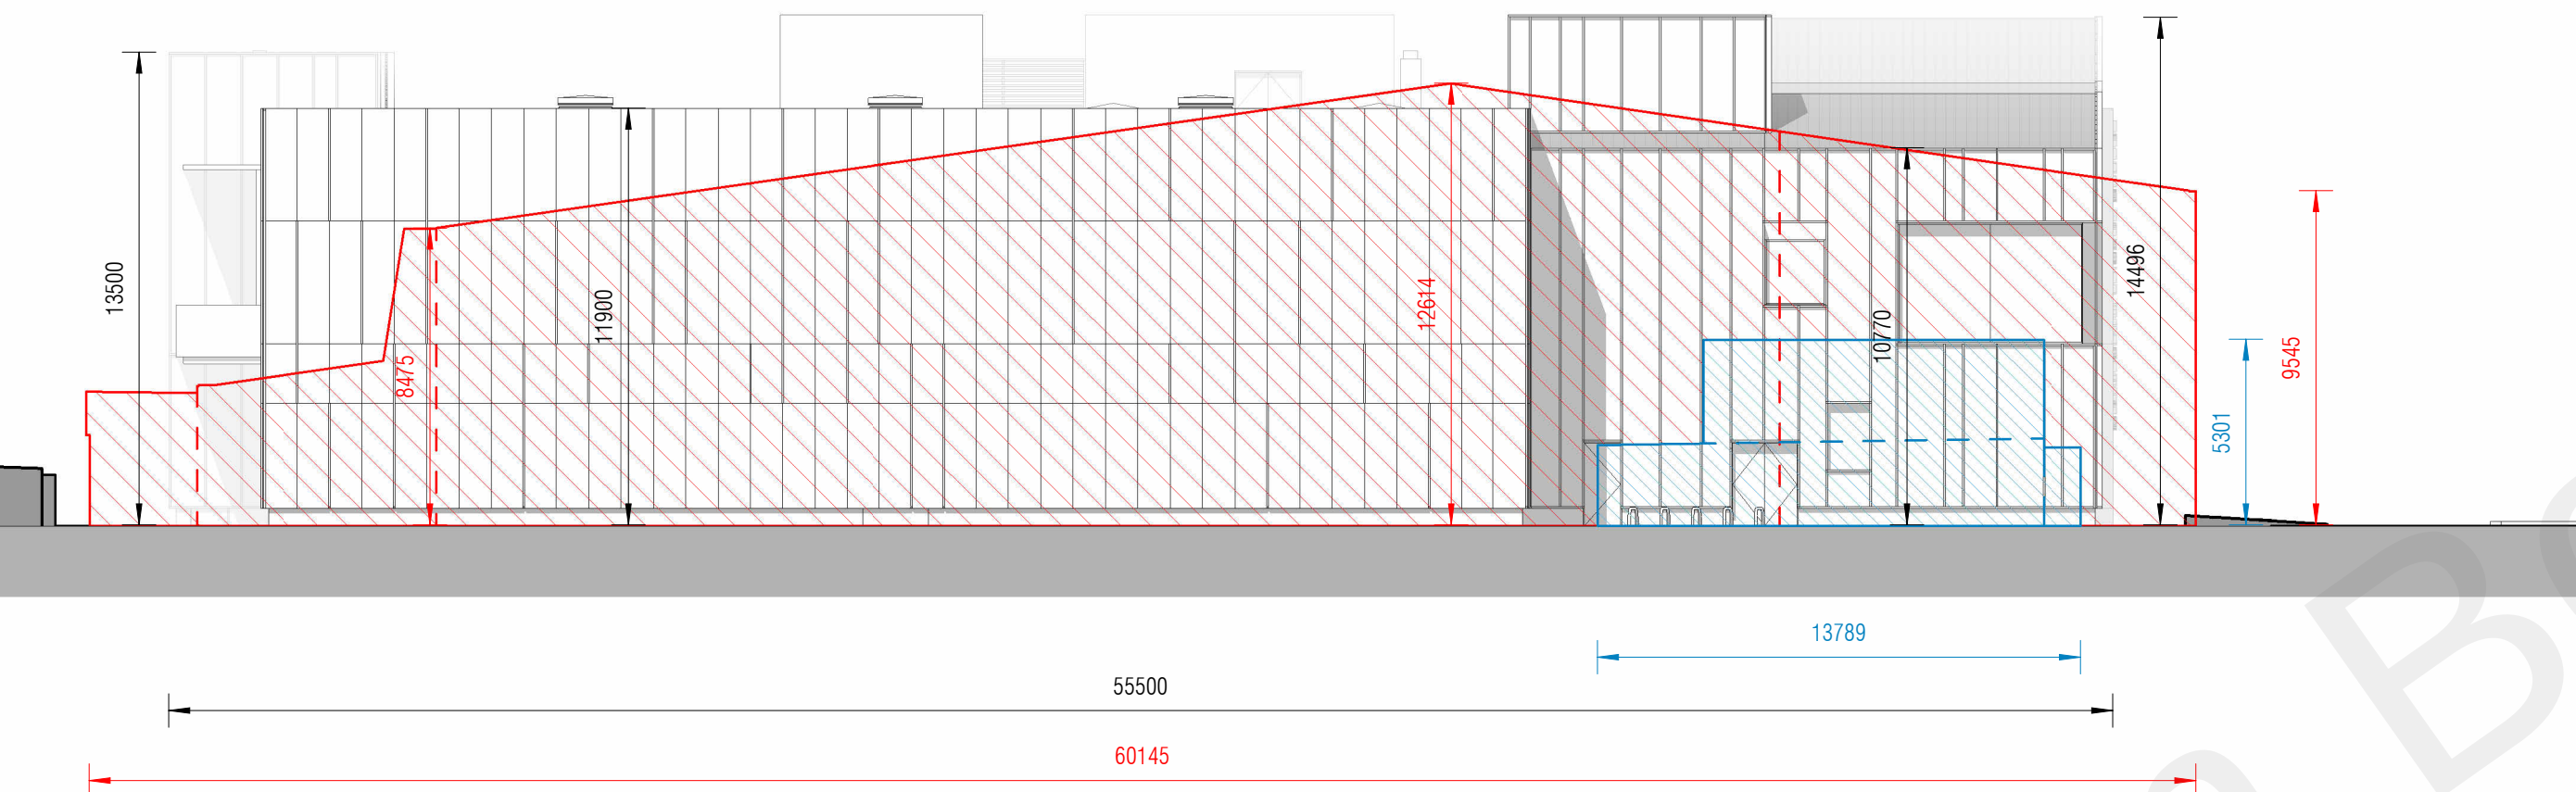


East Elevation - Graphical Comparative - Existing/Proposed

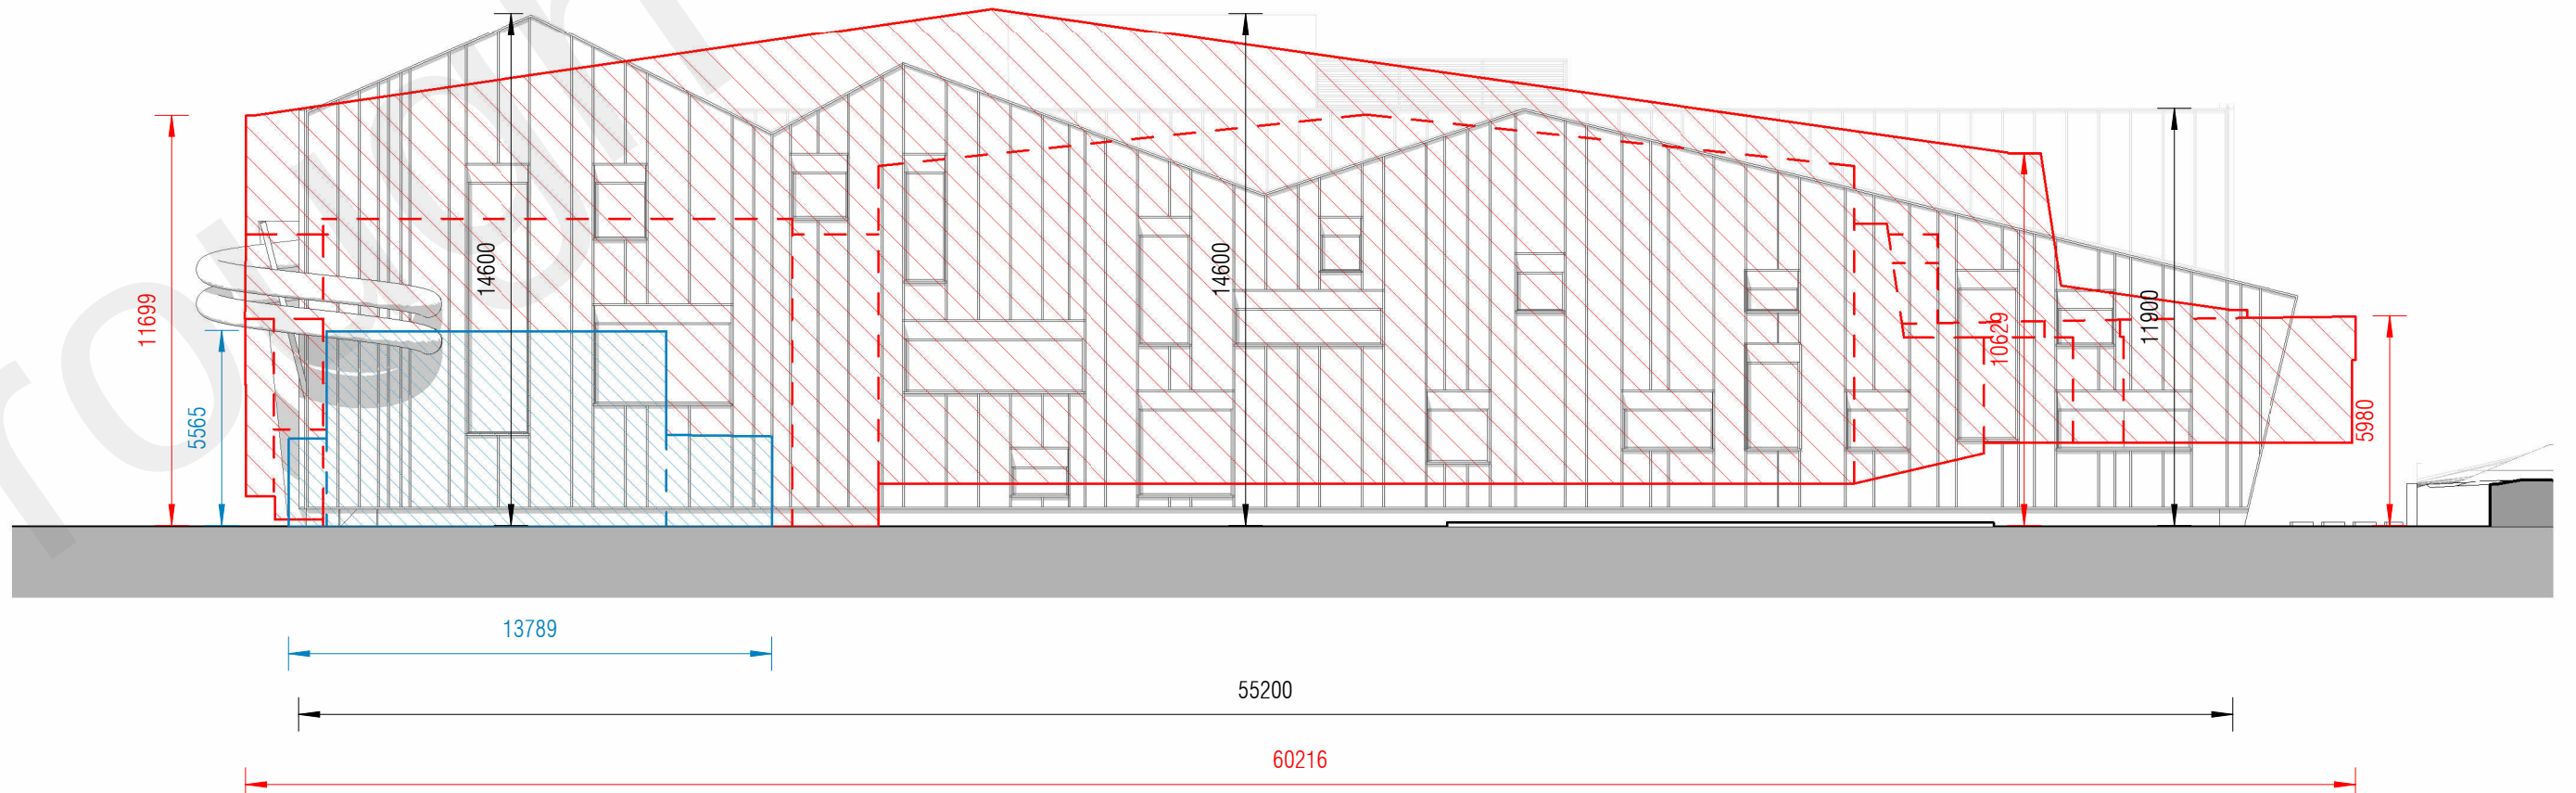

West Elevation - Graphical Comparative - Existing/Proposed

Revision	Date	Description	By/Ch
P 1	03/02/2023	Update	P

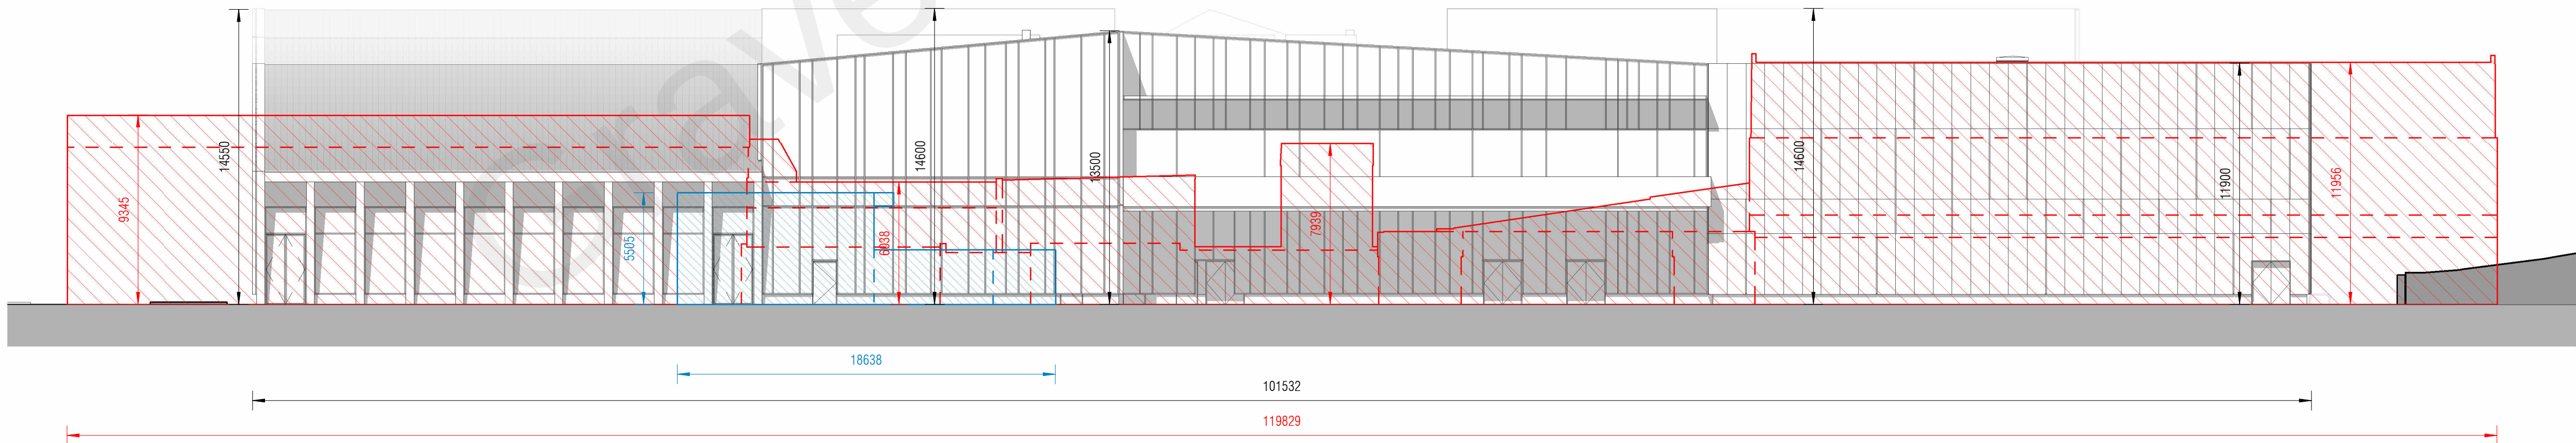

South Elevation - Graphical Comparative - Existing/Proposed

STATUS
Gravesham Borough Council

SPACE & PLACE

+44 800 909 8008
anwers@space-place.com
www.space-place.com

STATUS PLANNING

PROJECT

Cascades Leisure Centre

DRAWING
Comparative Information - Elevations

SCALE 1 : 200 SHEET SIZE A1 DRAWN BY AS CHECKED BY JH DATE 09/01/23

PROJECT NO. DRAWING NO. REVISION

3929 - ASP - B1 - XX - DR - A - 0882 - P 1

This drawing must not be reproduced in whole or part without written consent. All dimensions in millimetres.
Written dimensions to be checked on site. Electronic issue to be confirmed by paper copy only. ©SPACE & PLACE. All Rights Reserved.